




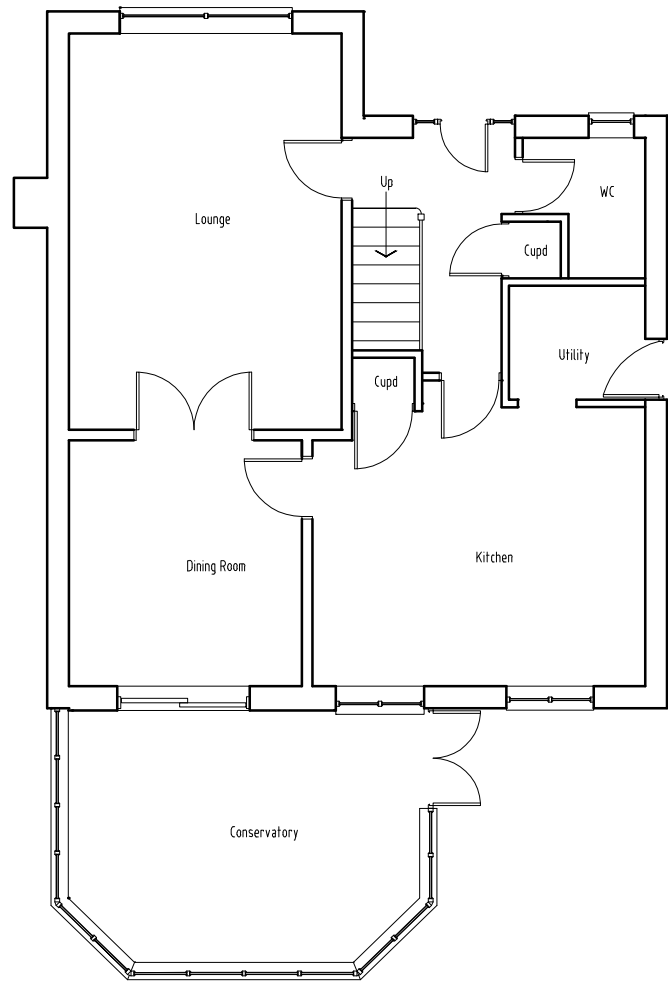

EXISTING GROUND FLOOR PLAN 1:100

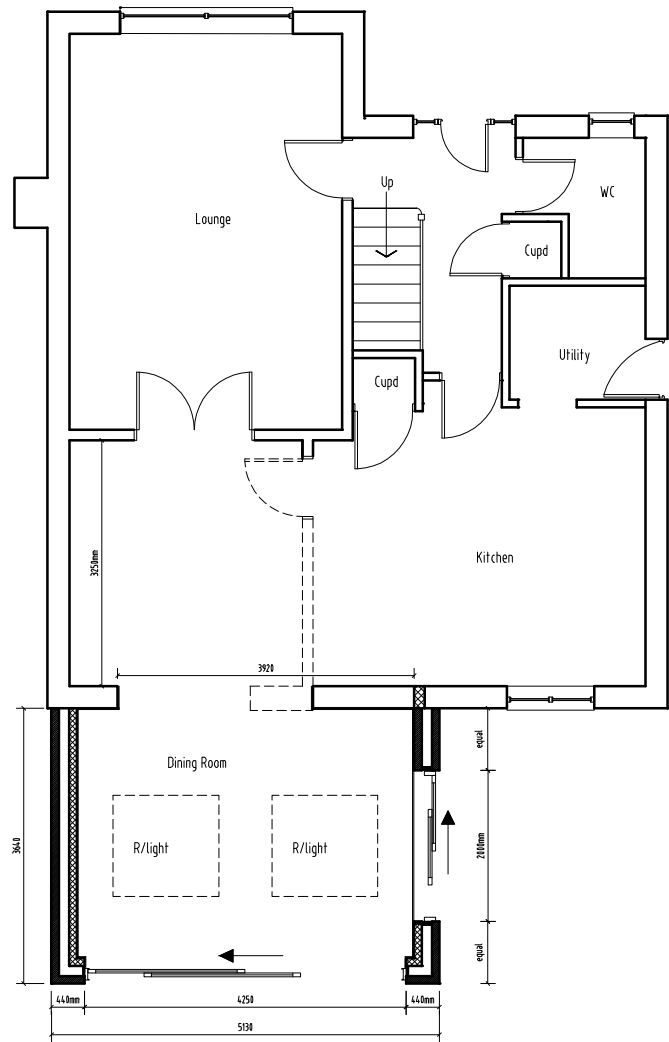

PROPOSED GROUND FLOOR PLAN 1:100

 

Rev	Notes	Date
Drawing Status: PLANNING		
Client: Mr & Mrs Moore		
Project title: 12 Southney Close, Melling L31 1JR Rear Single Storey Extension		
Drawing title: Ground Floor Plan		
Date: 08/2024	Scale: 1:100 @ A3	
Drawn by: JM	Job Nr.: 224-2639	
Drawing Nr.: 224-2639-01	Revision: -	



Unit 1, The Barn,
92 Liverpool Rd North,
Liverpool L31 3HN
0151 525 9546
info@mcgrathassociates.co.uk
www.mcgrathassociates.co.uk

Chartered Surveyors
Project Management