



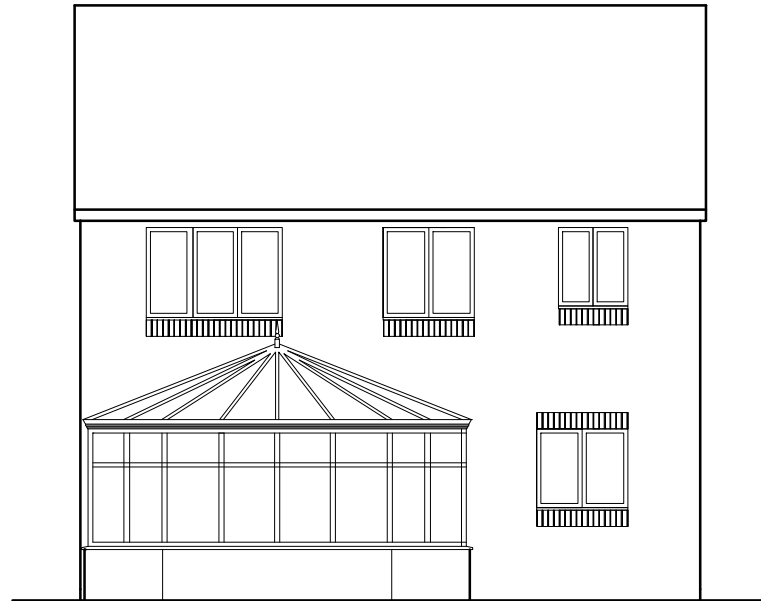

EXISTING REAR ELEVATION

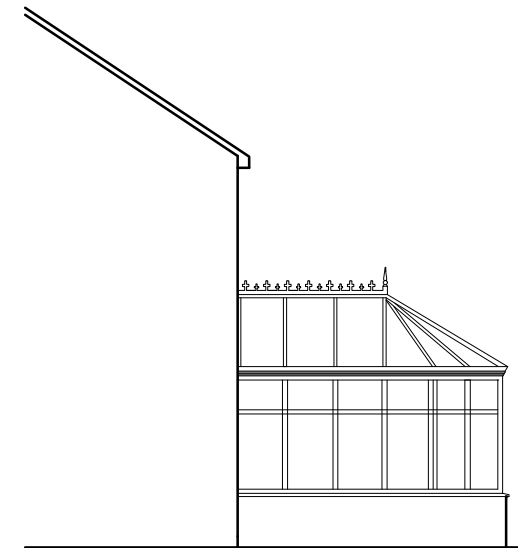


EXISTING SIDE ELEVATION




EXISTING SIDE ELEVATION


As viewed from Nr. 10.

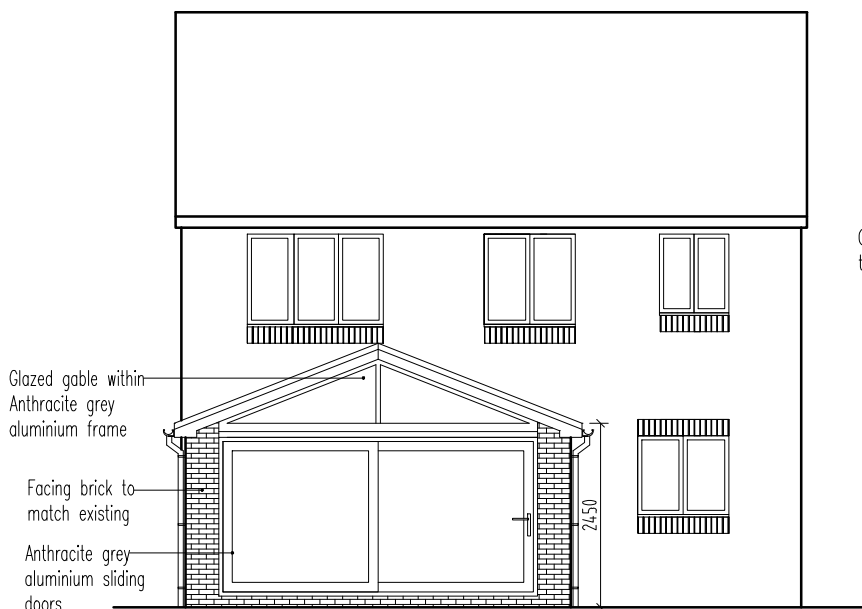

PROPOSED REAR ELEVATION

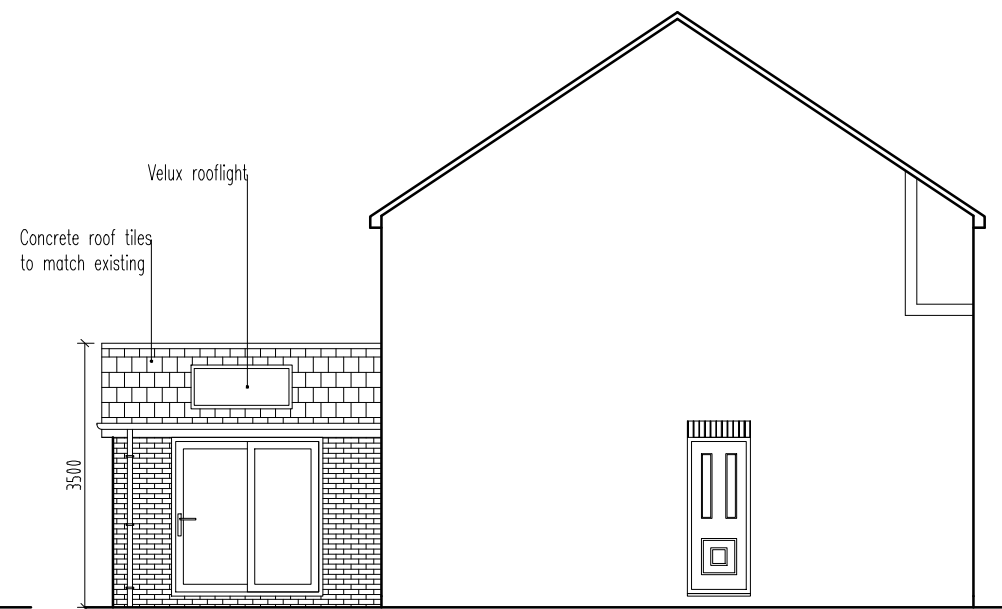


PROPOSED SIDE ELEVATION

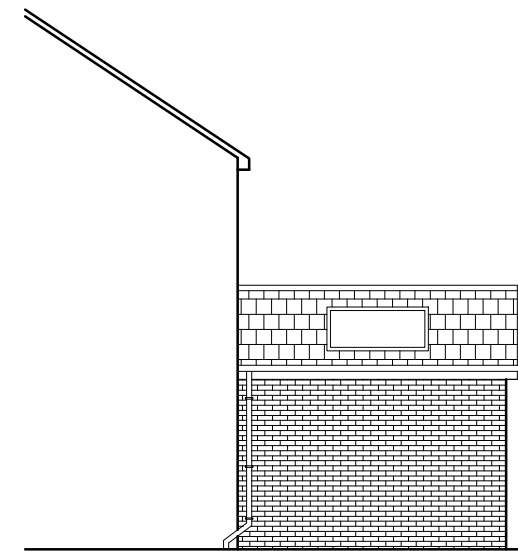

PROPOSED SIDE ELEVATION

As viewed from Nr. 10.

 

Rev	Notes	Date
Drawing Status: PLANNING		
Client: Mr & Mrs Moore		
Project title: 12 Southney Close, Melling L31 1JR Rear Single Storey Extension		
Drawing title: Elevations		
Date:	08/2024	Scale: 1:100 @ A3
Drawn by:	JM	Job Nr.: 224-2639
Drawing Nr.:	224-2639-02	Revision: -