



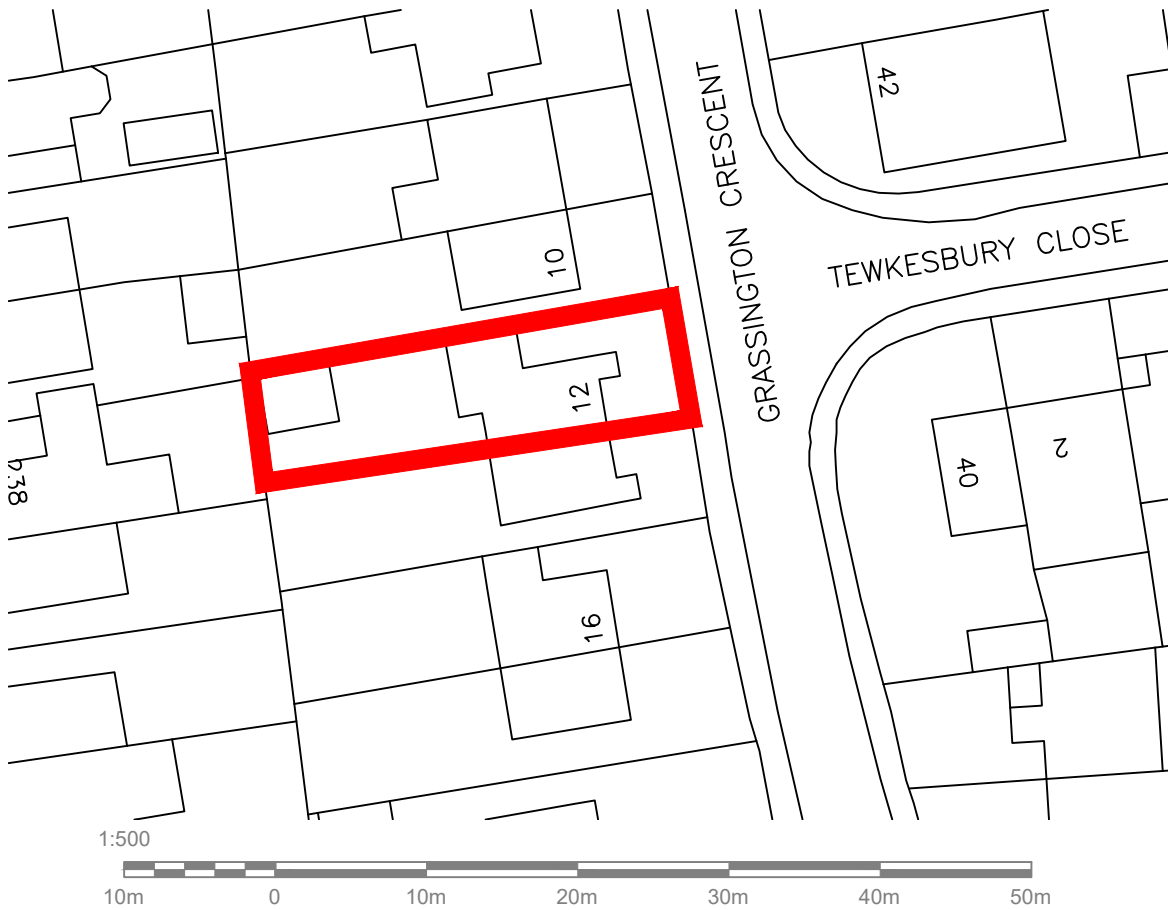

1

SITE PLAN

SCALE | 1:500

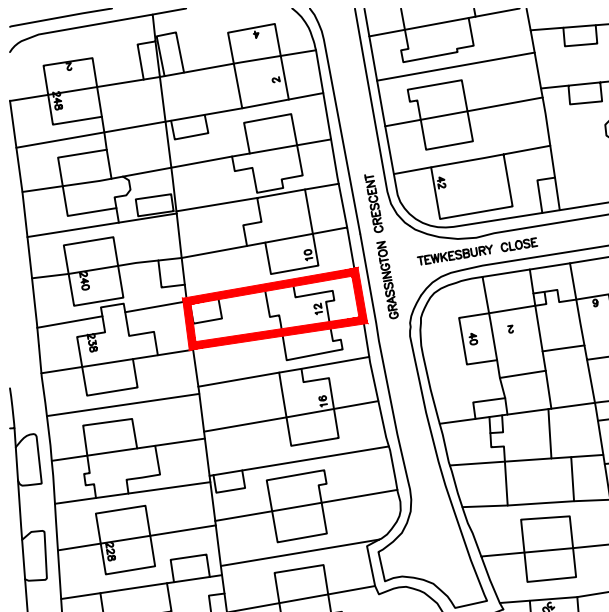

2

LOCATION PLAN

SCALE | 1:1250



PKL Building Consultancy is a trading name of PKL Partners Limited. This drawing is the copyright of PKL Partners Limited, and shall not be altered, copied or reproduced in any way without prior consent.
© 2020 PKL Partners Limited

Client:

Mr Martin Tate

Project:

12 Grassington Crescent
Liverpool
L25 9RU

Title:

Ordinance Survey Data

1:500 Site Plan

1:1250 Location Plan

Project No.: 4480

Drawn By: SC

Scale: As Shown @ A4

Date: 05/05/2023

Revision: A

Date: 05/05/2023

Description: Approval Issue

Drawing No.:

A1.0