

**Client:**  
Mr Martin Tate

**Project:**  
12 Grassington Crescent  
Liverpool  
L25 9RY


**Title:**  
Elevations As Proposed

**Project No.:** 4480  
**Drawn By:** SC  
**Scale:** As Shown @ A1  
**Date:** 17/04/2023


**Revision:** A  
**Date:** 20/04/2023  
**Description:** Issued for approval

Drawing No.:


A2.2

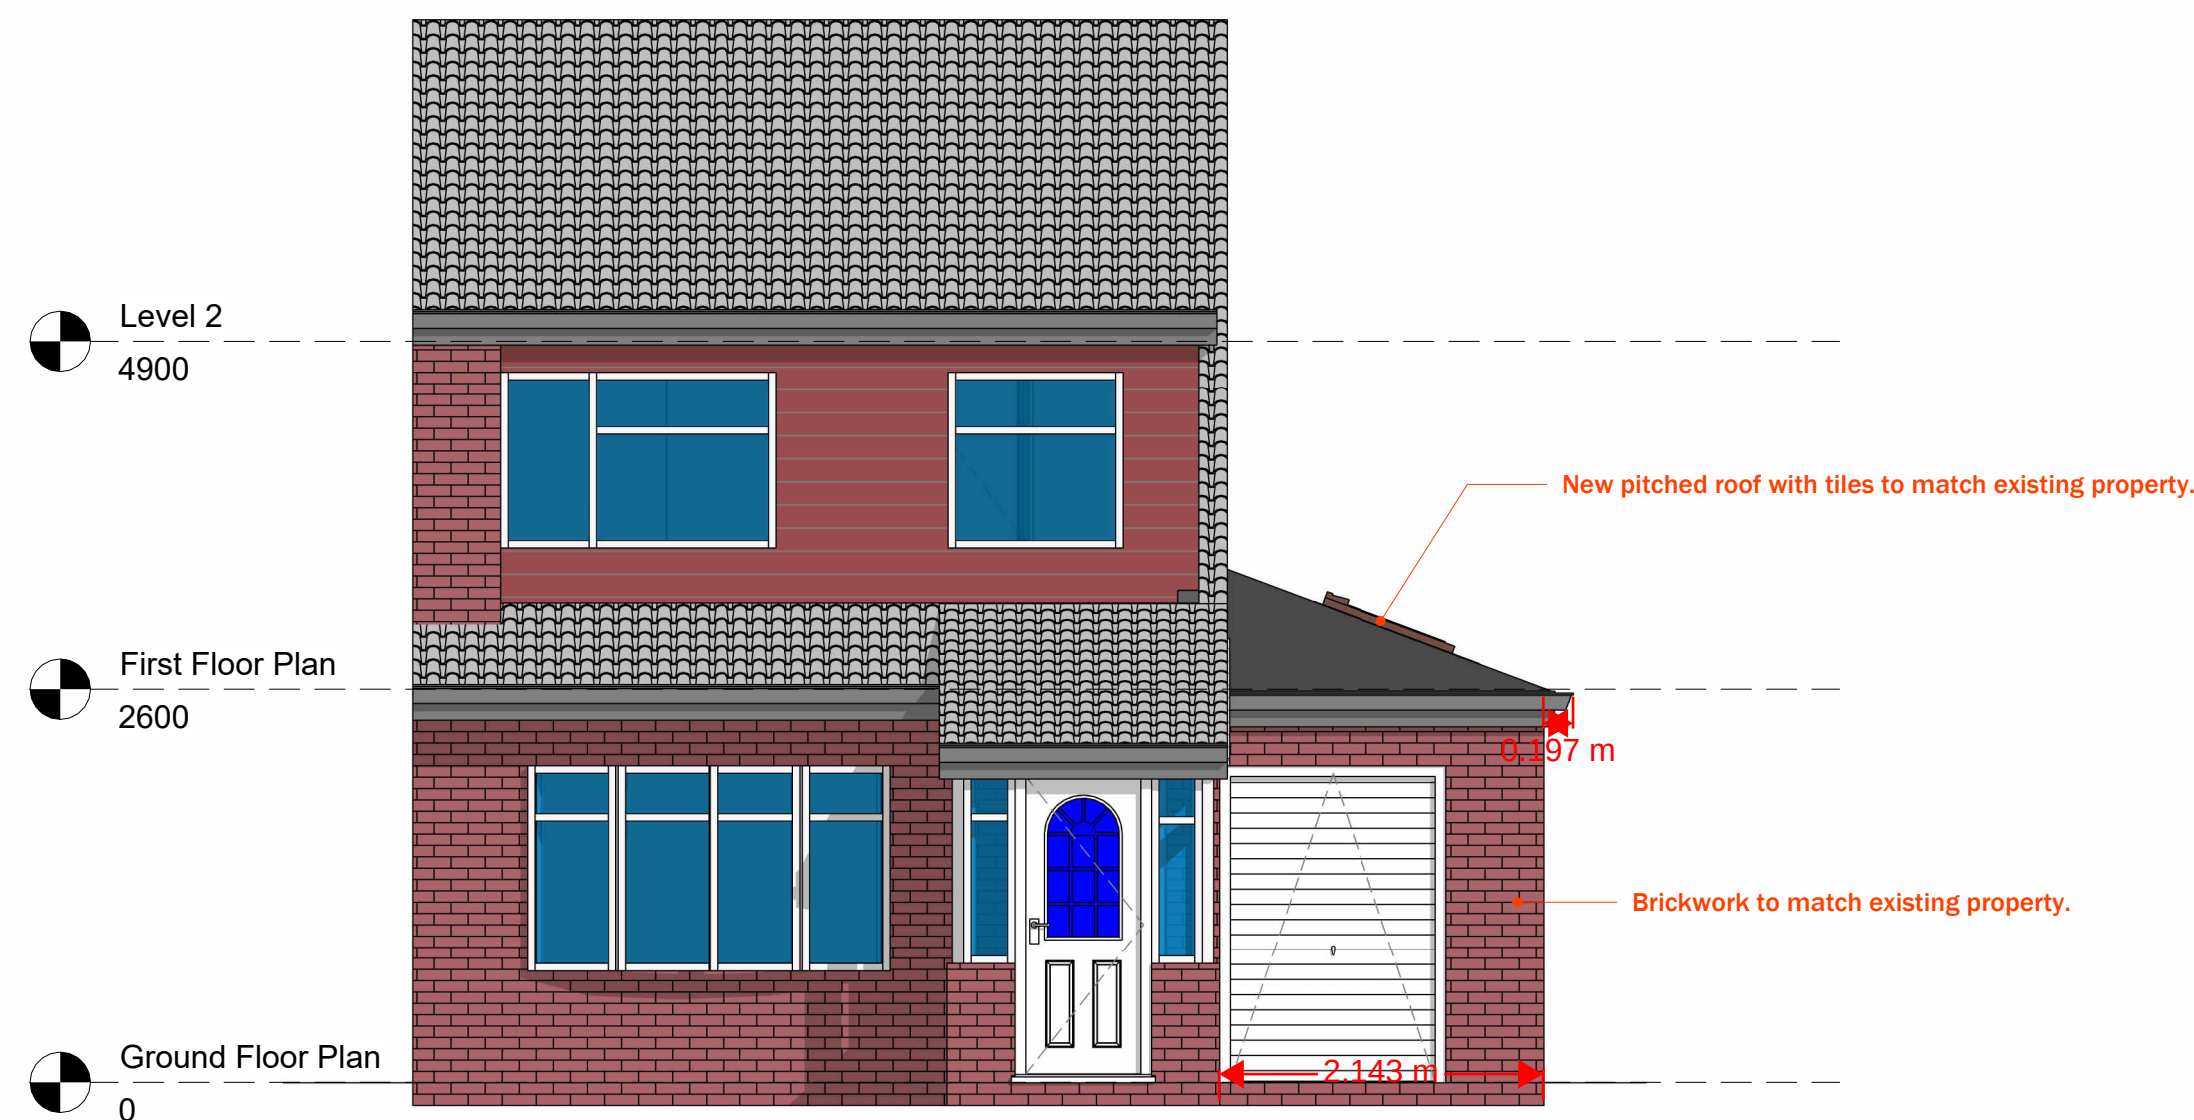


**1** East Elevation as Proposed  
SCALE: 1 : 50

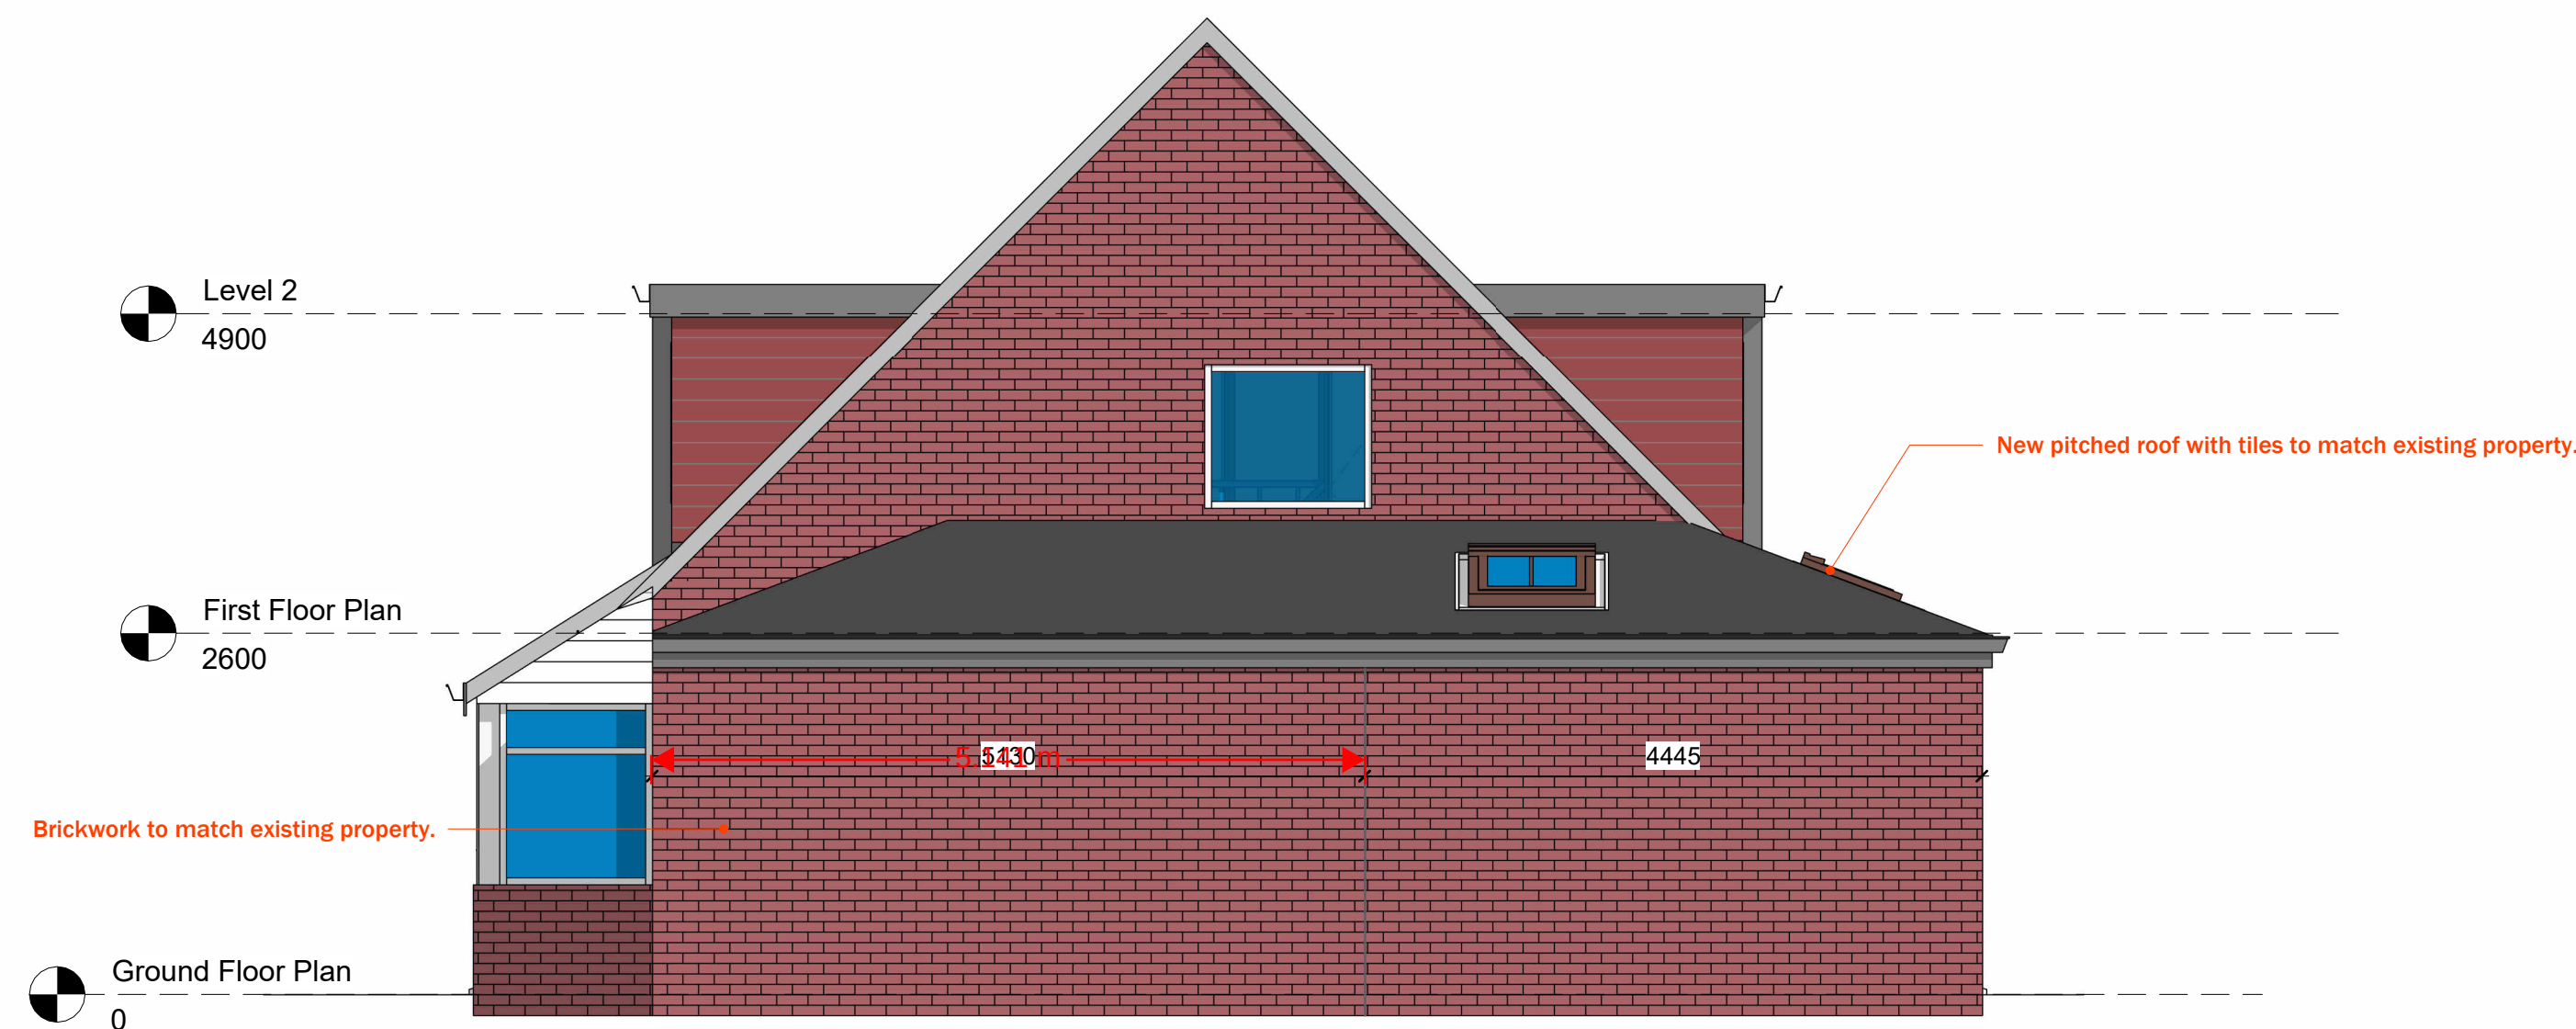

**2** North Elevation as Proposed  
SCALE: 1 : 50

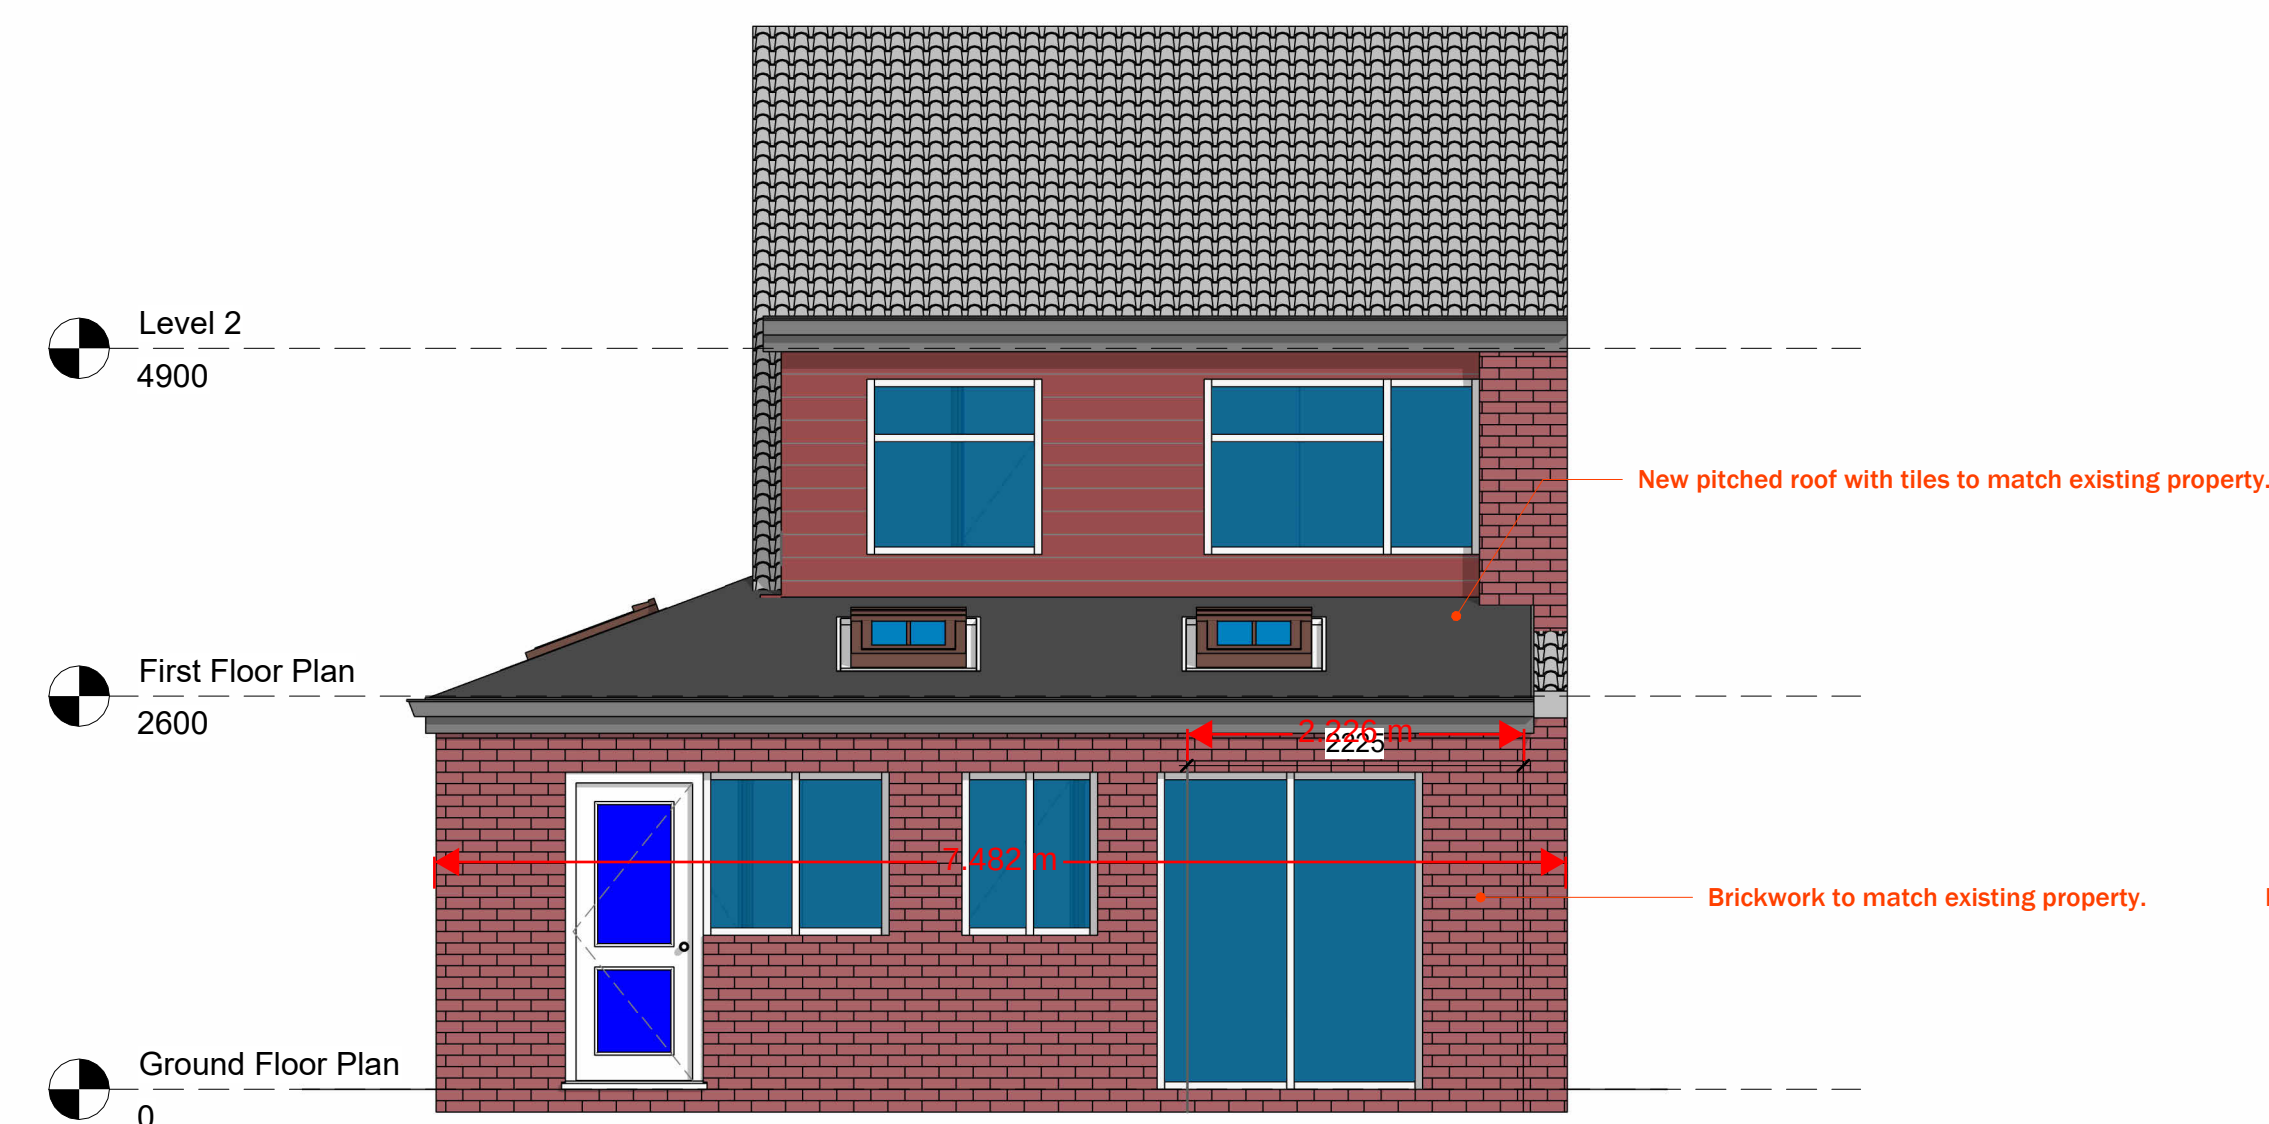

**3** West Elevation as Proposed  
SCALE: 1 : 50

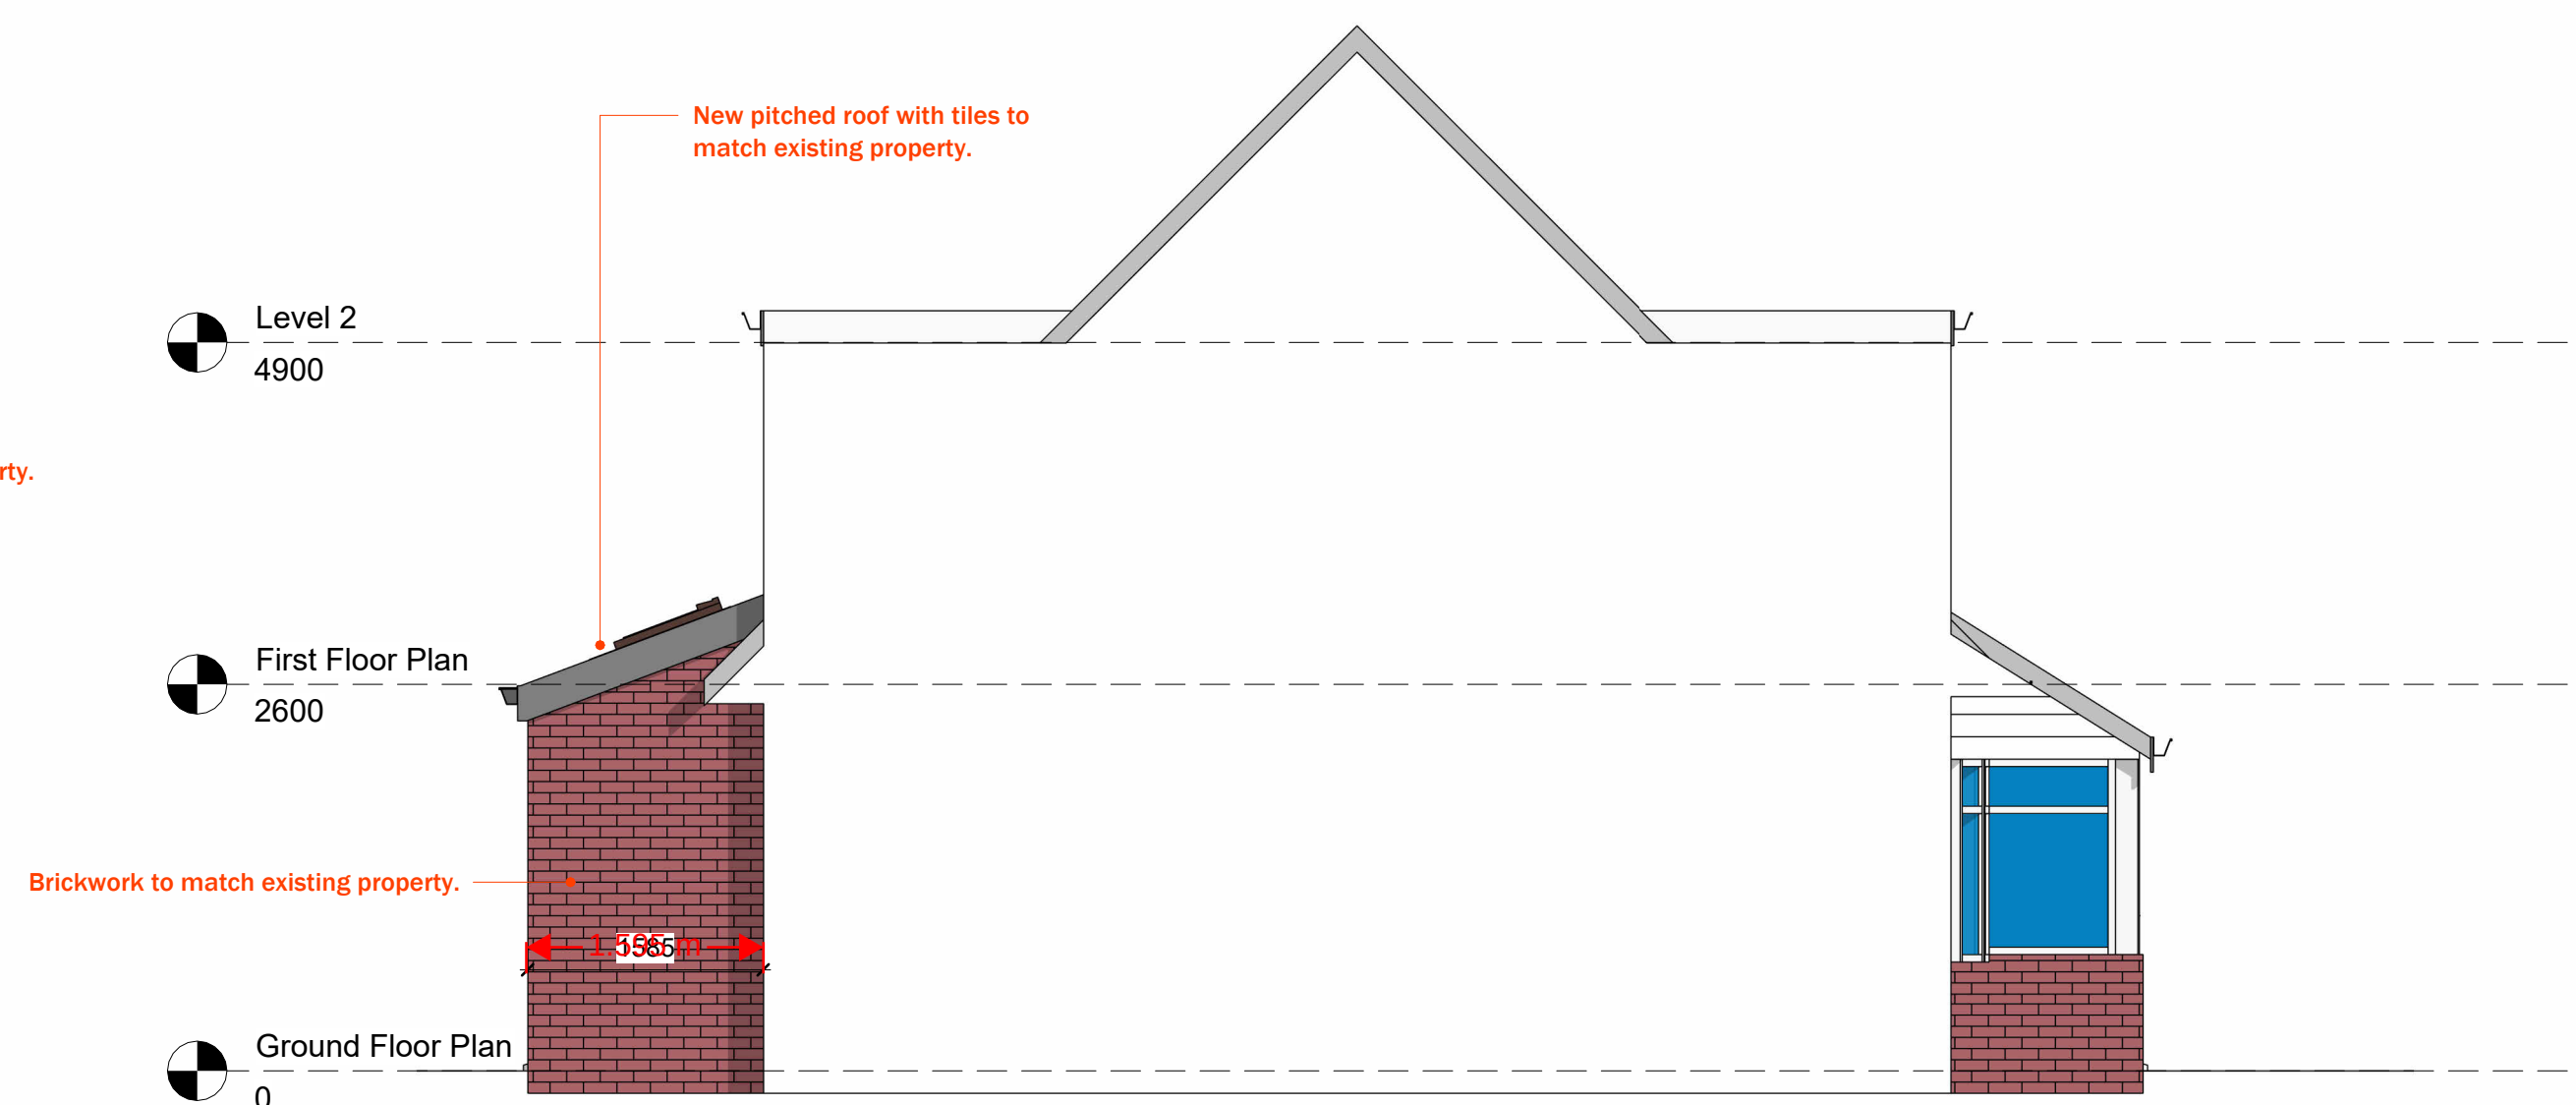

**4** South Elevation as Proposed  
SCALE: 1 : 50