



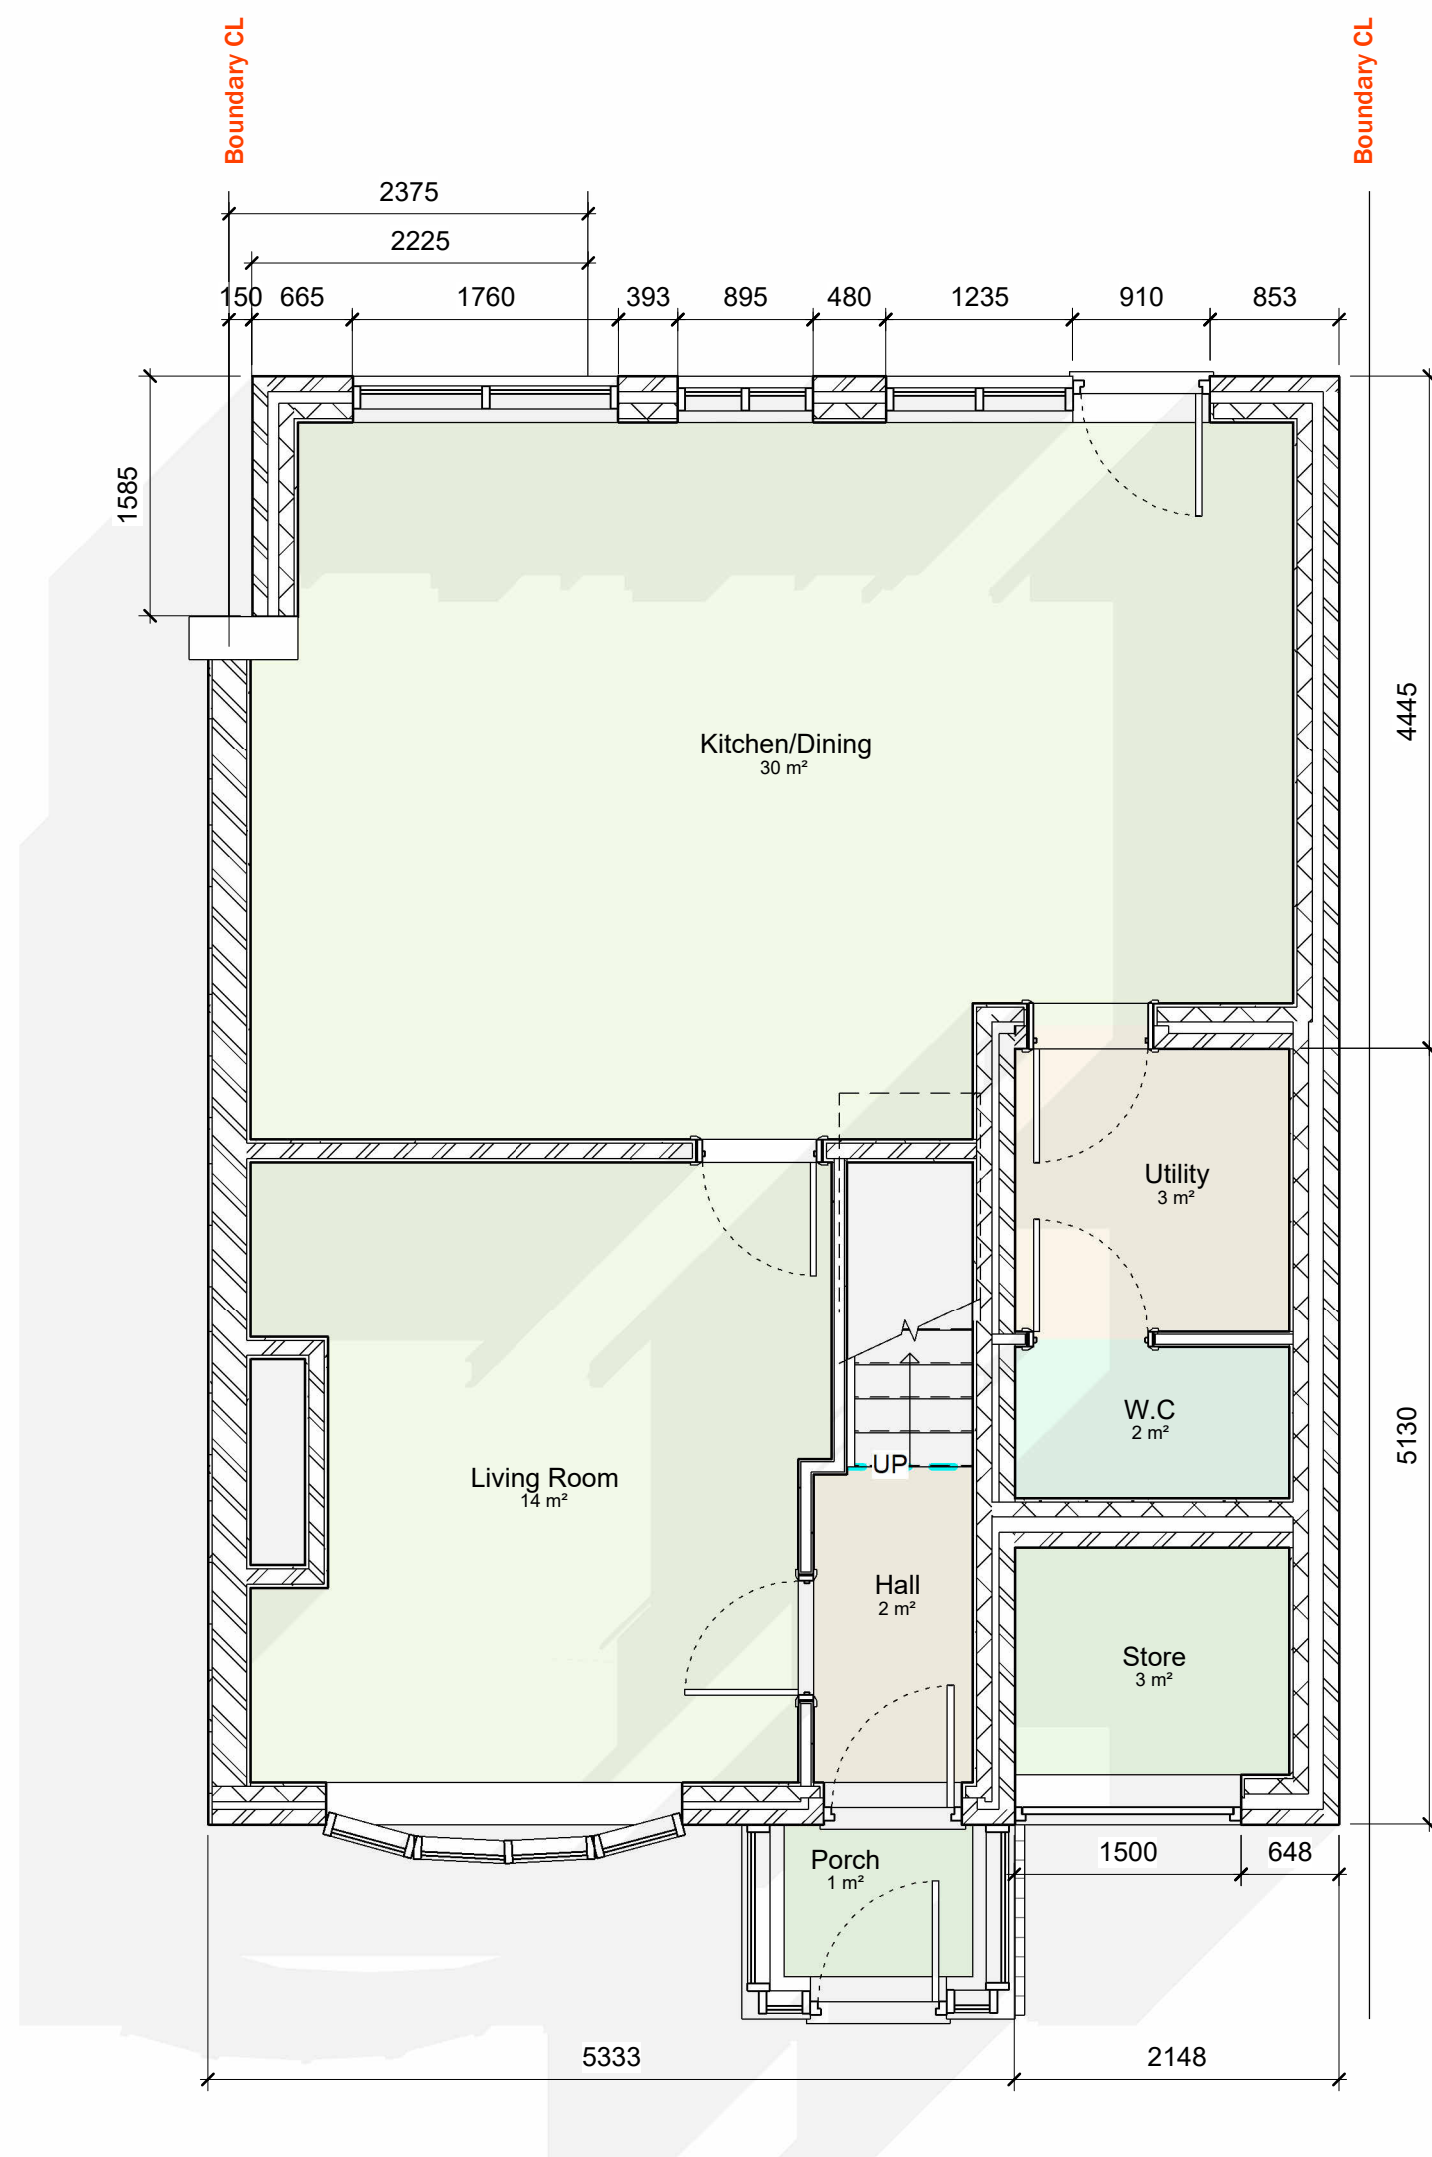

Room Legend


- Hall
- Kitchen/Dining
- Living Room
- Porch
- Store
- Utility
- W.C

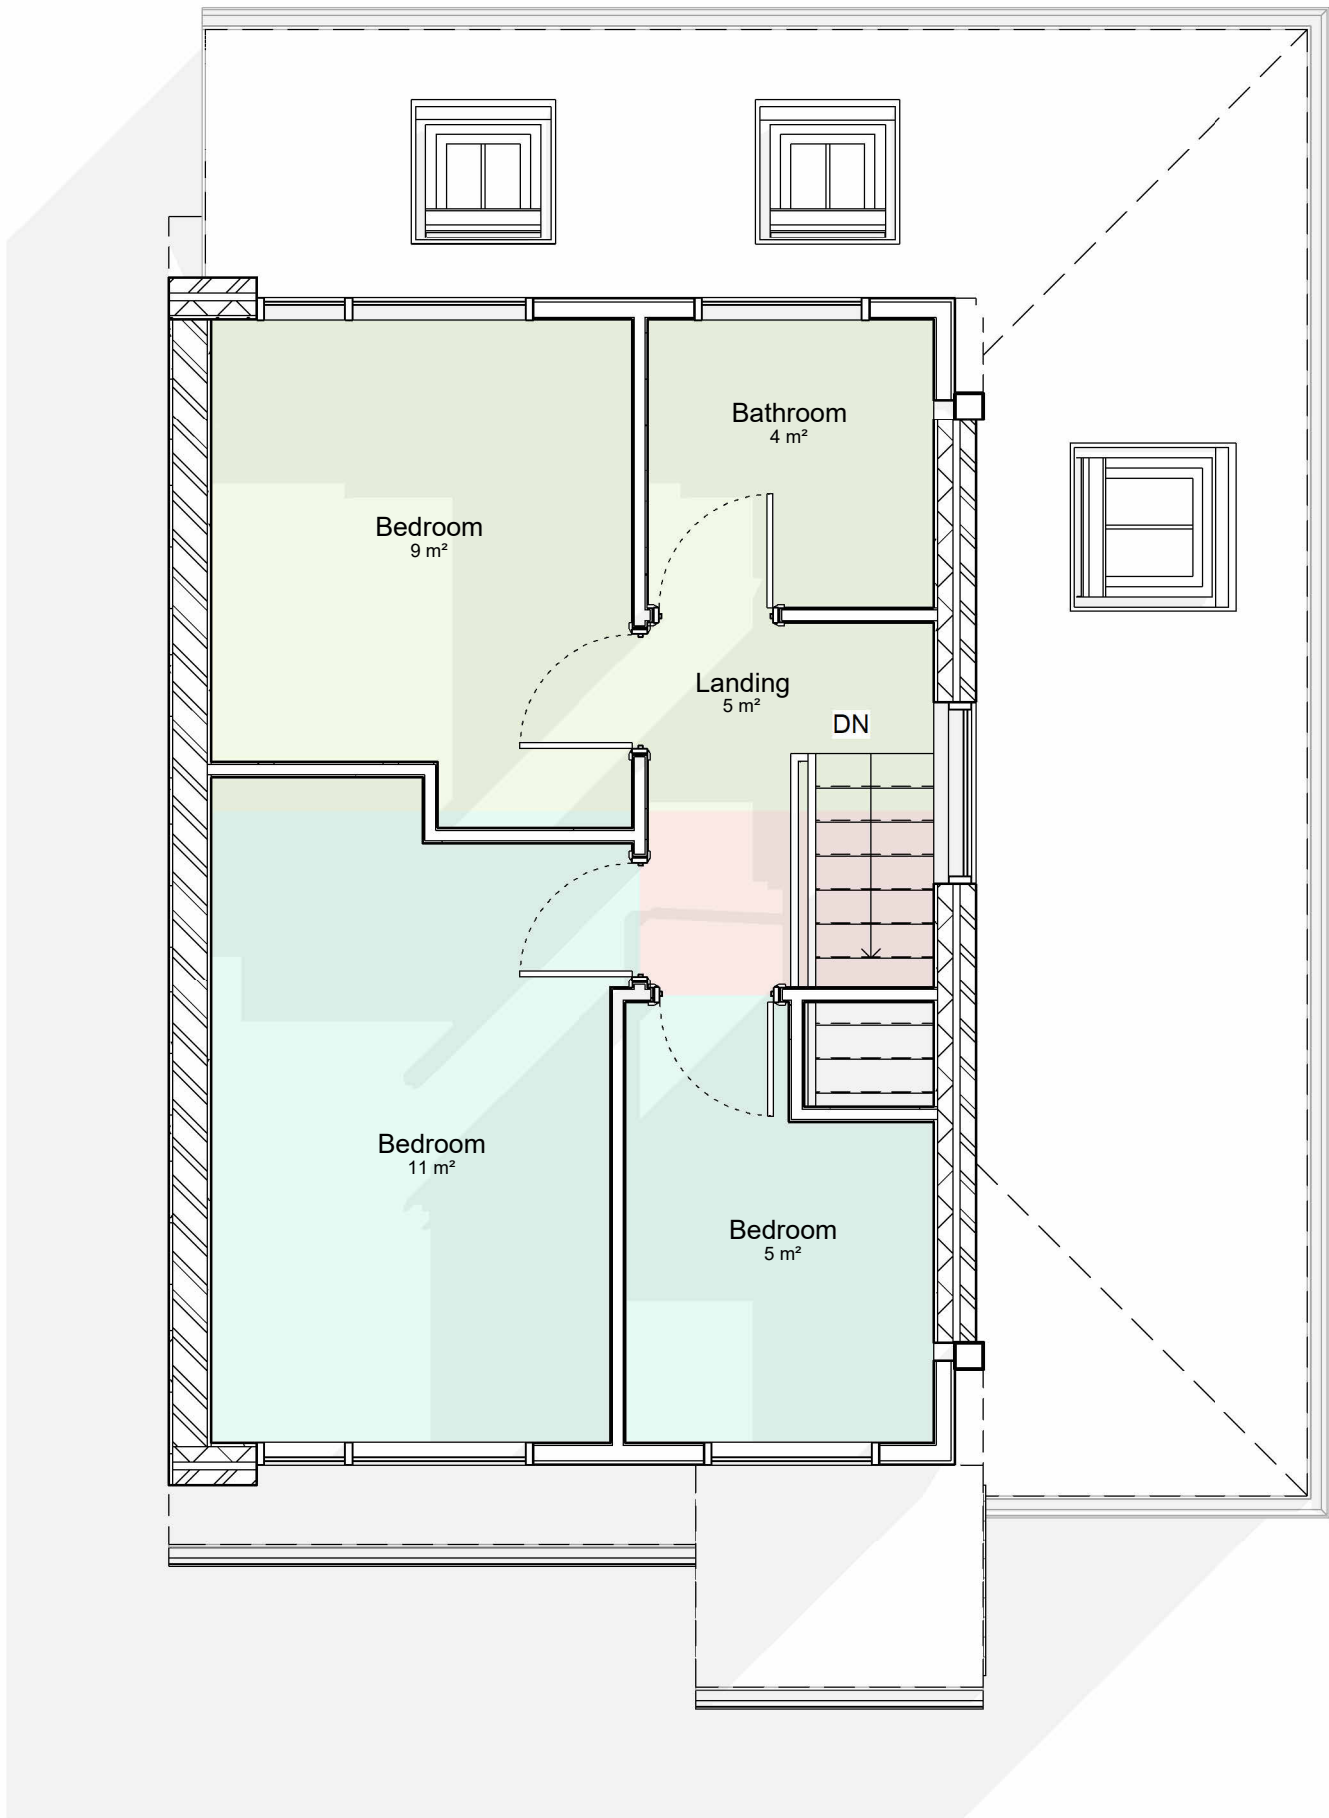

Room Legend


- Bathroom
- Bedroom
- Kitchen/Dining
- Landing
- Porch
- Store
- Utility
- W.C

16

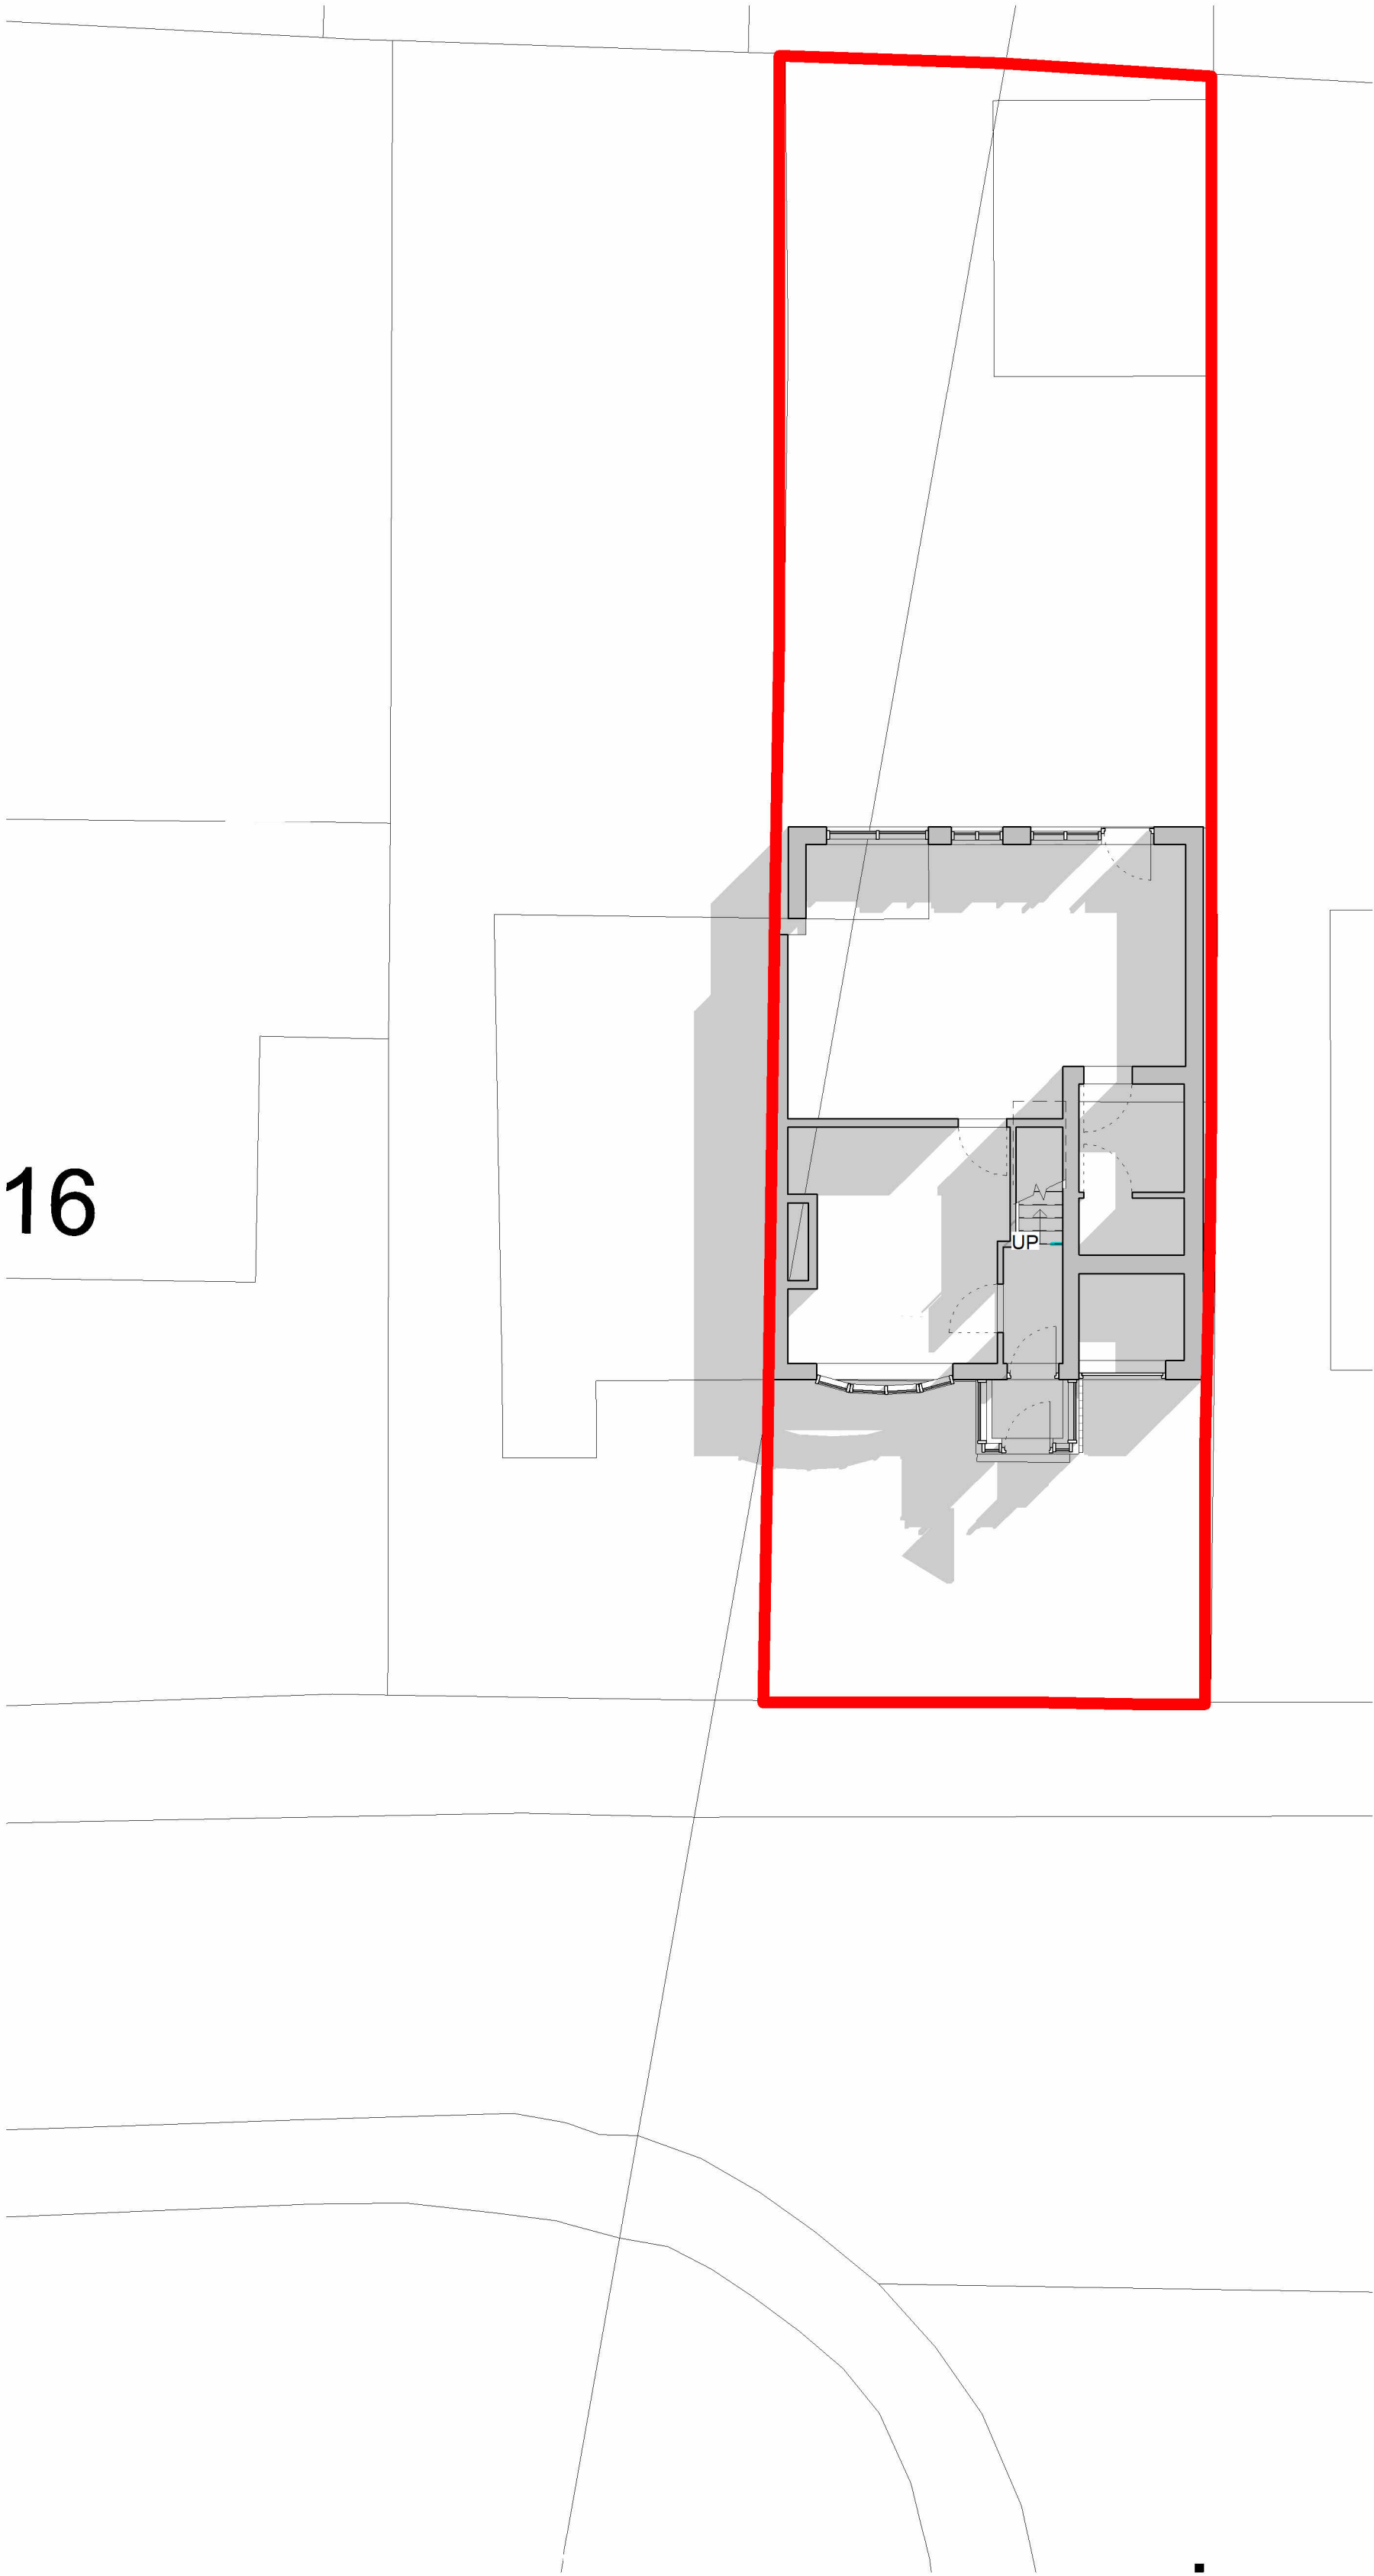

Site Plan As Proposed

SCALE: 1 : 100

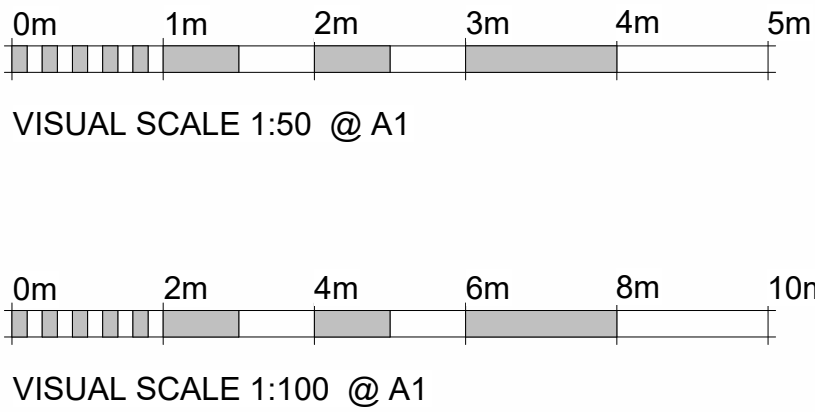


Client:
Mr Martin Tate

Project:
12 Grassington Crescent
Liverpool
L25 9RY


Title:
Elevations As Proposed

Project No.: 4480
Drawn By: SC
Scale: As Shown @ A1
Date: 17/04/2023


Revision: A
Date: 20/04/2023
Description: Issued for approval

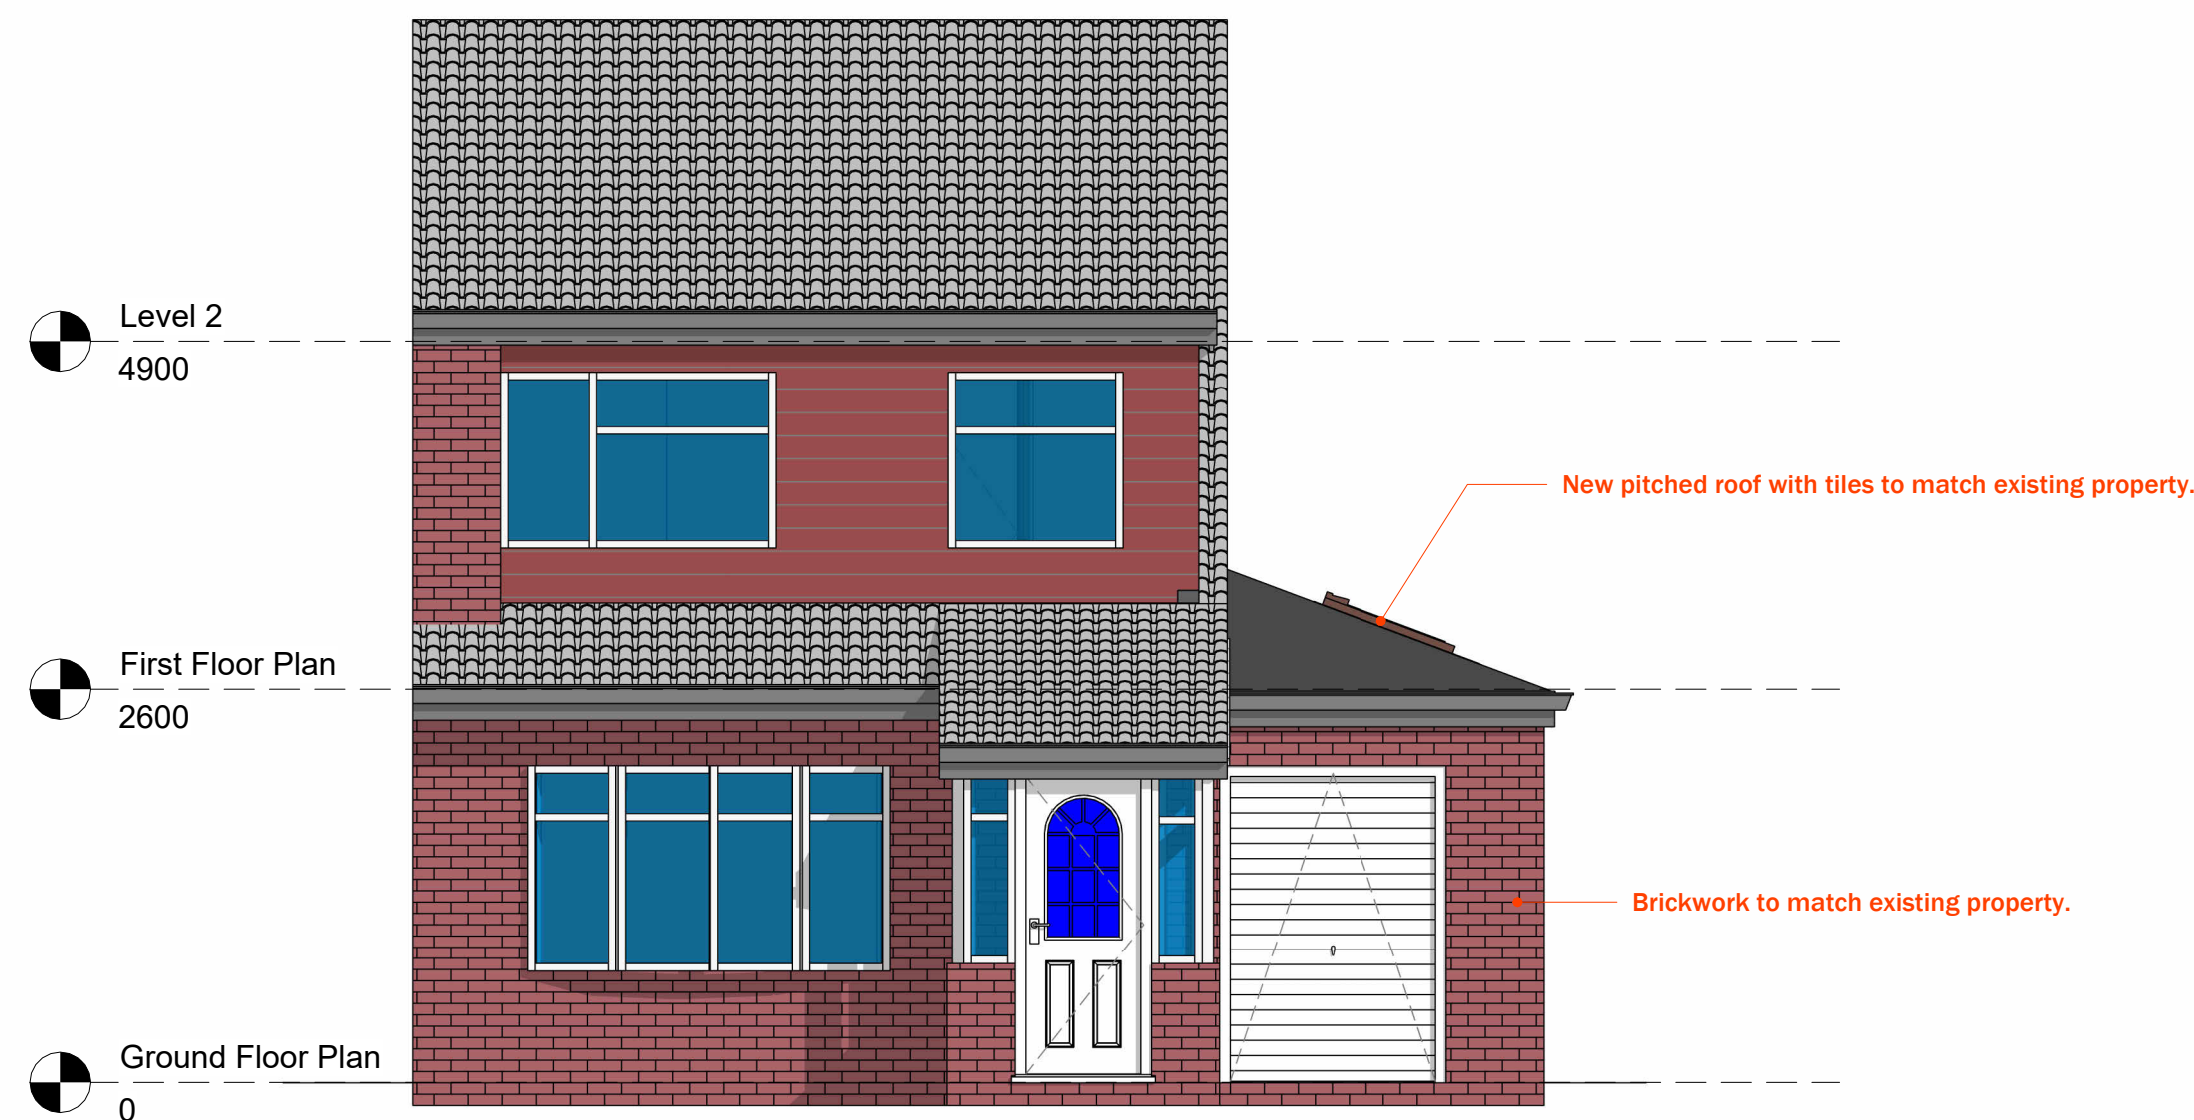


1 East Elevation as Proposed
SCALE: 1 : 50

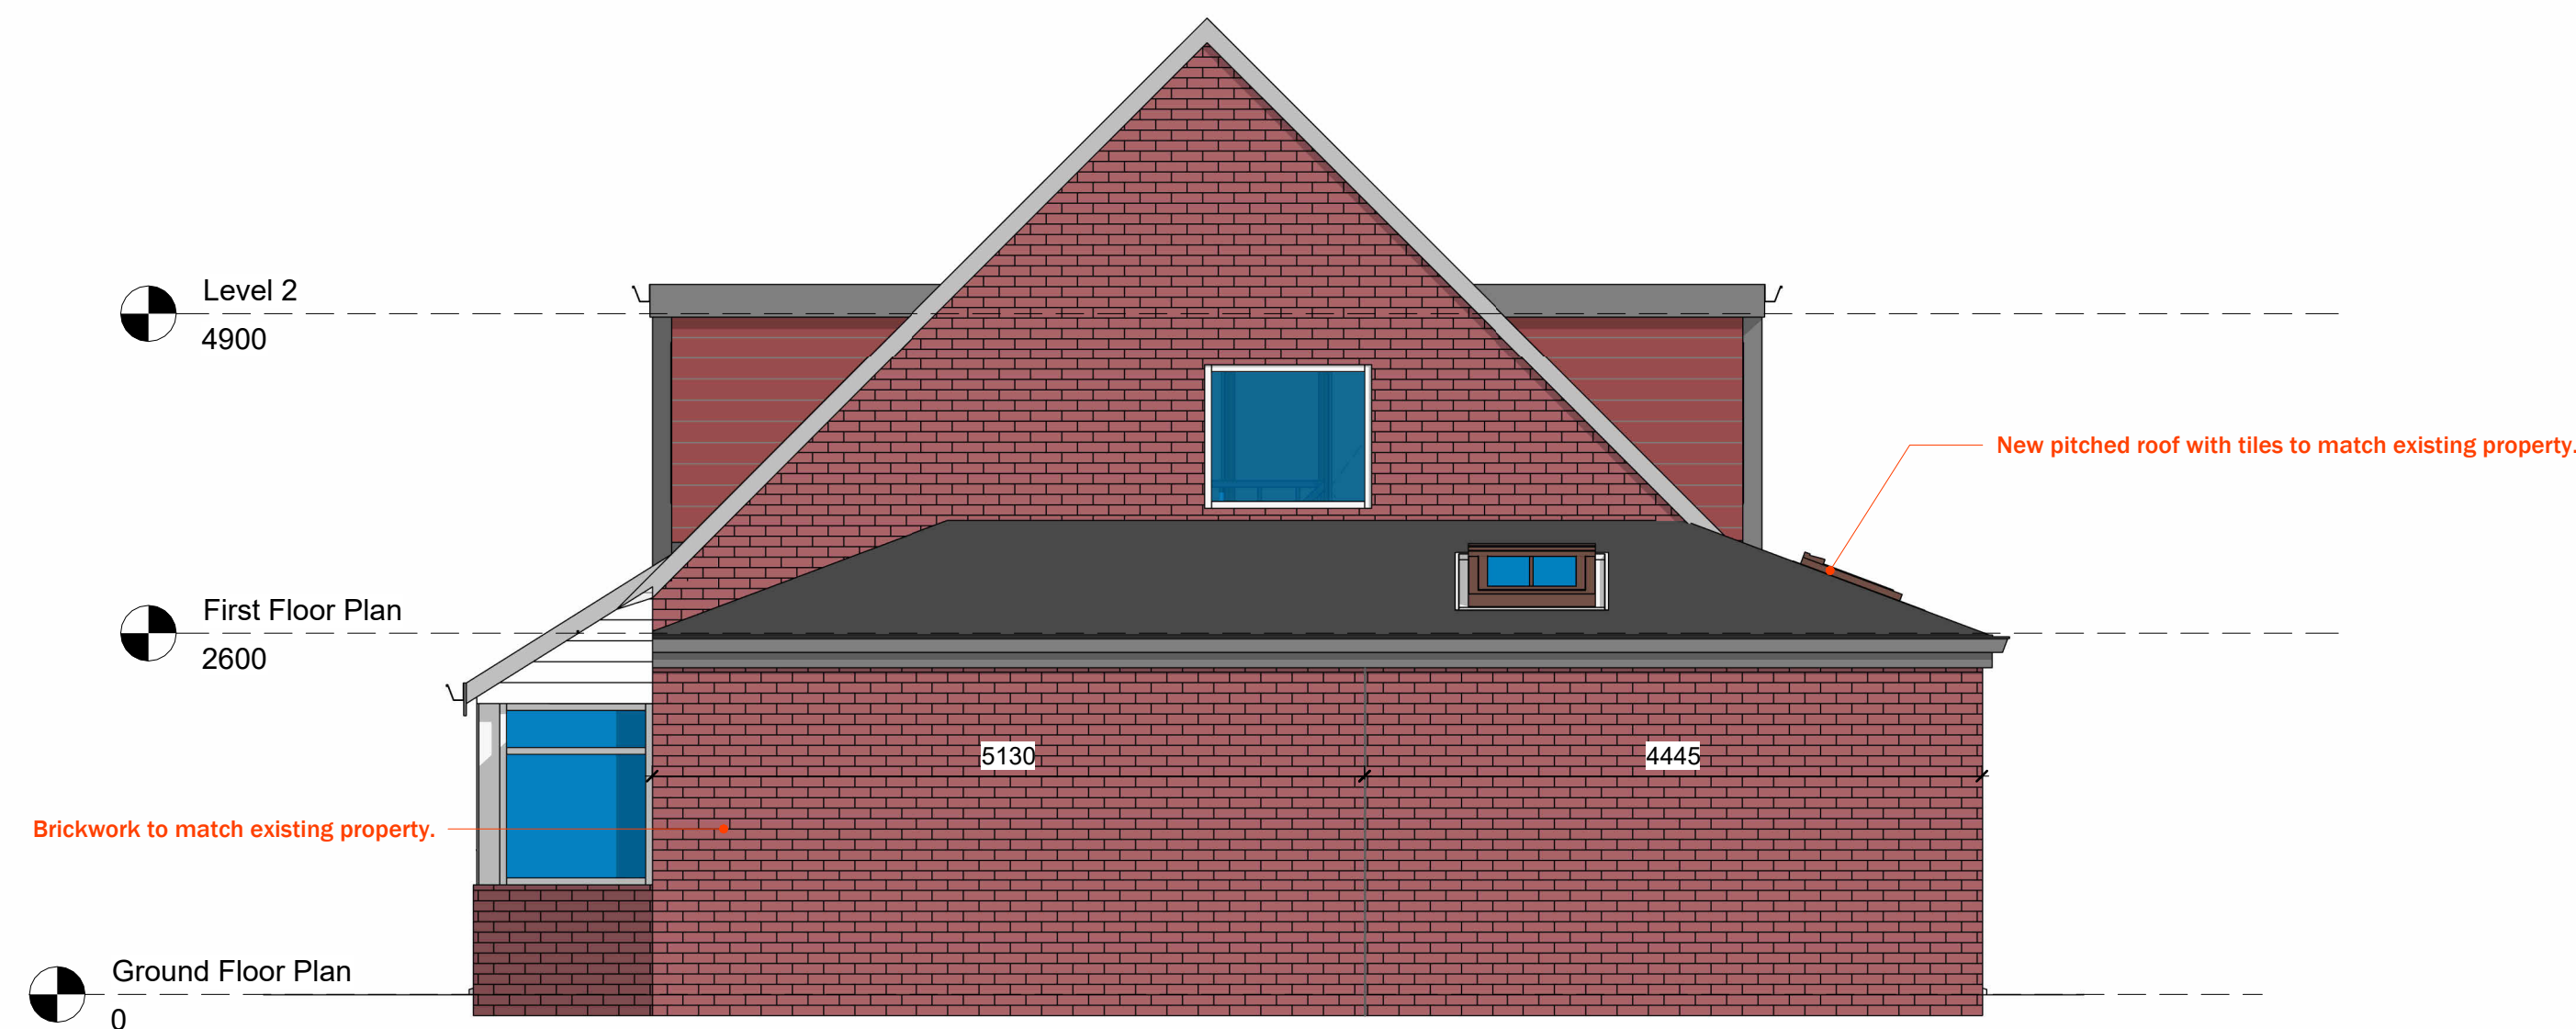

2 North Elevation as Proposed
SCALE: 1 : 50

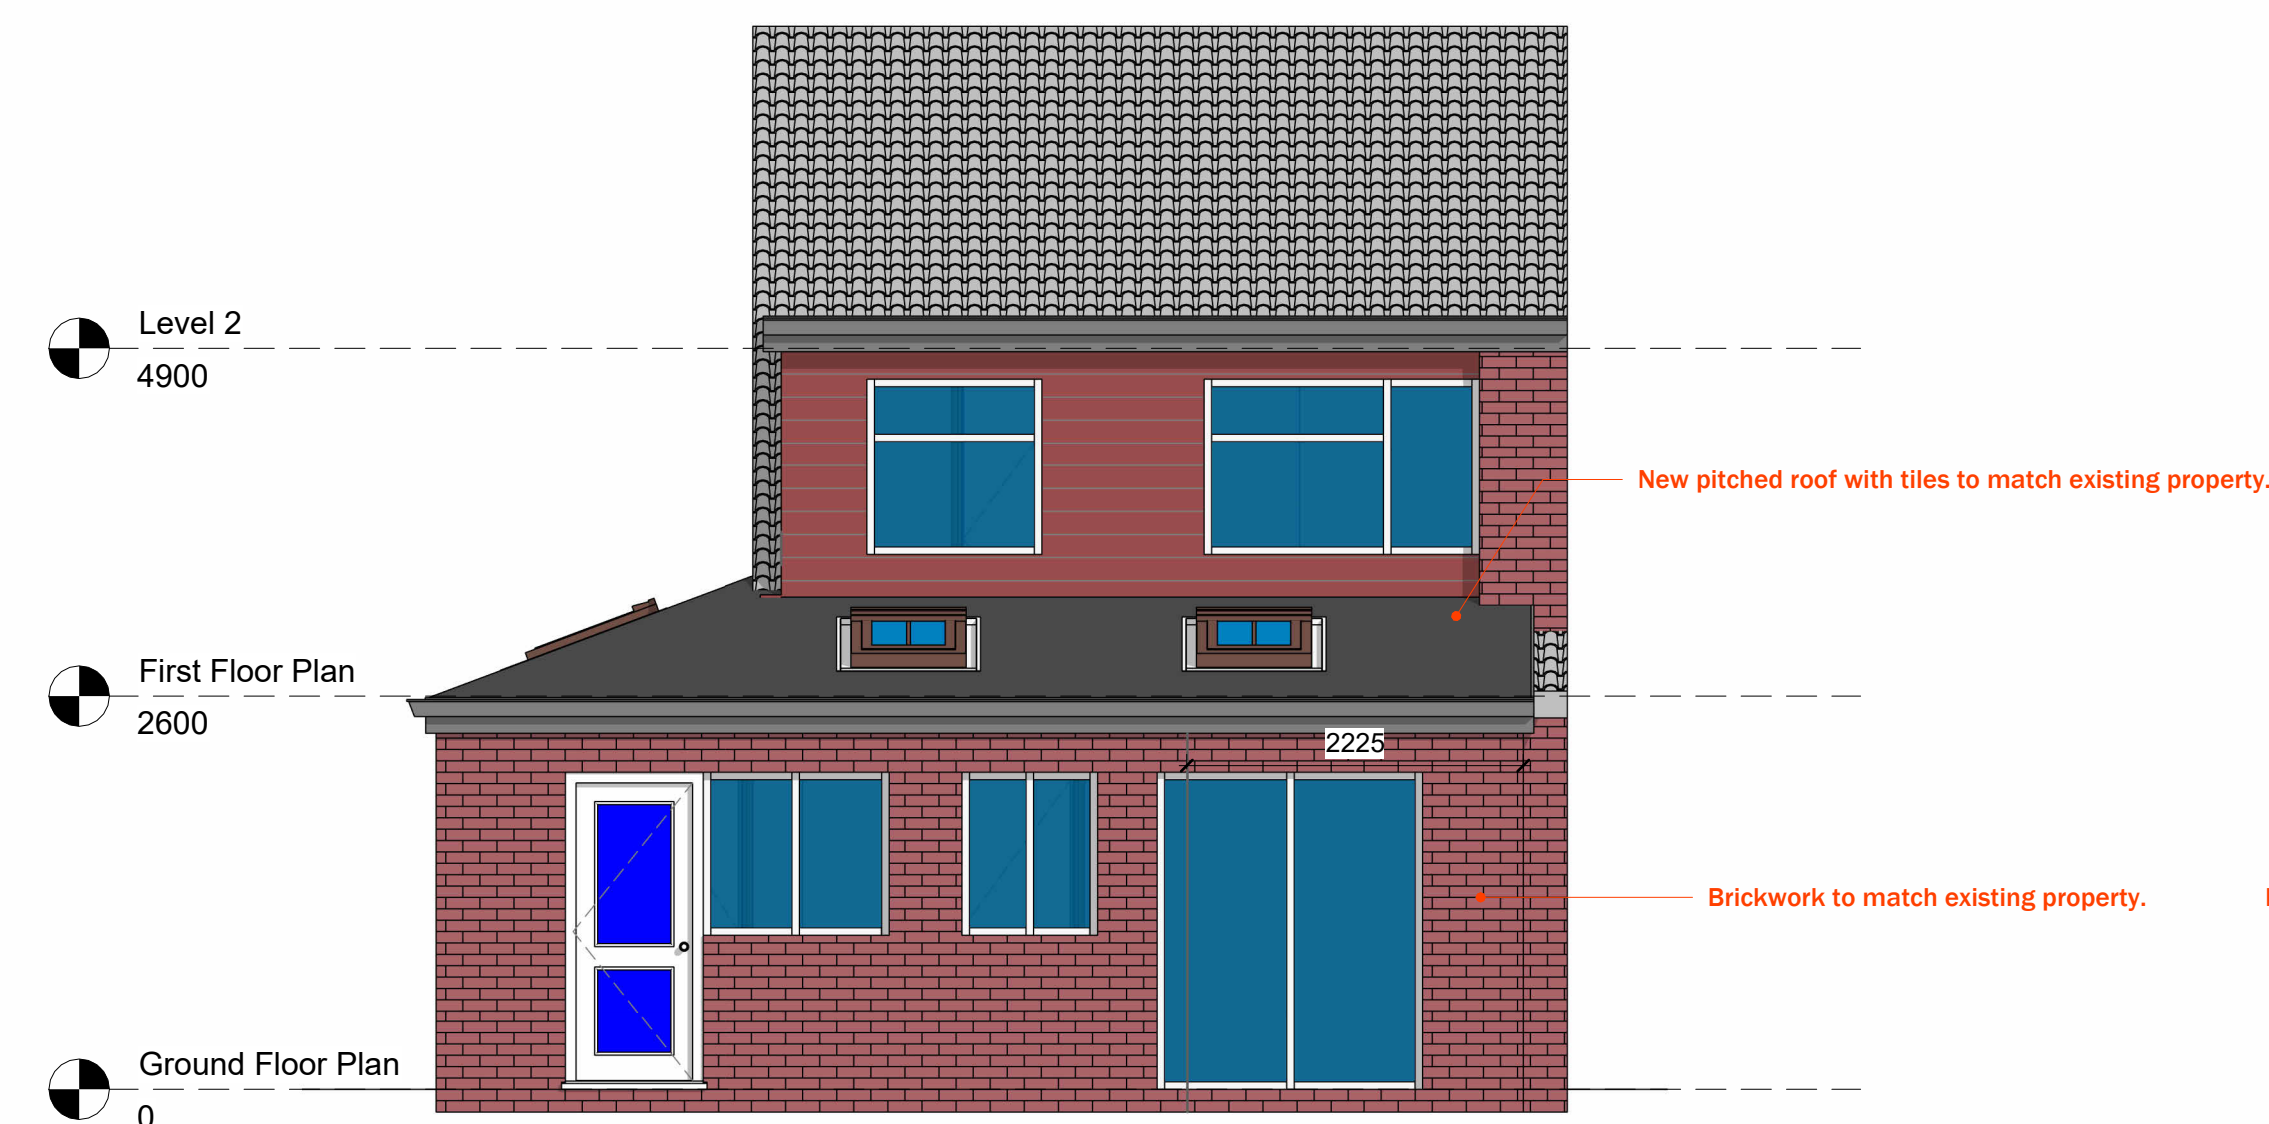

3 West Elevation as Proposed
SCALE: 1 : 50

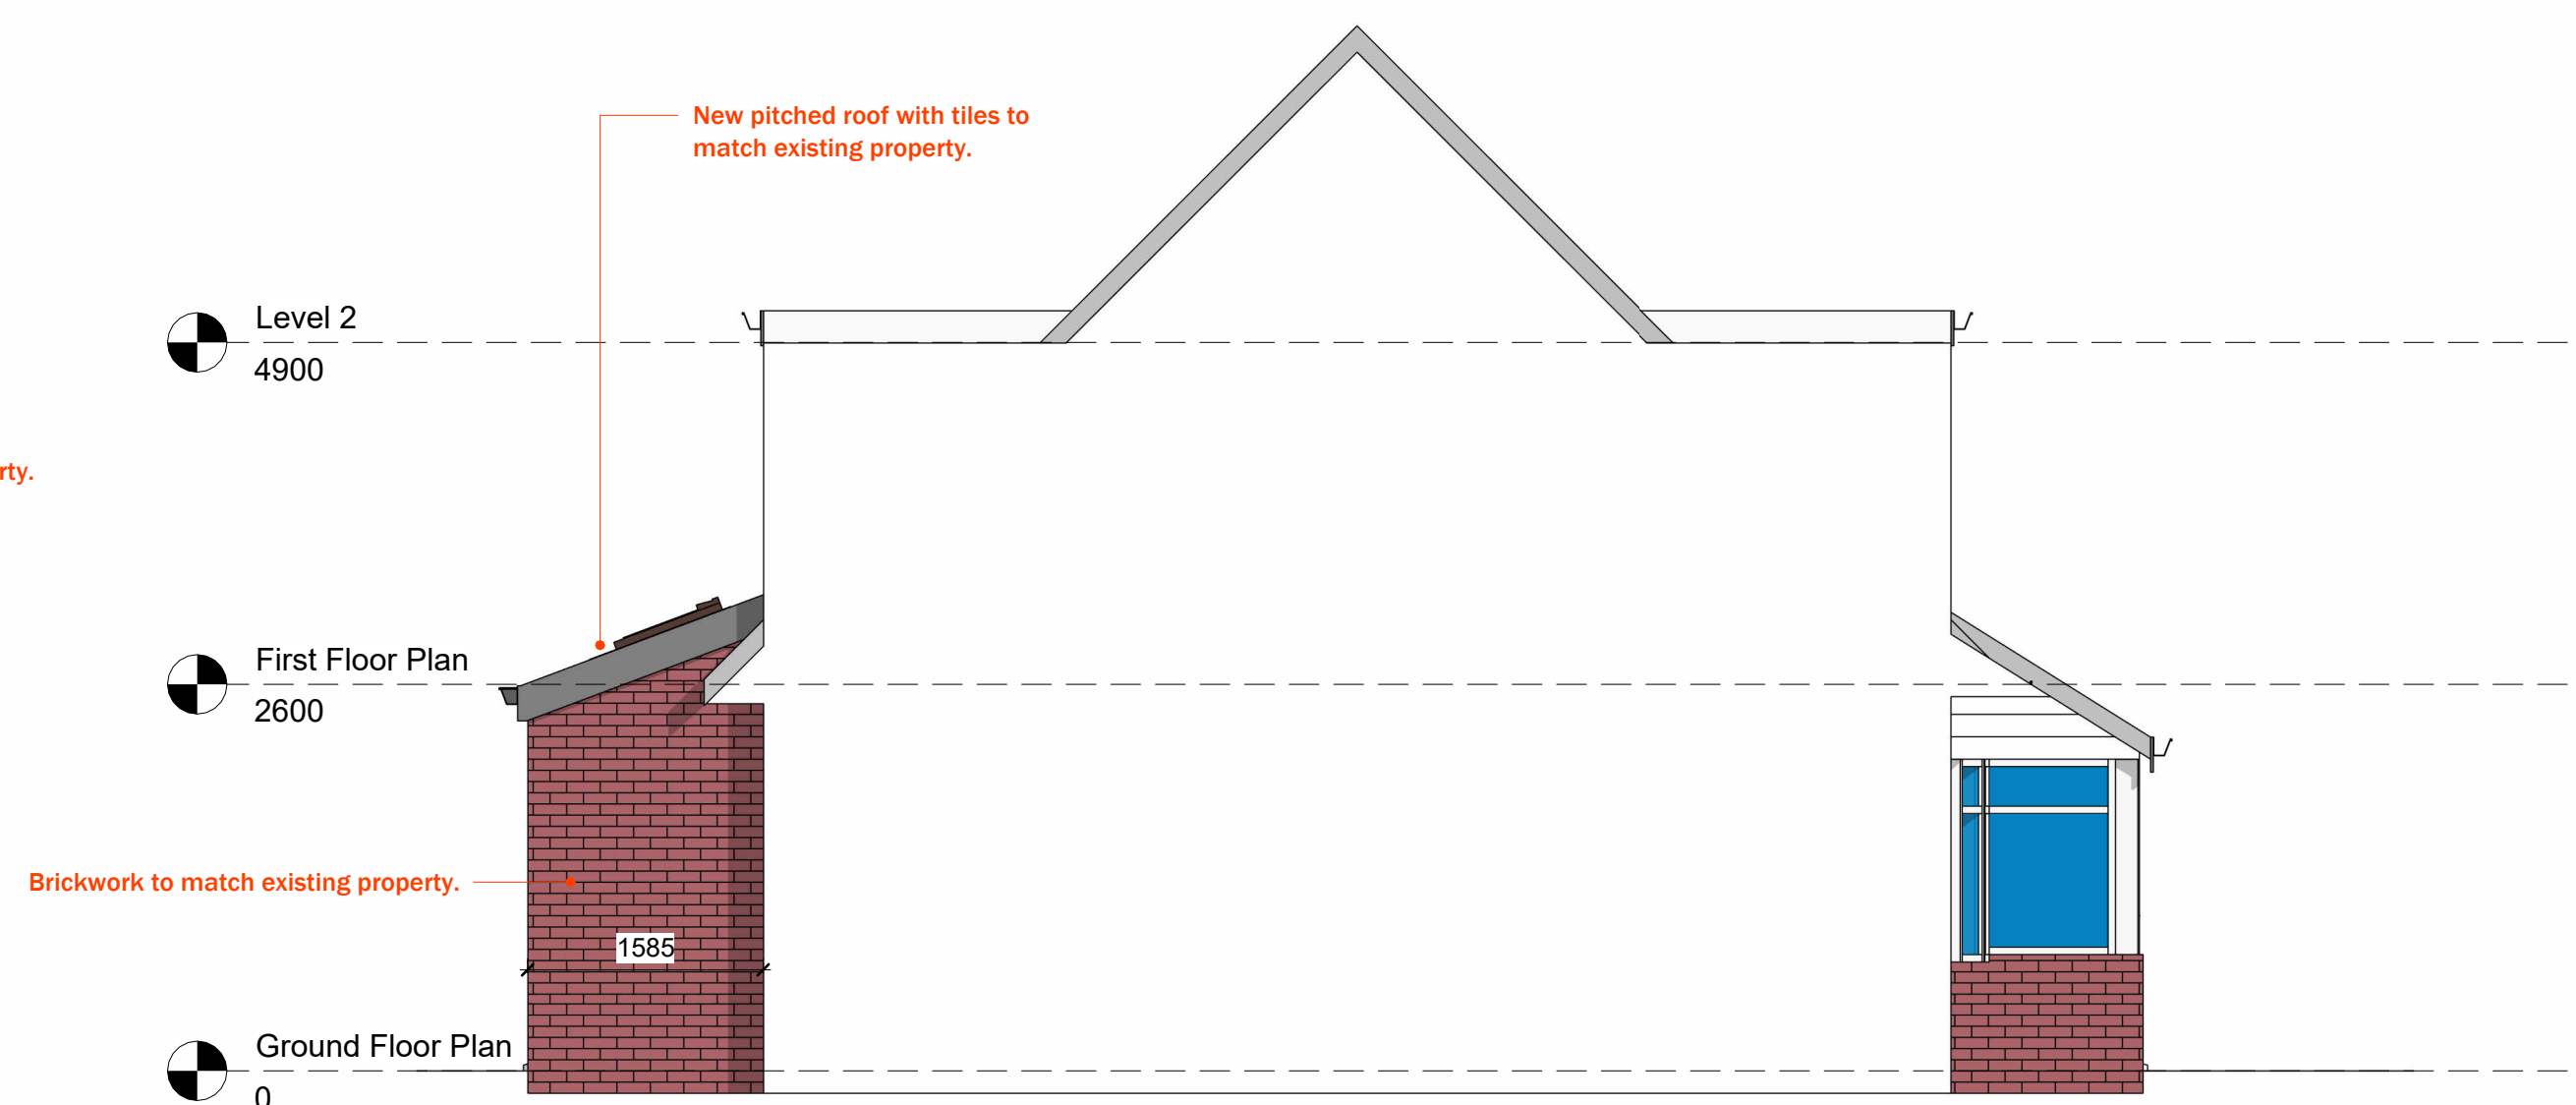

4 South Elevation as Proposed
SCALE: 1 : 50