

Client:
Mr Martin Tate

Project:
12 Grassington Crescent
Liverpool
L25 9RY

Title:
Elevations As Existing

Project No.: 4480
Drawn By: SC
Scale: As Shown @ A1
Date: 13/04/2023

Revision: A
Date: 20/04/2023

Description: Issued for approval

Drawing No.:


A1.2




1 East Elevation as Existing
SCALE: 1 : 50



3 West Elevation as Existing
SCALE: 1 : 50

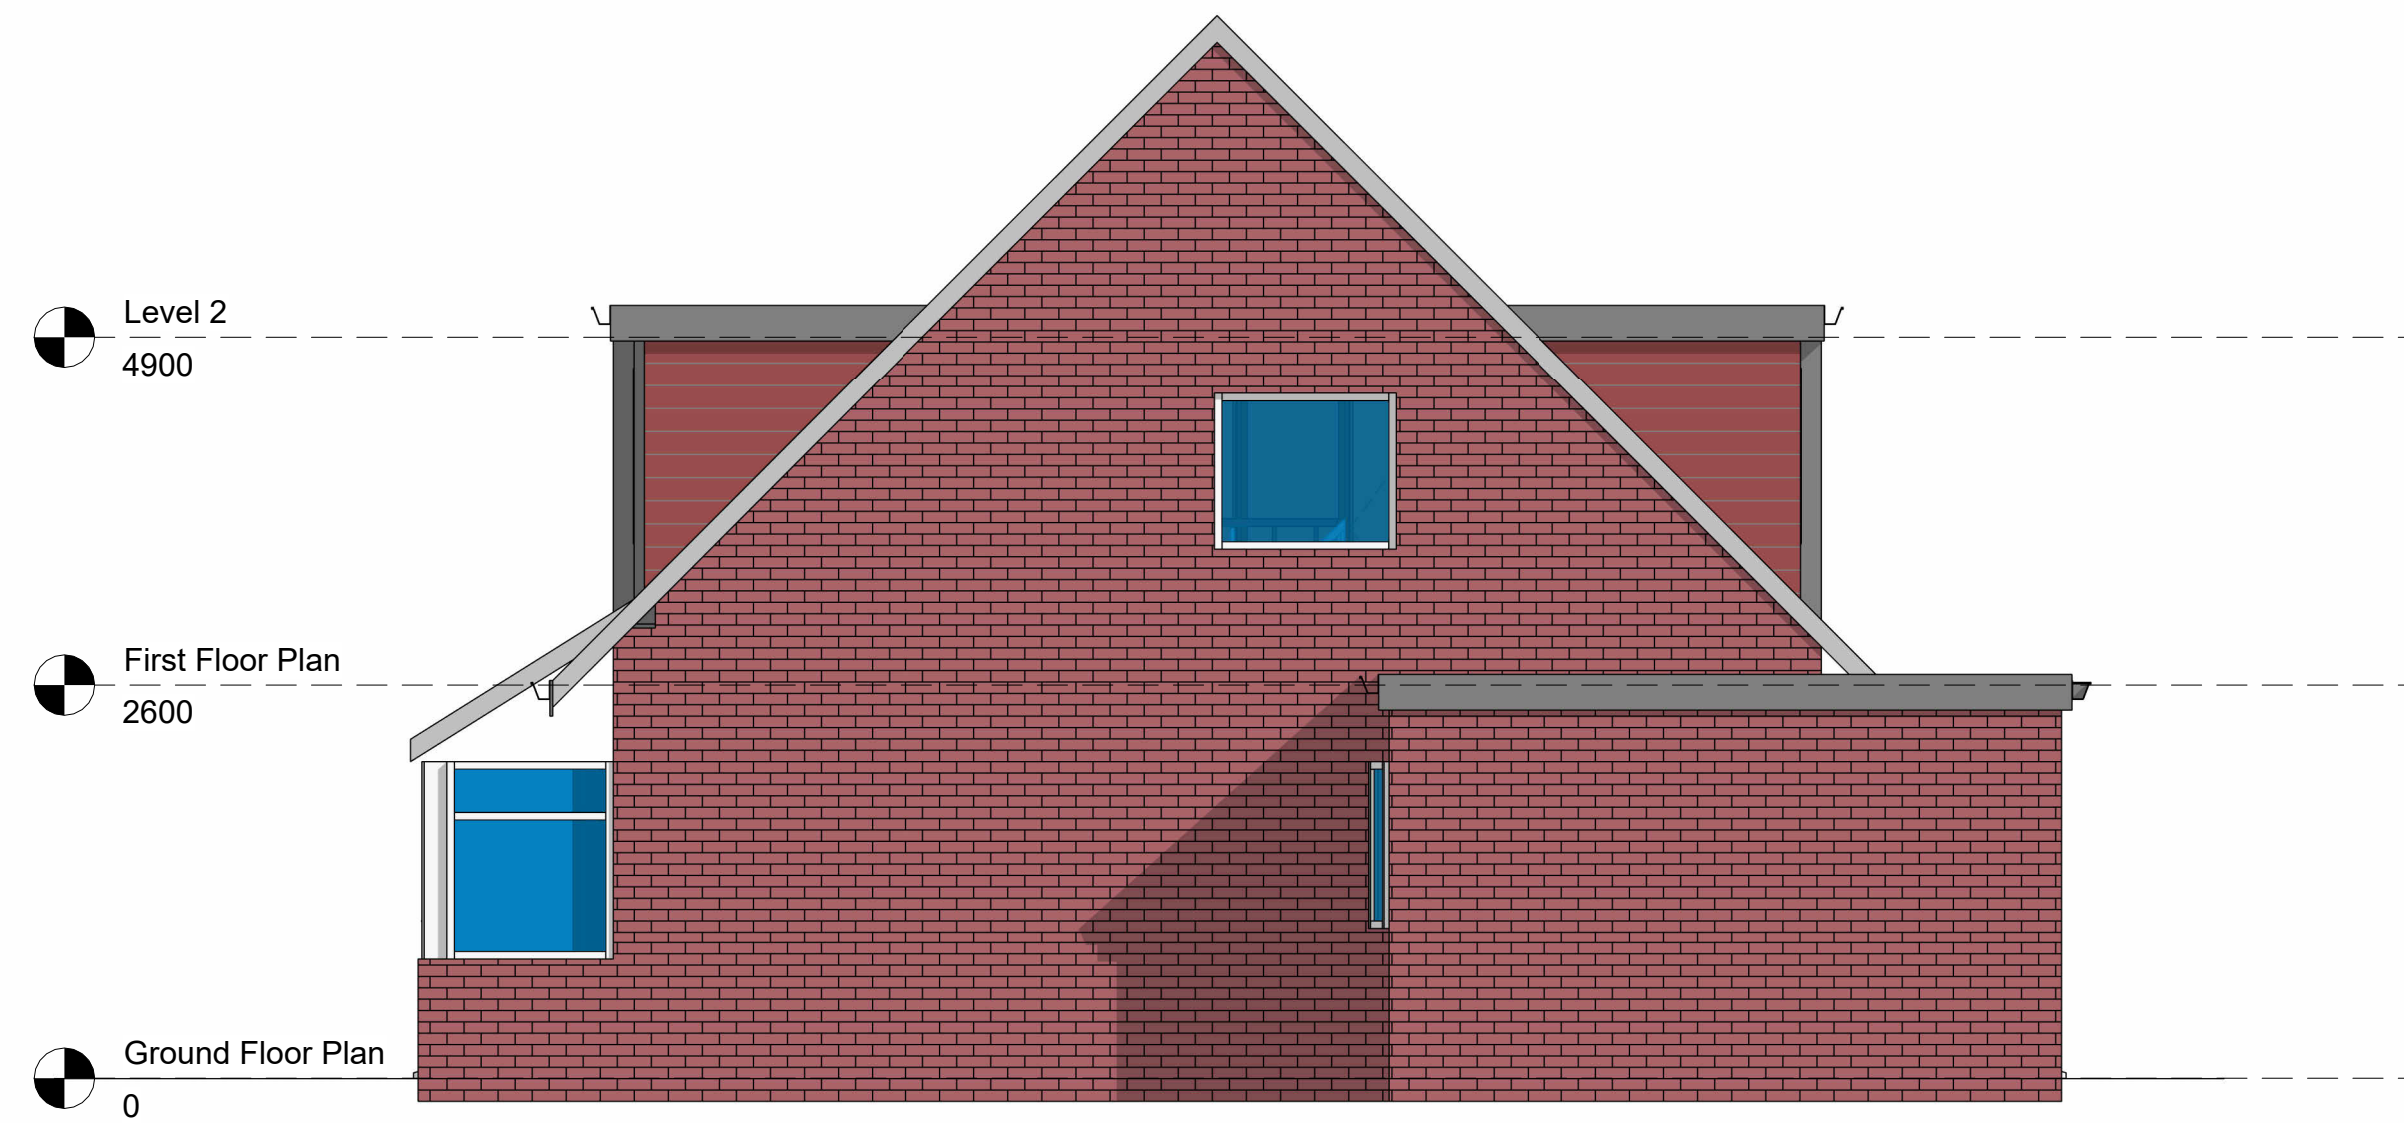

2 North Elevation as Existing
SCALE: 1 : 50

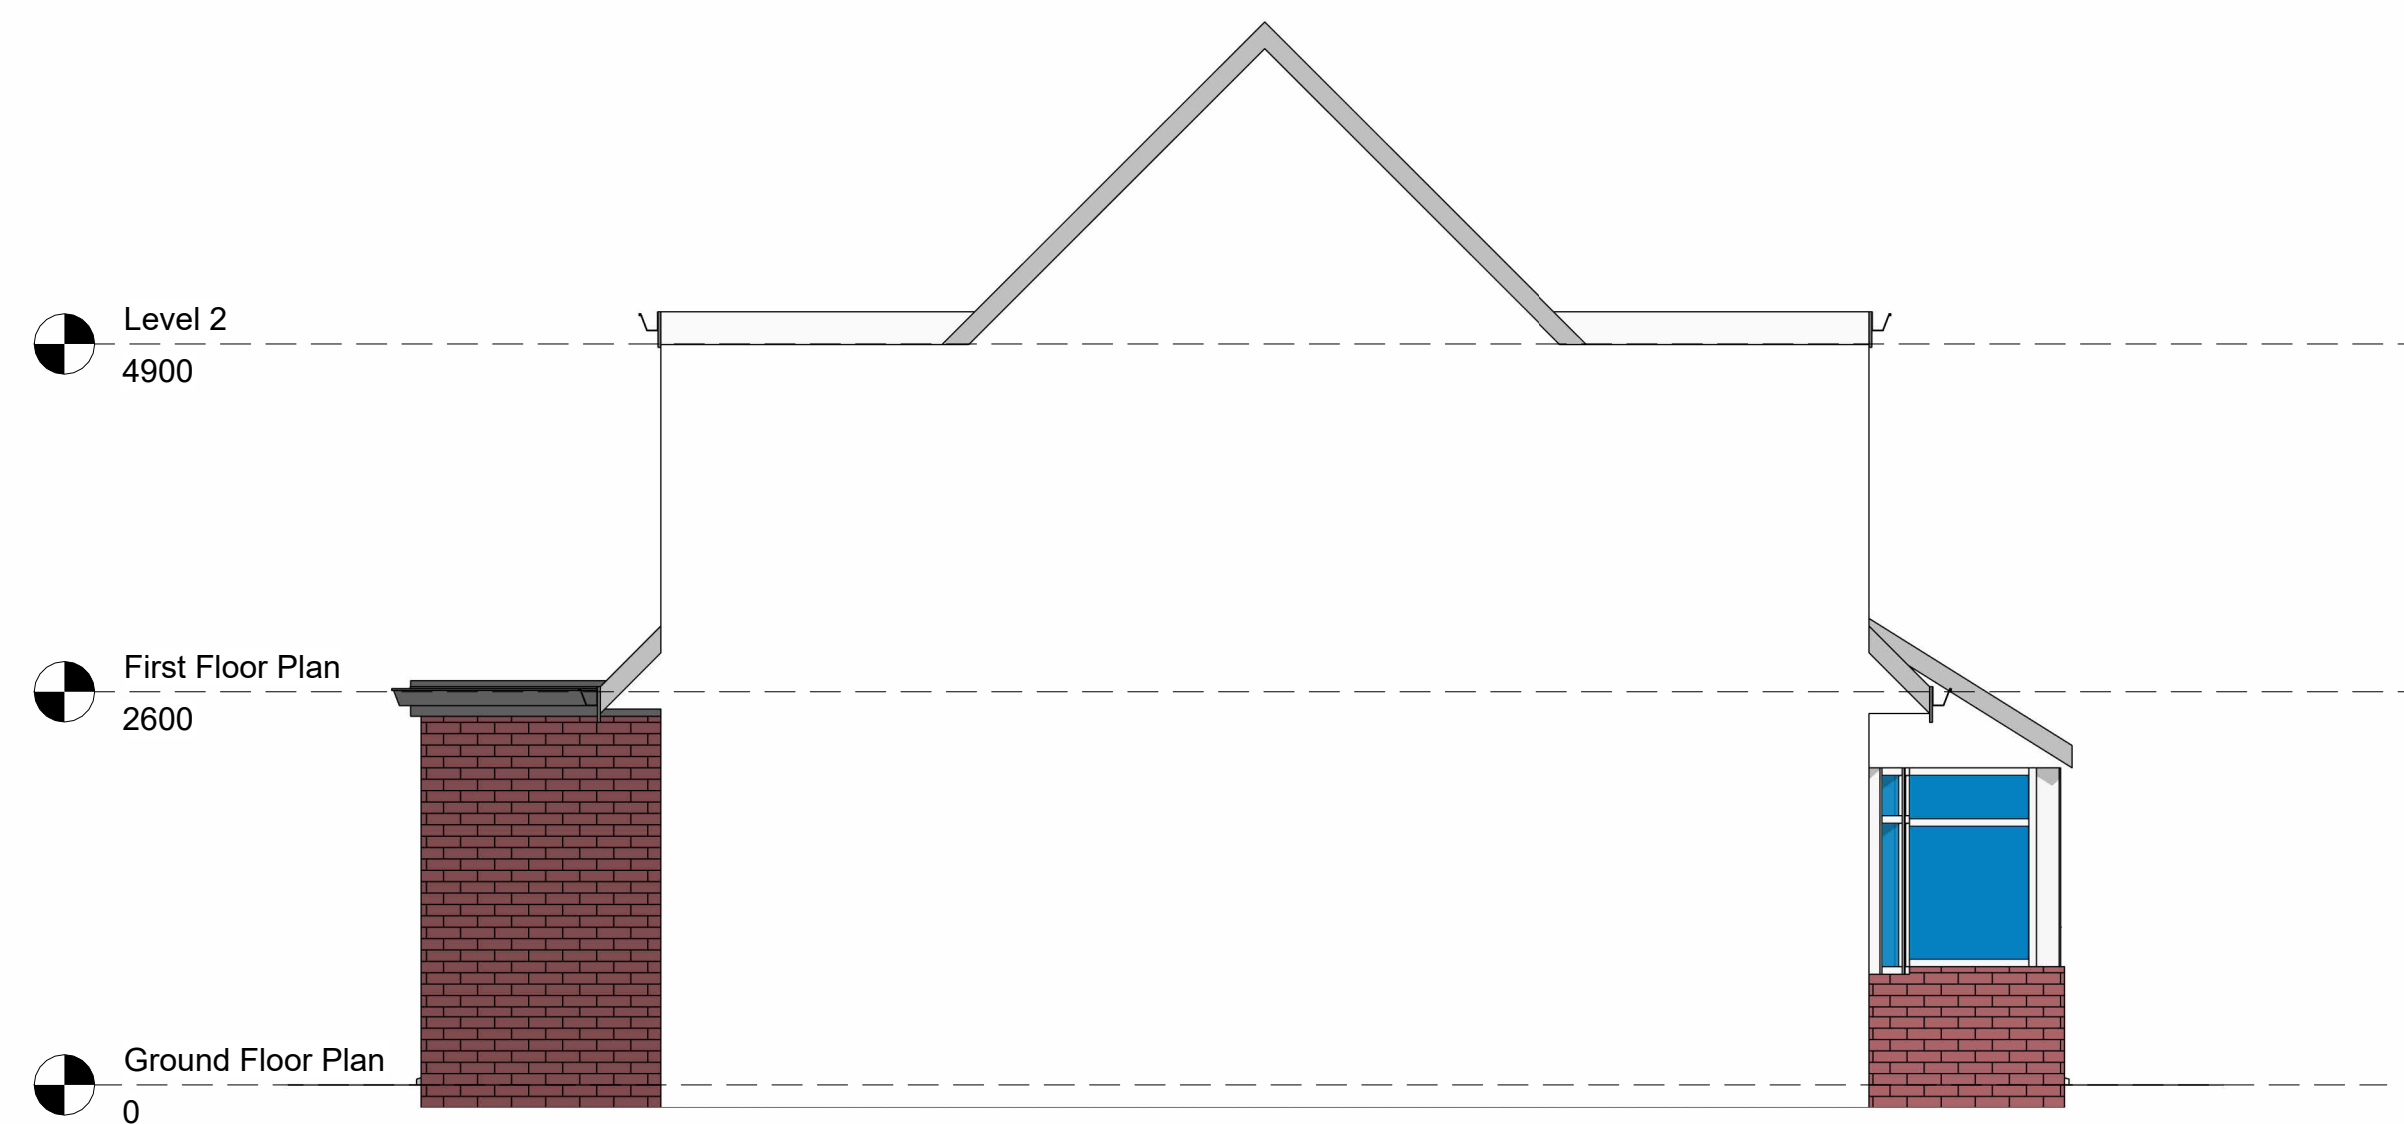

4 South Elevation as Existing
SCALE: 1 : 50