


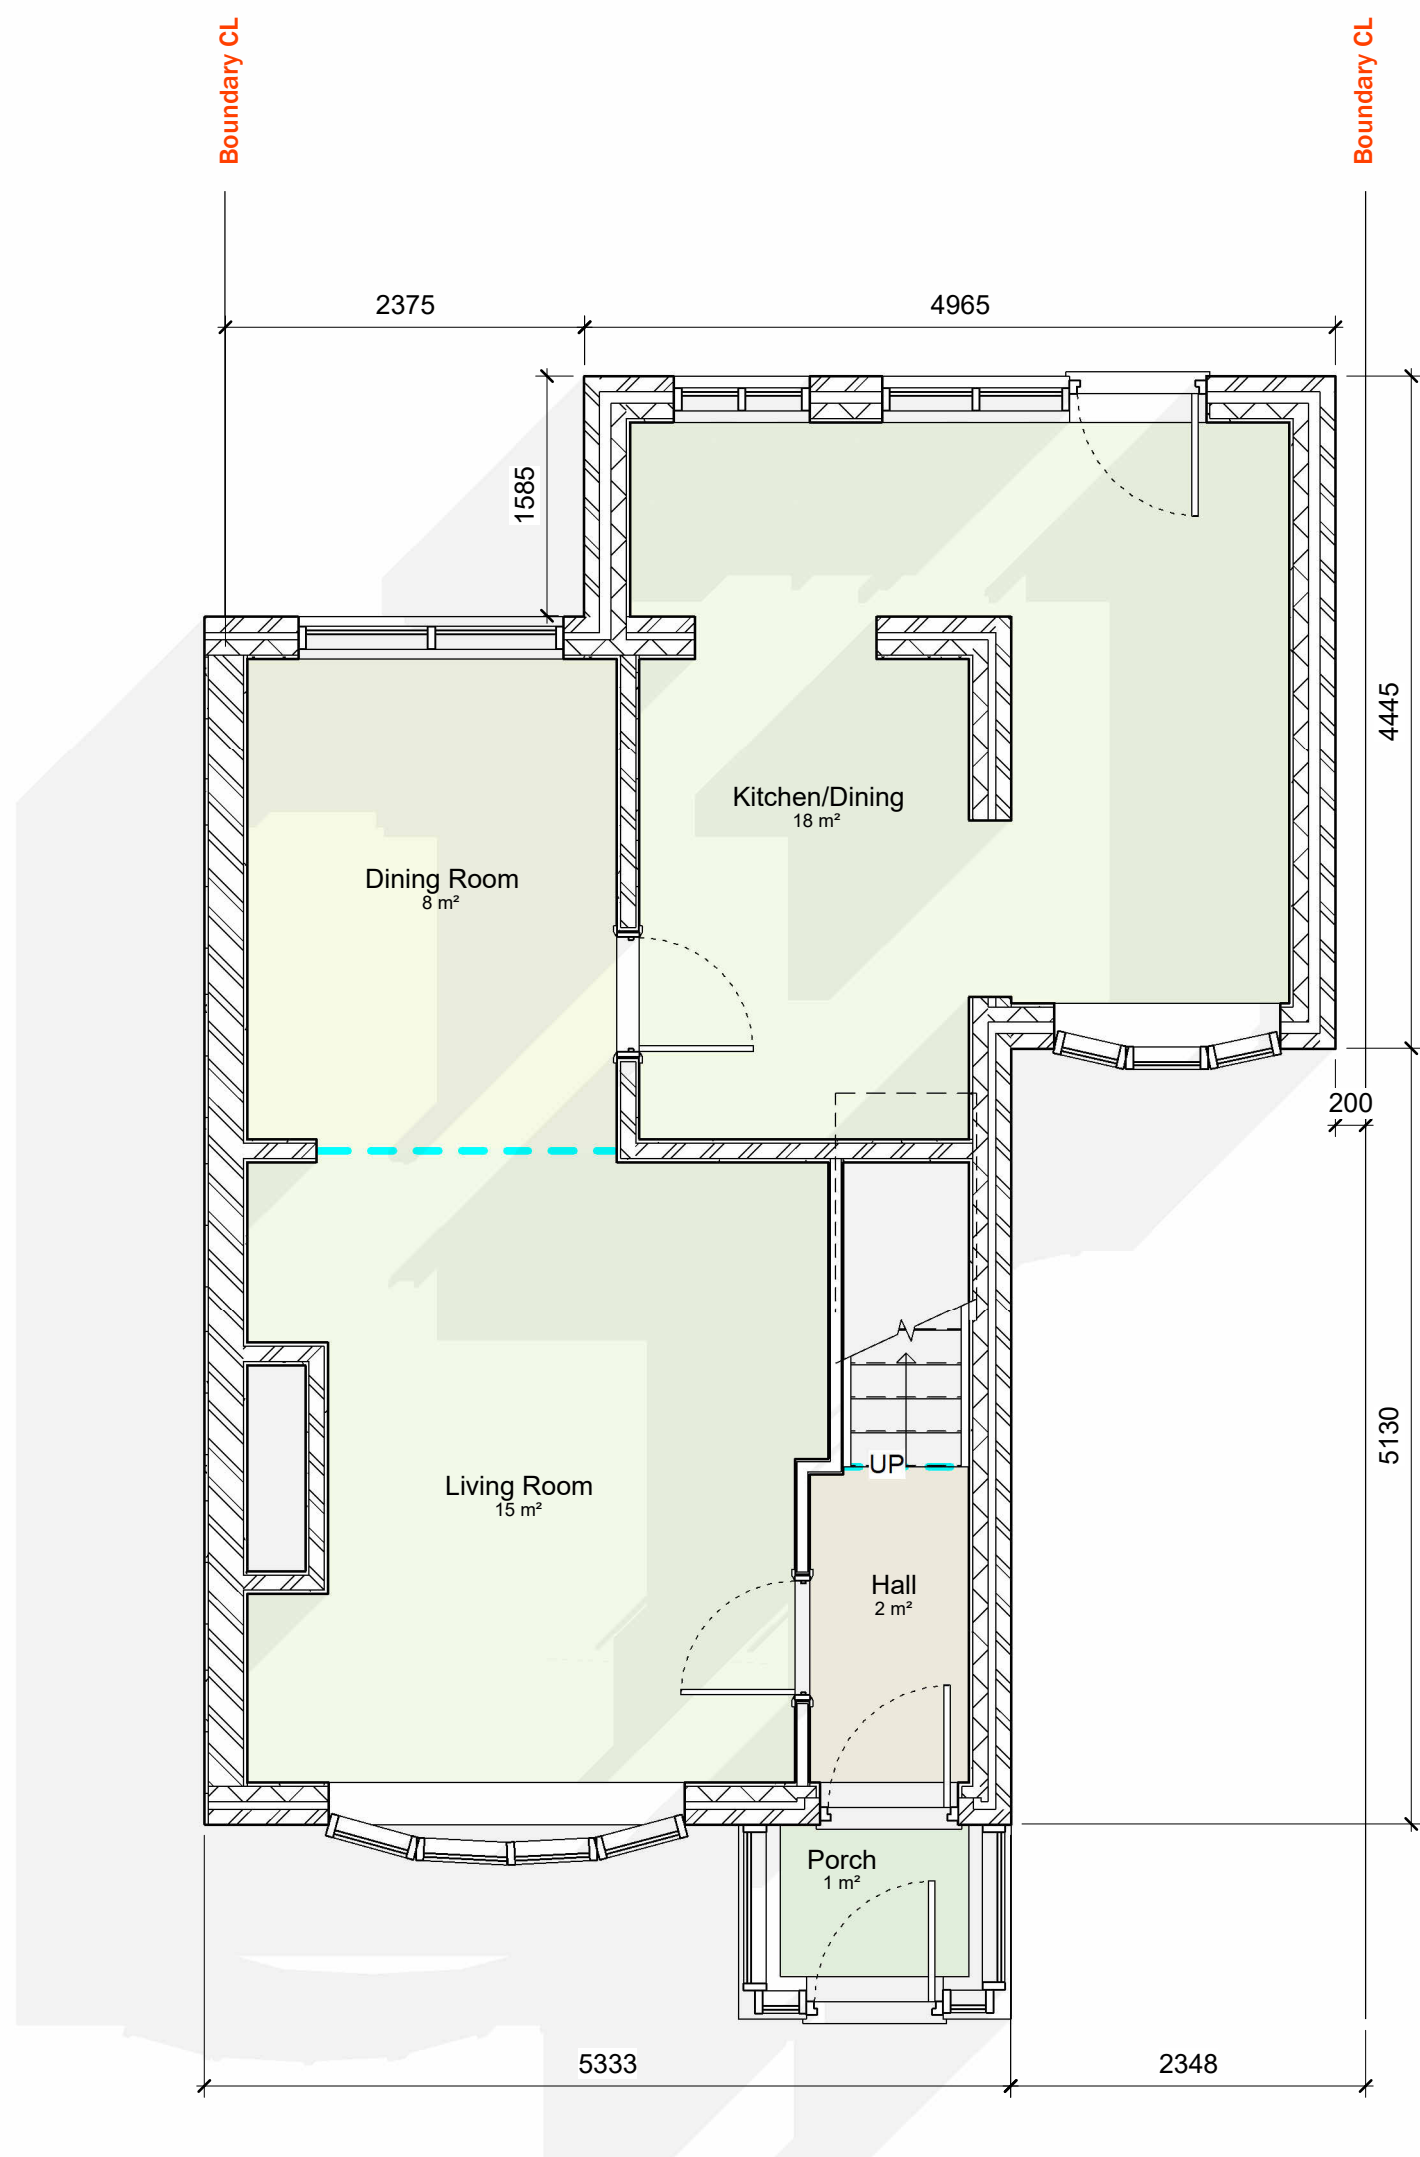


Room Legend

- Dining Room
- Hall
- Kitchen/Dining
- Living Room
- Porch




Room Legend

- Bathroom
- Bedroom 1
- Bedroom 2
- Bedroom 3
- Landing
- Porch

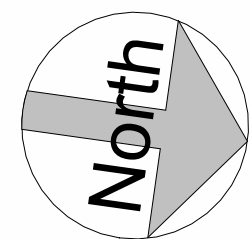

16

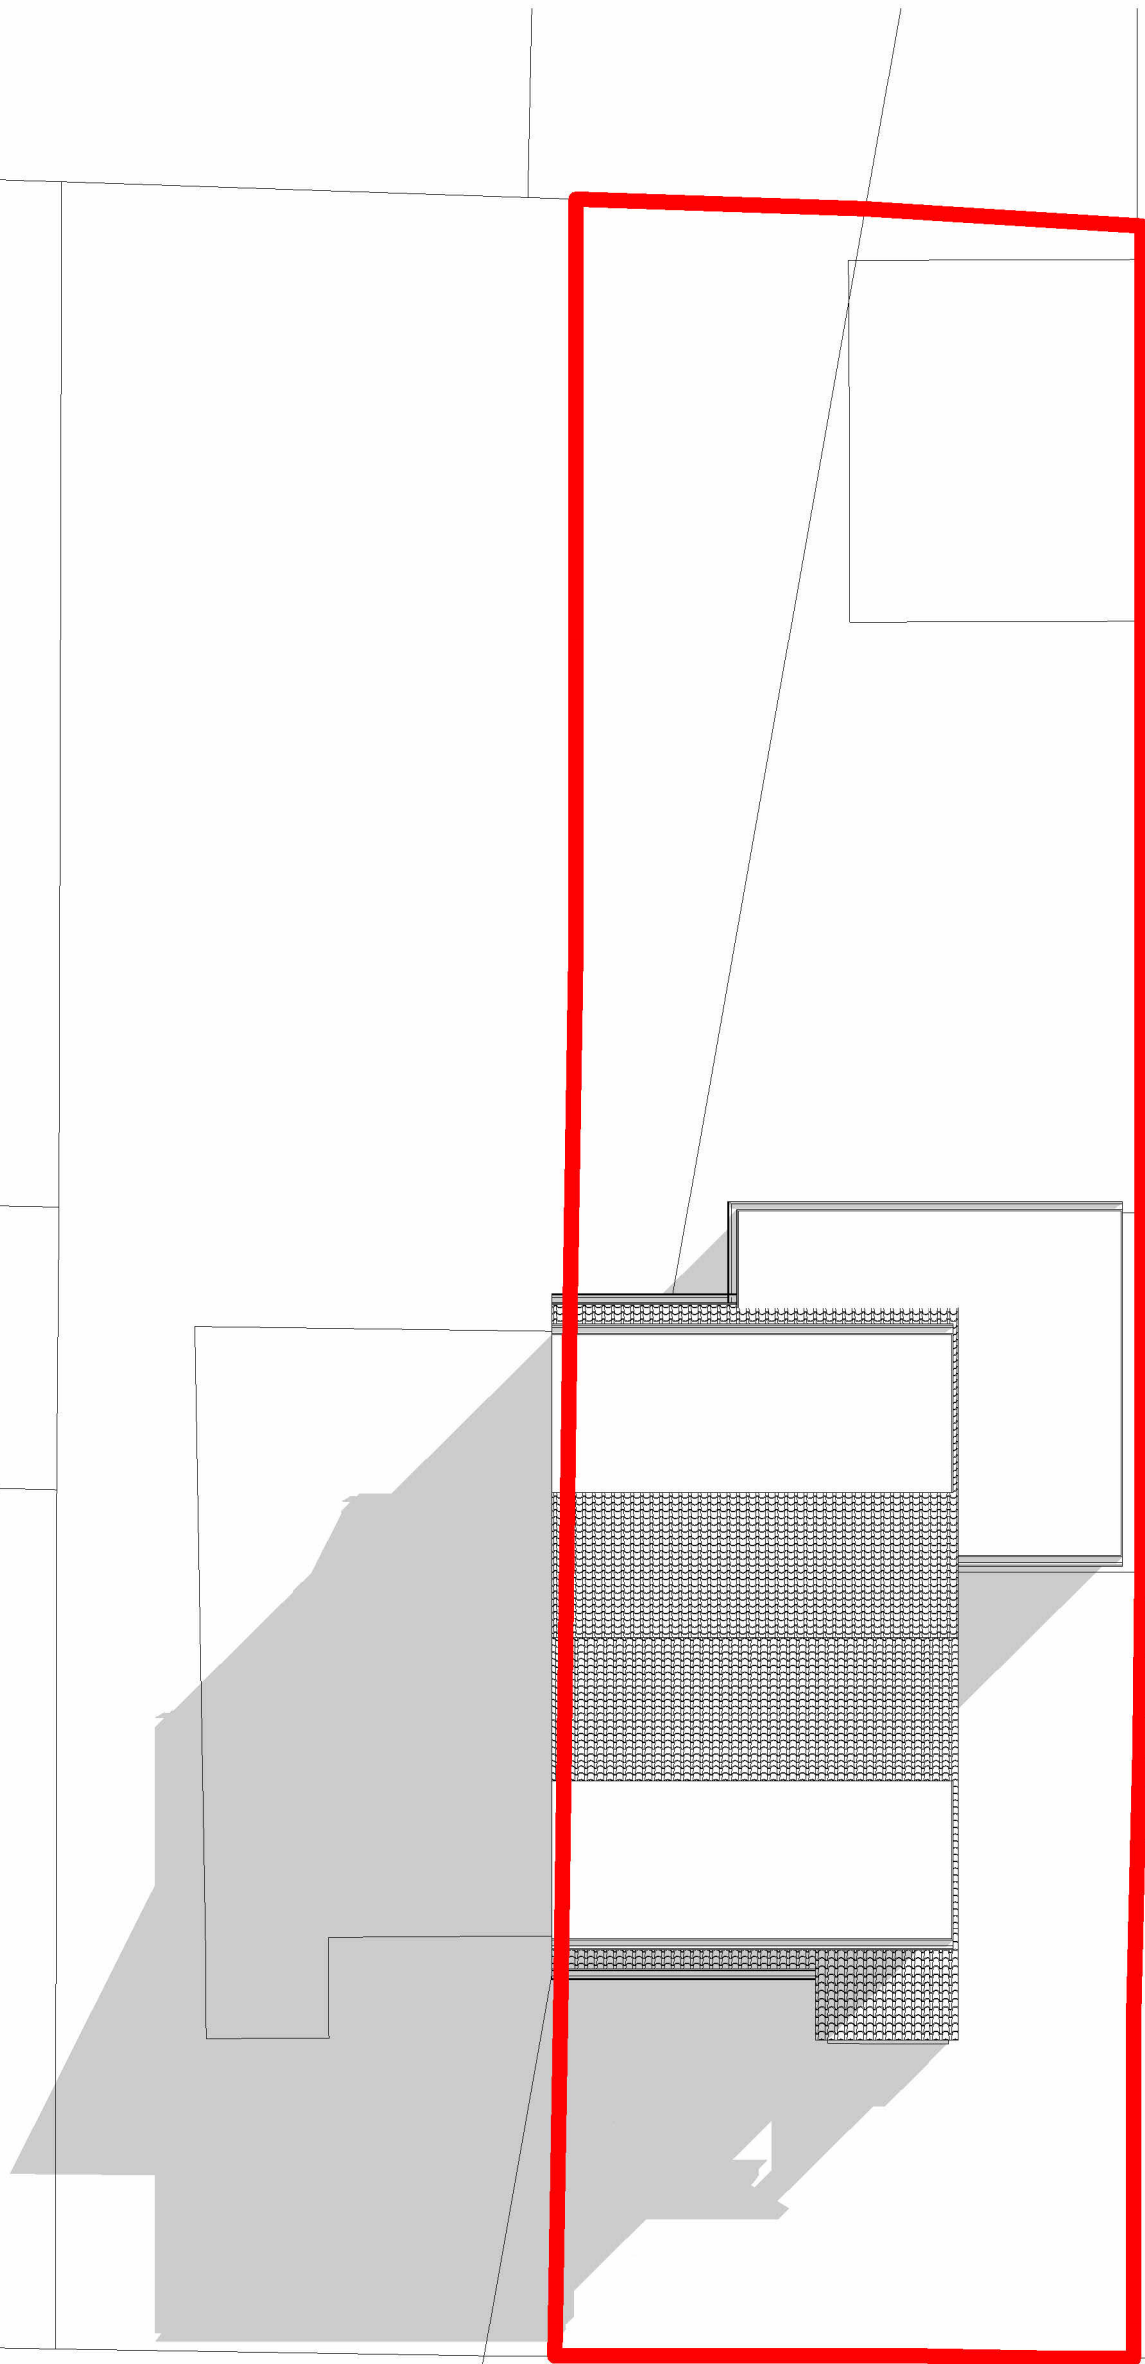

1



Ground Floor Plan as Existing

SCALE: 1 : 50

2

First Floor Plan as Existing

SCALE: 1 : 50

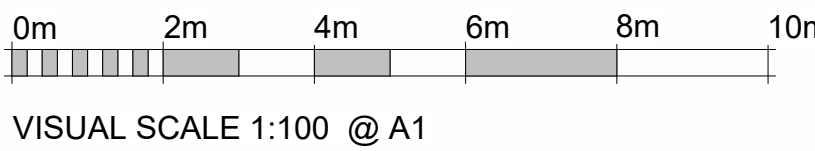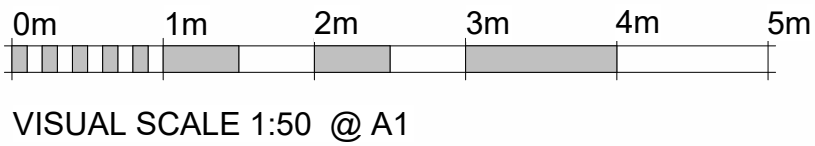

3

Site Plan As Existing

SCALE: 1 : 100



Chartered Building Consultancy

email: mail@pk.uk | website: <http://www.pk.uk>

PKL Building Consultancy is a trading name of PKL Partners Limited. This drawing is the copyright of PKL Partners Limited, and shall not be offered, copied or reproduced in any way without written prior consent. © 2020 PKL Partners Limited.

Client:

Mr Martin Tate

Project:

12 Grassington Crescent
Liverpool
L25 9RY

Title:

Plans As Existing

Project No.: 4480

Drawn By: SC

Scale: As Shown @ A1

Date: 13/04/2023

Revision: A

Date: 20/04/2023

Description: Issued for approval



Chartered Building Consultancy

Drawing No.:

A1.1

Client:
Mr Martin Tate

Project:
12 Grassington Crescent
Liverpool
L25 9RY

Title:
Elevations As Existing

Project No.: 4480
Drawn By: SC
Scale: As Shown @ A1
Date: 13/04/2023

Revision: A
Date: 20/04/2023

Description: Issued for approval

Drawing No.:


A1.2




1 East Elevation as Existing
SCALE: 1 : 50



3 West Elevation as Existing
SCALE: 1 : 50

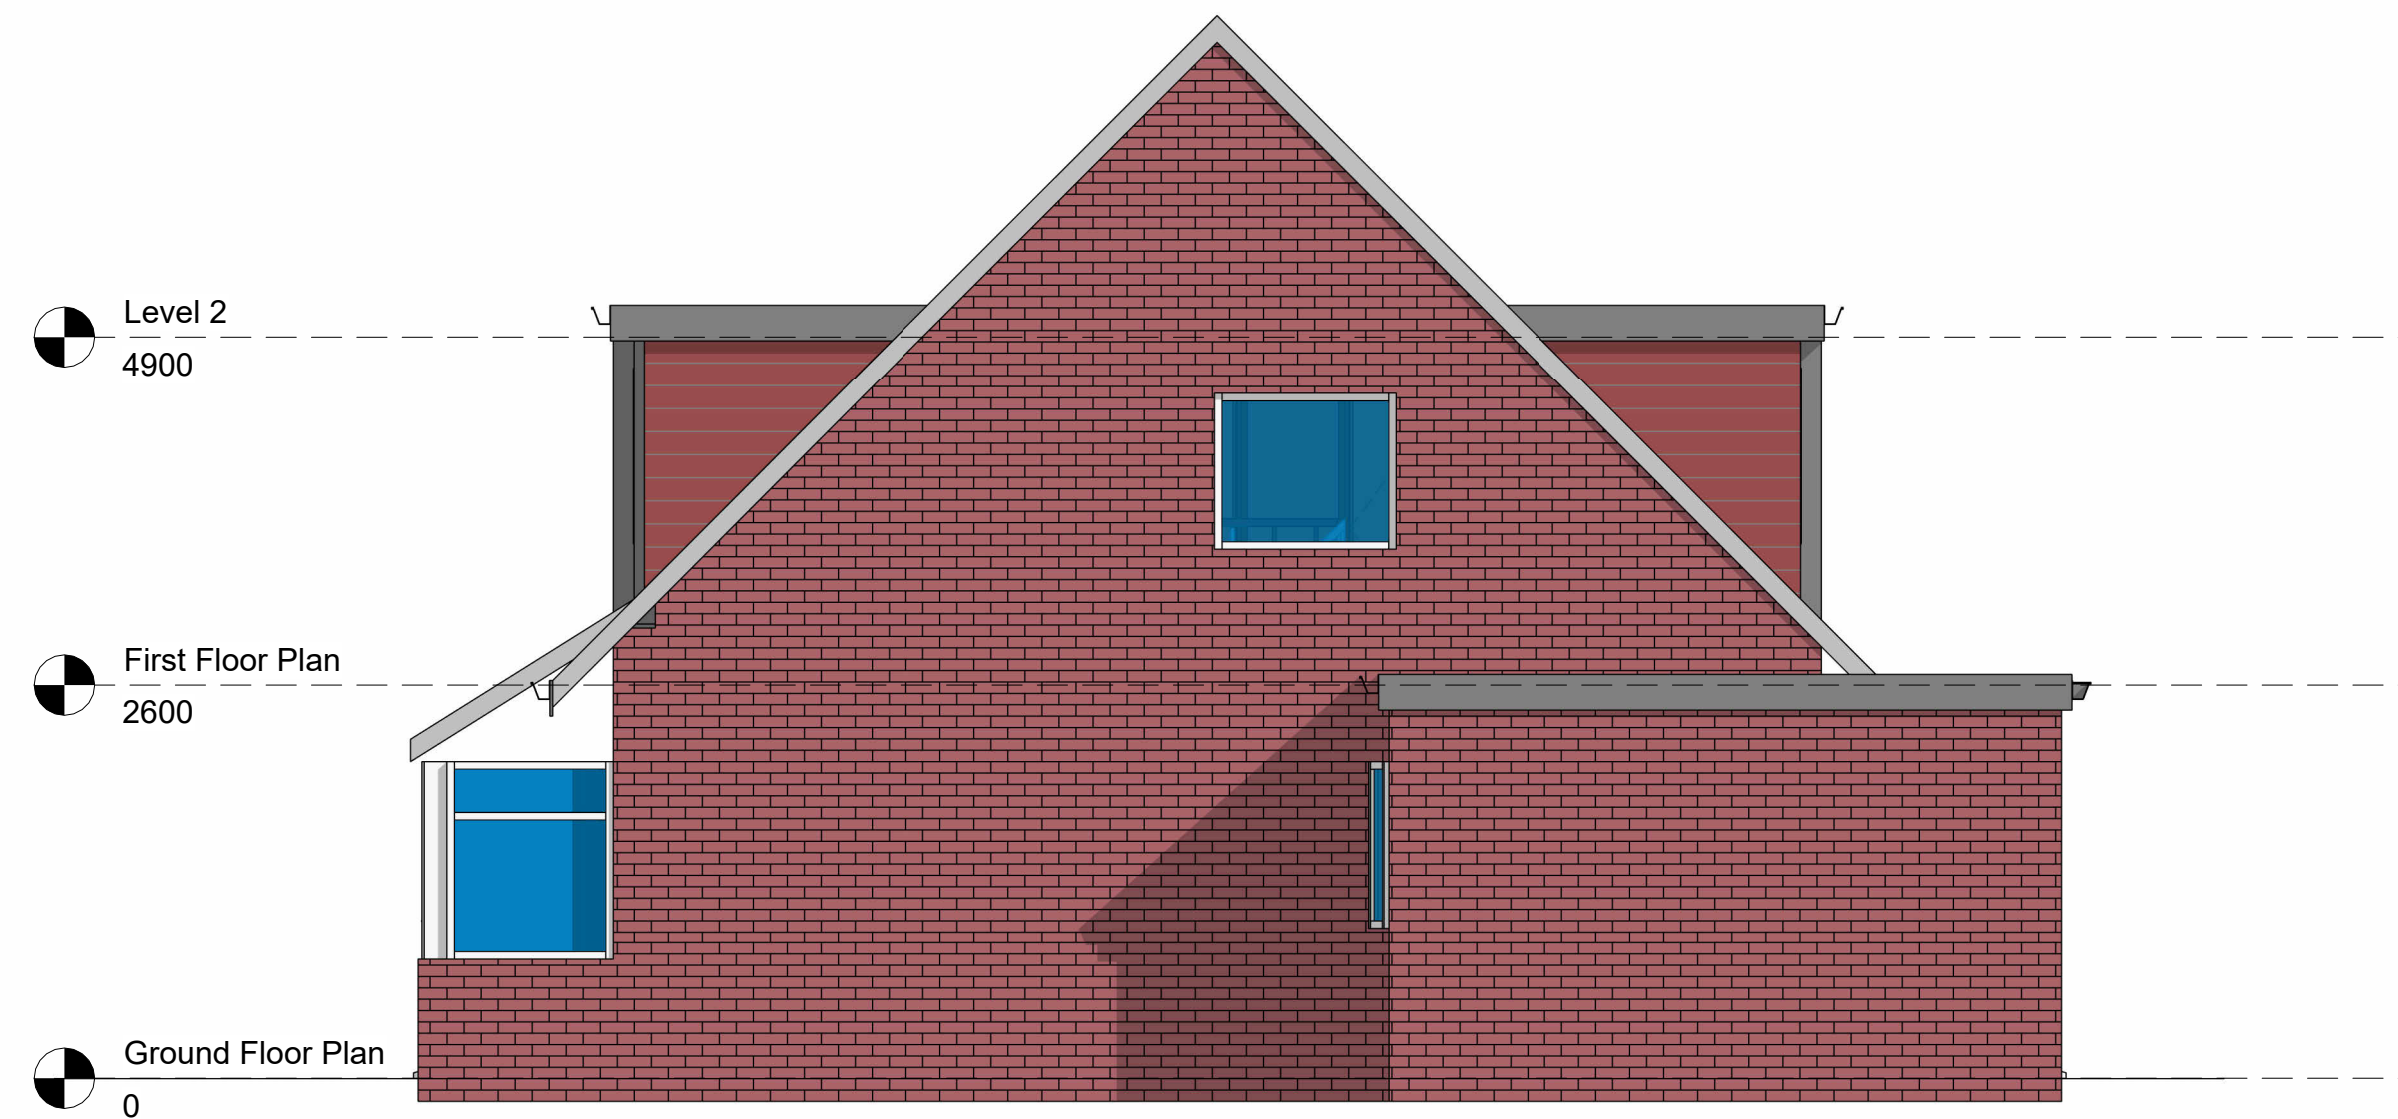

2 North Elevation as Existing
SCALE: 1 : 50

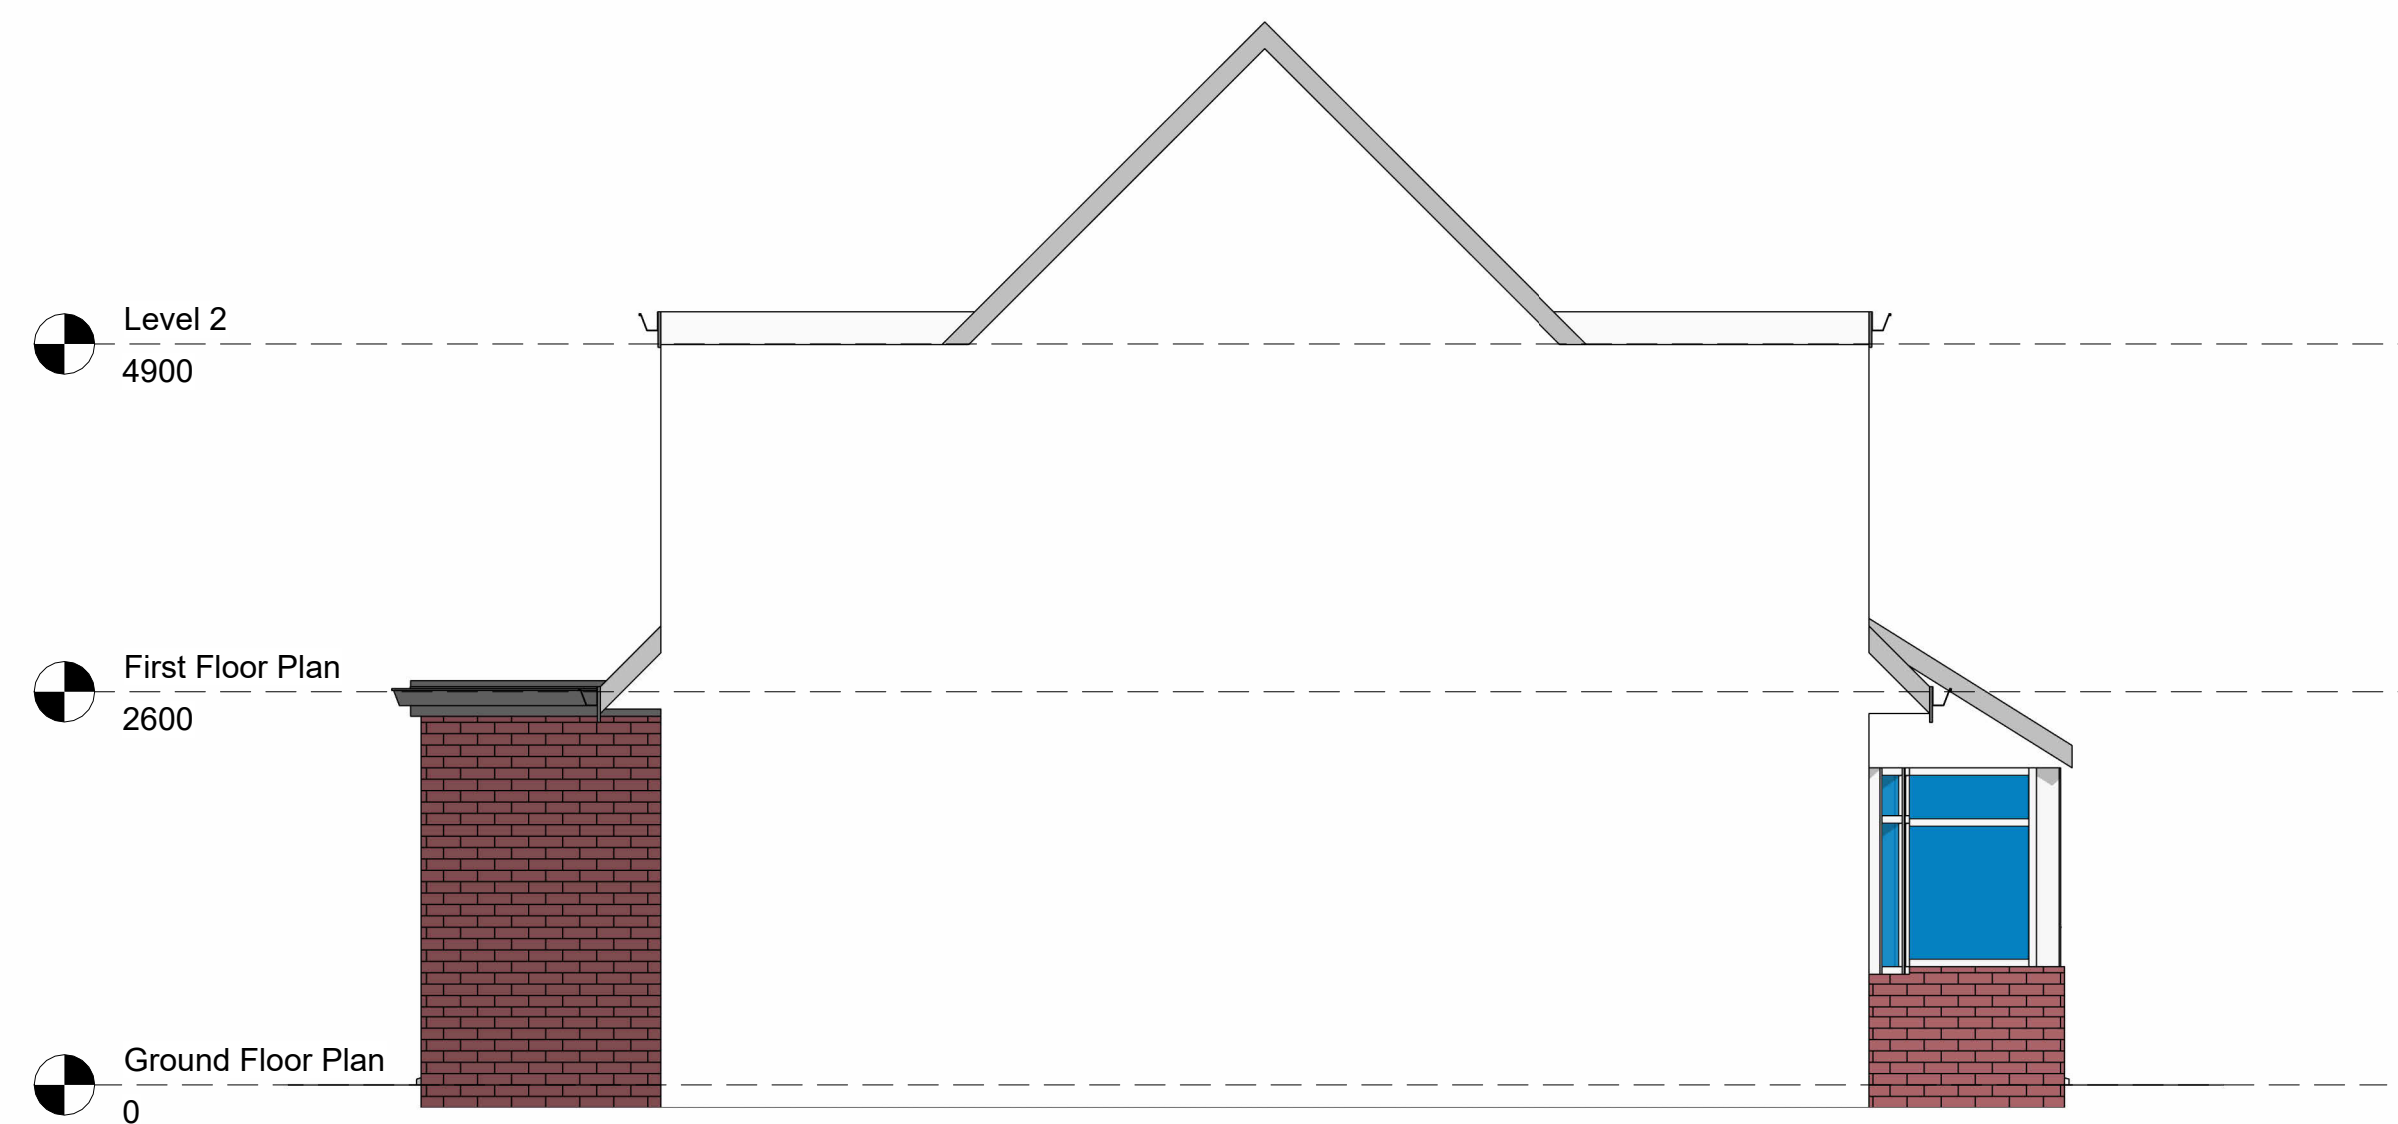

4 South Elevation as Existing
SCALE: 1 : 50