


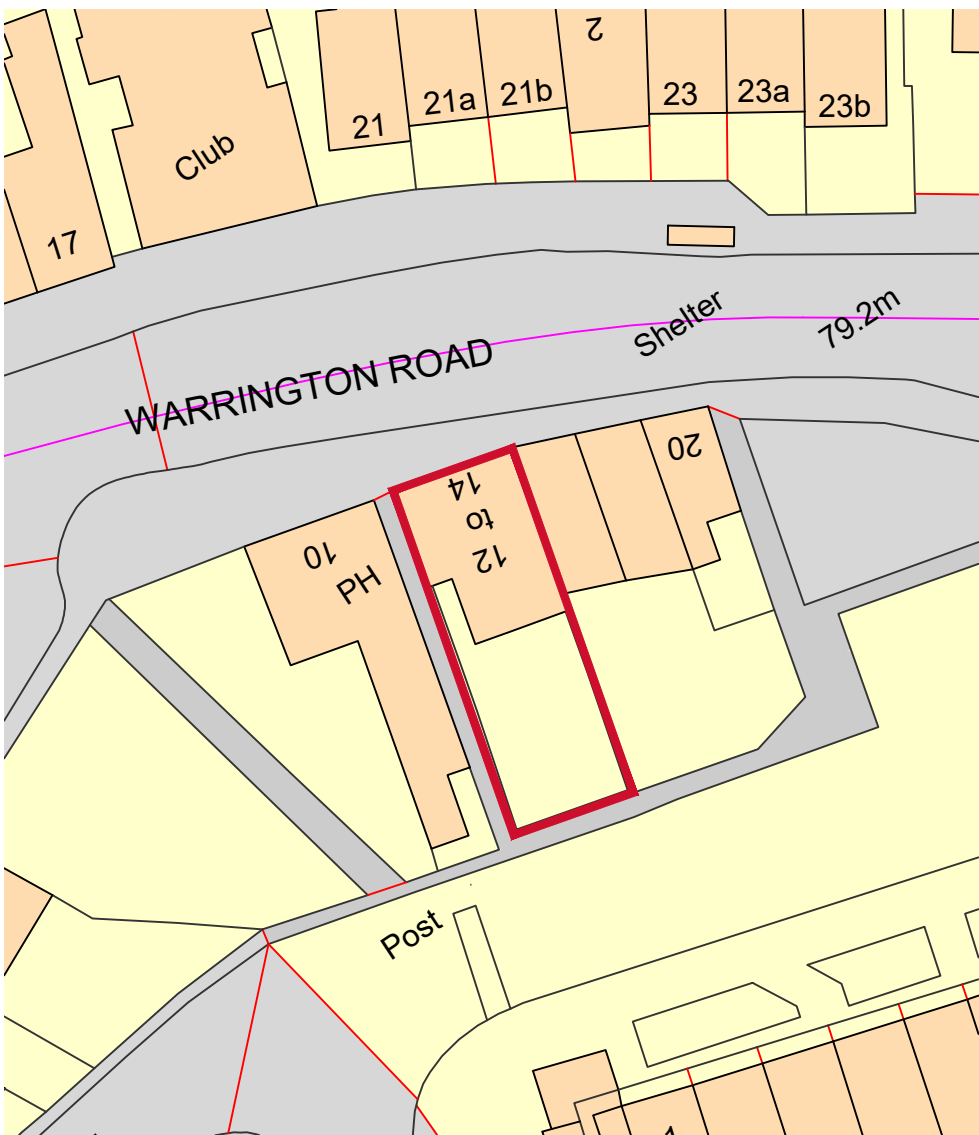

SITE PLAN
SCALE: 1:500

LEGEND

— BOUNDARY

No	Revision	Date
----	----------	------

Revisions		

Client:
CO-OP

Issue:
PLANNING

Project:
CO-OP PRESCOTT

Title:
02 SITE PLAN

Drawing No:	Rev:	A4 Scale:
0018968008-02		1:500

Date:	Drawn:	Approved:
21/05/2021	BH	LH



One King Street Manchester UK M2 6AW	+44 (0) 161 868 7700 RLB_UK RLB.com ben.hay@uk.rlb.com
---	---

- This drawing is to be read in conjunction with all relevant specifications and drawings issued.
- Do not scale this drawing, the Contractor is to check and verify all building, site dimensions and check levels before work commences.
- For discrepancies or omissions contact Rider Levett Bucknall.
- All work and materials to be in accordance with current applicable statutory legislation and to comply with all relevant Codes of Practice and British Standards.
- Copyright © 2018 Rider Levett Bucknall UK Limited