



0m 5m 10m 15m 20m
VISUAL SCALE 1:250 @ A1

Drawing Status
PLANNING

This drawing is © C4 Projects and is not to be copied, reproduced or re-distributed either in whole or in part without the prior written permission of the originator.

The originator shall have no responsibility for any liability, loss, cost, damage or expense arising from or relating to any use of this document other than for its intended purpose on this project.

This drawing shall be read in conjunction with all other relevant drawings, specifications and associated documentation. Any discrepancies, errors or omissions are to be reported to the originator before proceeding with work.

DISCLAIMER
When this drawing is issued in CAD, it is an uncontrolled version issued for information only, to enable the recipient to prepare their own documents/drawings for which they are solely responsible.

SOFTWARE INTEROPERABILITY
C4 Projects prepared this drawing using Autodesk REVIT Architecture.


C4 Projects does not accept liability for any loss or degradation of any information held in the drawing resulting from the translation from the original file format to any other file format or from the recipients reading of it in any other programme.

DEVELOPMENT KEY

Development Boundary

3.0m High Anticlimb 358 Mesh Security Fence in PPC RAL 6005 Moss Green


Existing Timber Fence

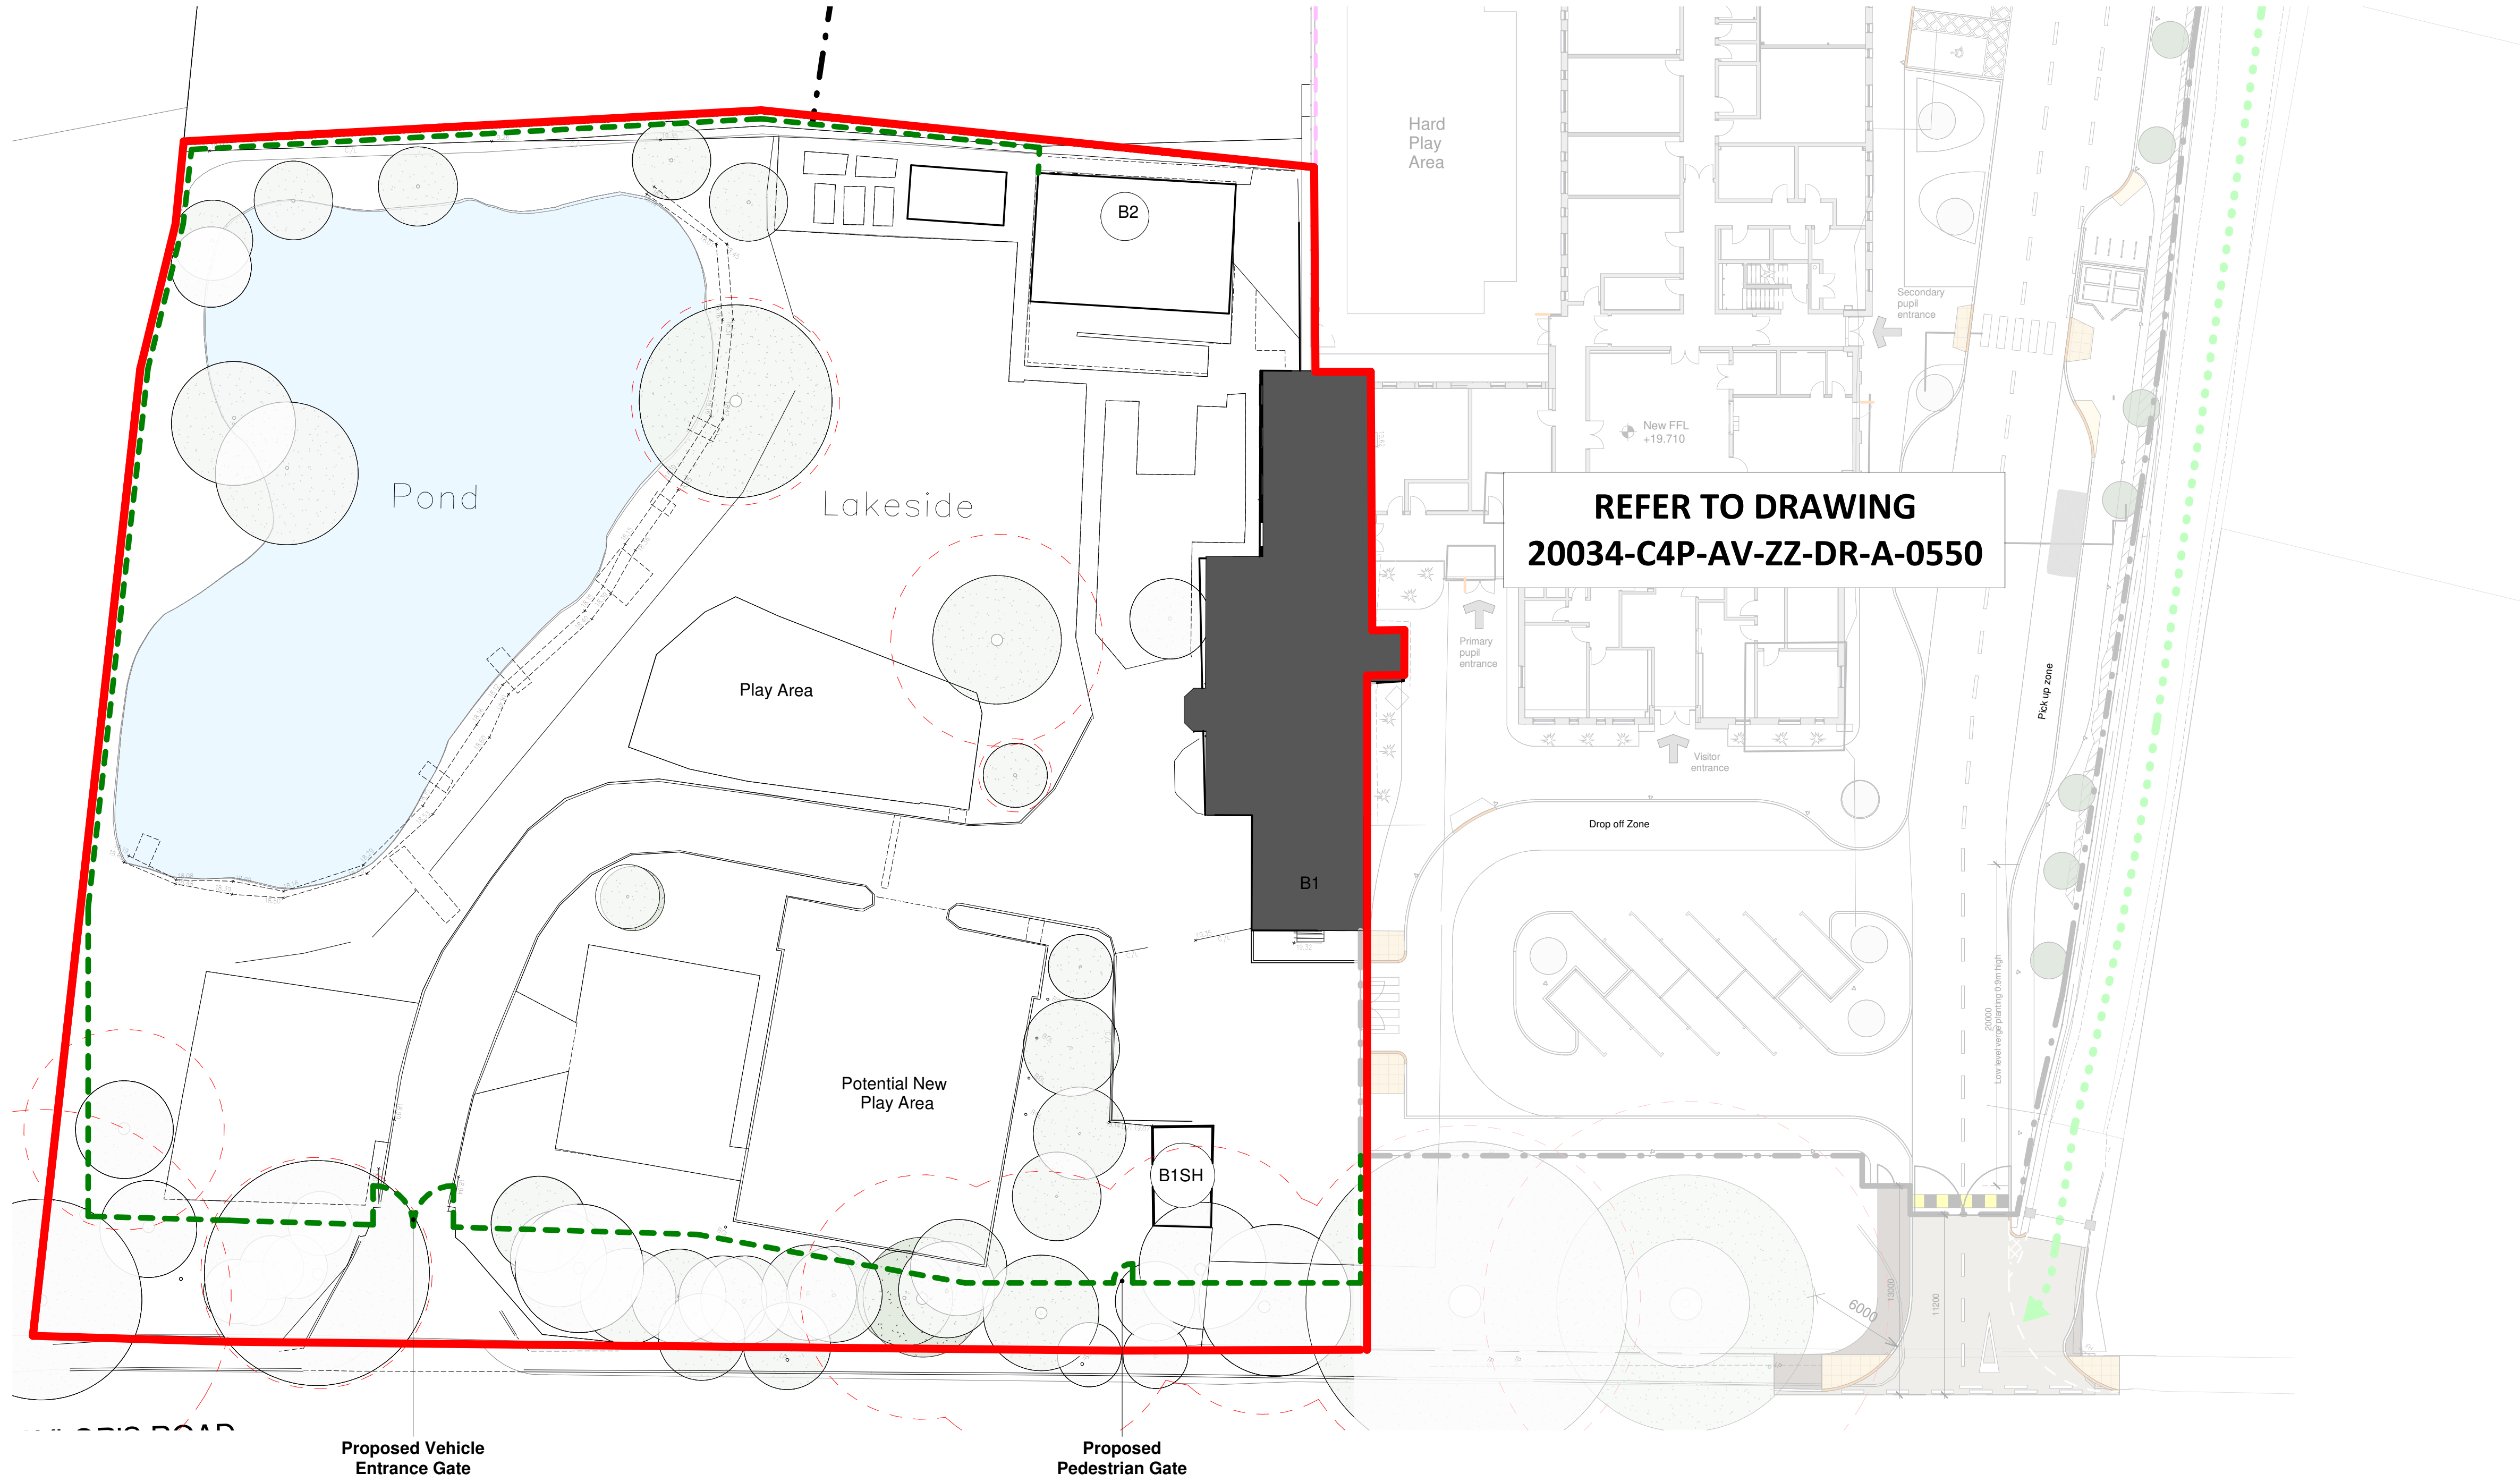

05-ZZ_Site Plan as Proposed (Proposed Fencing)
1:250



Examples of anti-climb fencing installed around the secondary school

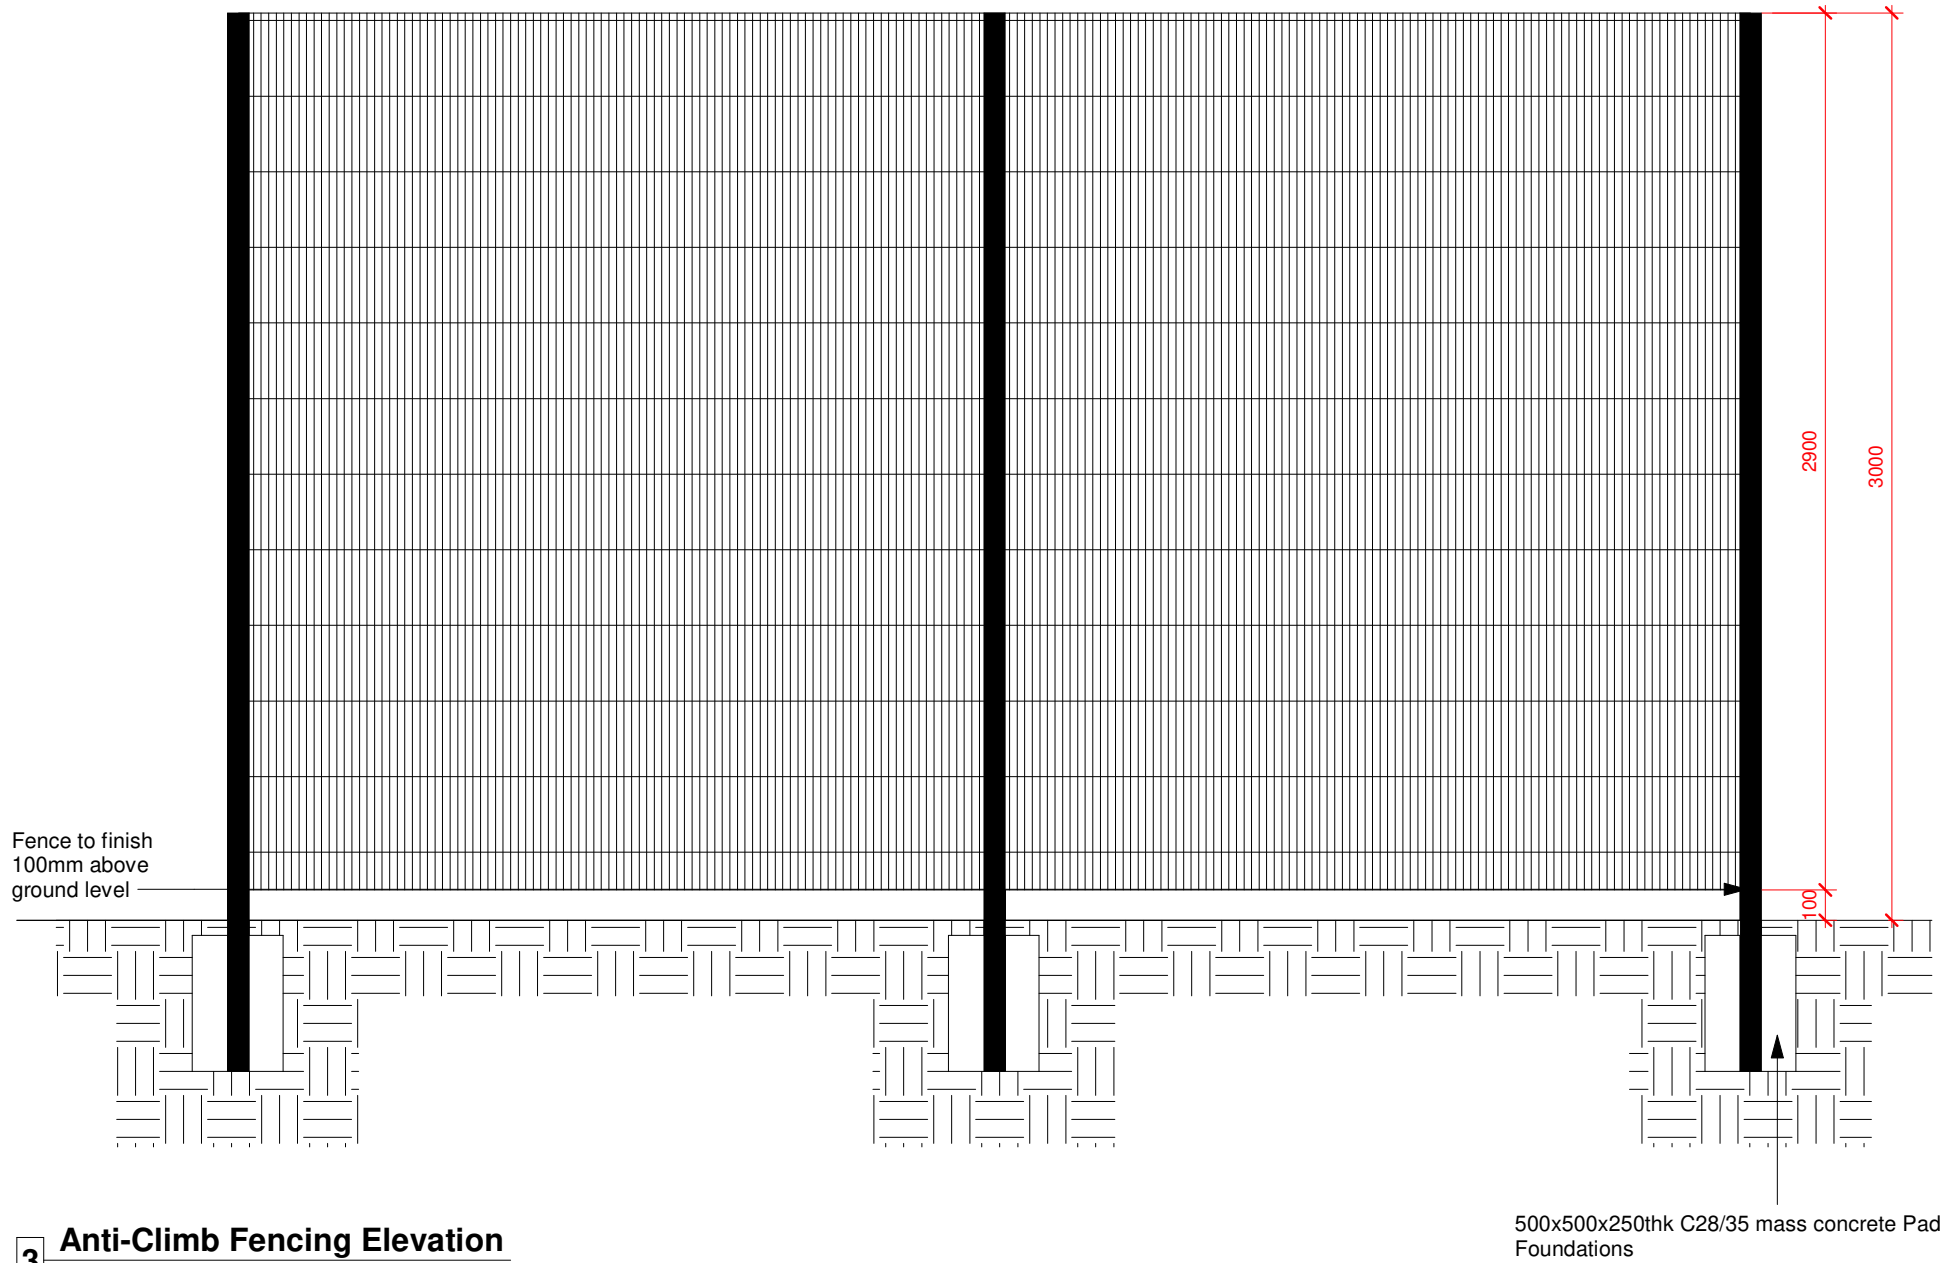

Anti-Climb Fencing Elevation
1:25

P4	Red Line Boundary Amended and Dimension Disclaimer Removed	TO	18.07.23	AL
P3	Drawing Update	TO	13.07.23	AL
P2	Drawing Update	TO	05.07.23	AL
P1	First Issue	TO	04.07.23	AL
Rev	Revision Details	Drawn	Date	Checked

C4 Projects
340 Firecrest Court
Warrington
WA1 1RS
t: 01925 751 852
e: info@c4projects.co.uk
www.c4projects.co.uk

Project Management • Architecture • Building Surveying • Cost Consultancy

Client
Witherslack Group

Project
Lakeside School
Liverpool

Drawing Title
Proposed Fencing

Status Purpose of Issue
S2 SUITABLE FOR INFORMATION

Drawn by TO **Created** 03.07.23

C4 Job no. 20-034 **Scale** As indicated @ A1

Drg no. 20034-C4P-AV-ZZ-DR-A-0558 **Rev** P4