

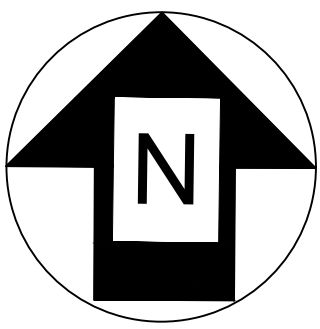
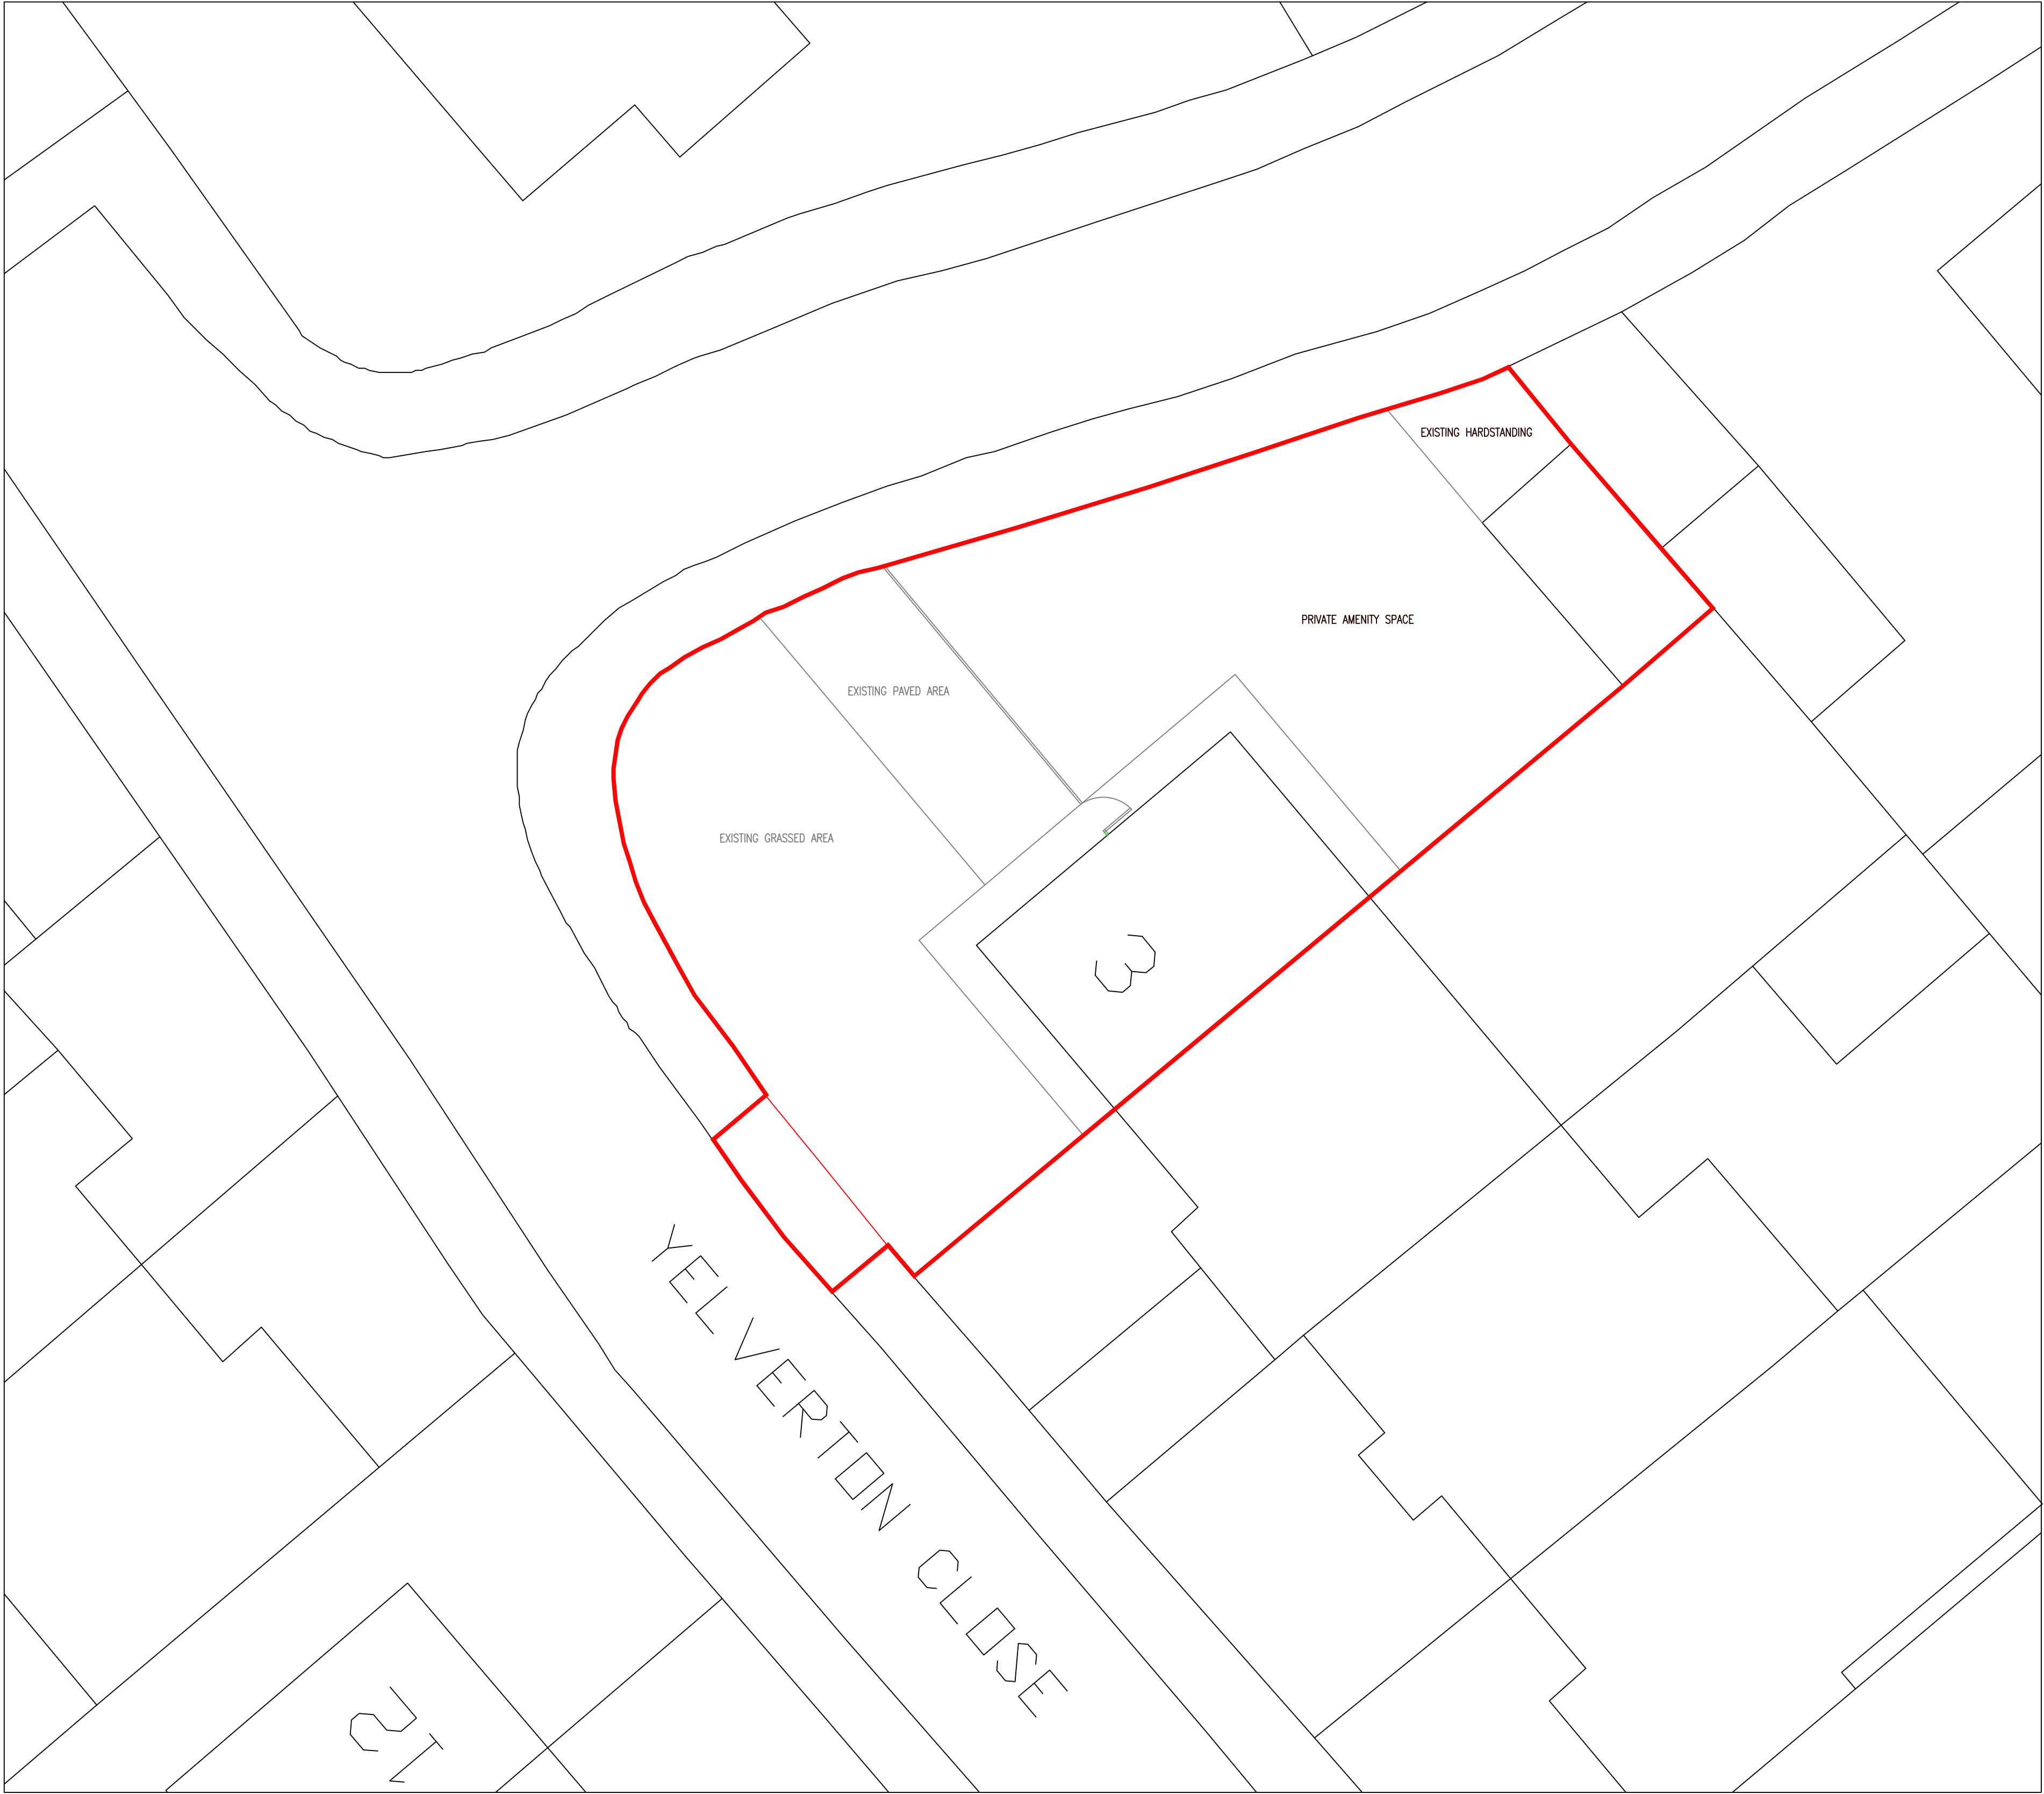


Existing Site Plan
Scale 1:100 @A1

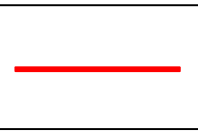

Legend

 Site Boundary

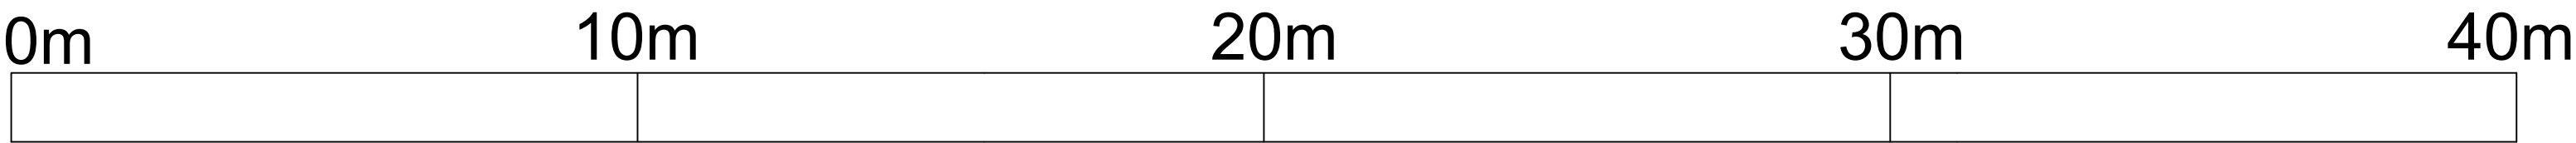

Rev.		Description	By	Date
Project		Drawing Title		
Ms Z Clifford, 3 Yelverton Close, Liverpool, L26 7YN		Existing Site Layout Plan		
Drawing No.		Rev.		
Clifford/03				
Drawn by	Scale	Date		
J.TD.	1:100@A1	Oct '23		

1. Figure dimensions to be followed in preference to scale.
2. All dimensions to be checked on site prior to the commencement of any work. Any discrepancies to be reported immediately & resolved prior to work commencing.
3. This drawing is the copyright of AJ Architectural LTD and may not be copied or used without prior consent.