






Proposed Front Elevation

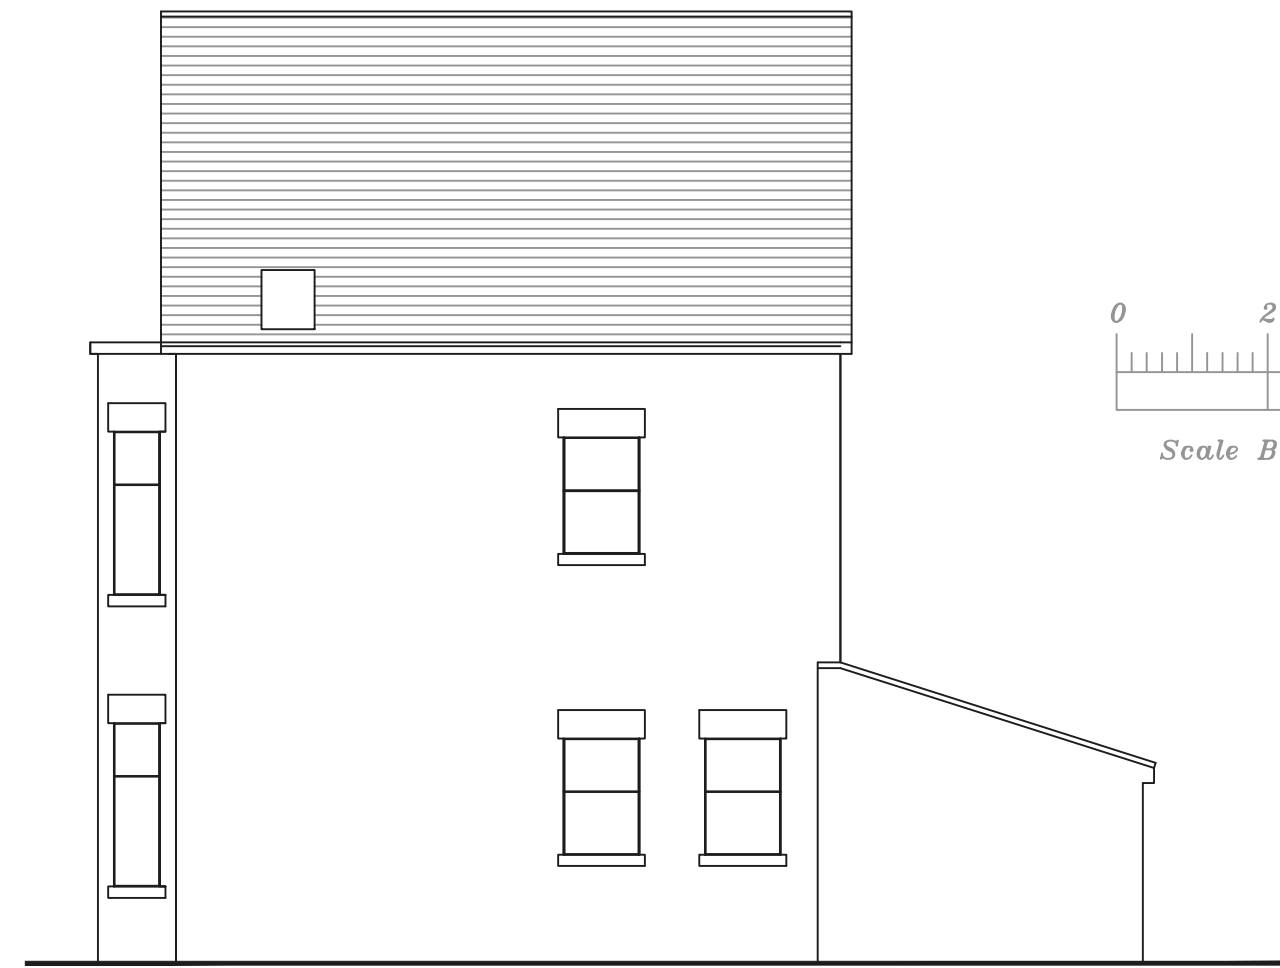





Proposed Side Elevation

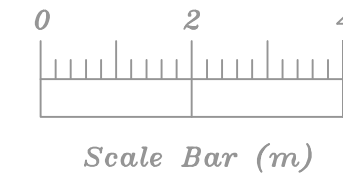

Proposed Rear Elevation

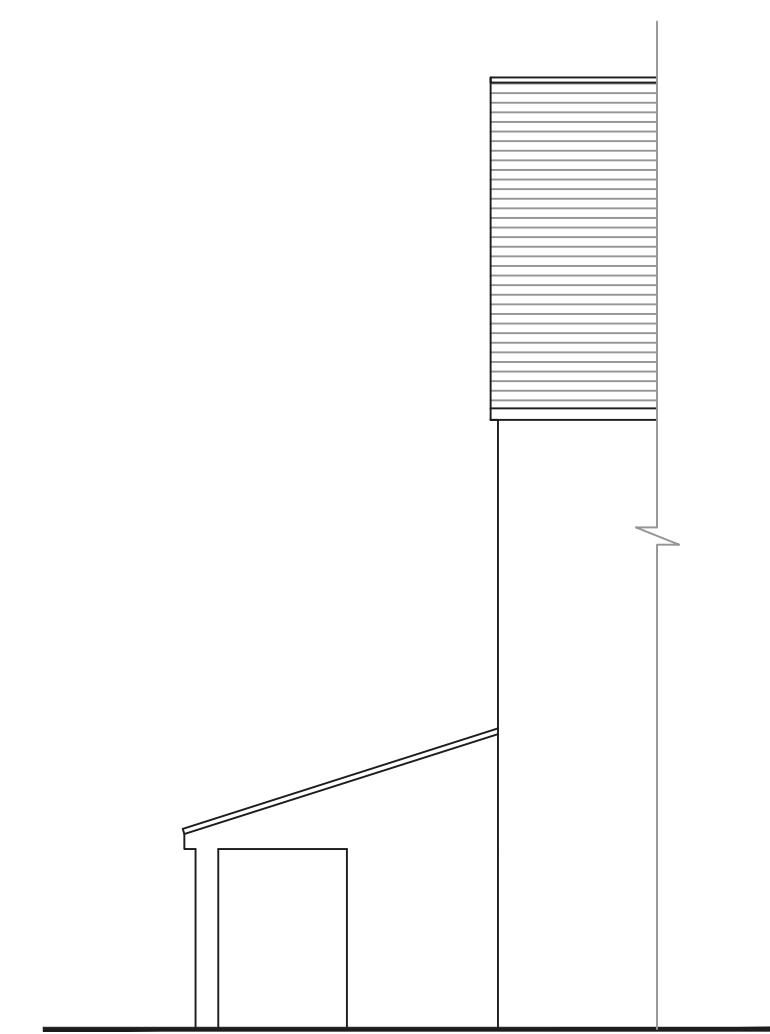

Proposed Side Elevation

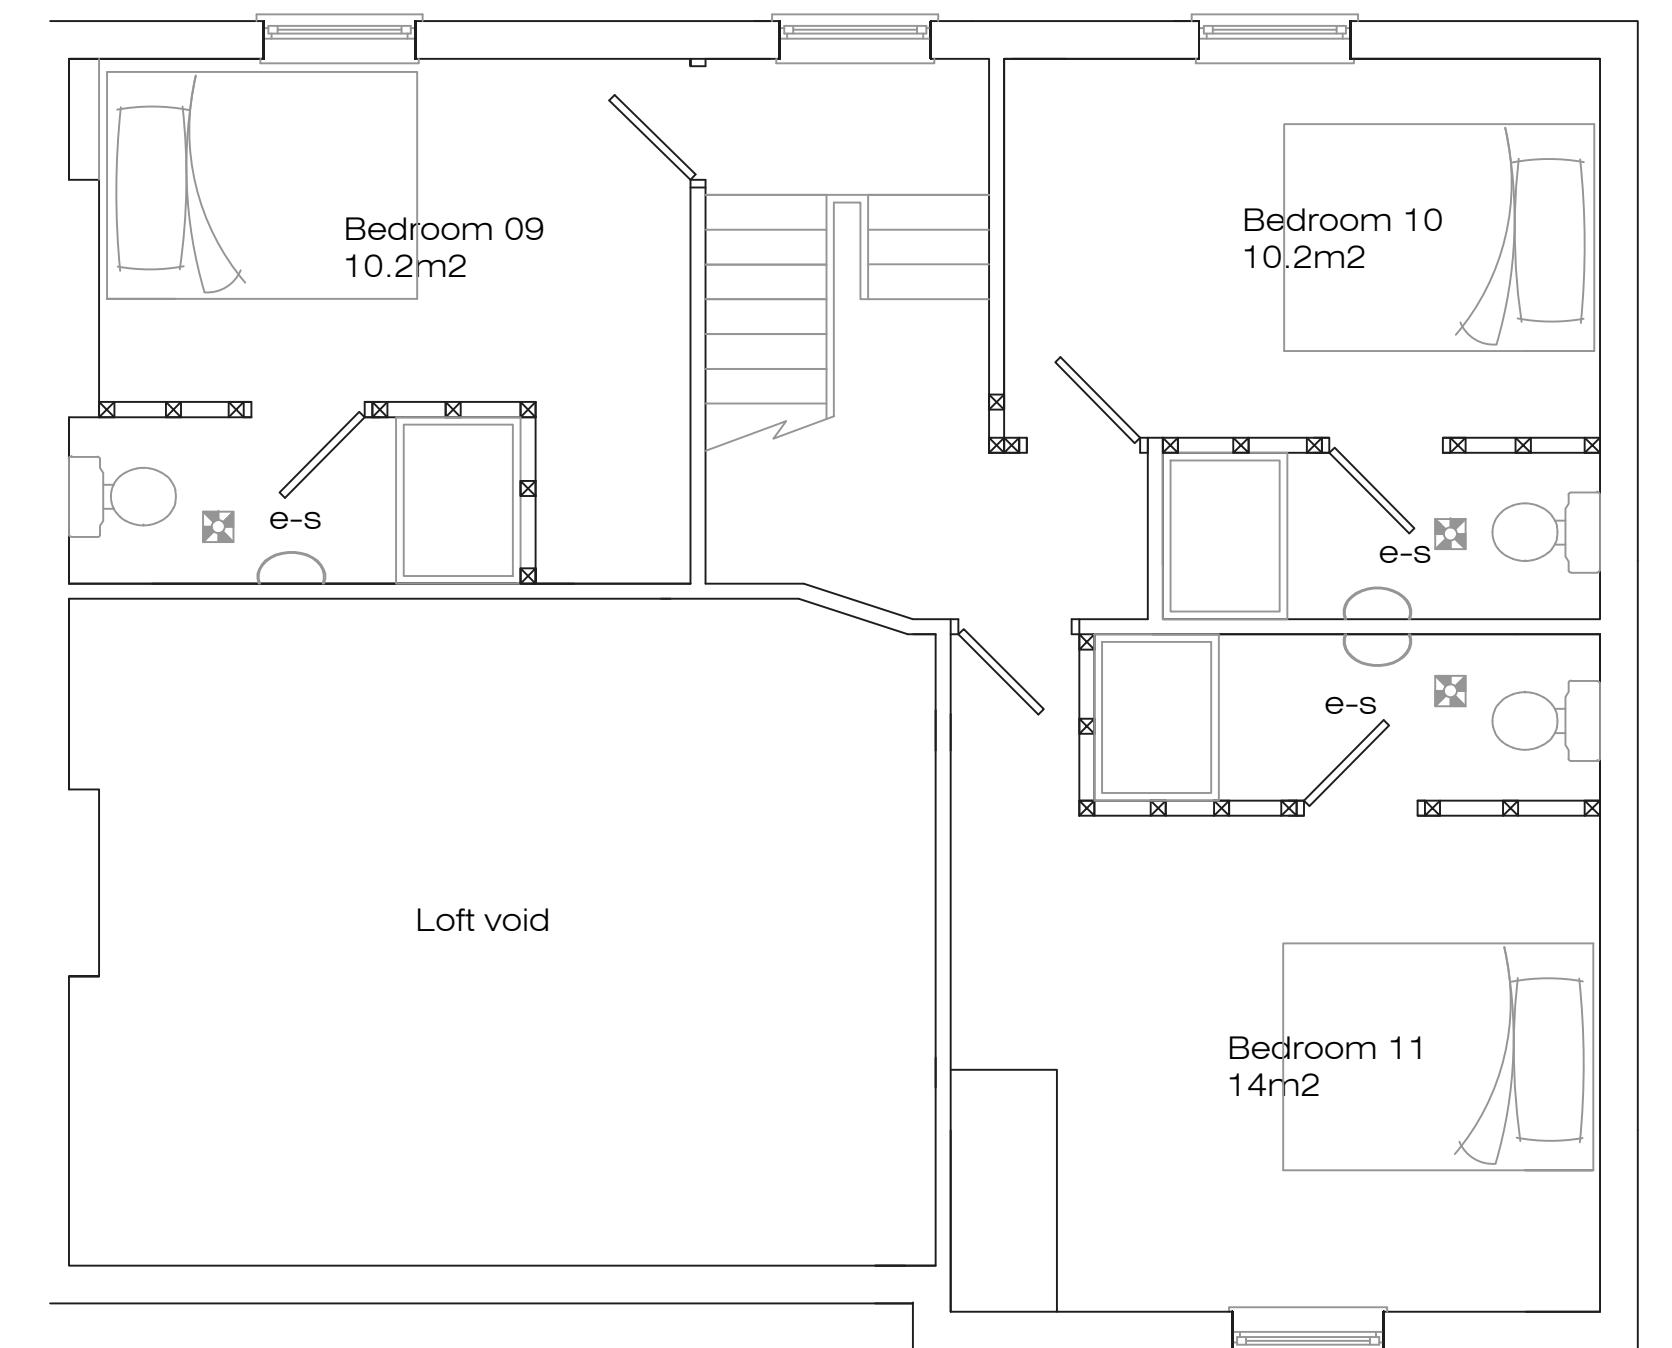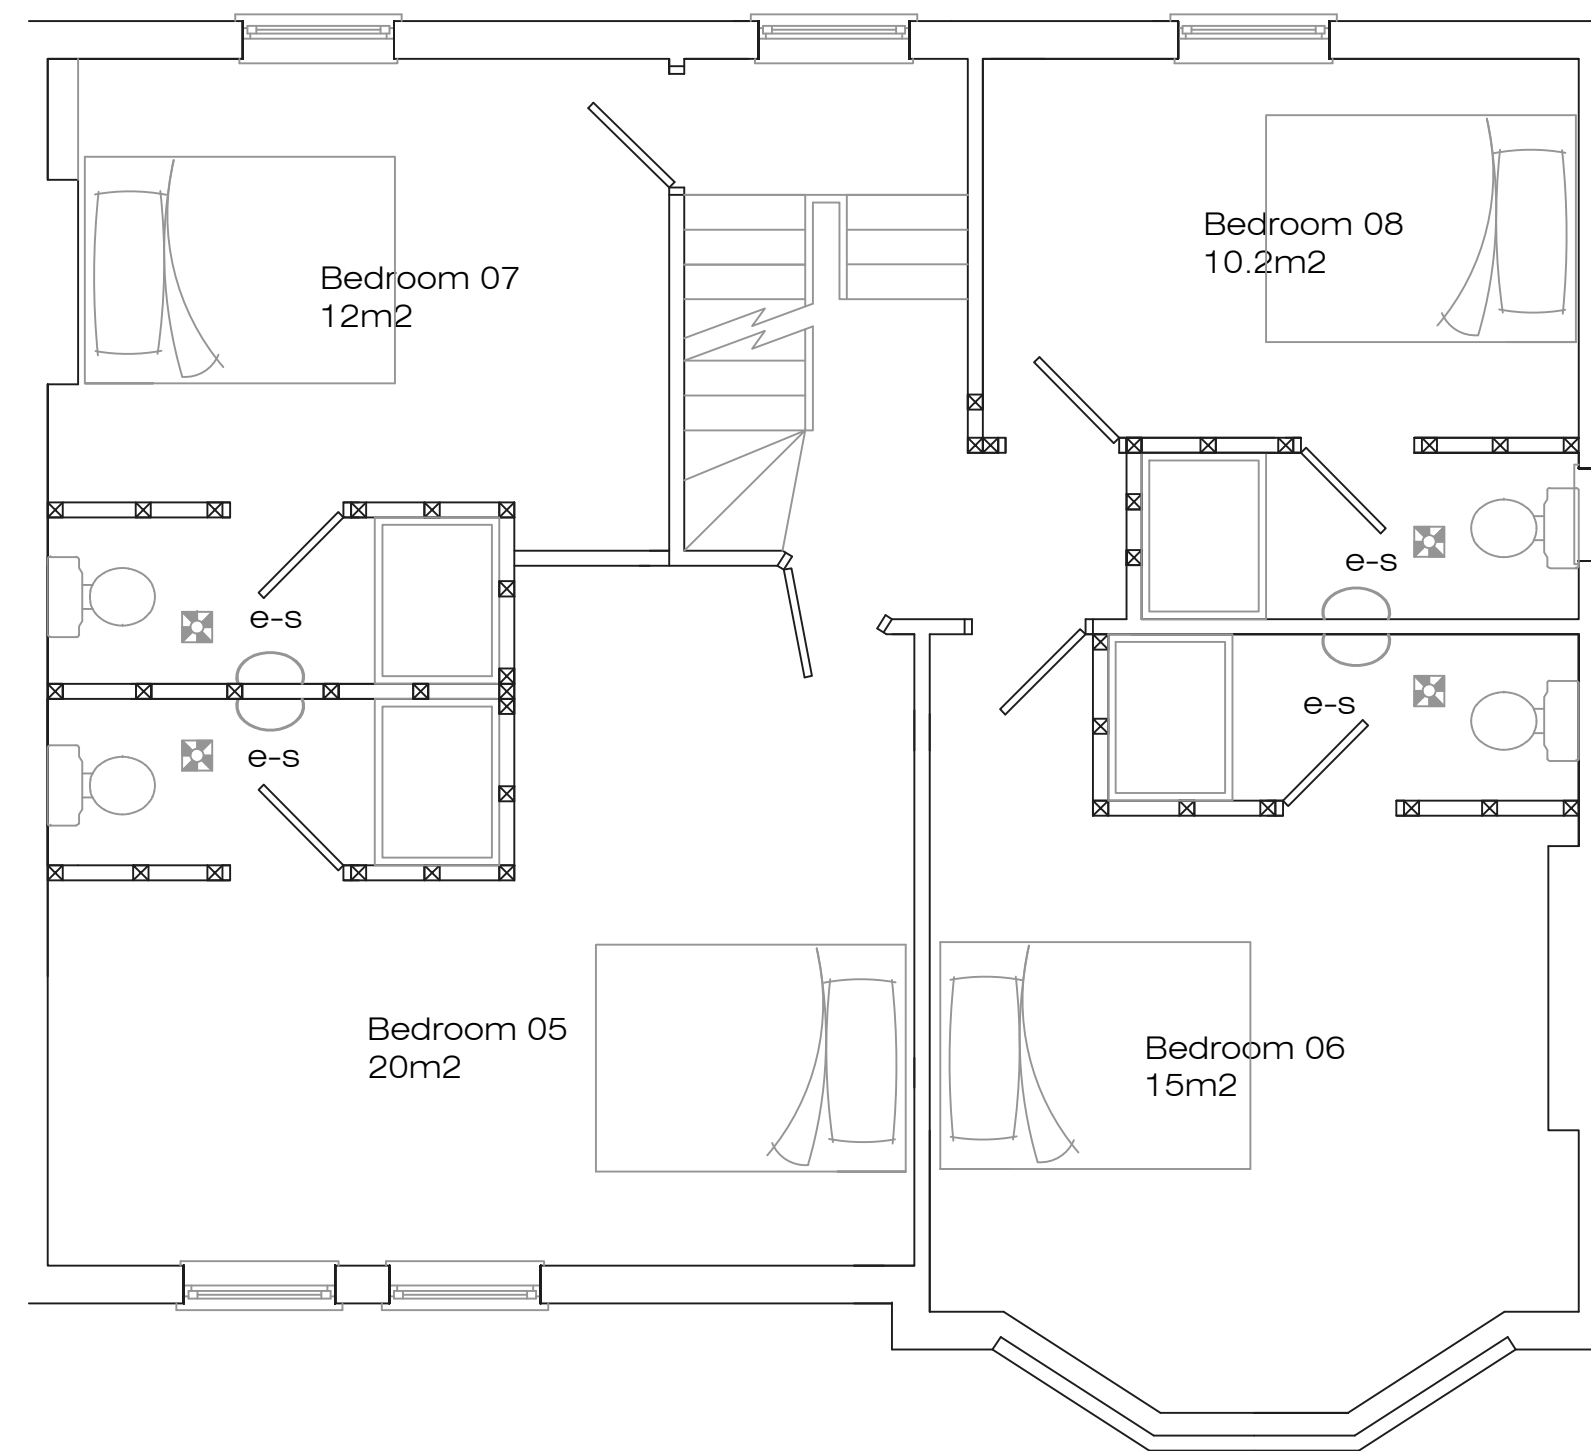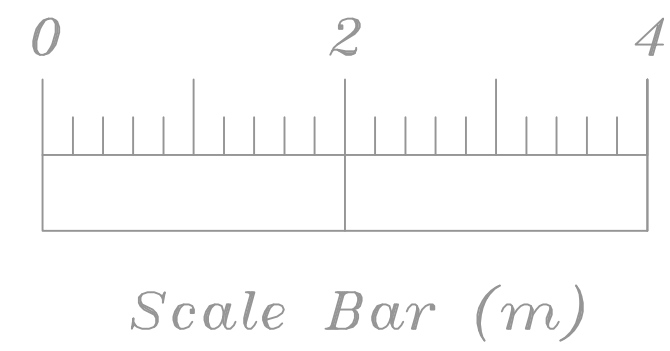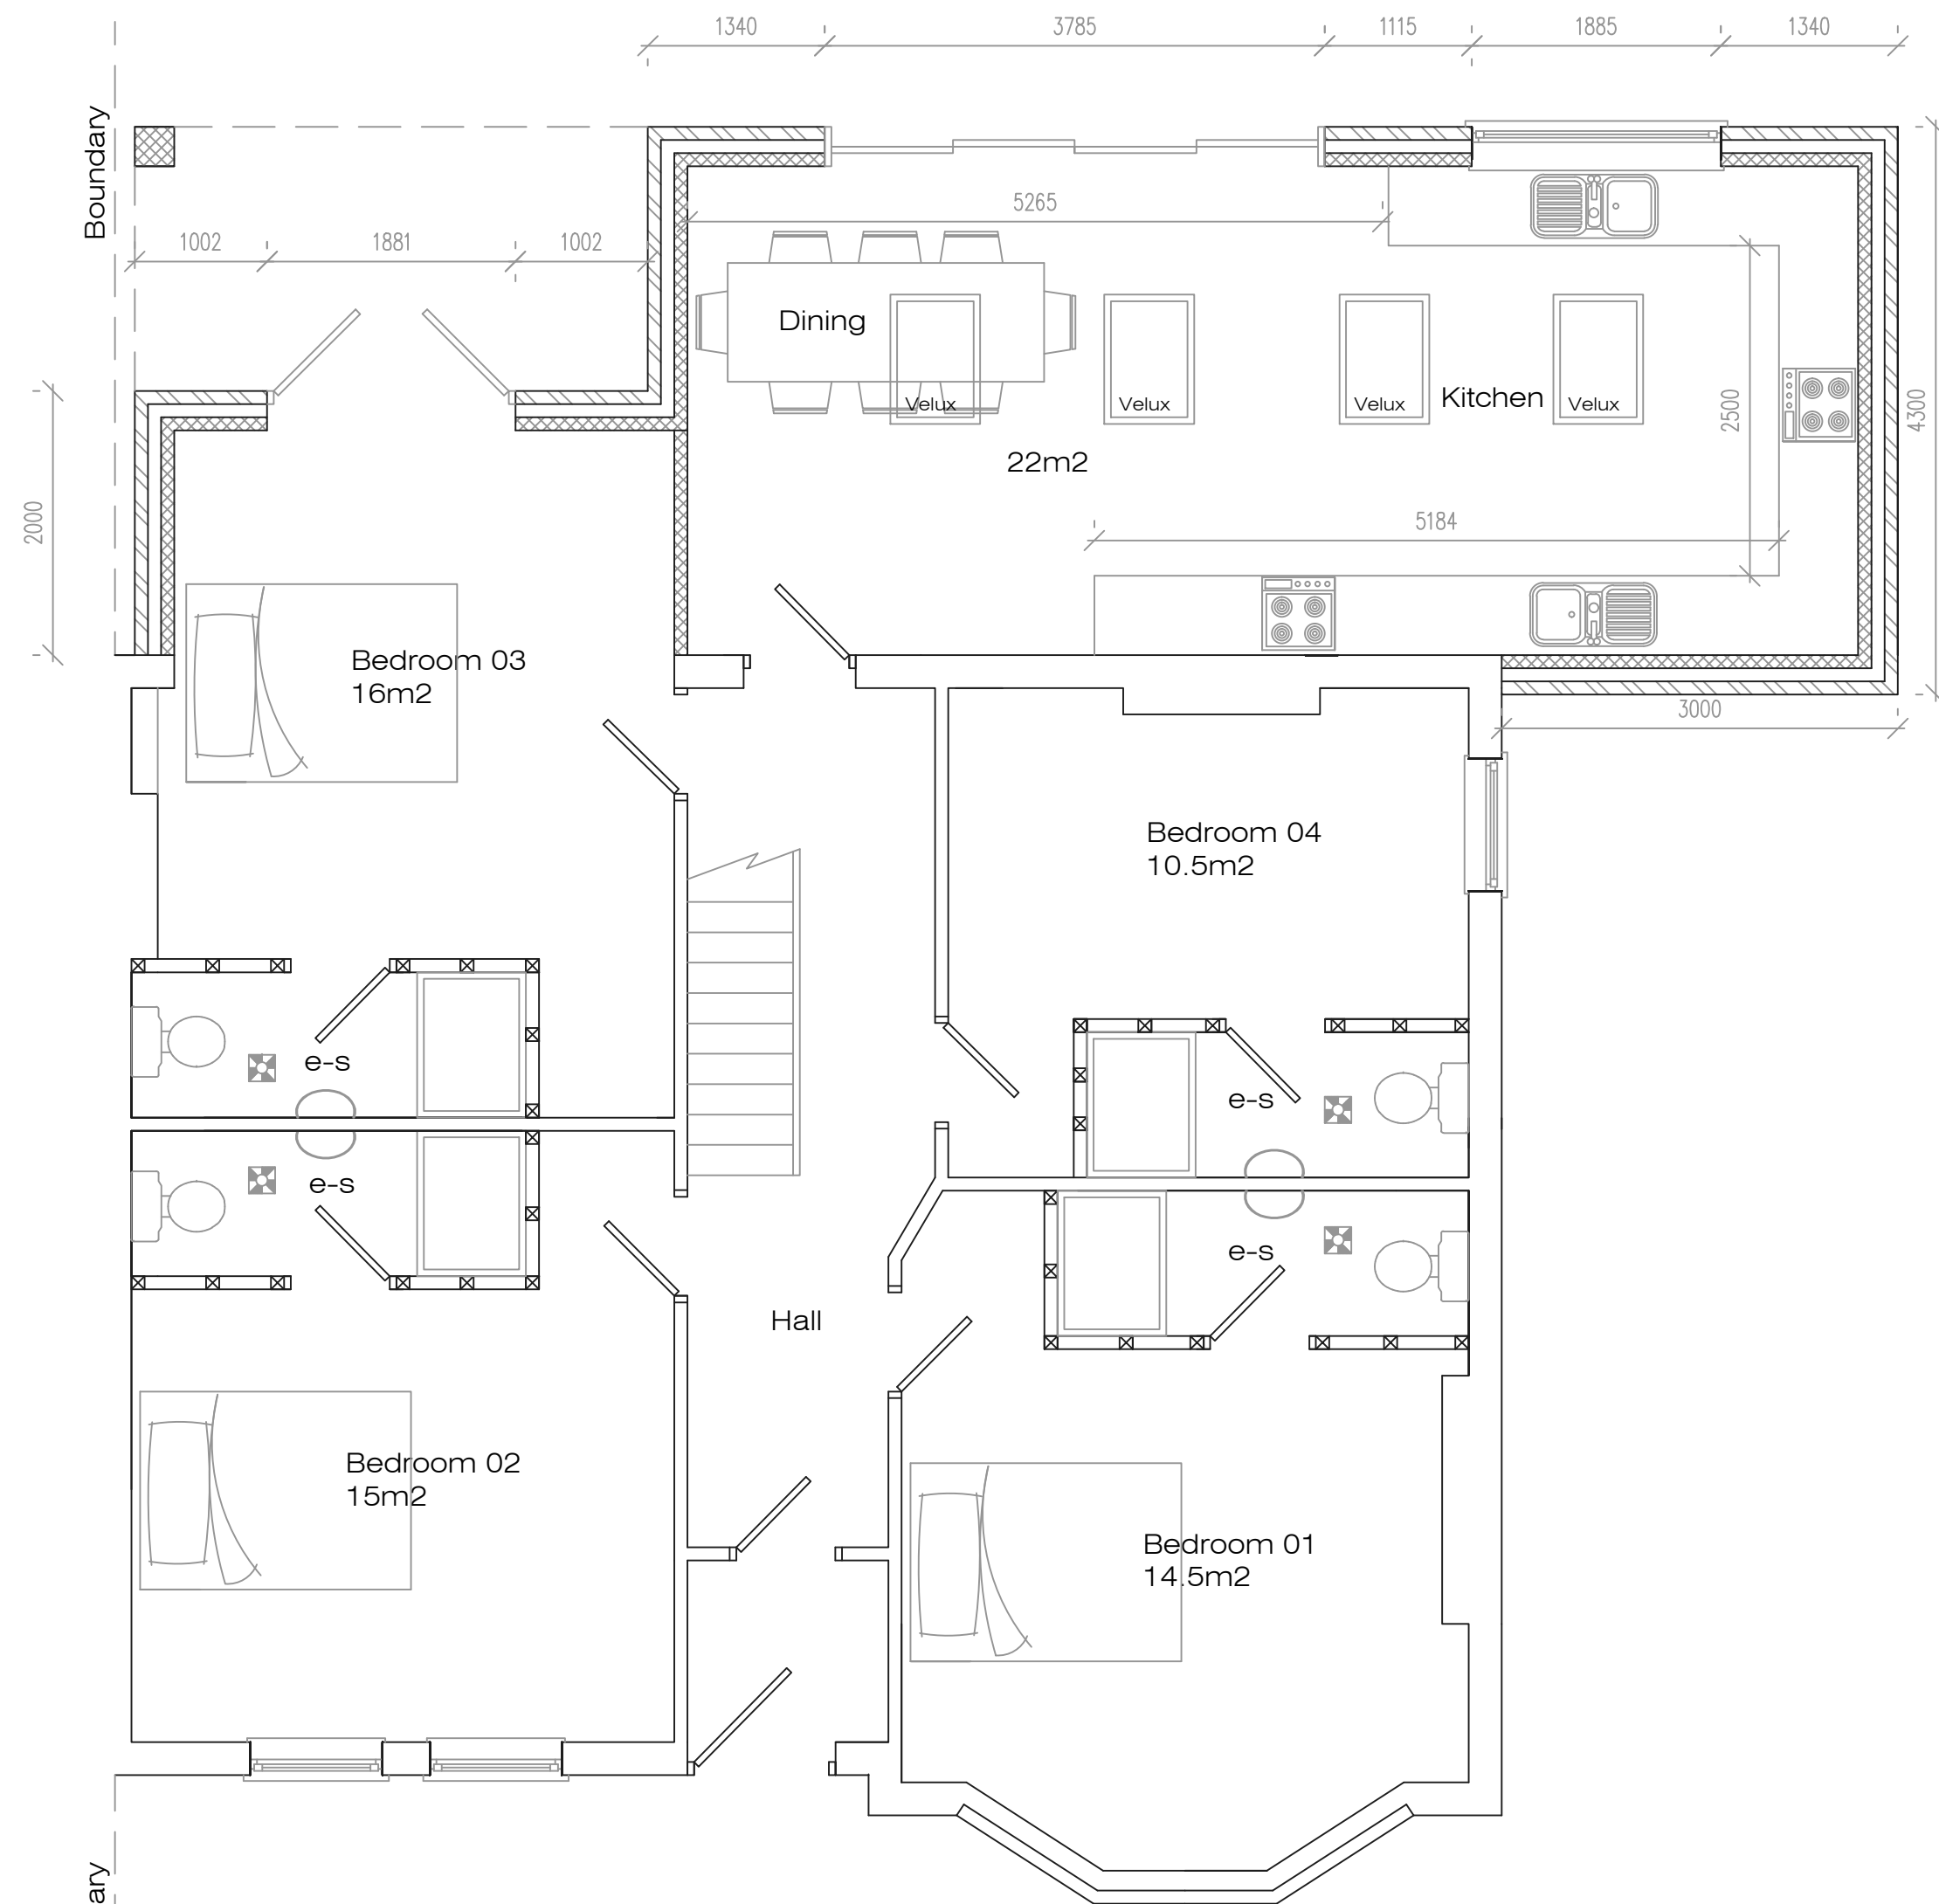

Address				
60 Church Road, L36				
Job Title				
HMO conversion with single storey rear extension				
Drawing title				
Proposed Plans				
Chkd	Appvd	date	scale	Dwg No.
		Jan '24	1:50/1:100 @ A1	002