


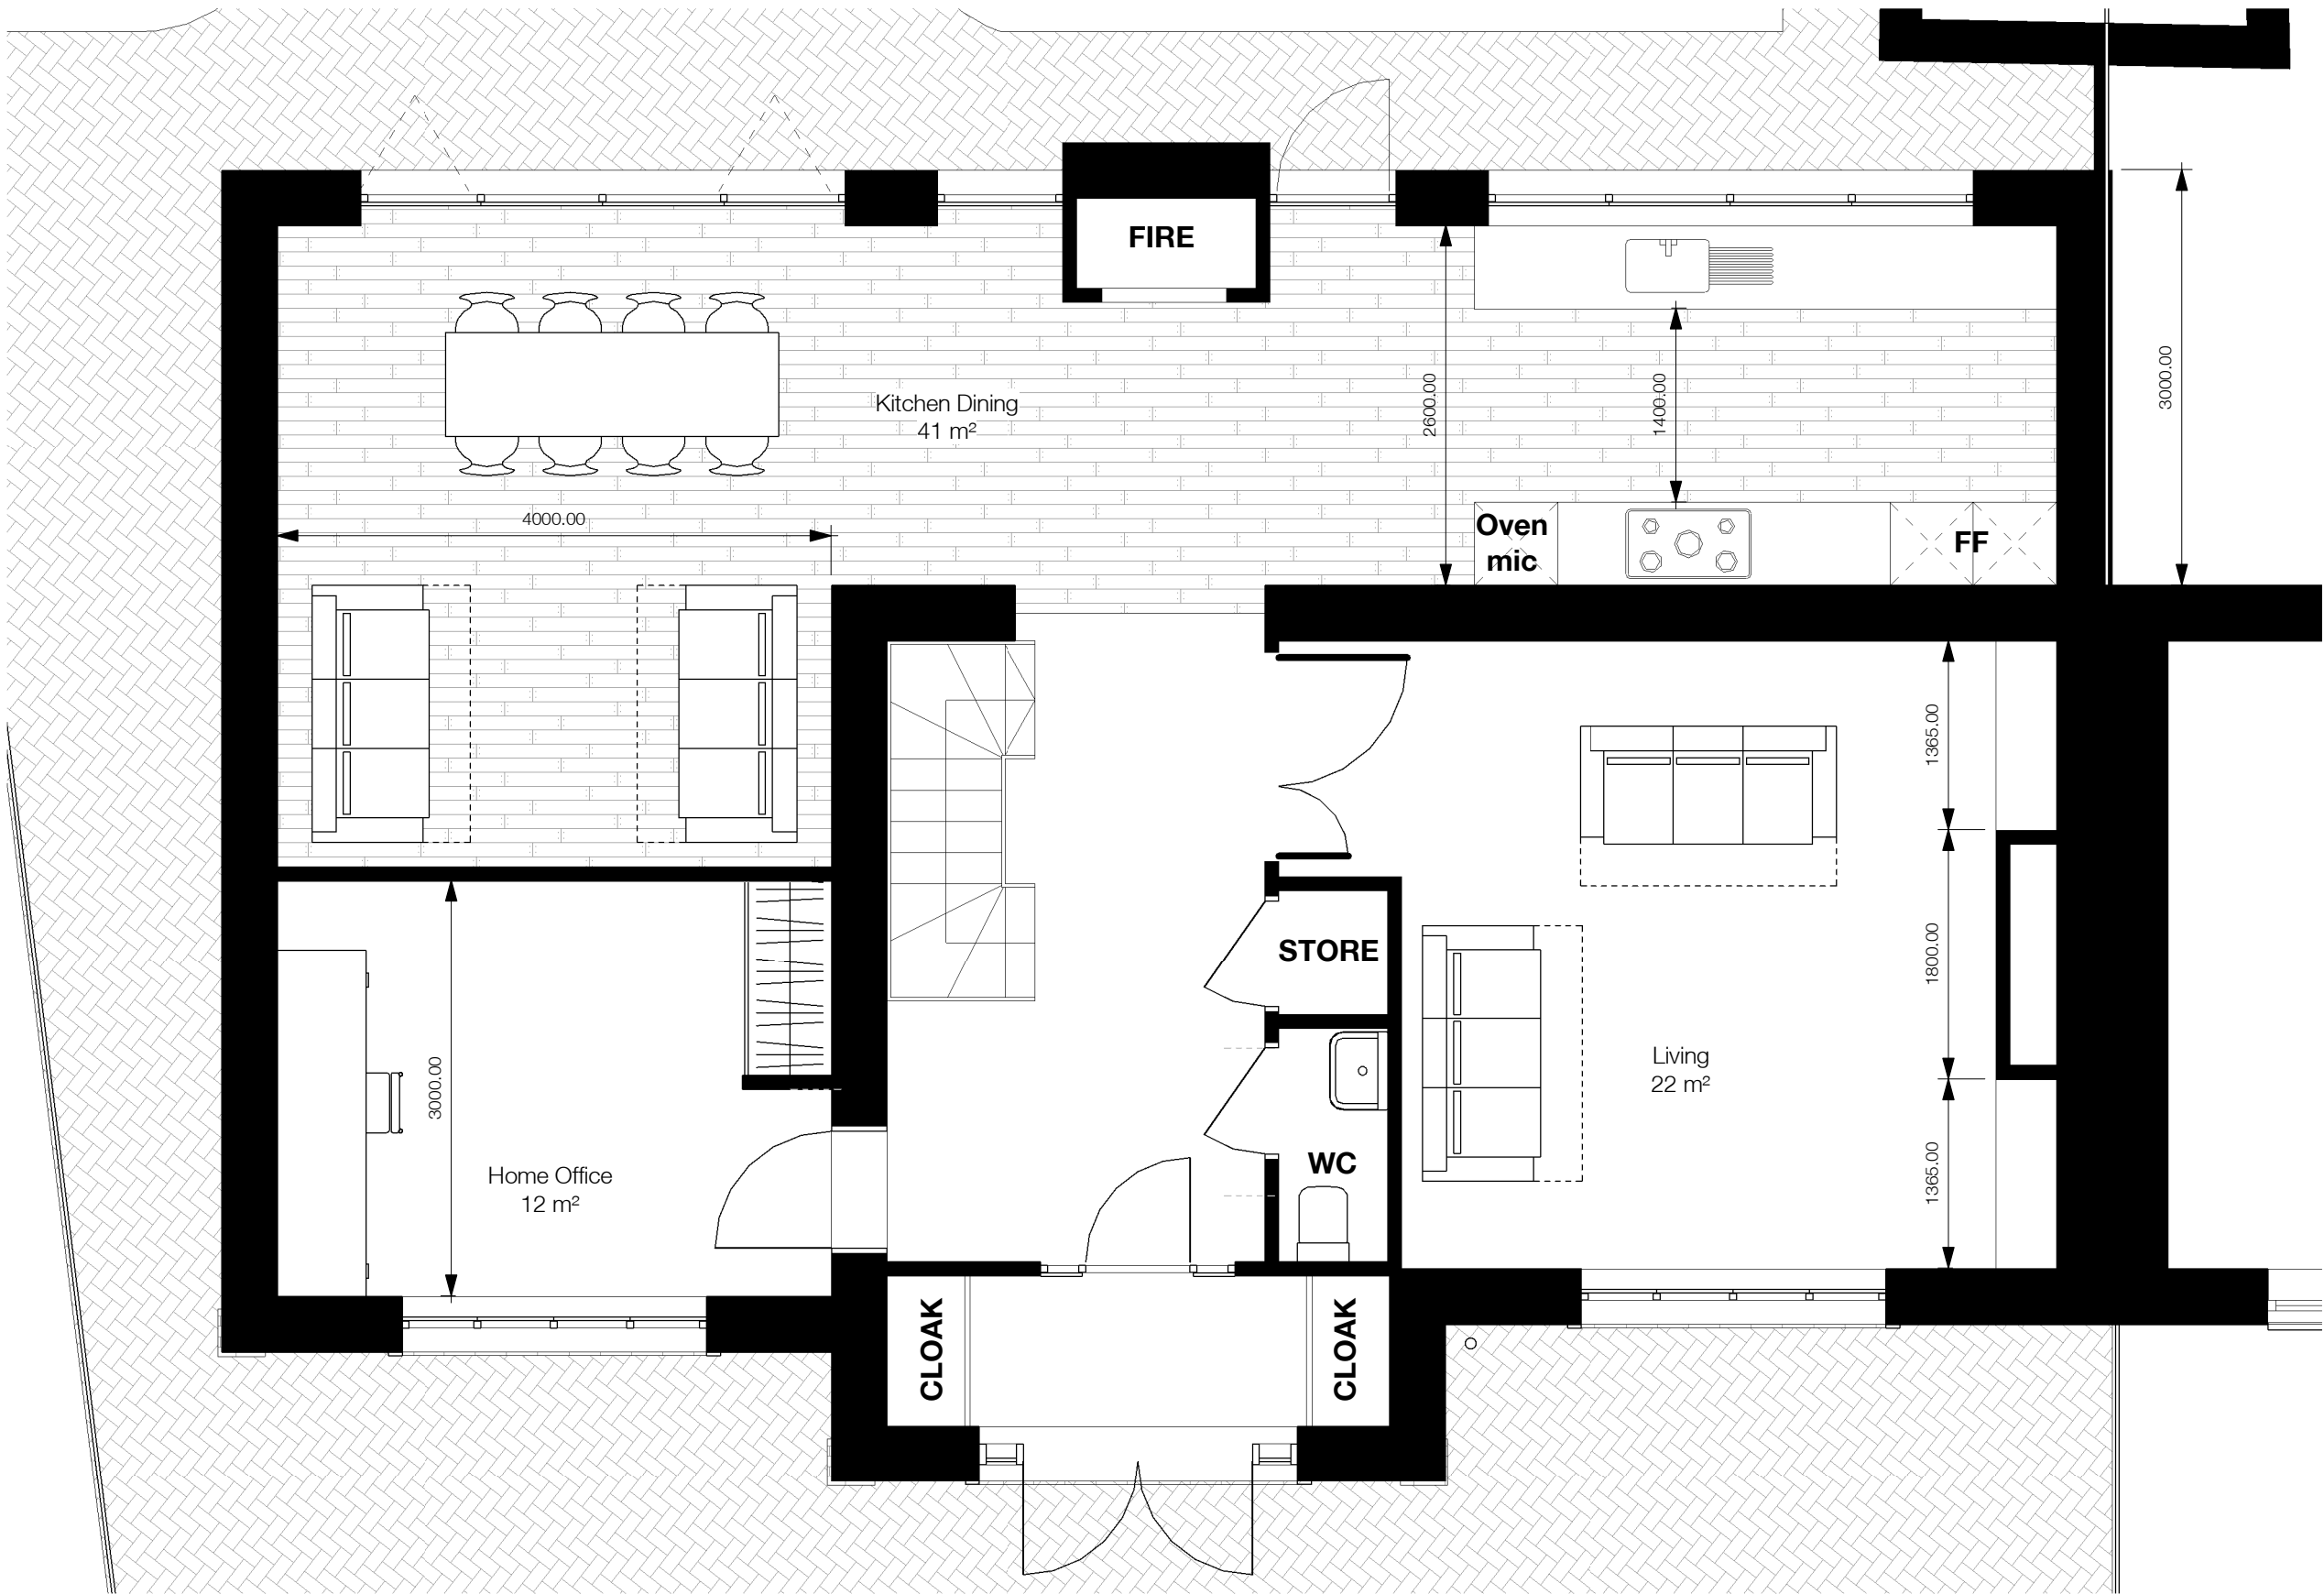


1 00 - Proposed GF Plan
1 : 50

NOTE; LANDSCAPING SHOWN INDICATIVE ONLY. FINAL DESIGN AND FINISHES TBC


PROPOSED PITCH ROOF TO NEW SIDE EXTENSION. PITCH AND TILES TO MATCH EXISTING. RIDGE TO TIE IN WITH EXISTING RIDGE

SLATE FLUE TERMINATION FOR NEW CHIMNEY TO REAR EXTENSION

CONTEMPORARY FIXED ROOF LIGHTS TO REAR EXTENSION

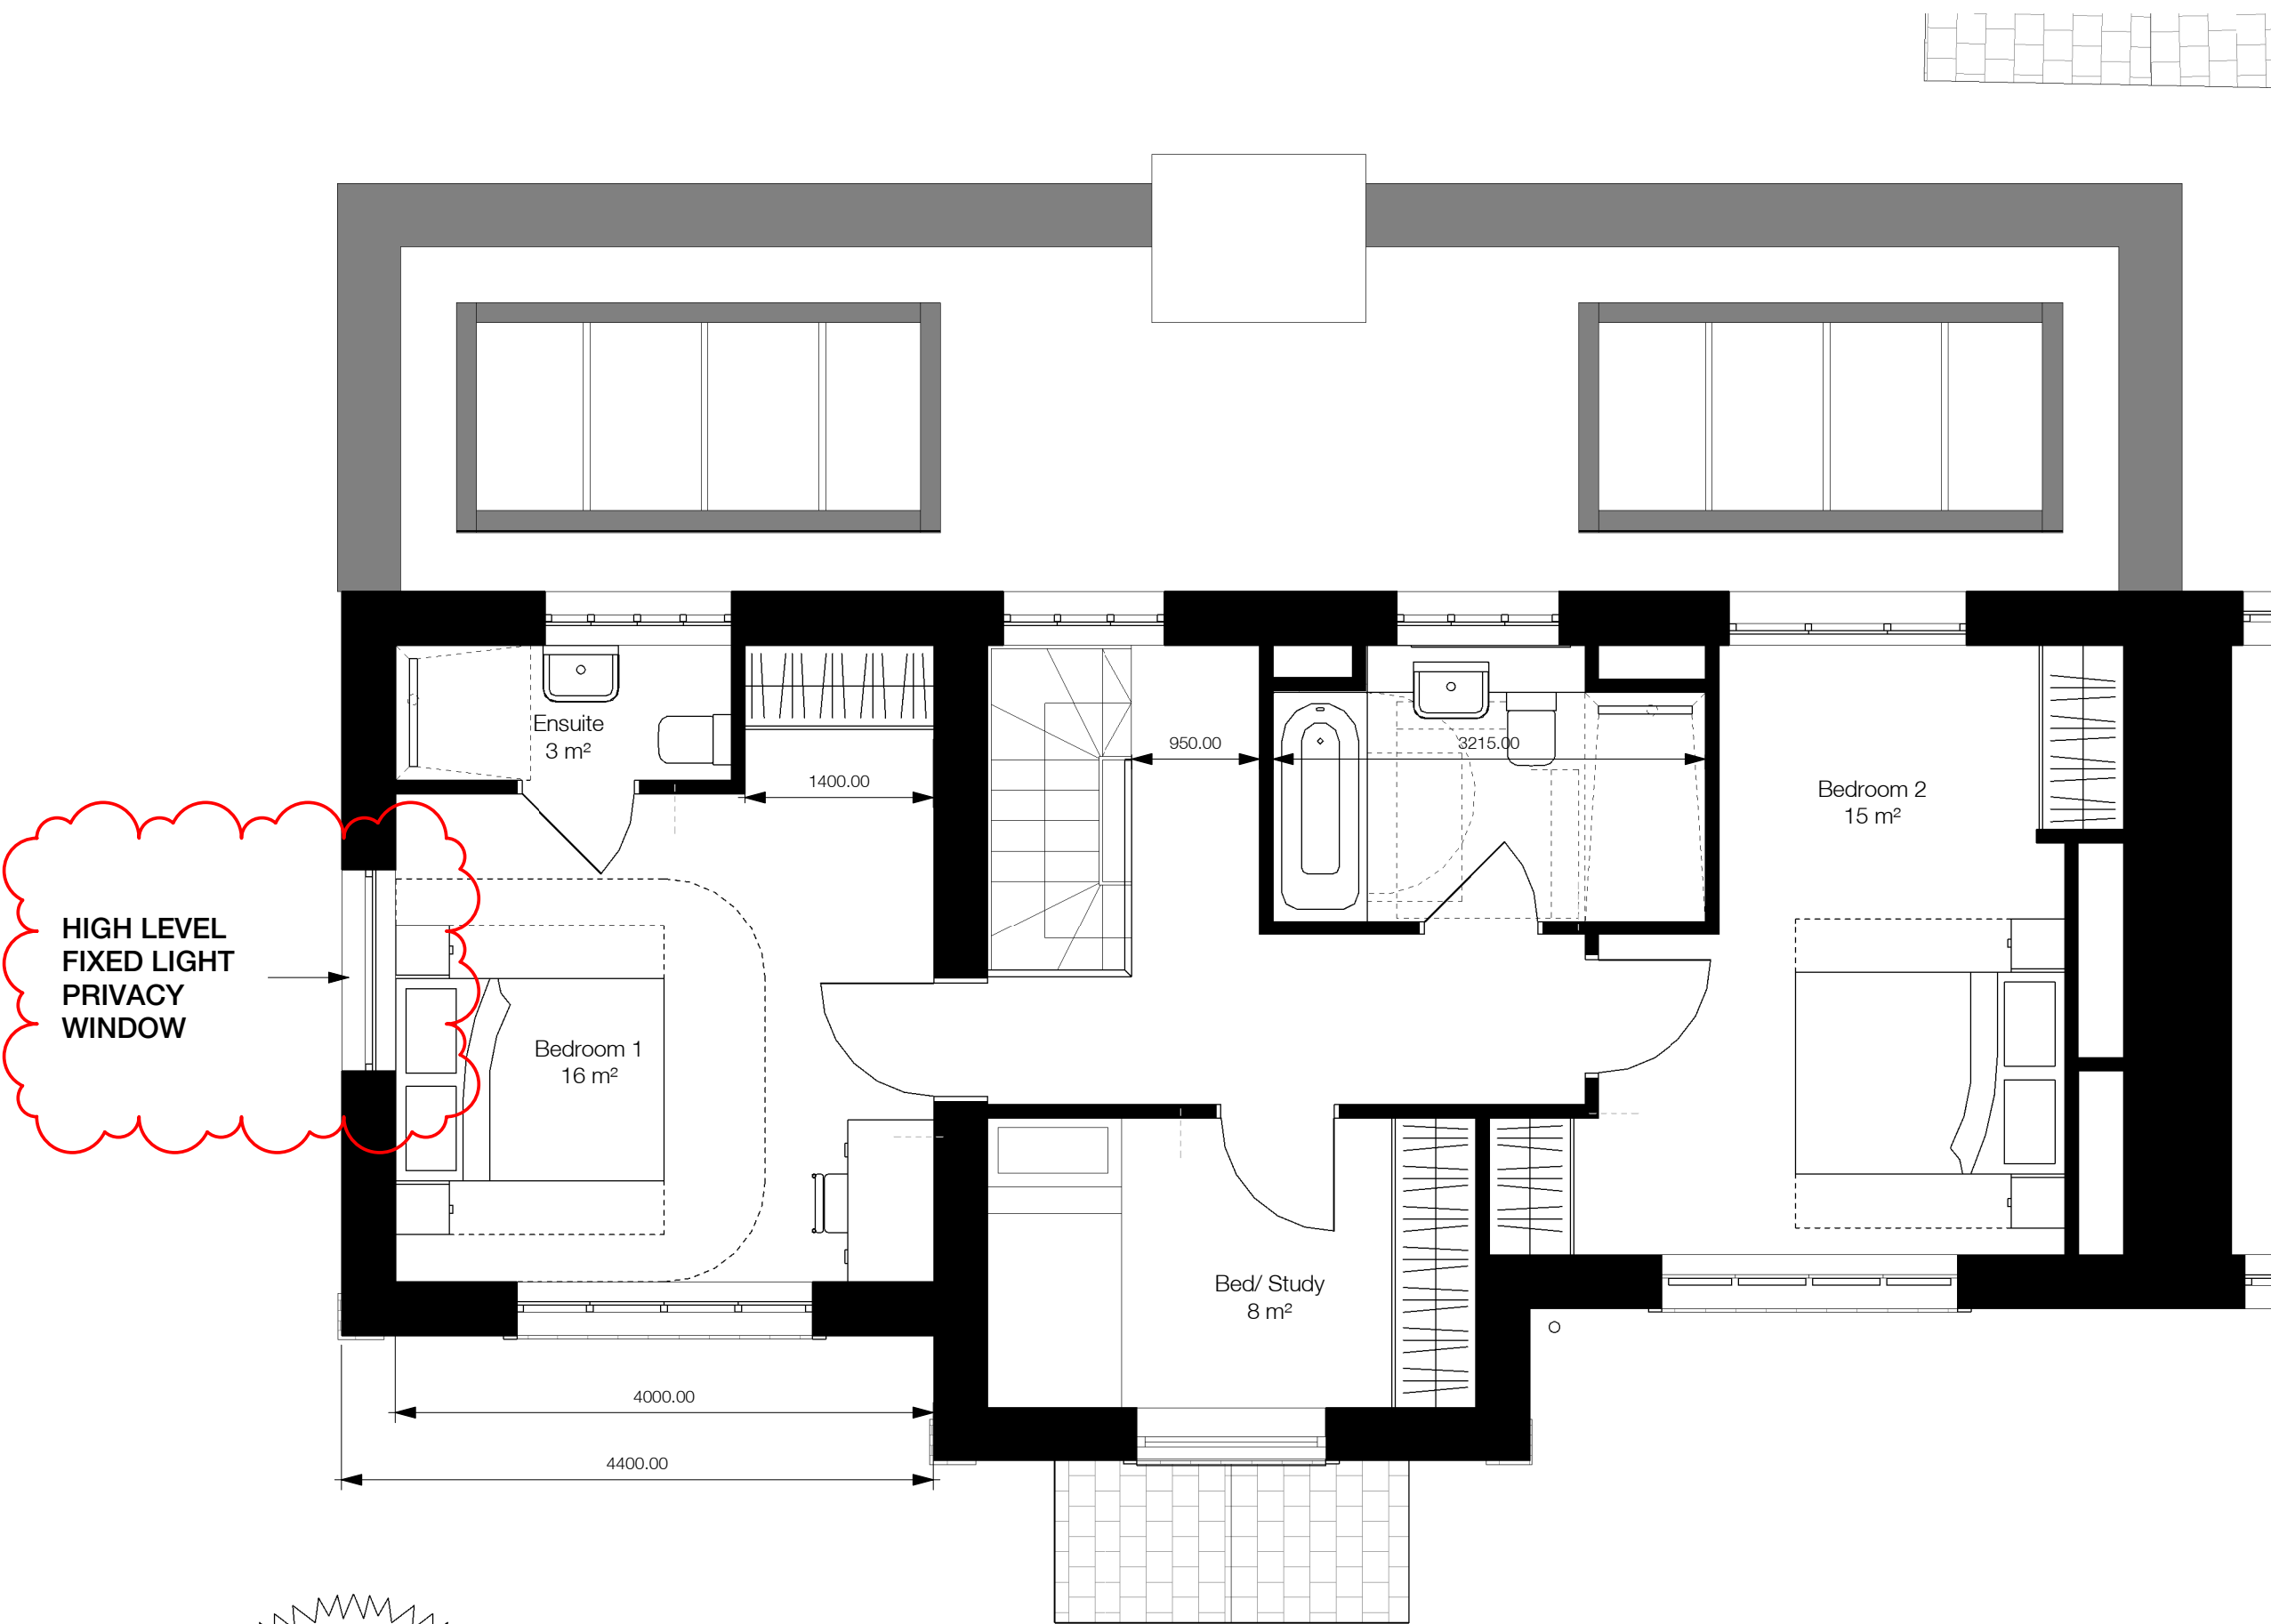

2 01 - Proposed Level 01
1 : 50

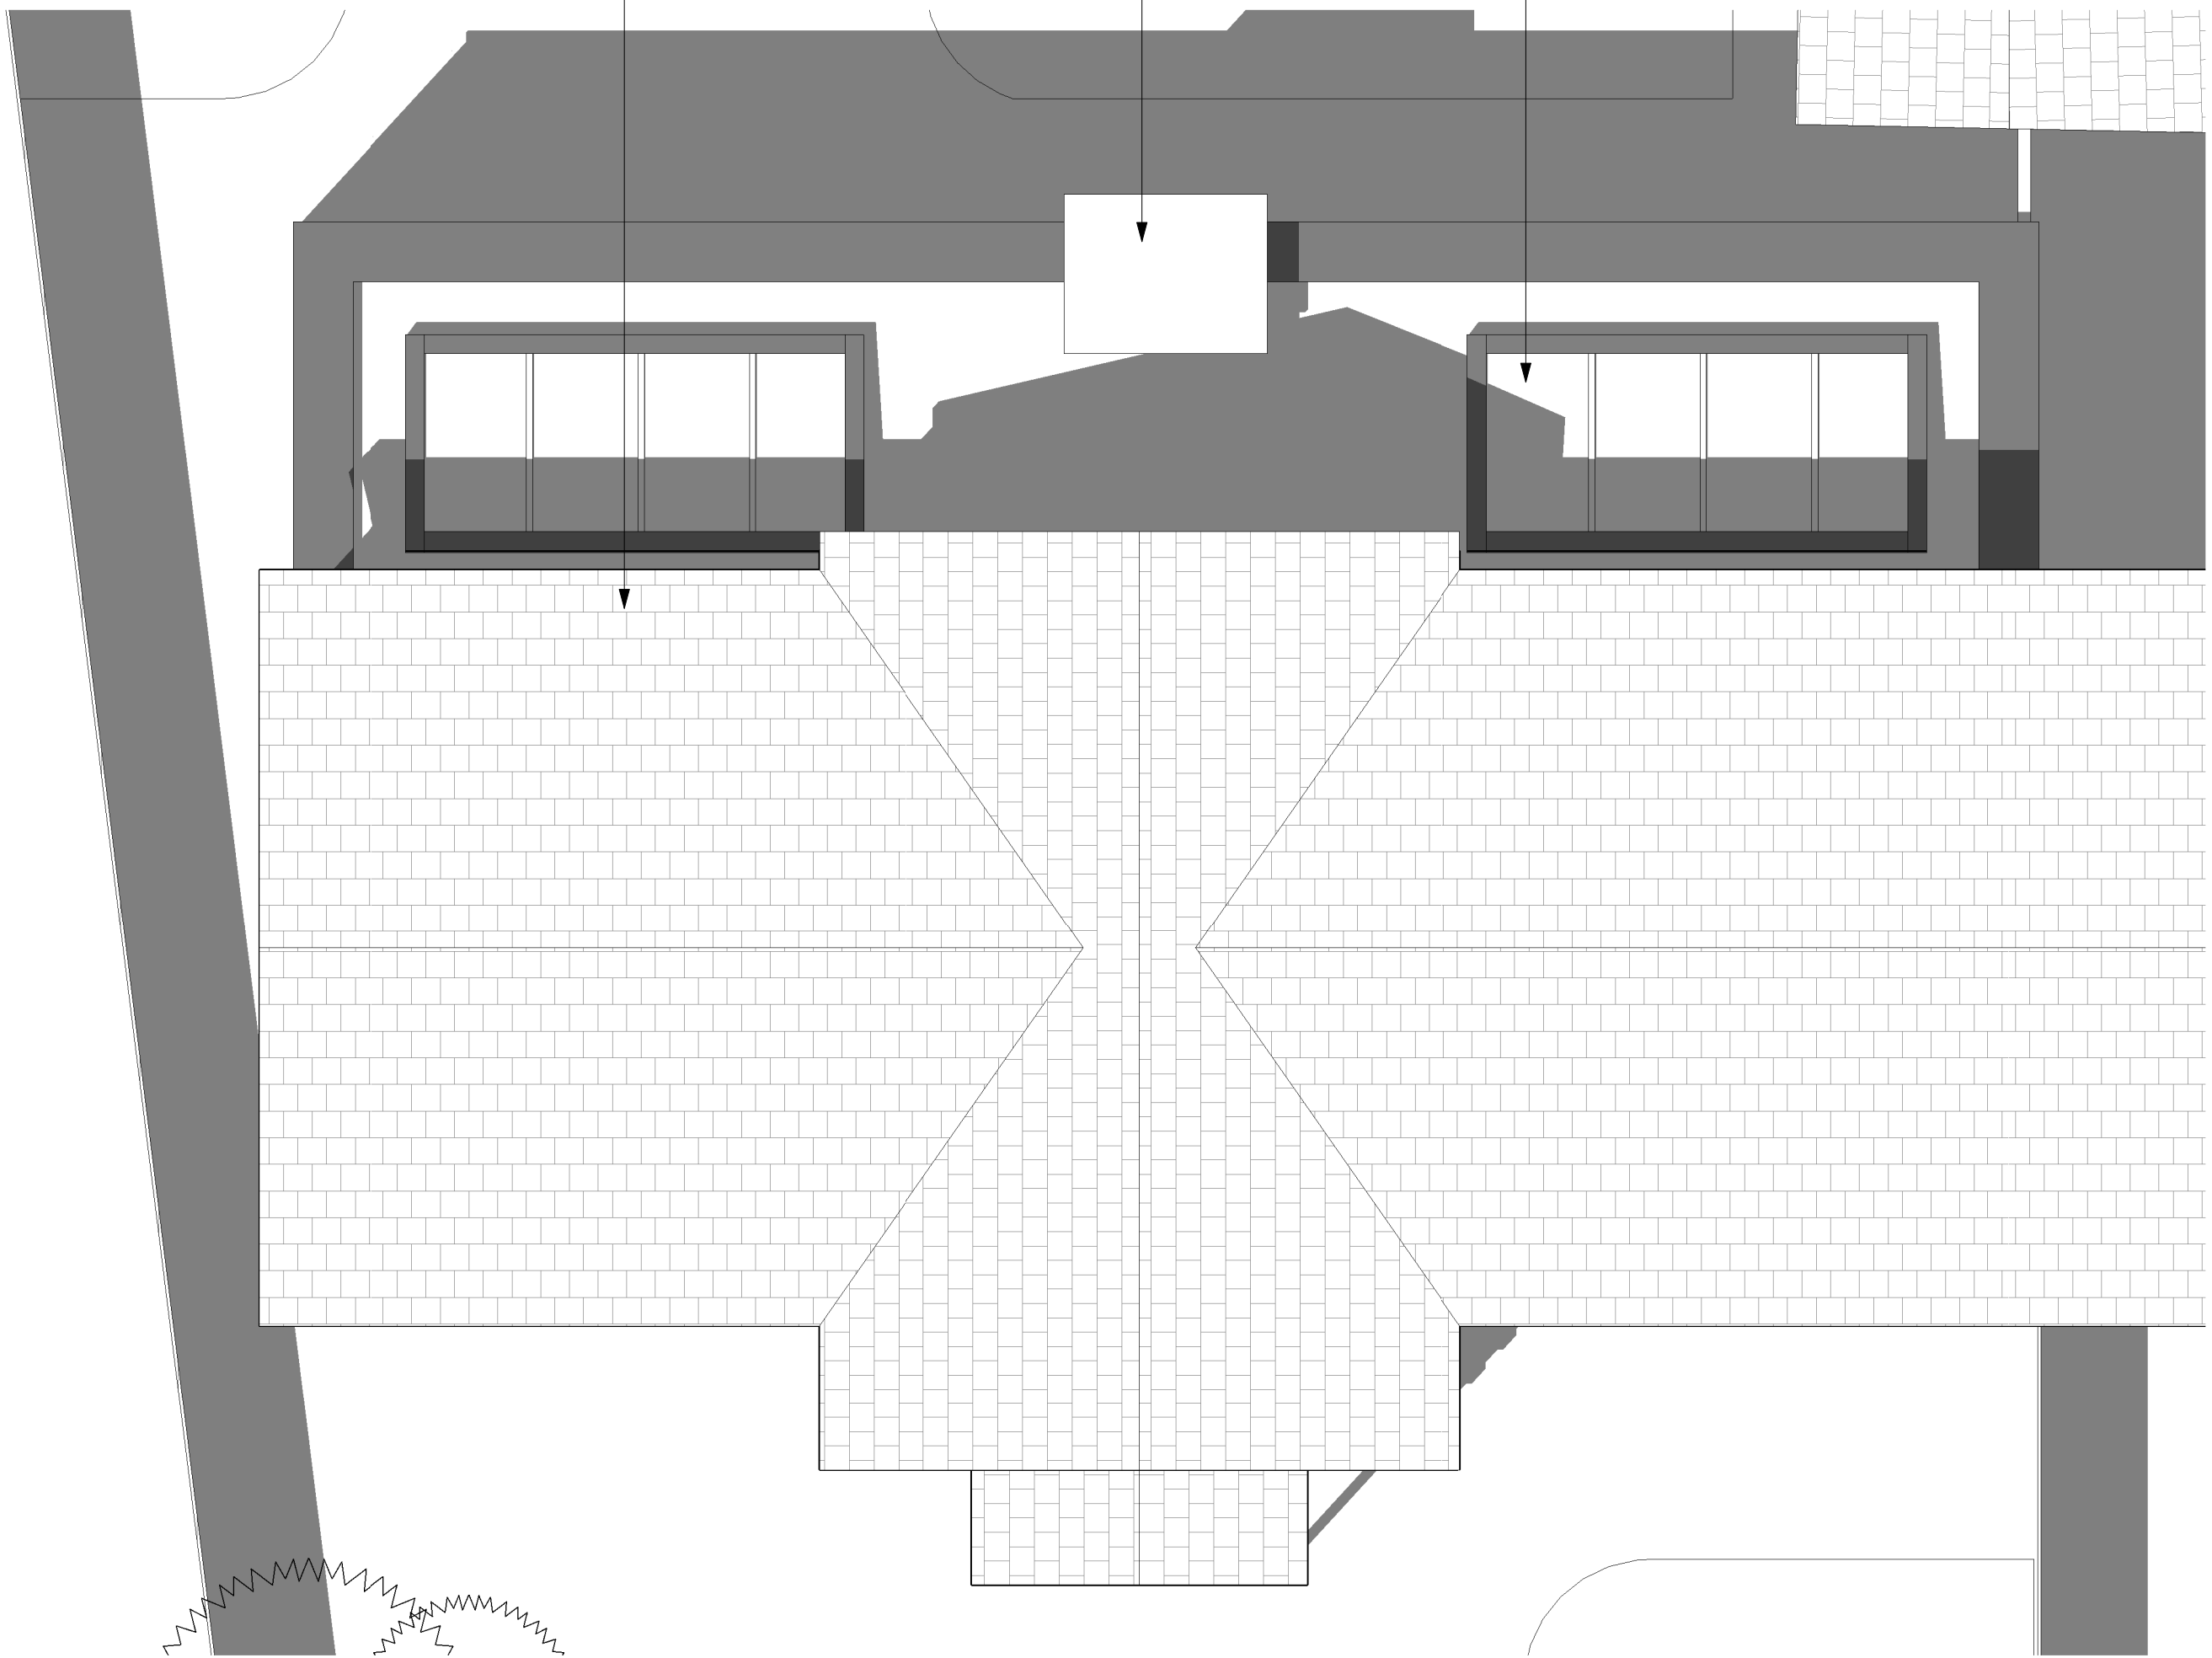

3 02 - Proposed Roof Plan
1 : 50

P1	high level window indicated on plan	MSM	COH	31/10/21		
Rev	Description	Drawn	Checked	Date		
Suitability						
Work in Progress						
Project						
CHRIS O'HARE						
22 KNOWSLEY LANE						
MERSEYSIDE						
Drawing						
GA Plans						
Drawing Number						
Project ID	Originator	Zone	Level	Type	Role	Number
22KL	- MSM	- 00	- ZZ	- DR	- A	- 3010
Project Number	Scale at A1		Status	Revision		
0022-KL	1 : 50		S0	P1		