



Client: Mr & Mrs Jacobson
Project Name: 20 Marsden Road
Project Ref: 21017
Project Address: 20 Marsden Road,
Halewood, L26 9UL

Notes:


Revision:
P1 08/02/2022 FIRST ISSUE
P2 23/07/2022 REVISED TO PLANNING
COMMENTS

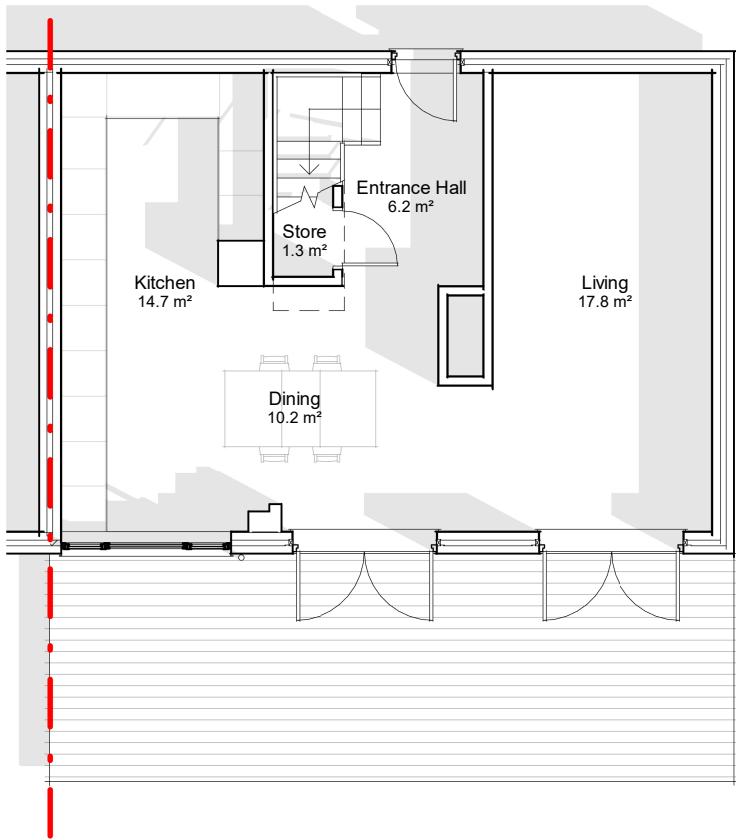


Level 0 Existing
1 : 100

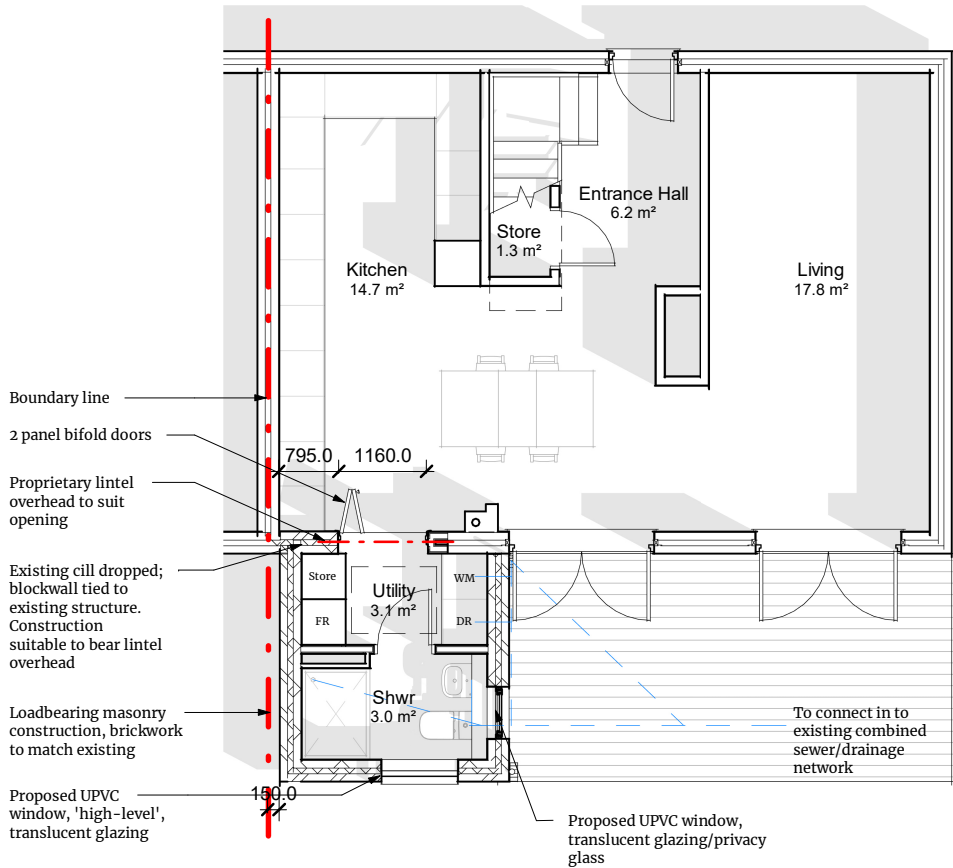


Level 0 Proposed
1 : 100

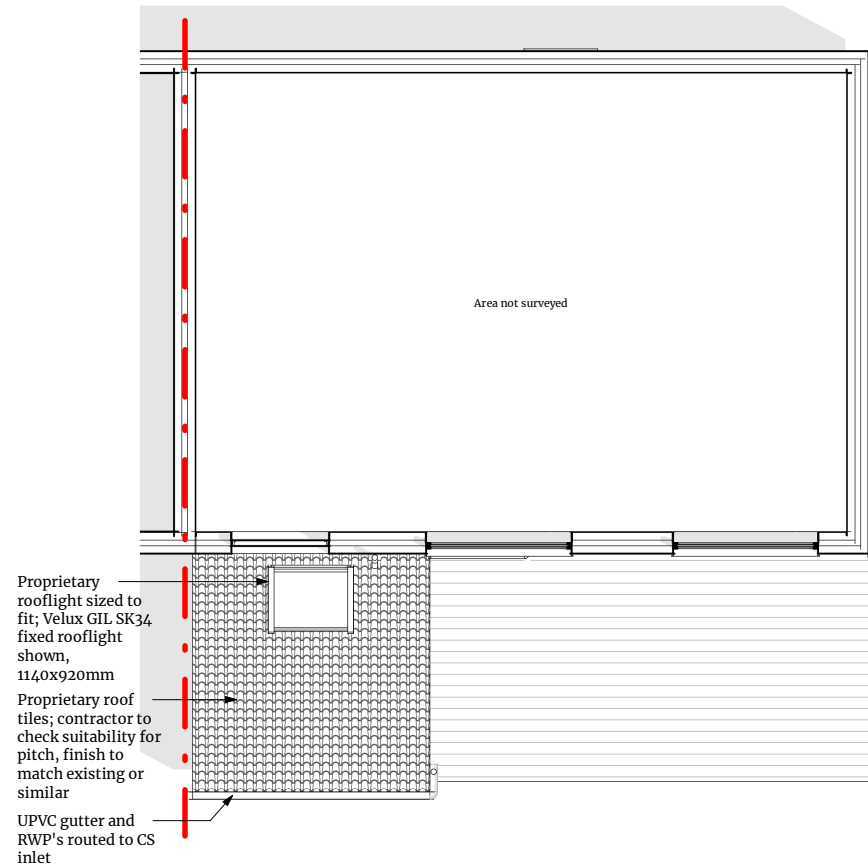


Proposed Roof Plan
1 : 100

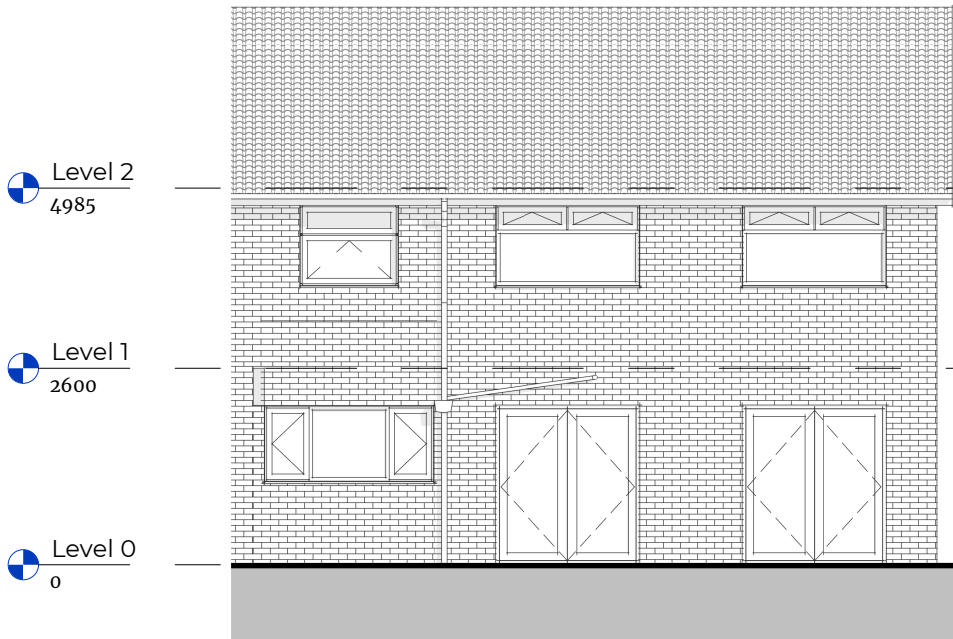


Existing Rear Elevation
1 : 100

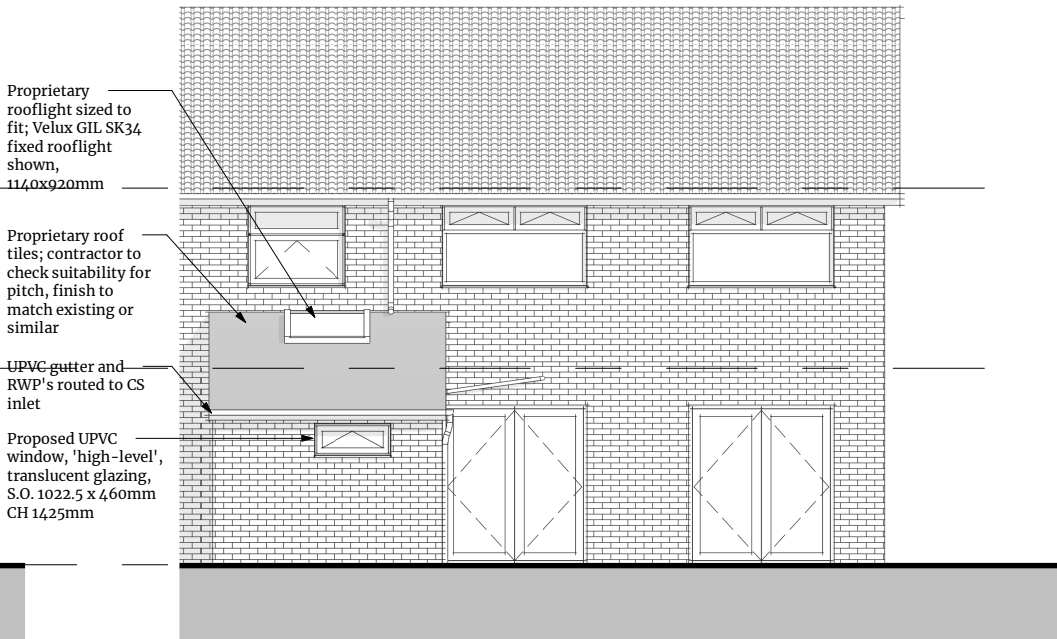


Proposed Rear Elevation
1 : 100

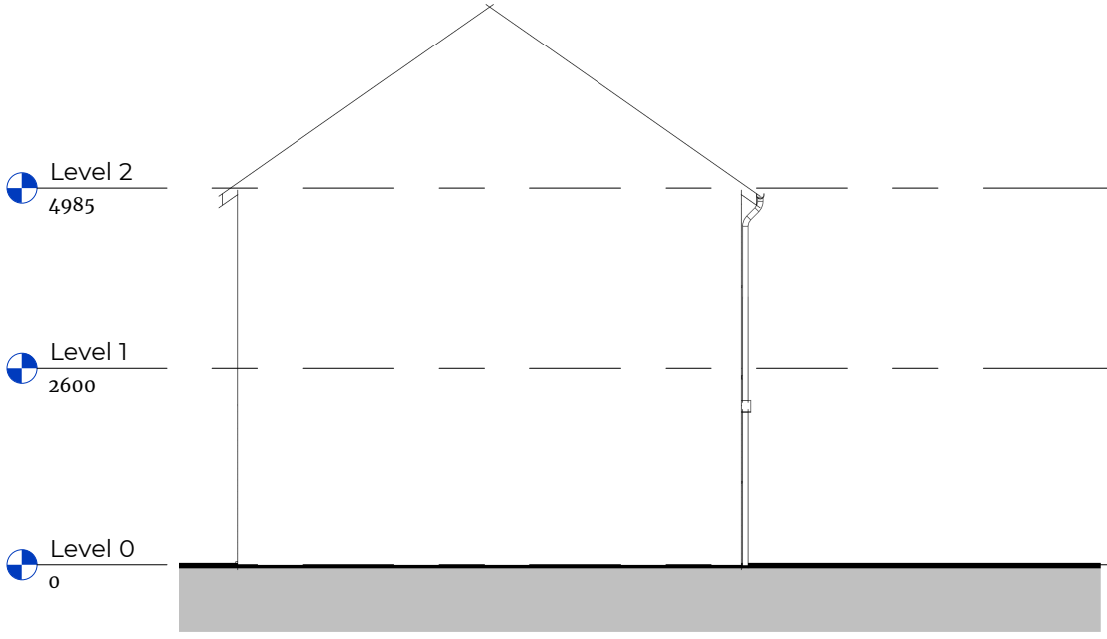


Existing Side Elevation 2
1 : 100

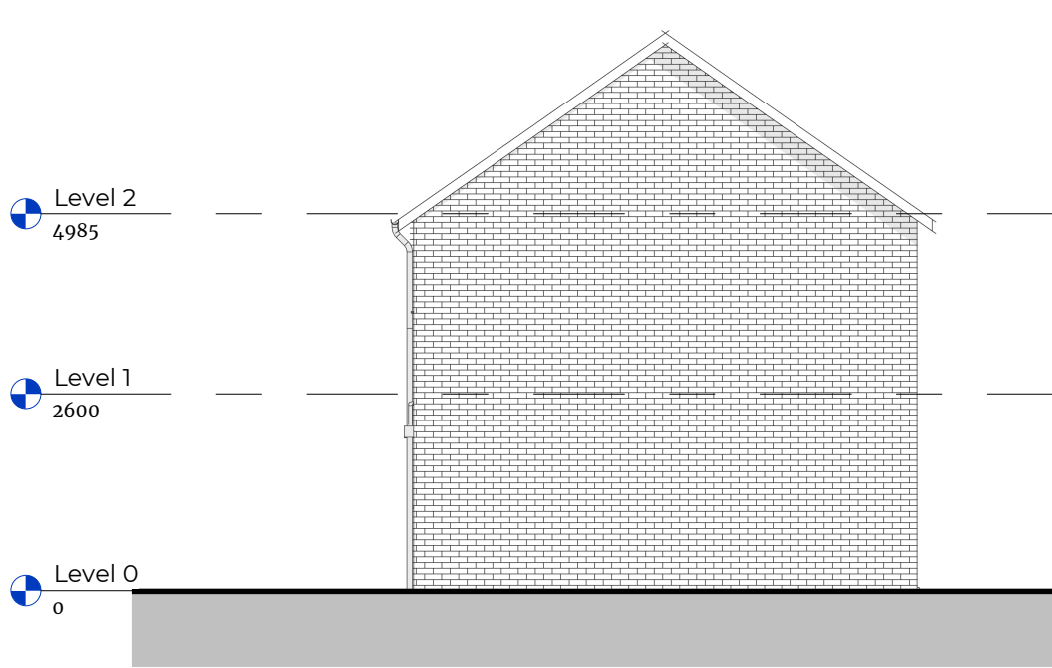


Existing Side Elevation 1
1 : 100

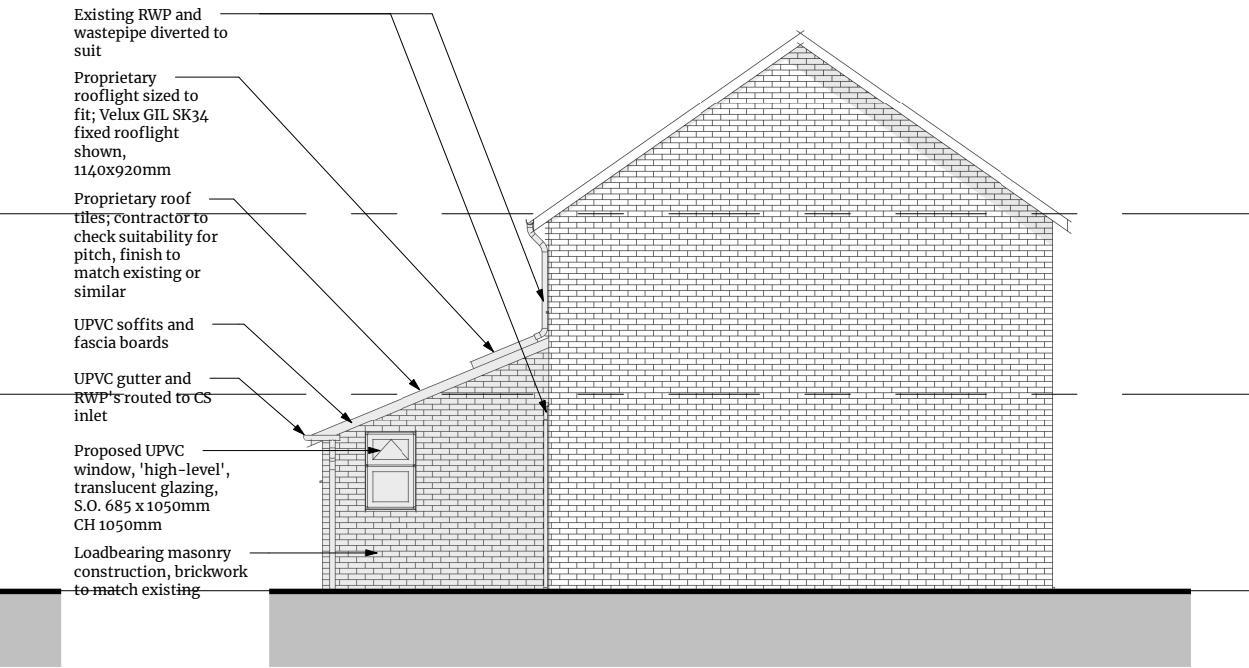

Proposed Side Elevation 1
1 : 100

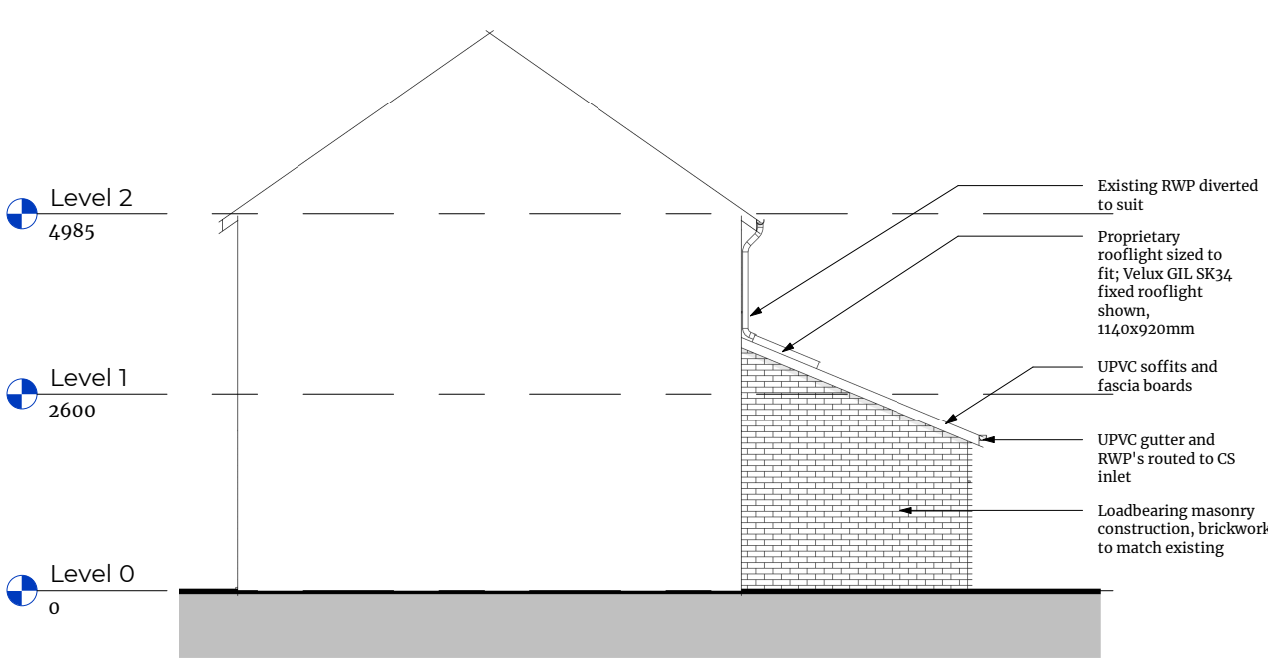

Proposed Side Elevation 2
1 : 100

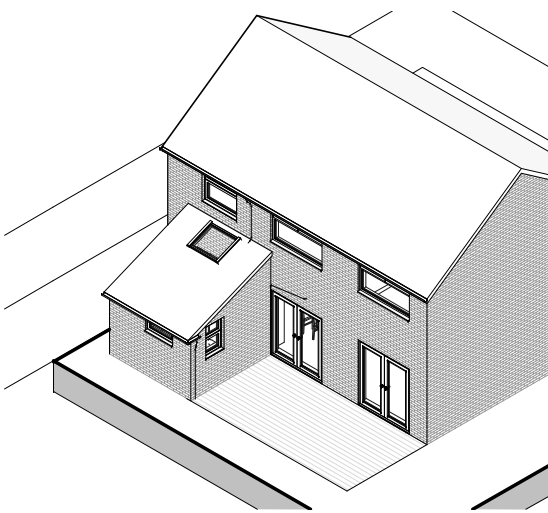

Proposed 3D

Drawing Status: PRELIMINARY

Sheet Name: Proposed Extension
Sheet Number: L(04) 001 Date: 15/01/2022
Drawn by: JF Rev: P2
Checked by: JF Scale: 1 : 100

All dimensions to be checked on site. Figured dimensions to be read in preference to scaled. Arch.Haus accepts no responsibility for any unauthorised amendments to the drawing and does not permit unauthorised copying of the drawing. This drawing is copyright and remains the property of Arch.Haus unless otherwise agreed.

