



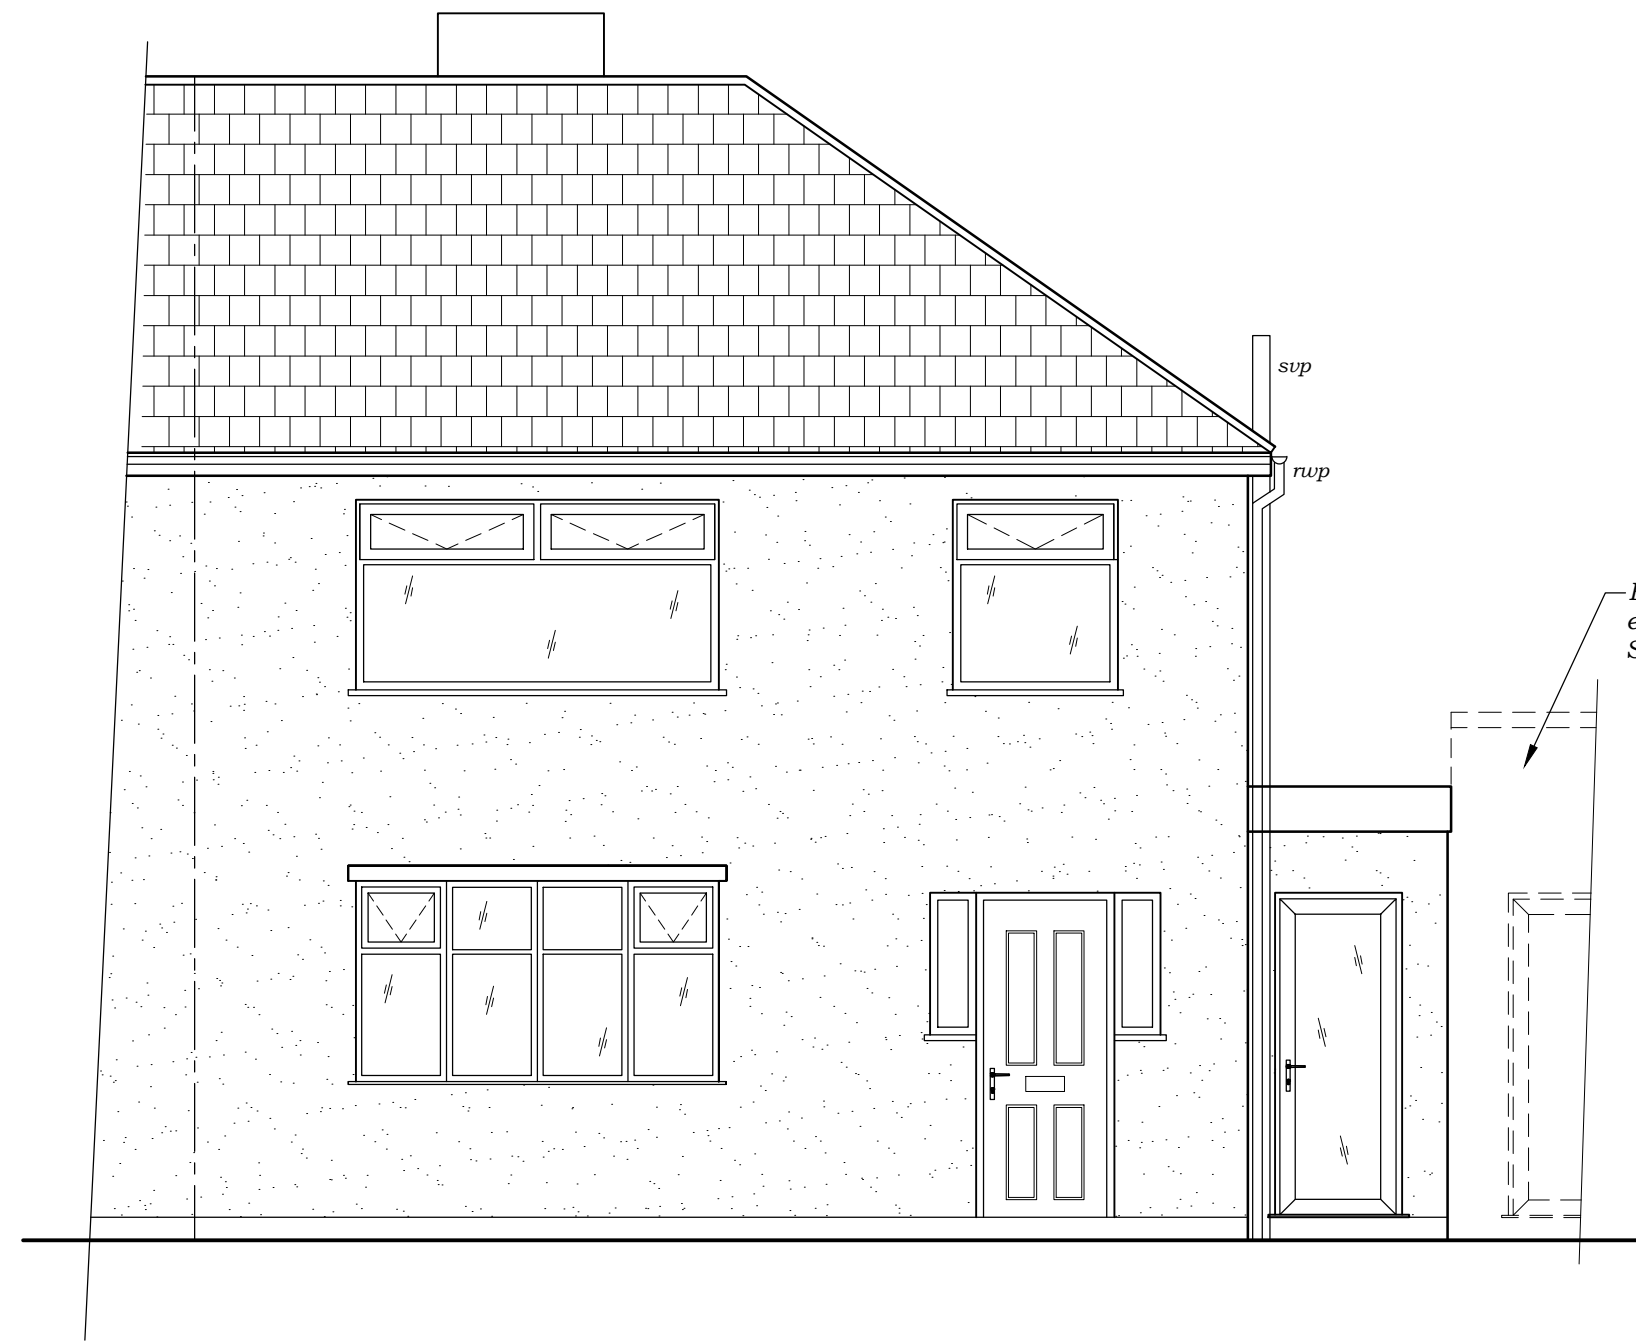


PROPOSED FRONT ELEVATION




PROPOSED GABLE ELEVATION
Existing single storey extension at
No 41 Sheppard Ave omitted for clarity

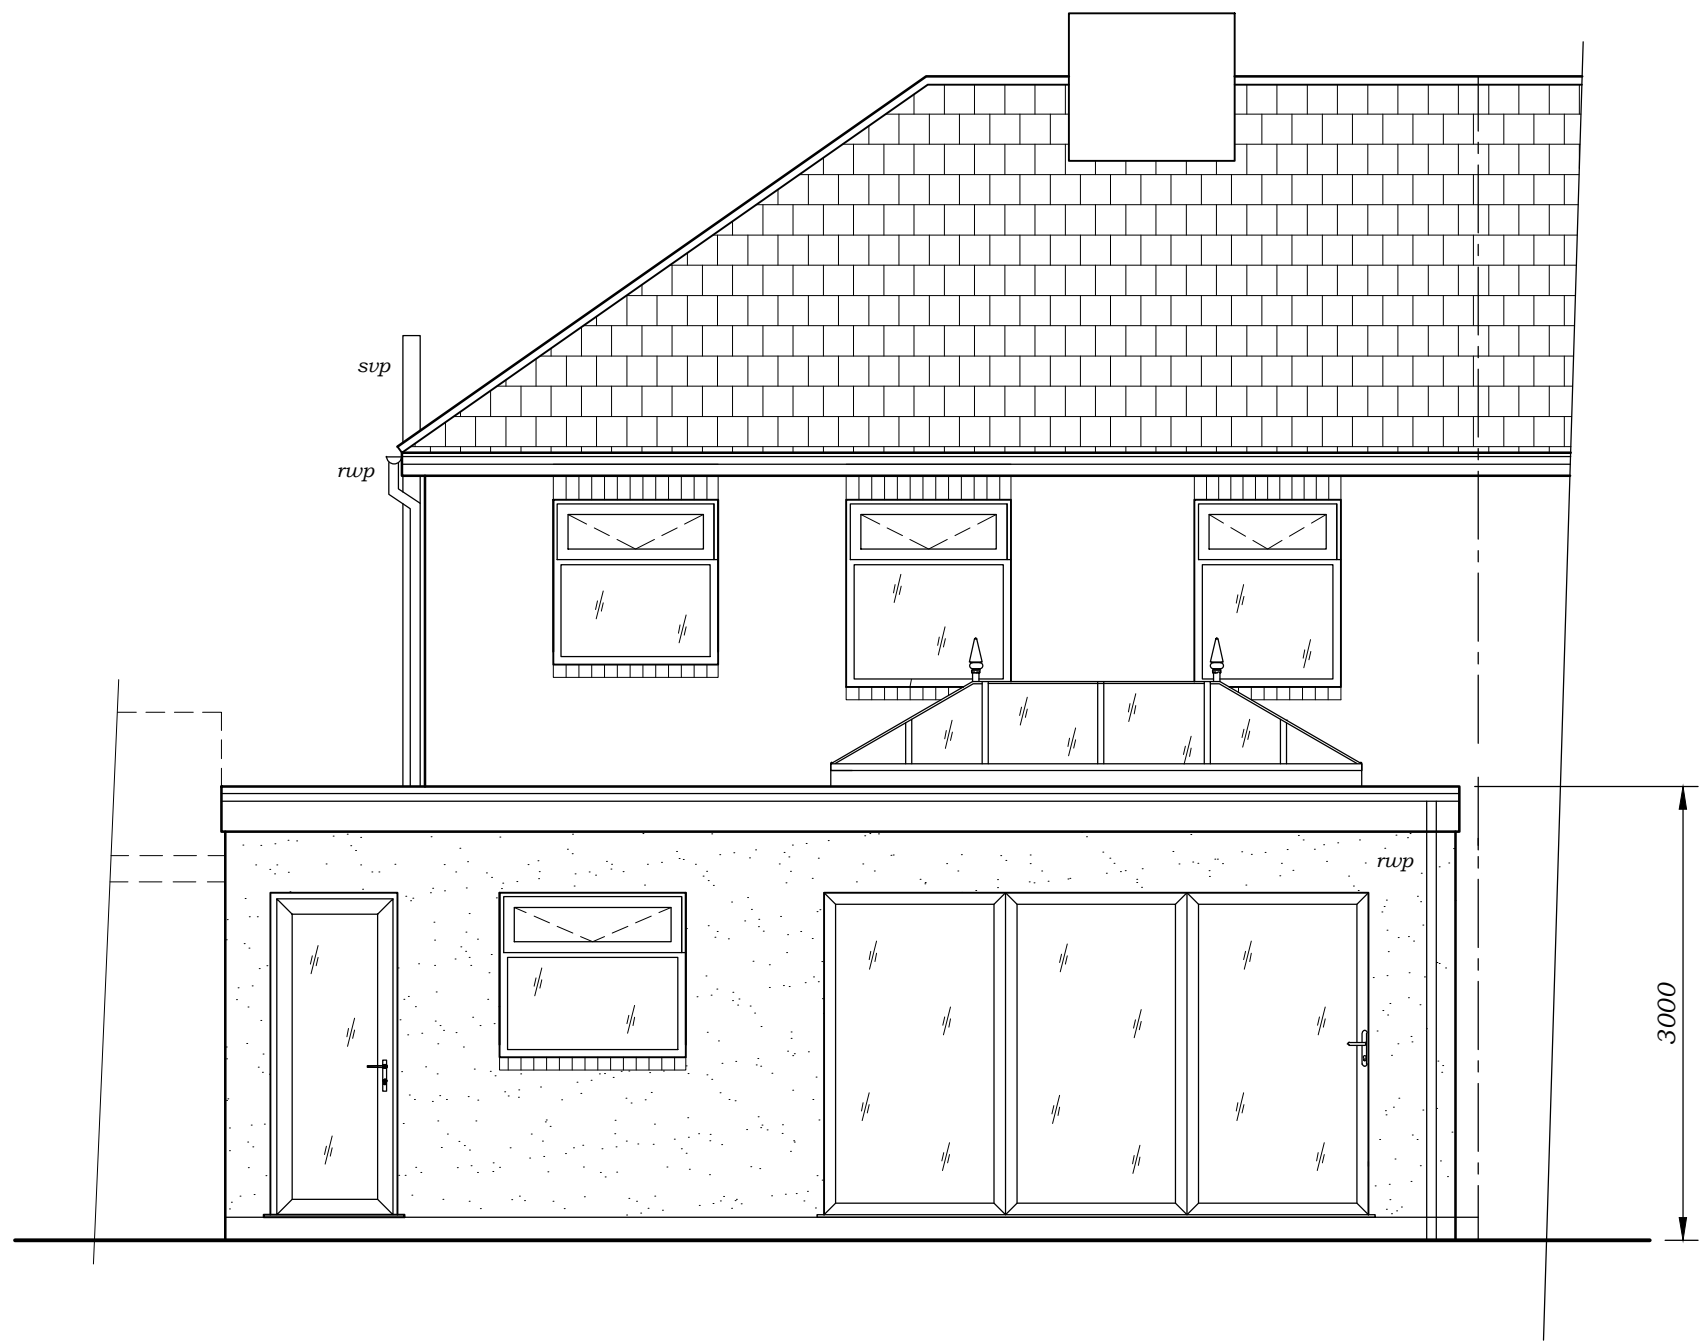

PROPOSED REAR ELEVATION

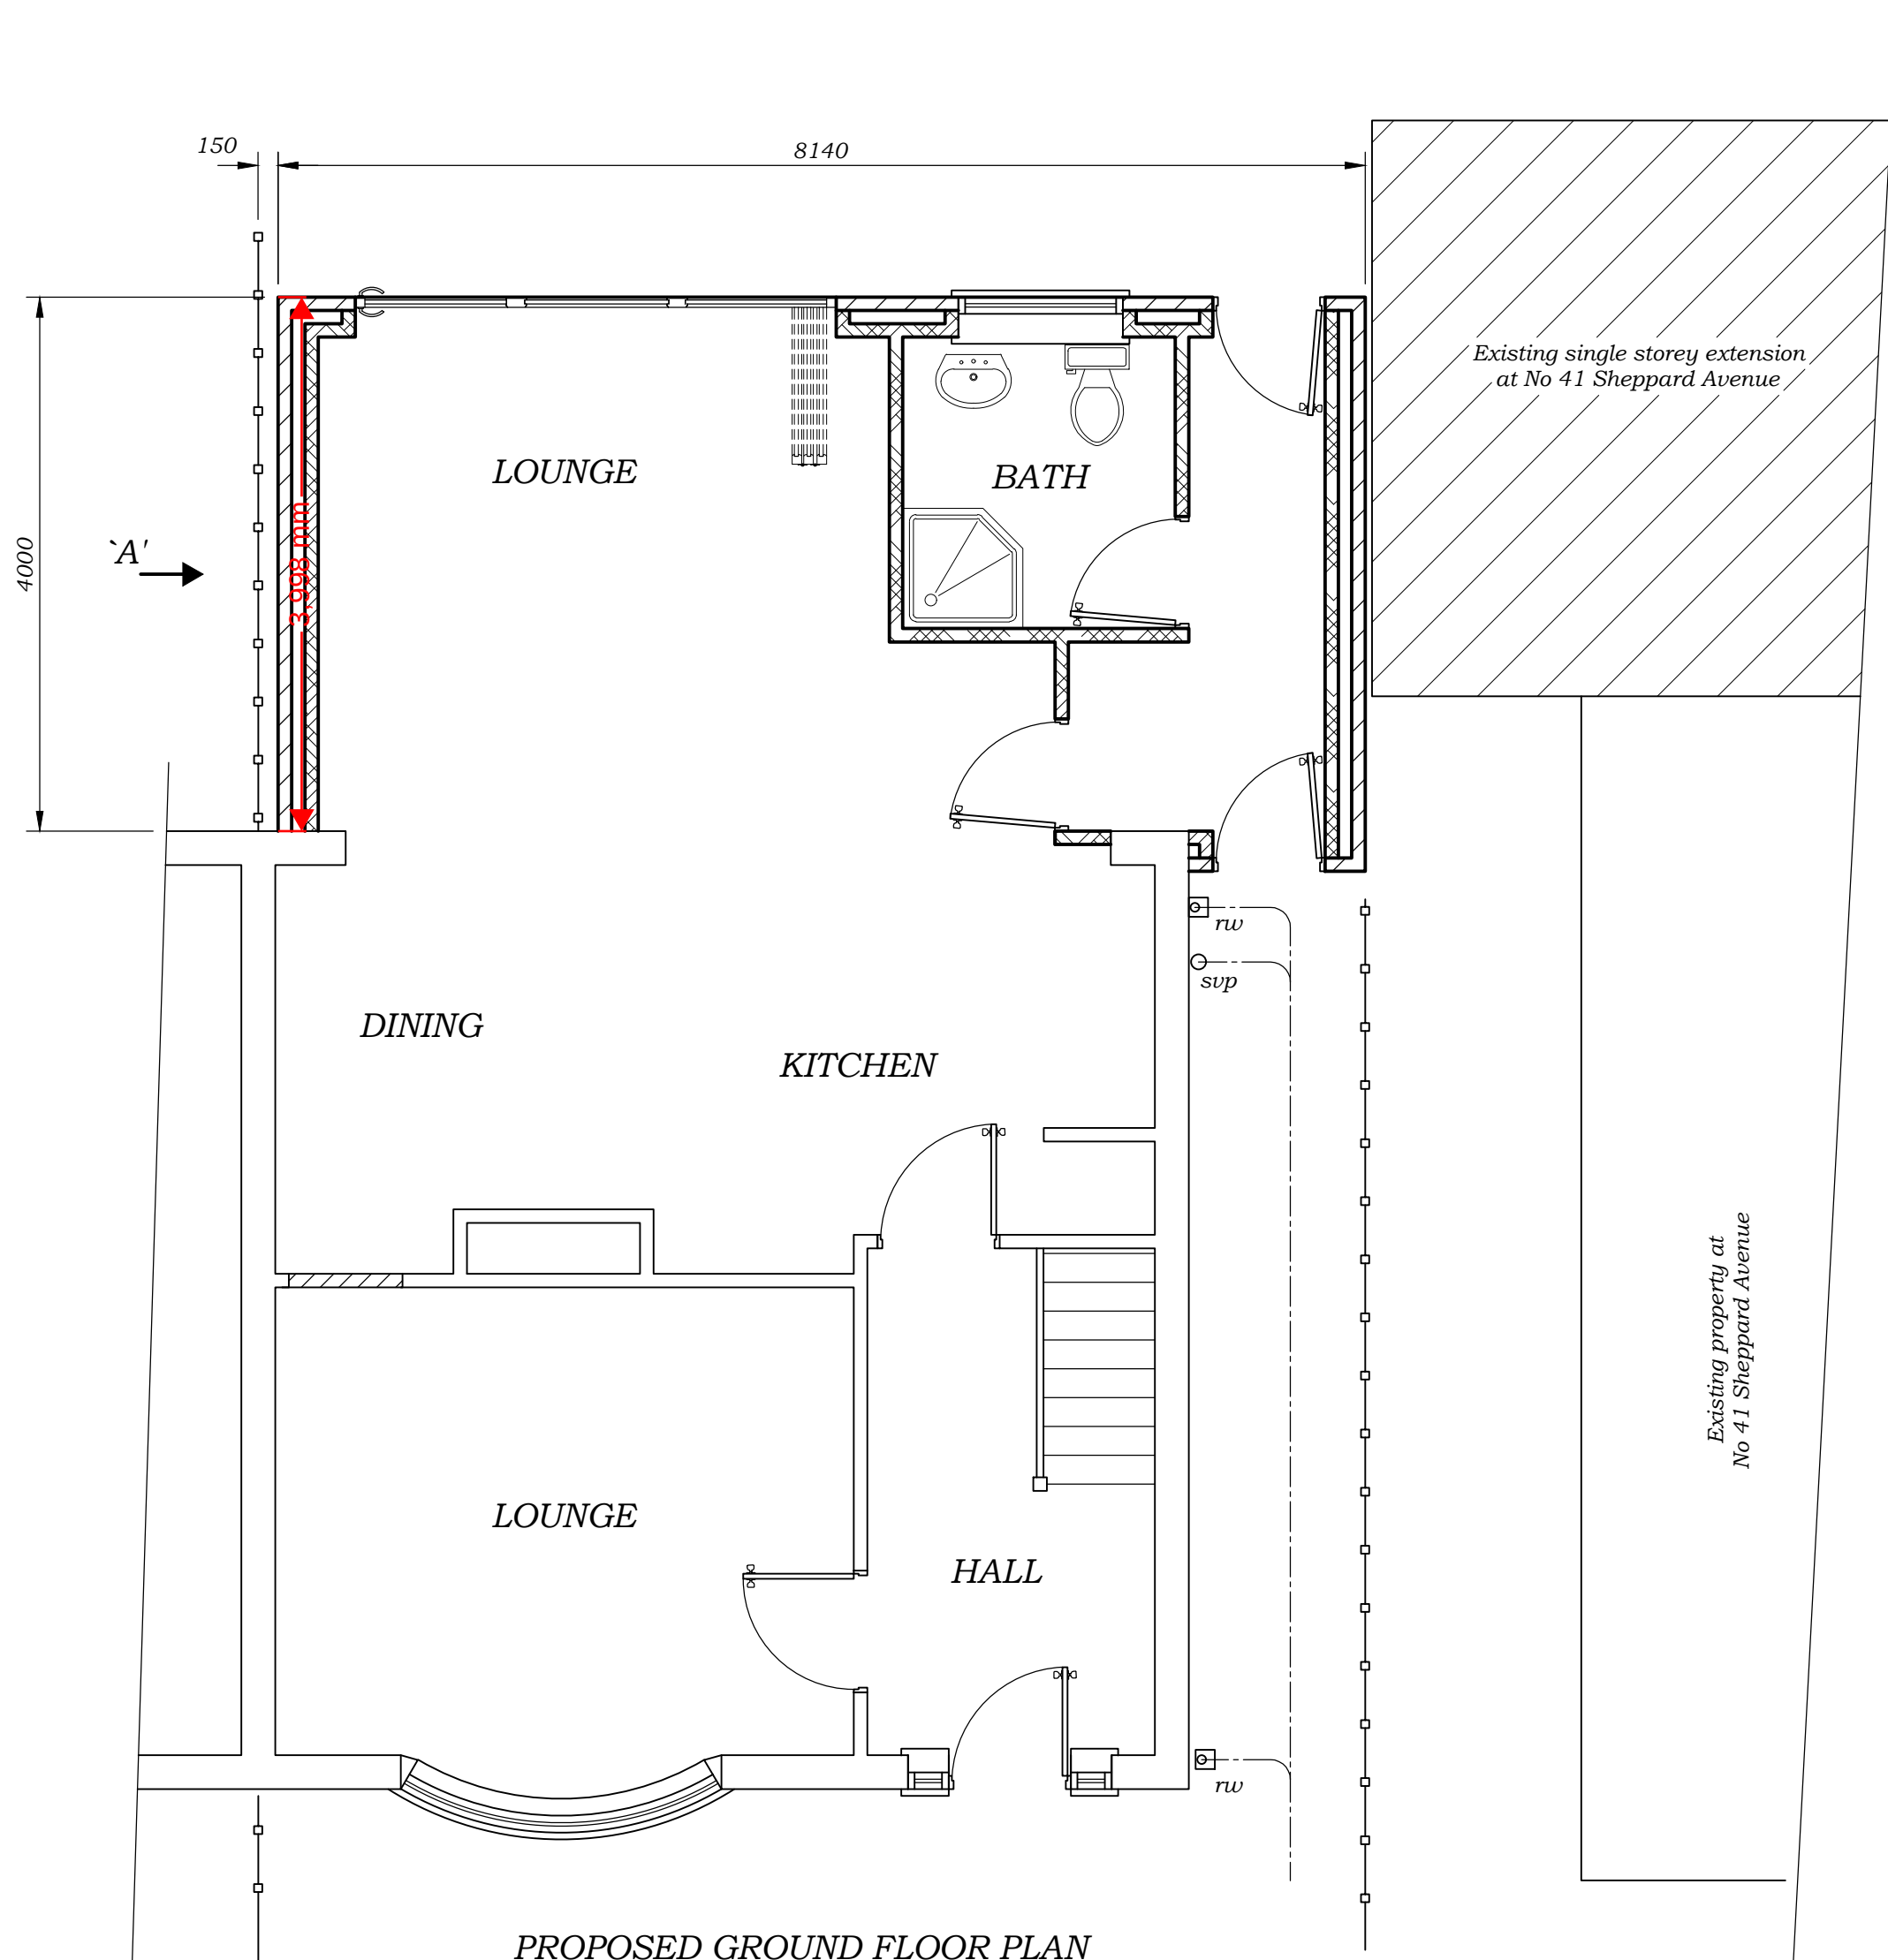

PROPOSED GROUND FLOOR PLAN

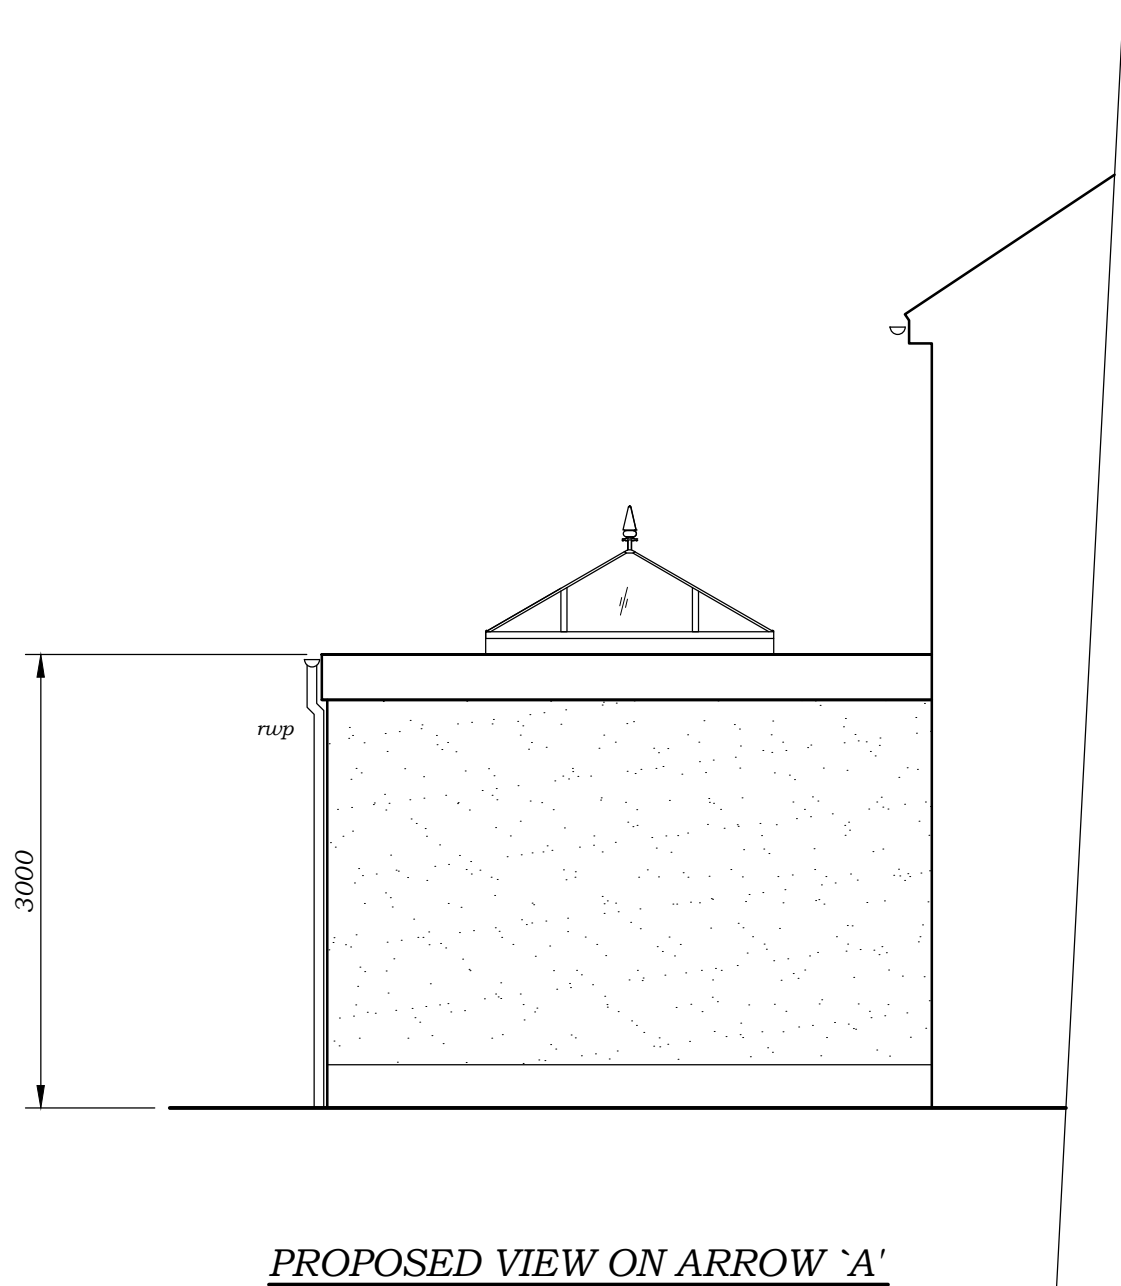

PROPOSED VIEW ON ARROW 'A'

- NOTES**
1. ALL DIMENSIONS ARE IN MILLIMETRES UNLESS OTHERWISE STATED.
 2. ROOF TO BE FLAT TYPE WITH 1 No GLASS LANTERN.
 3. WALLS TO BE RENDERED BLOCKWORK.
 4. WINDOWS/DOORS TO BE UPVC.
 5. DIMENSION OF ADJOINING PROPERTIES ARE APPROXIMATE AND TO BE DETERMINED BY CONTRACTOR ON SITE

FOR EXISTING PLANS AND ELEVATIONS
REFER TO SHEET 1

3	JUNE 21	AMENDED TO SUIT PLANNING DEPARTMENT COMMENTS	
2	JUNE 21	AMENDED TO SUIT PLANNING DEPARTMENT COMMENTS	
REV.	DATE	DESCRIPTION	
CLIENT			
<u>Mr & Mrs K. DALY</u>			
TITLE			
<u>PROPOSED SINGLE STOREY REAR EXTENSION</u> <u>No 39 SHEPPARD AVE, LIVERPOOL L16 2LB</u>			
SHEET 2 OF 2			
DRG SIZE	SCALE	DRG No	REV
A1	1:50	39SA	3