



PROPOSED SIDE & REAR EXTENSIONS, 4 Corncroft Road, Knowsley.

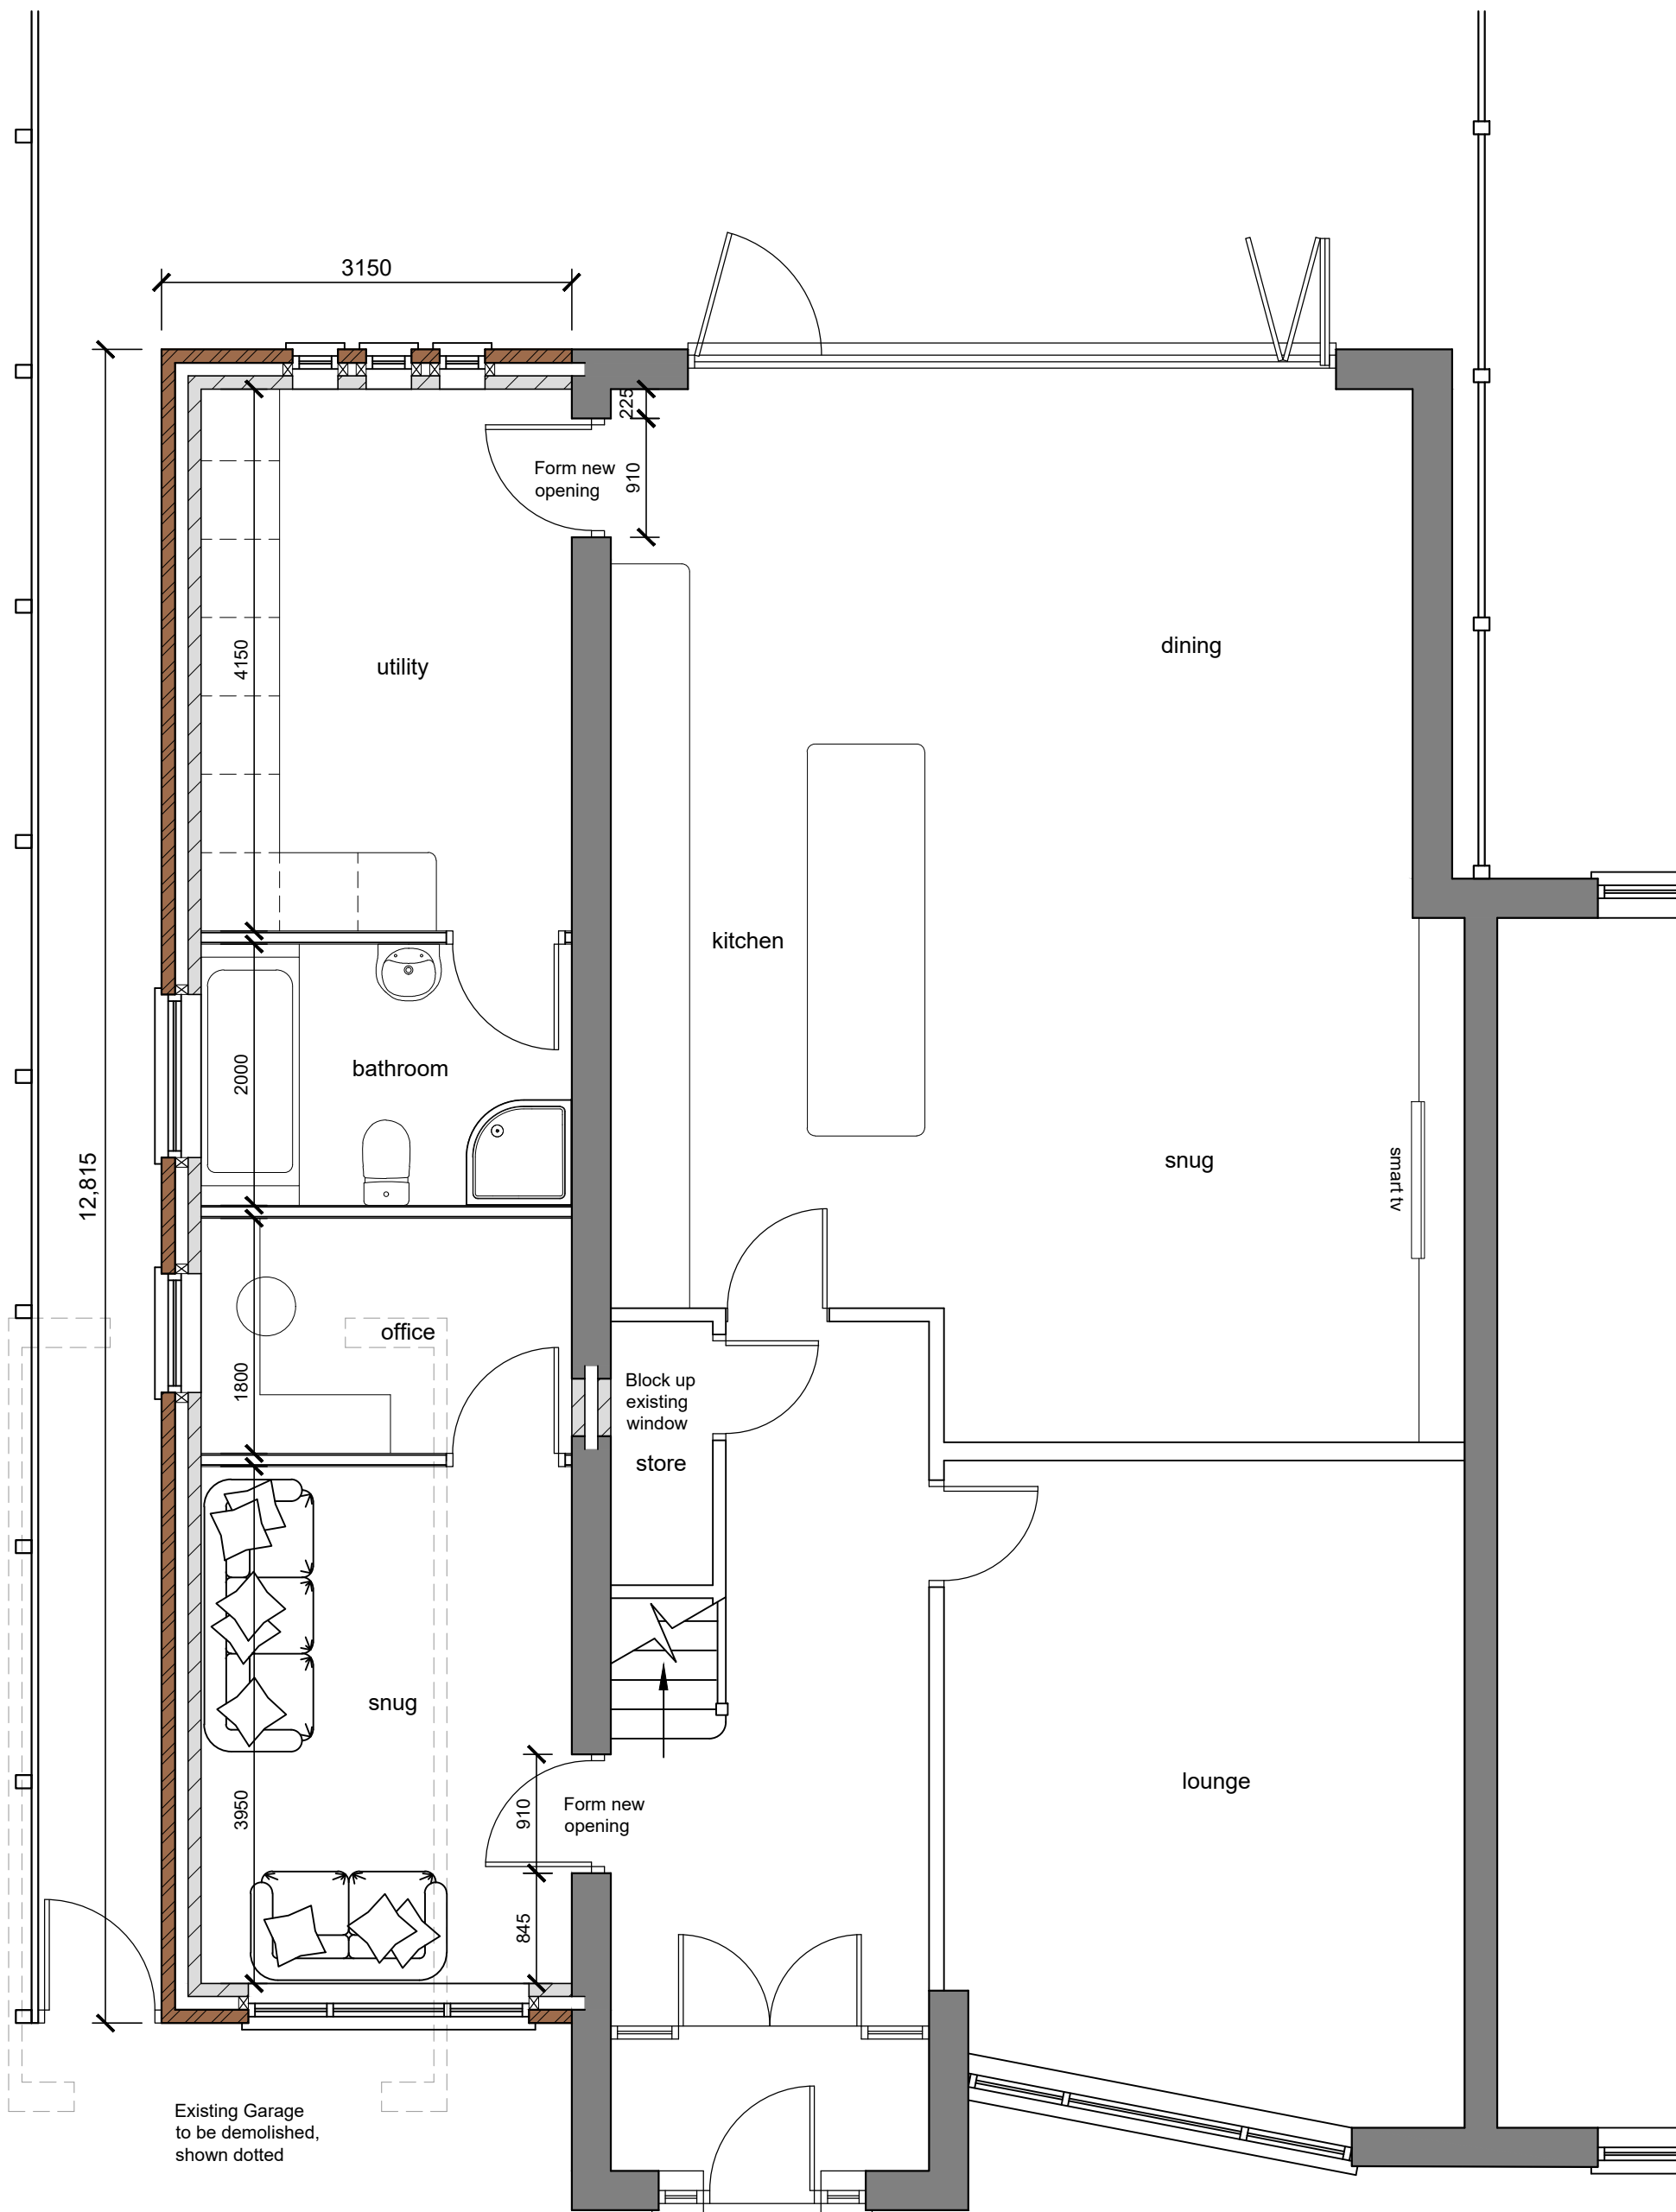

PROPOSED GROUND FLOOR PLAN

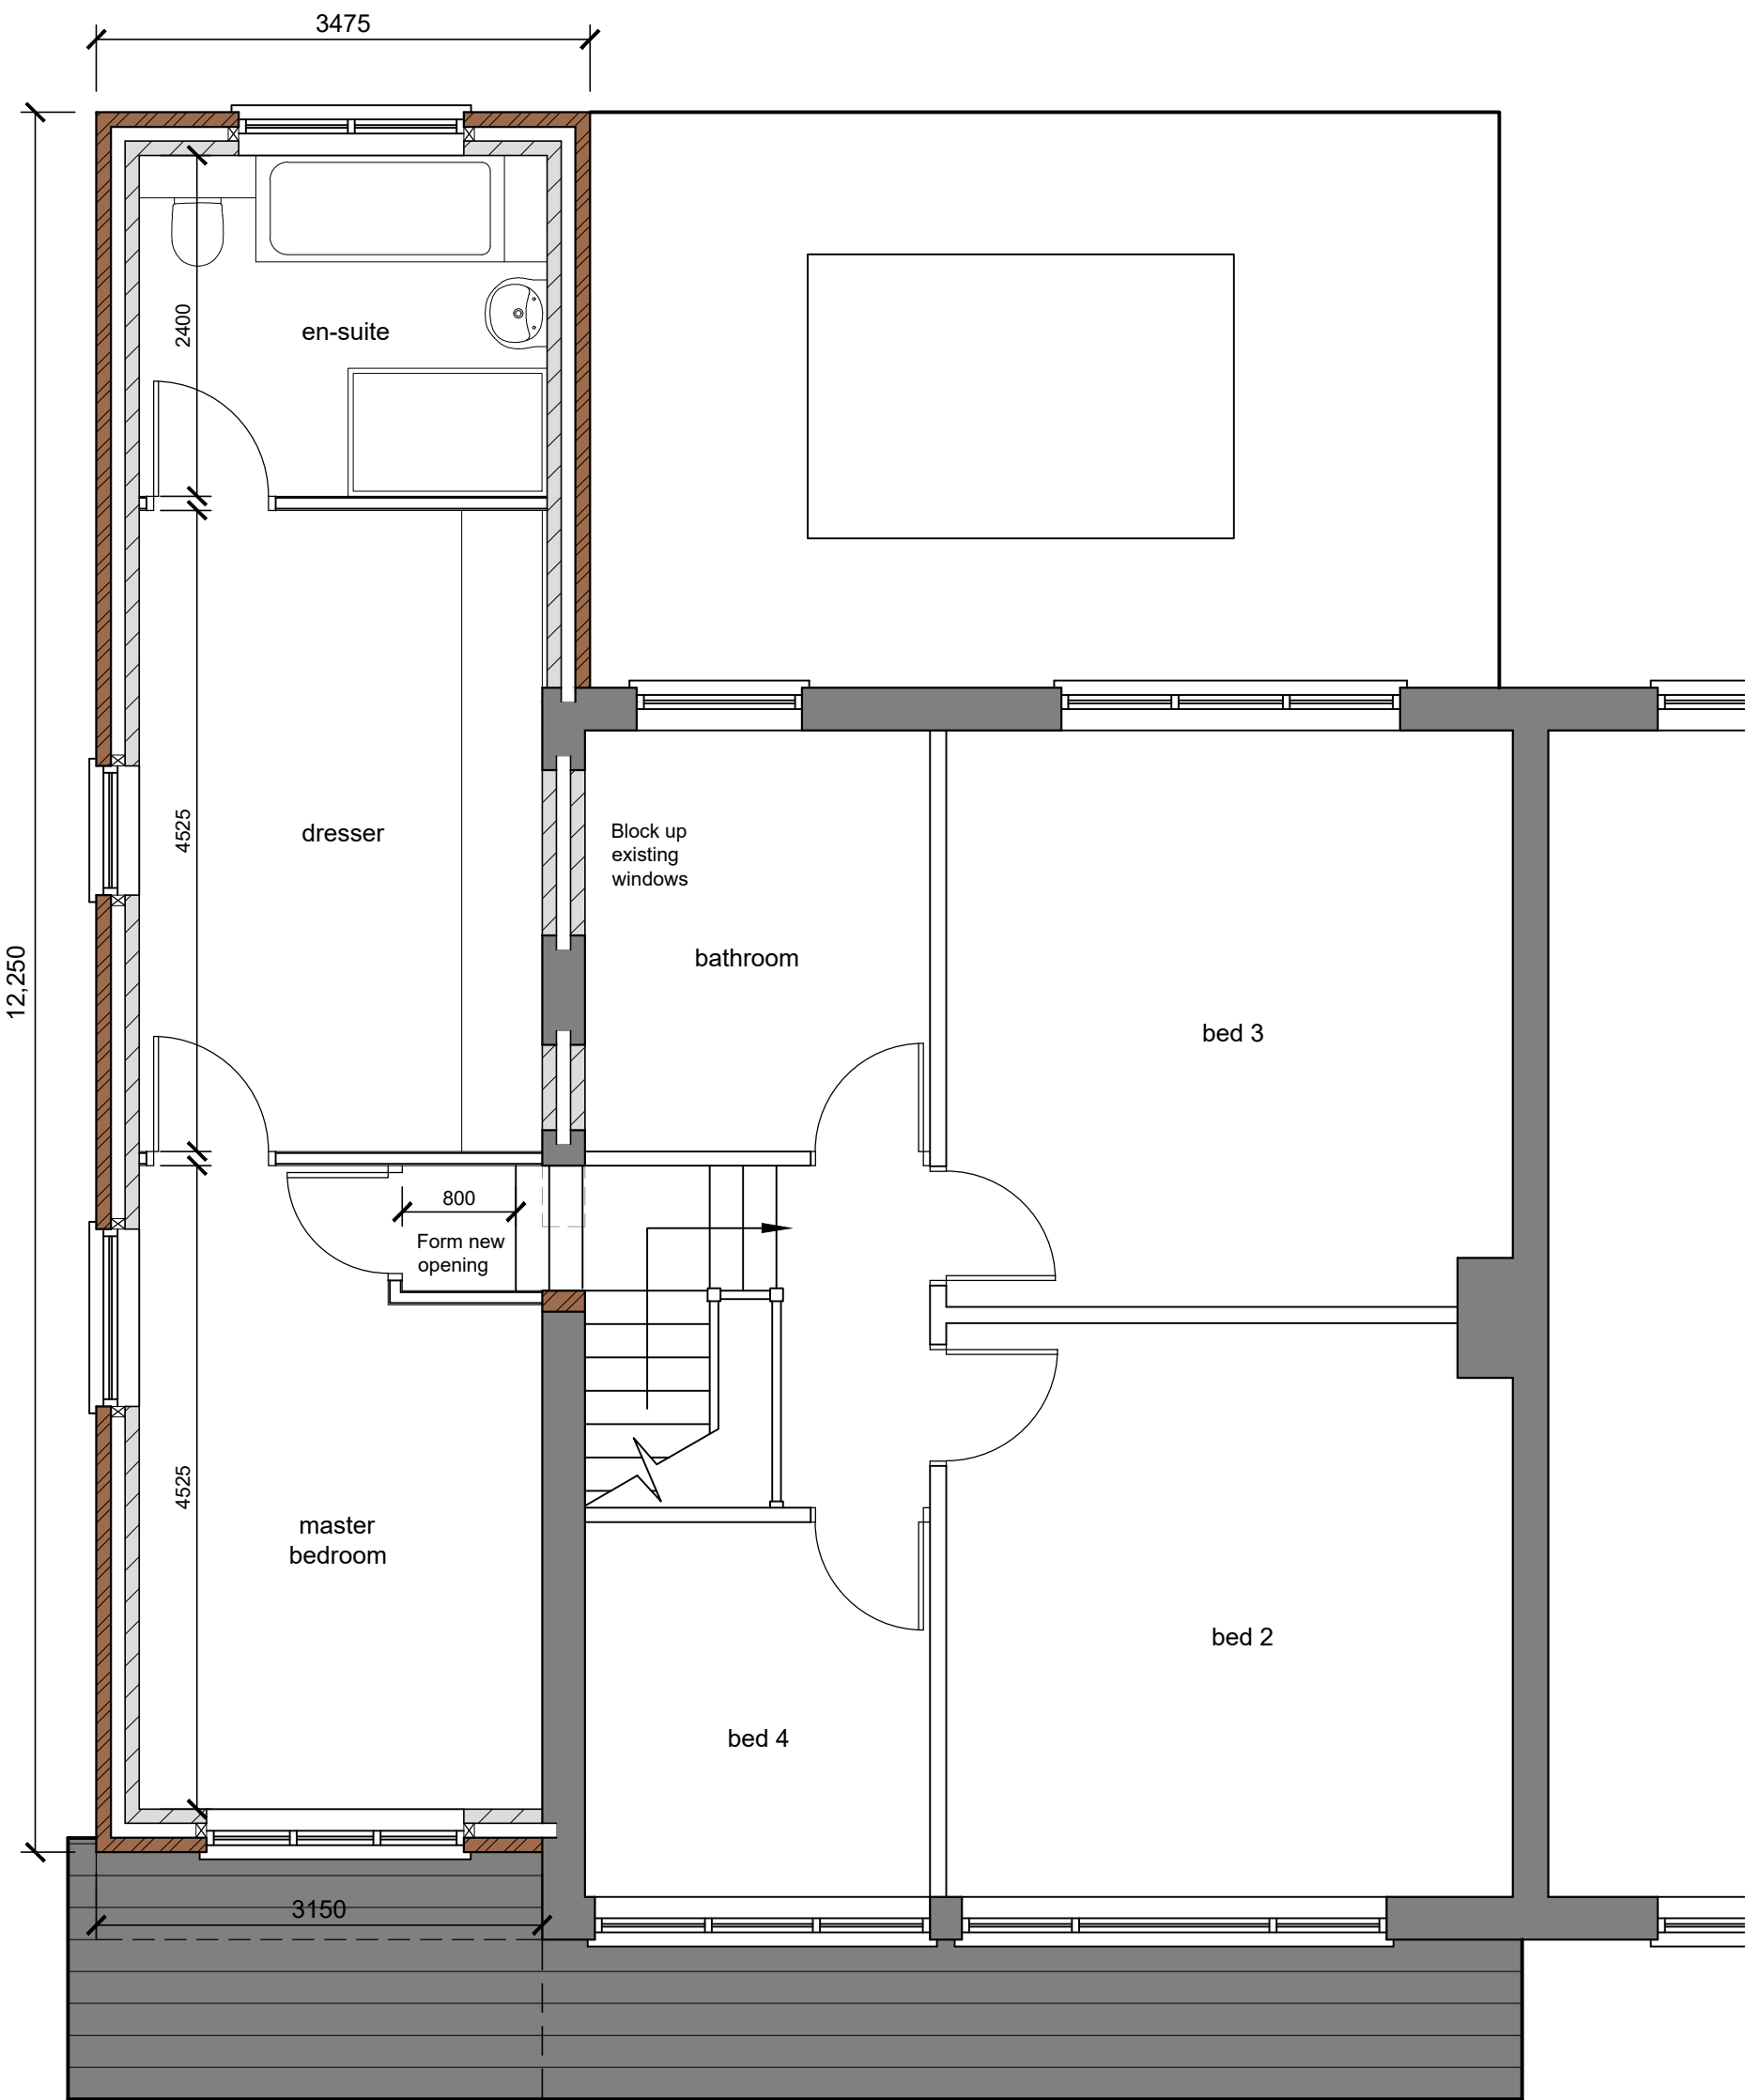

PROPOSED FIRST FLOOR PLAN



PLANNING

P2	24-06-25	Planning issue		DLM
P1	17-06-25	Preliminary issue		DLM
Rev	Date	Detail		By



Creating Spaces for Better Living
M 07921 826 274 | T 01942 933 634
E codesignservices@hotmail.co.uk
Shedding House (2-4 Market Place) Altrincham, Manchester M46 0ED

CONCISE ARCHITECTURAL DESIGN SERVICES

Contractor

Client

MR & MRS T. HARRIGAN

Project Title

PROPOSED SIDE AND REAR EXTENSIONS
4 CORNCROFT ROAD, KNOWSLEY

Drawing Title

PROPOSED GROUND AND FIRST FLOOR PLANS

Scale	Date	Design	CAD	Checked
1:50 @ A1	June 2025			

Drawing No. 2525-03

Rev P2

Base Dwg xref.

© Concise Architectural Design Services

24/06/2025 20:15:19