



PROPOSED SIDE & REAR EXTENSIONS, 4 Corncroft Road, Knowsley.

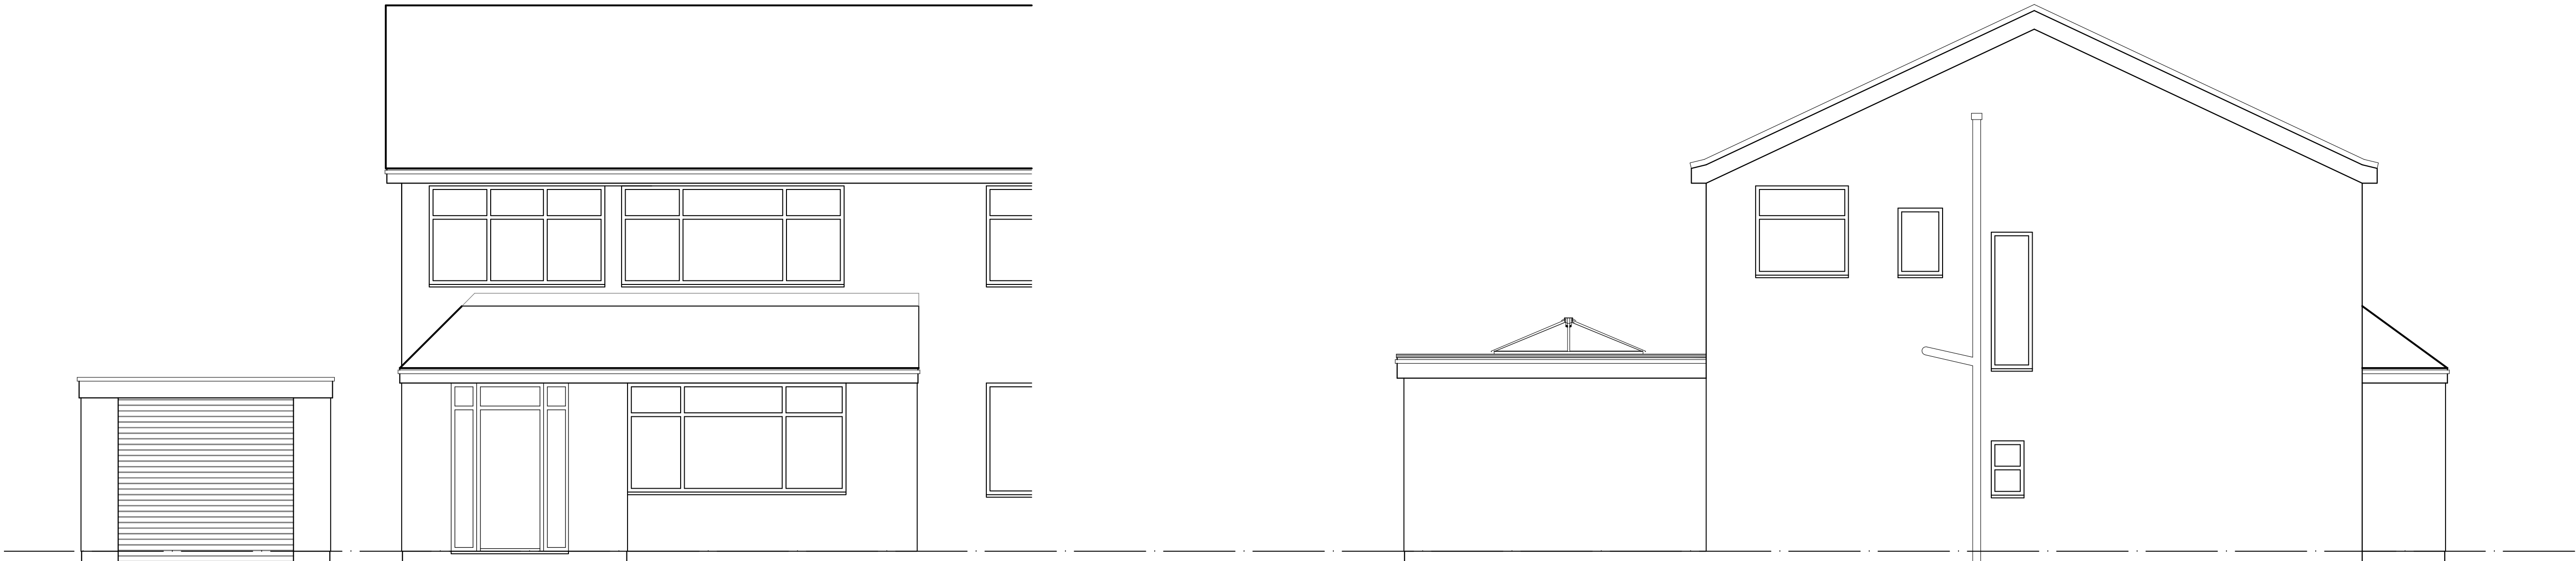

EXISTING FRONT ELEVATION

EXISTING GABLE ELEVATION

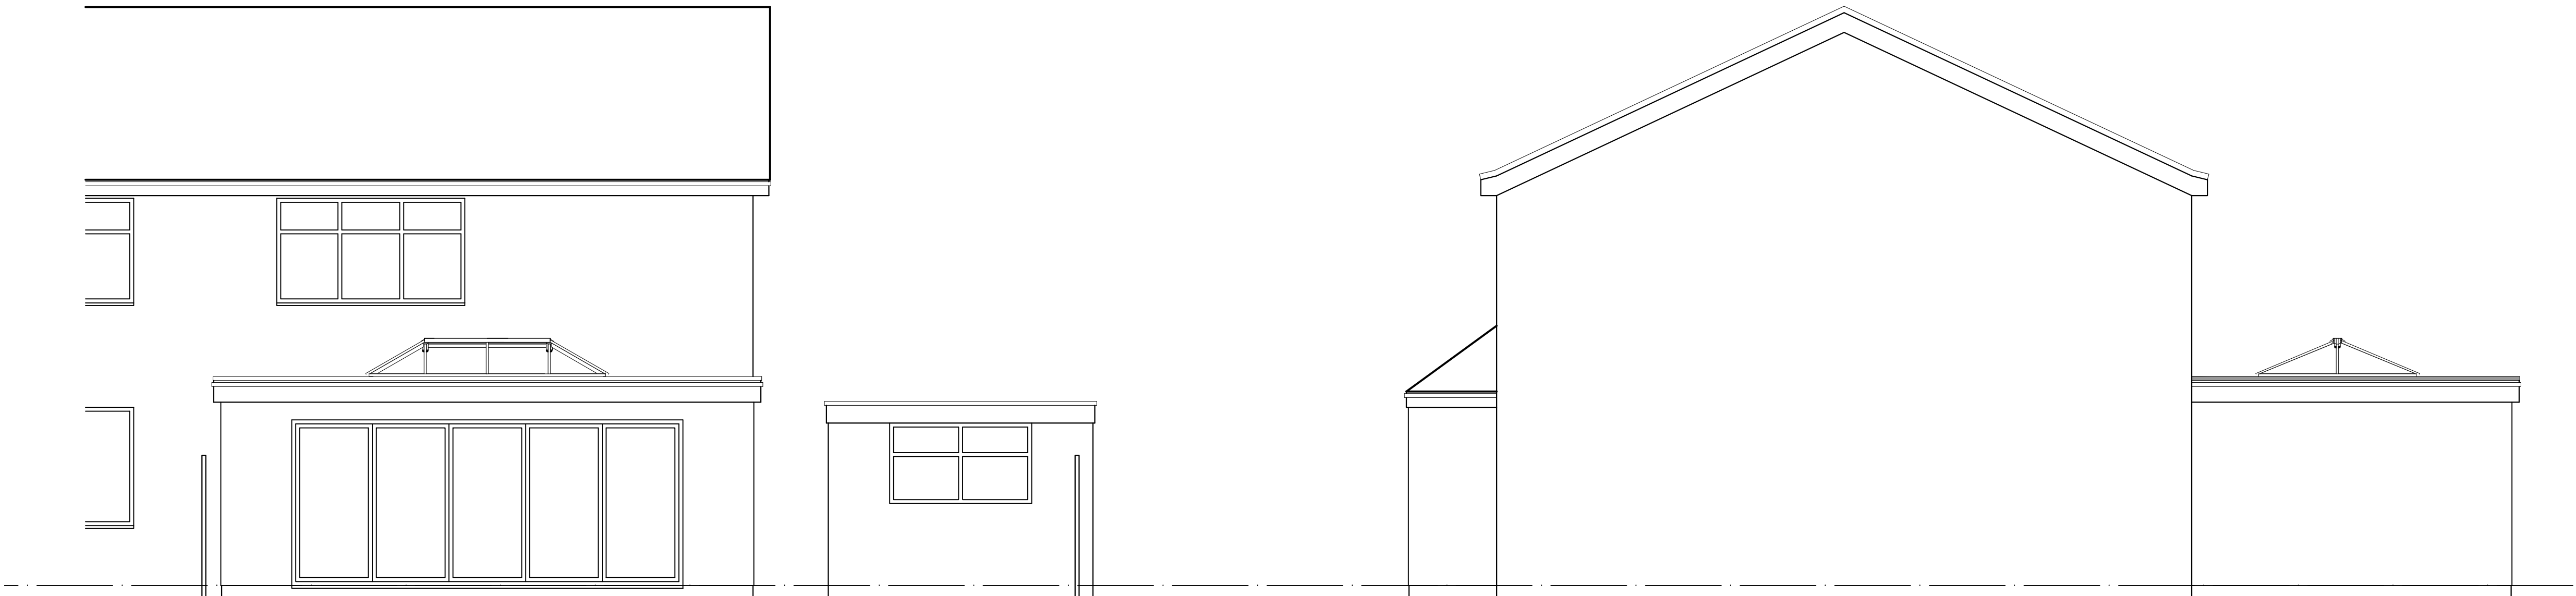

EXISTING REAR ELEVATION

EXISTING GABLE ELEVATION



PLANNING

P2	24-06-25	Planning issue			DLM
P1	17-06-25	Preliminary issue			DLM
Rev	Date	Detail			By



Creating Spaces for Better Living
M 07921 826 274 | T 01942 933 634
E cadesignservices@hotmail.co.uk
Trading House (2-4 Market Place) Altrincham, Manchester M46 0TD

CONCISE ARCHITECTURAL DESIGN SERVICES

Contractor				
Client				
MR & MRS T. HARRIGAN				
Project Title				
PROPOSED SIDE AND REAR EXTENSIONS 4 CORNCROFT ROAD, KNOWSLEY				
Drawing Title				
EXISTING ELEVATIONS				
Scale	Date	Design	CAD	Checked
1:50 @ A1	June 2025			
Drawing No.	2525-02			Rev P2
Base Dwg xref.				