



PROPOSED SIDE & REAR EXTENSIONS, 4 Corncroft Road, Knowsley.

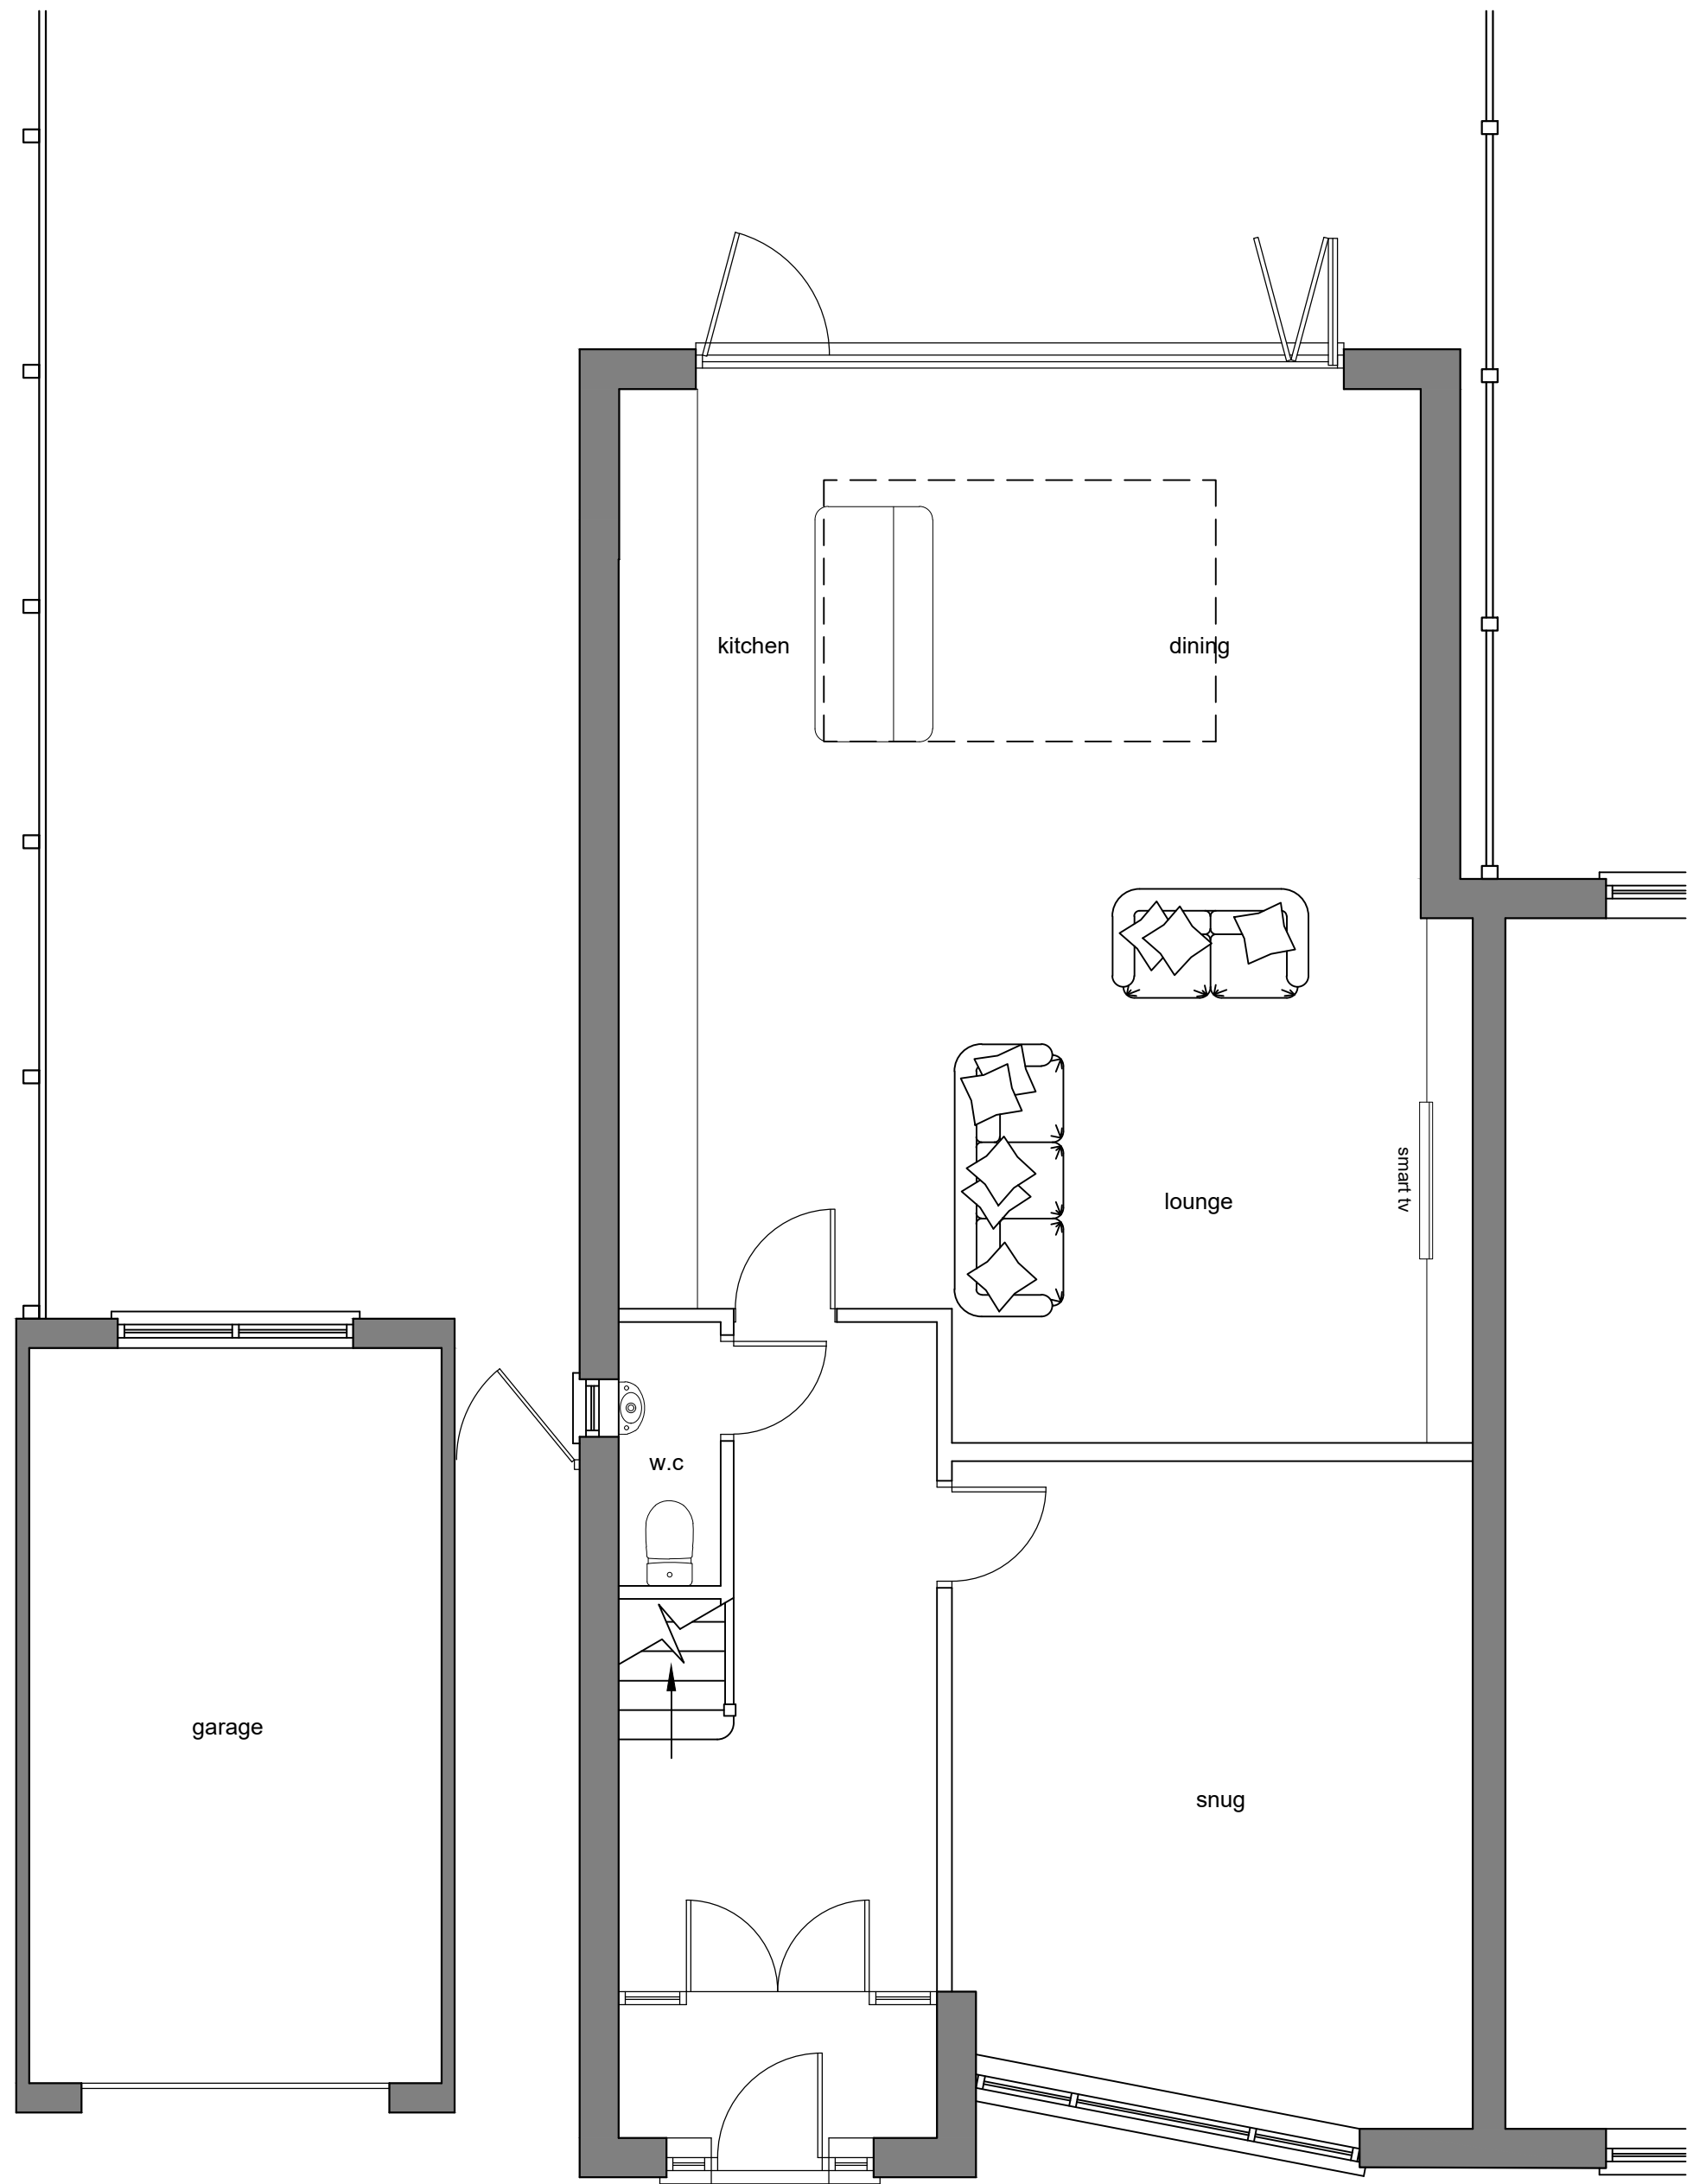

EXISTING GROUND FLOOR PLAN

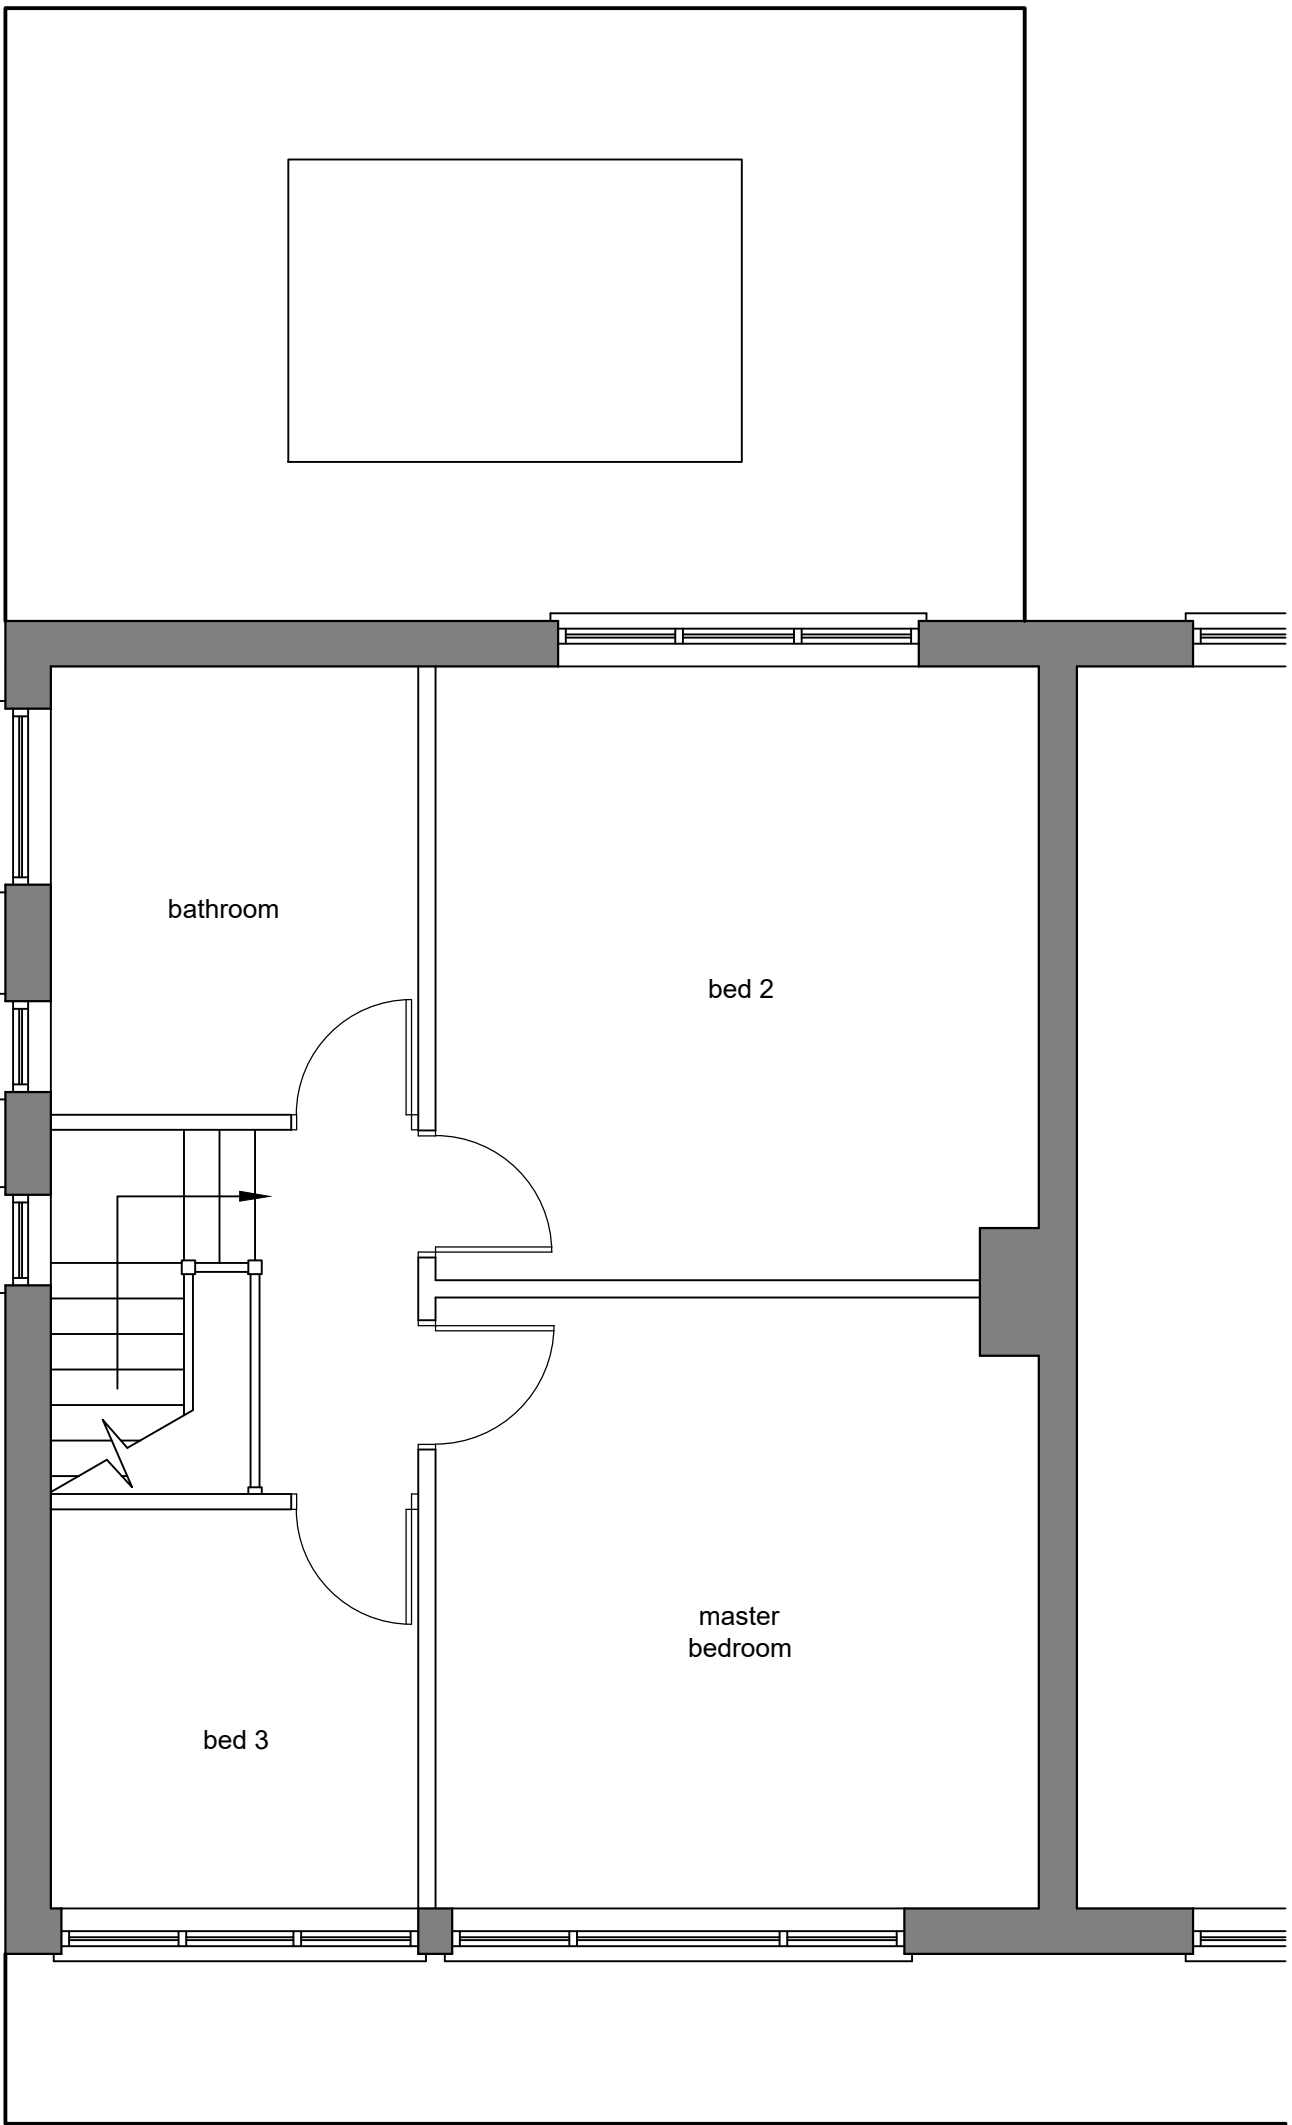

EXISTING FIRST FLOOR PLAN



PLANNING

P2	24-06-25	Planning issue			DLM
P1	17-06-25	Preliminary issue			DLM
Rev	Date	Detail			By
 CONCISE ARCHITECTURAL DESIGN SERVICES Creating Spaces for Better Living M 07921 826 274 T 01942 933 634 E codesignservices@hotmail.co.uk (Trading House) (2-4 Market Place) (Atherton) (Manchester) (M46 0SD)					
Contractor					
Client					
MR & MRS T. HARRIGAN					
Project Title					
PROPOSED SIDE AND REAR EXTENSIONS 4 CORNCROFT ROAD, KNOWSLEY					
Drawing Title					
EXISTING GROUND AND FIRST FLOOR PLANS					
Scale		Date	Design	CAD	Checked
1:50 @ A1		June 2025			
Drawing No.		2525-01	Rev		P2
Base Dwg xref.					