


MapServe

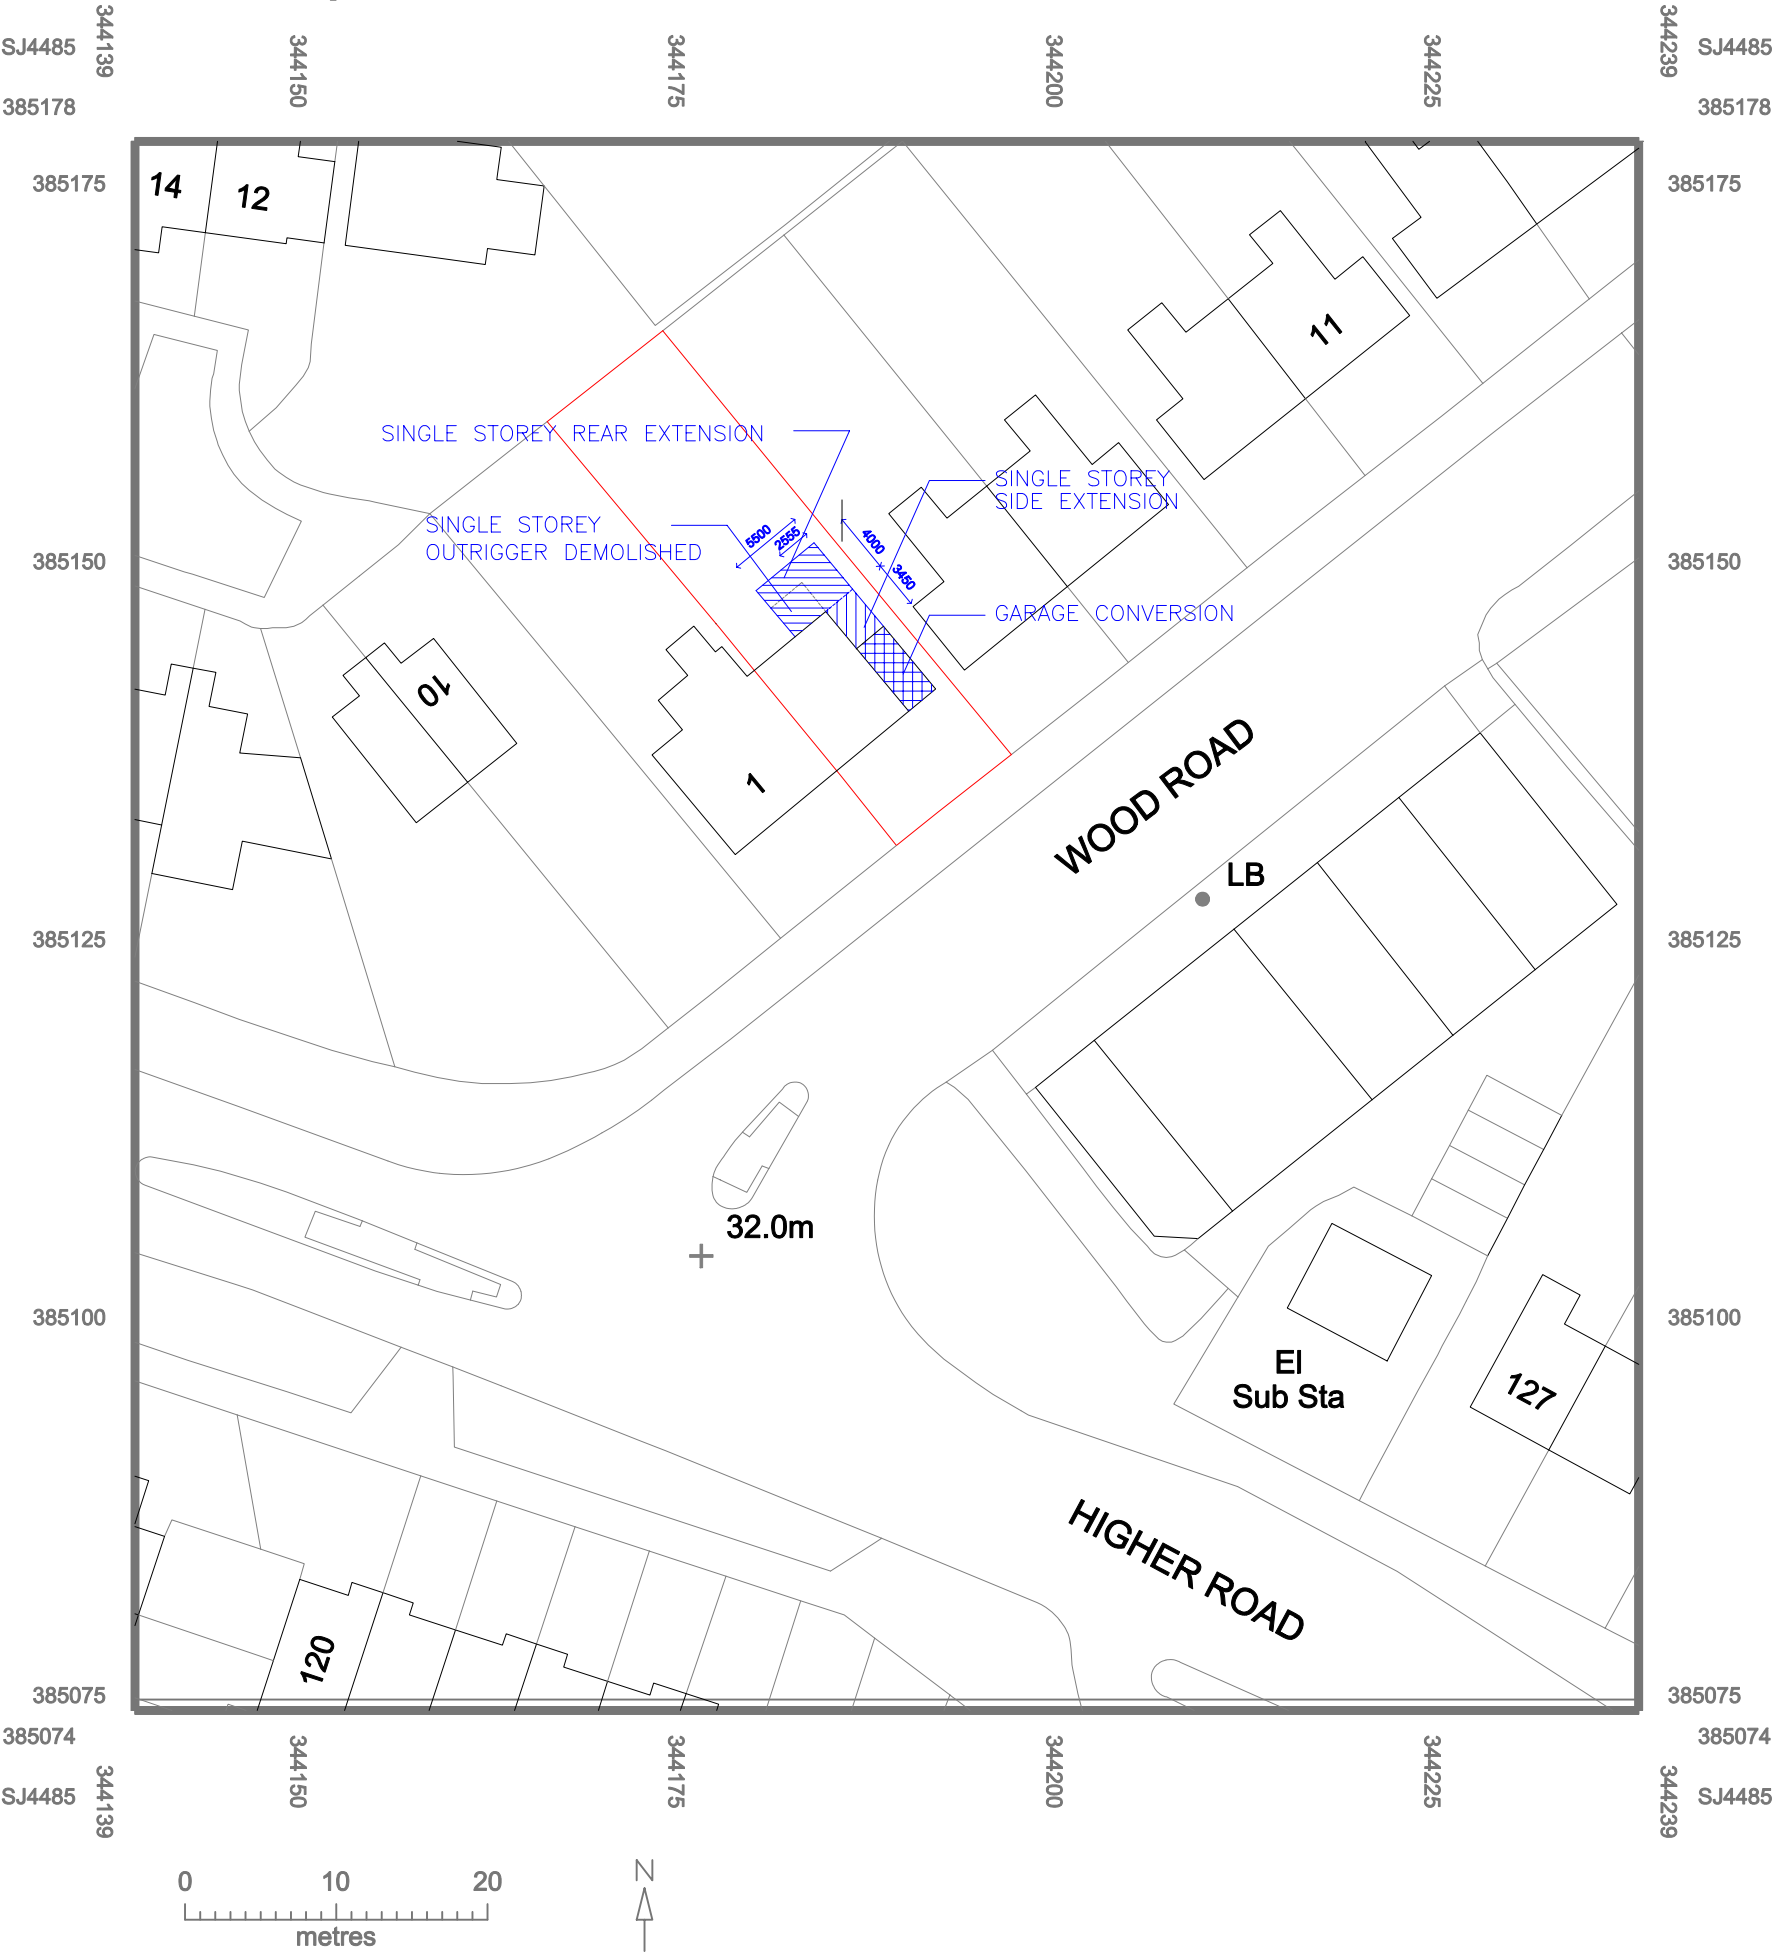

© Crown copyright 2022 Ordnance Survey 100053143

Drawing Title:
SITE PLAN

Site Address:
3 WOOD ROAD, HALEWOOD
KNOWSLEY, MERSETSIDE L26 1UY

Scale: 1:500 Drwg No. 3WR/SP02

