


IMPORTANT


- > This drawing is copyright and remains the property of this practice
- > All dimensions to be checked on site
- > Positions of anything existing must be confirmed on site prior to proceeding
- > Any structural elements drawn are indicative and should be calculated by a structural engineer

NOTES:


Contractor to investigate ground at earliest opportunity to assess most suitable footing and place cavity wall in best possible position to avoid damage to drains.

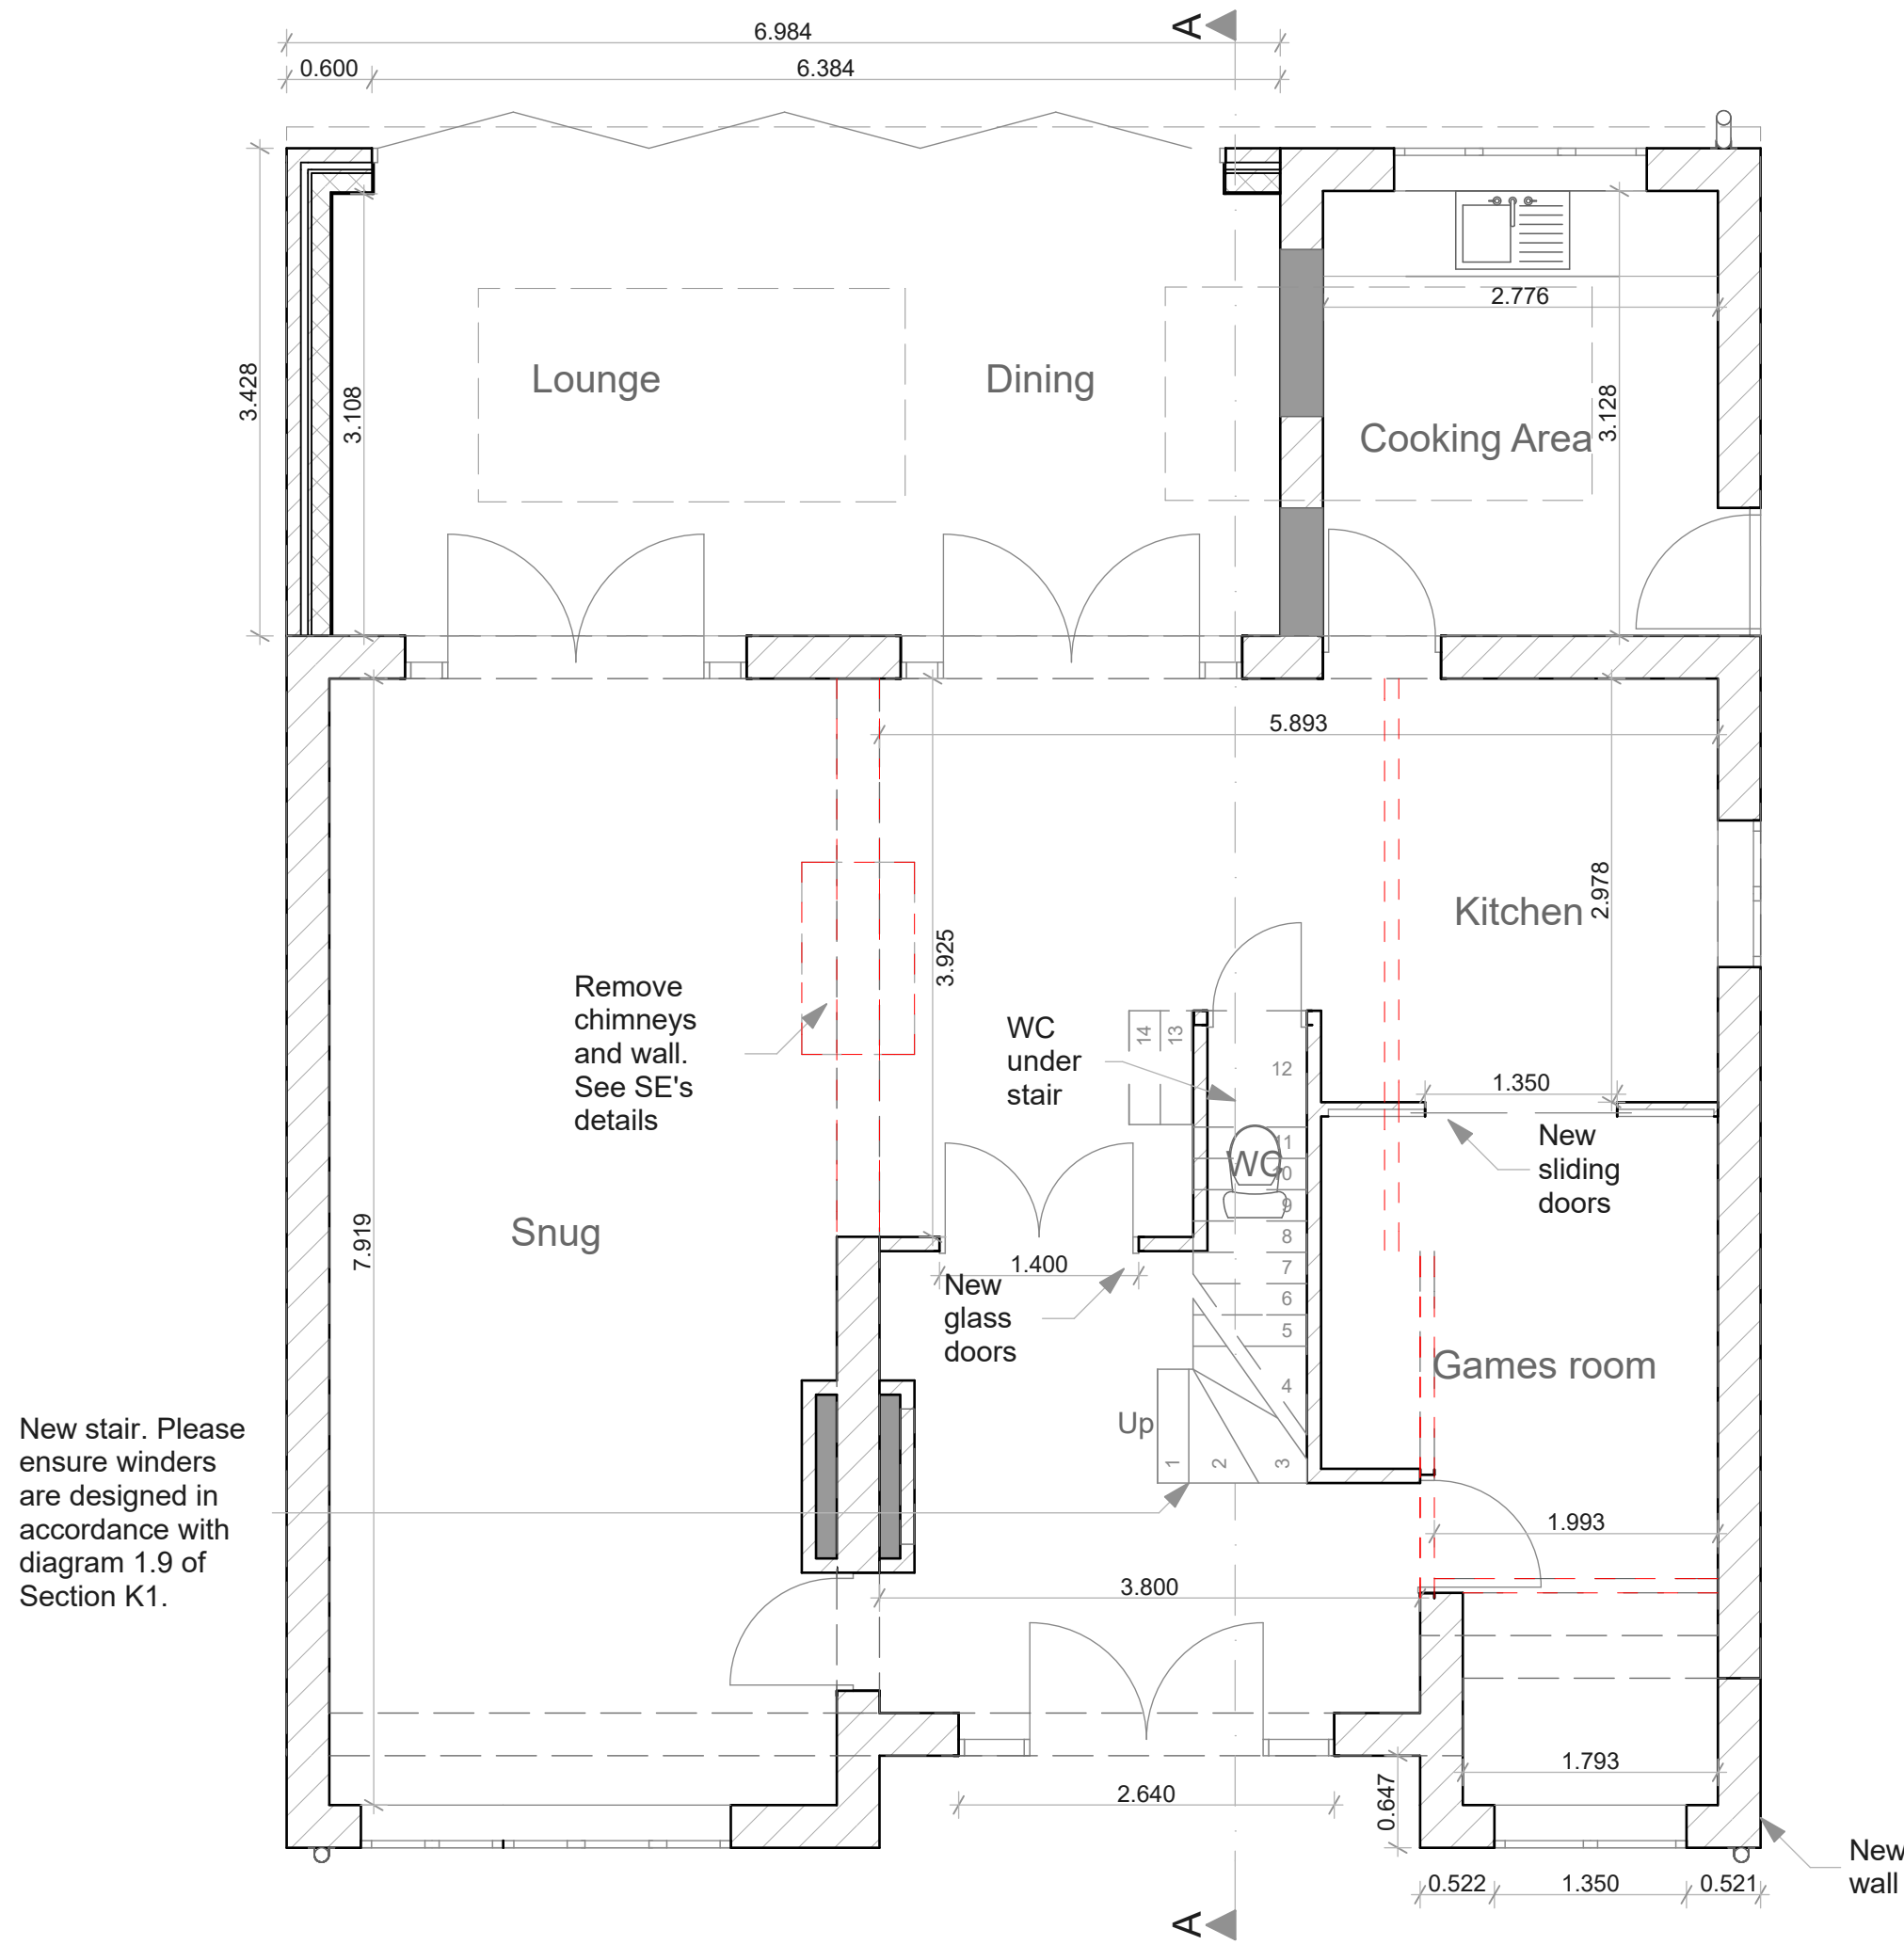


Proposed Ground Floor Plan
Scale 1:50

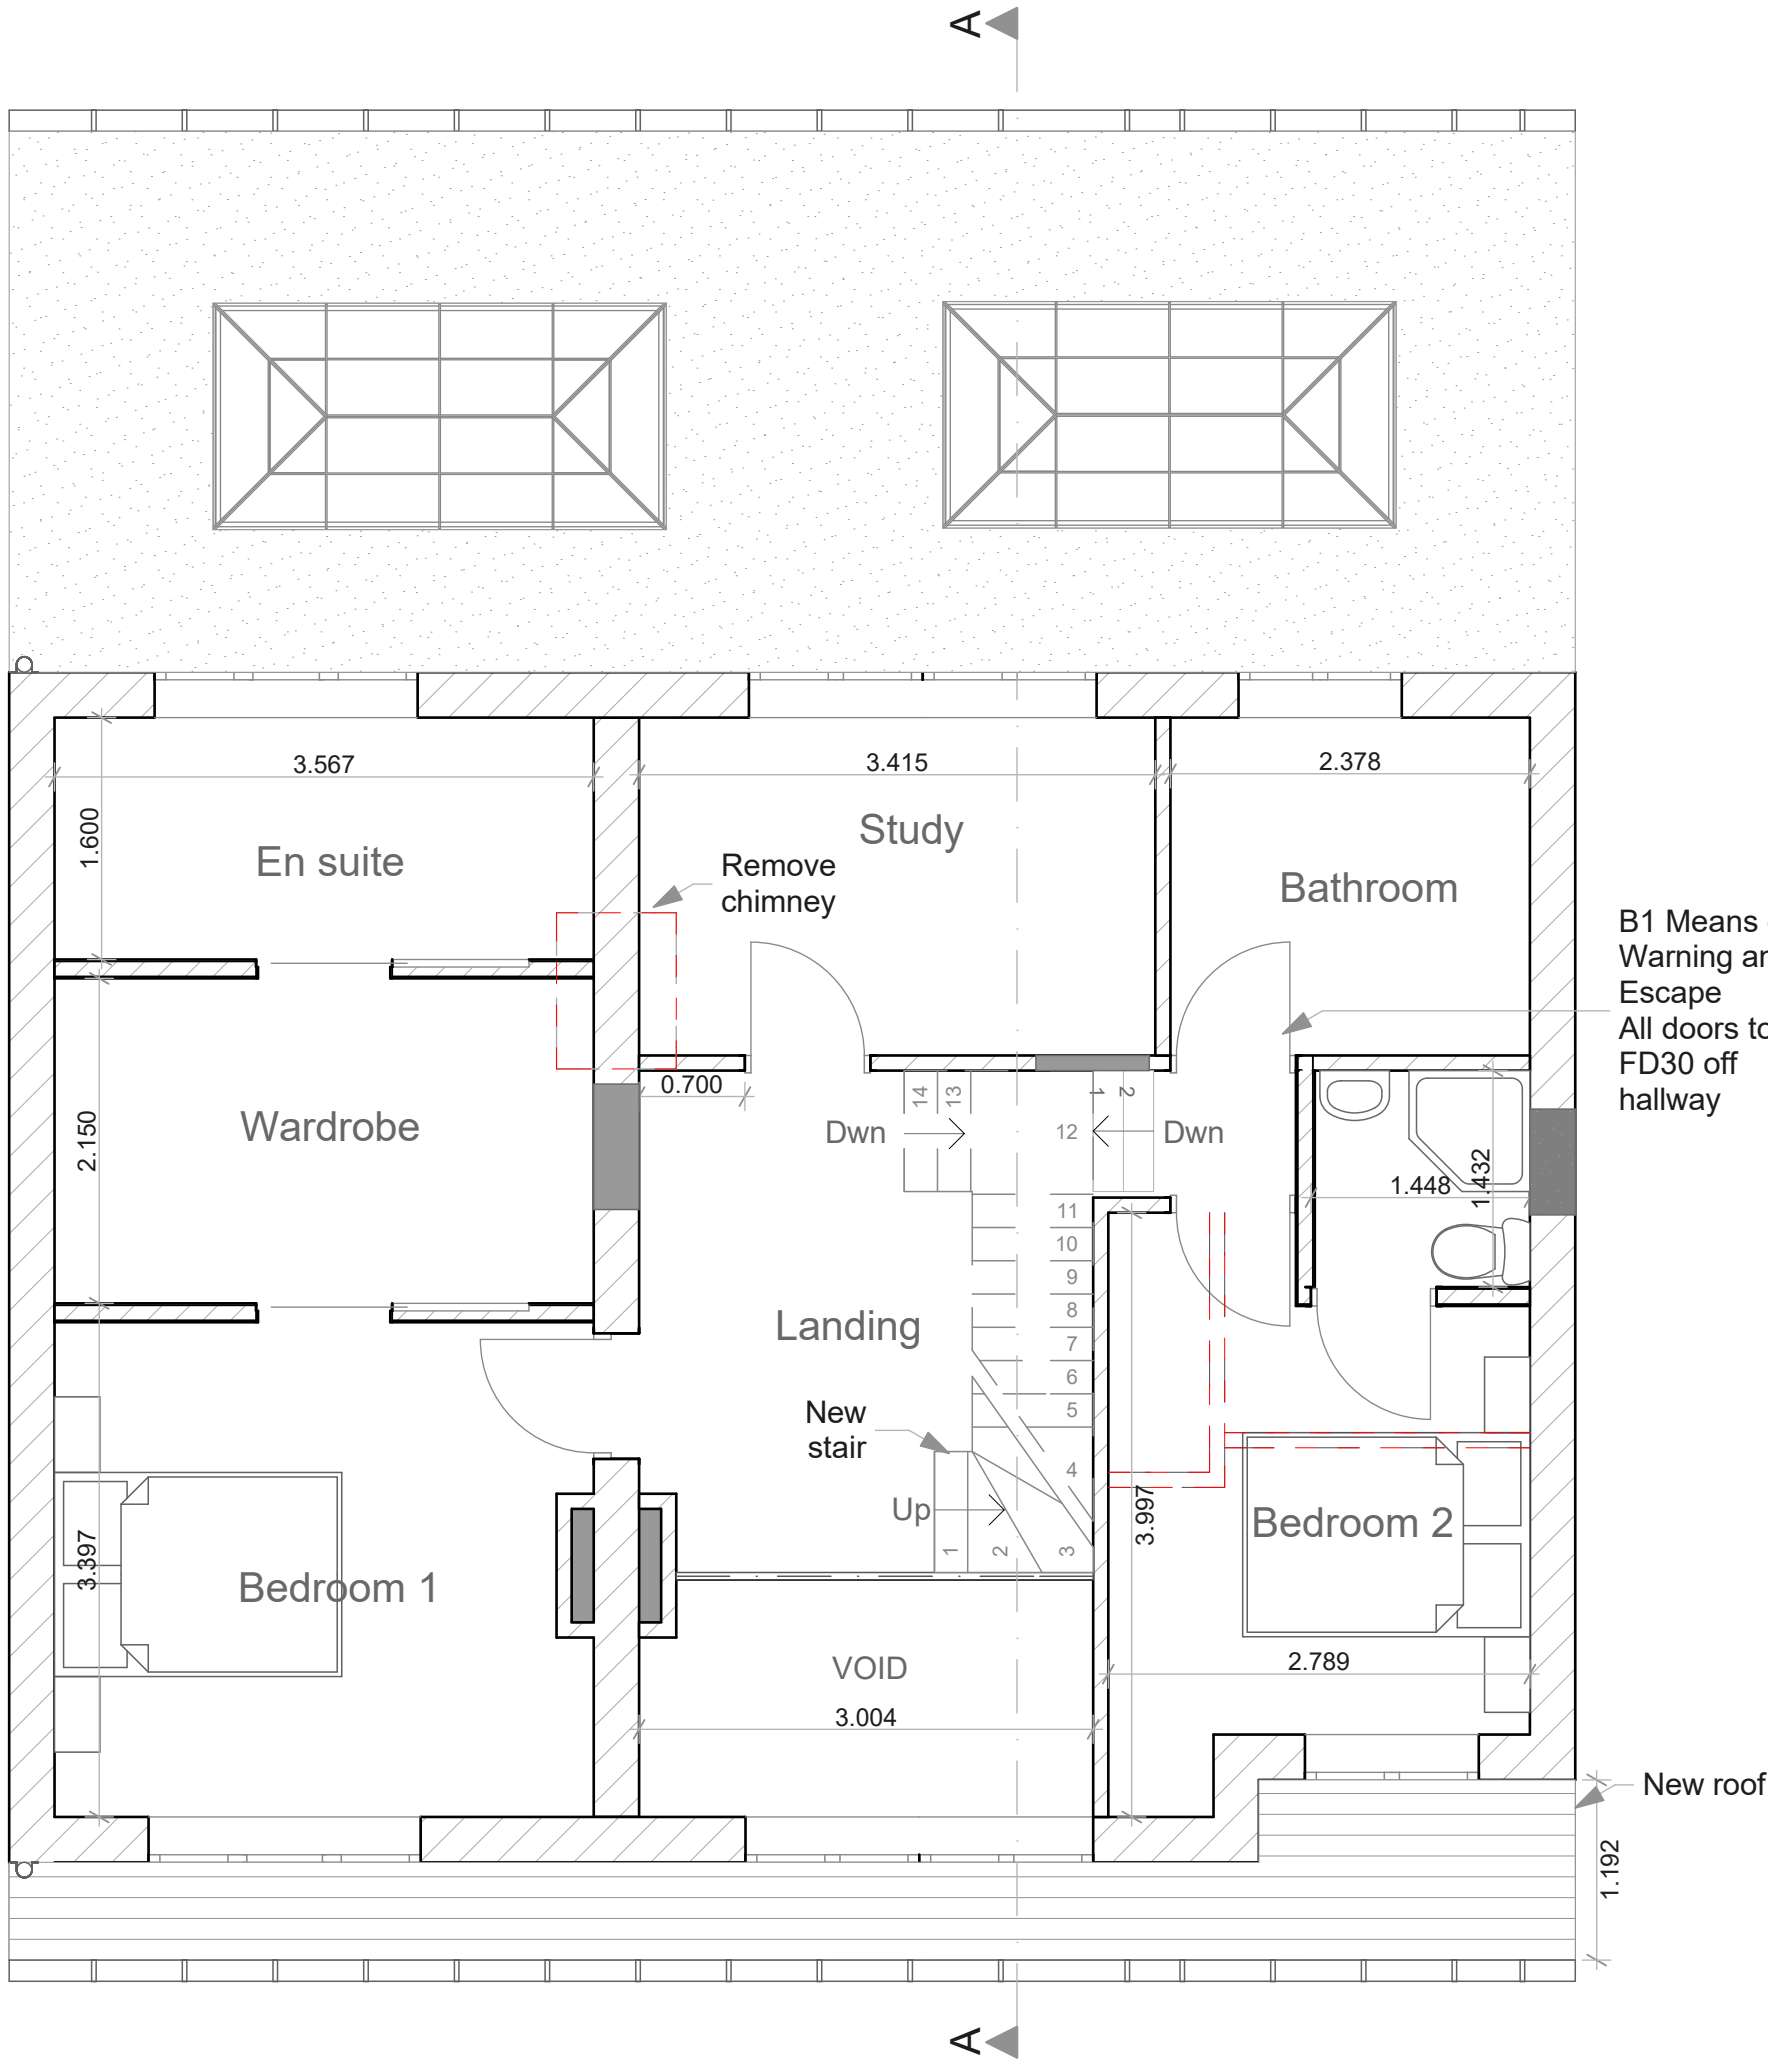

Proposed First Floor Plan
Scale 1:50

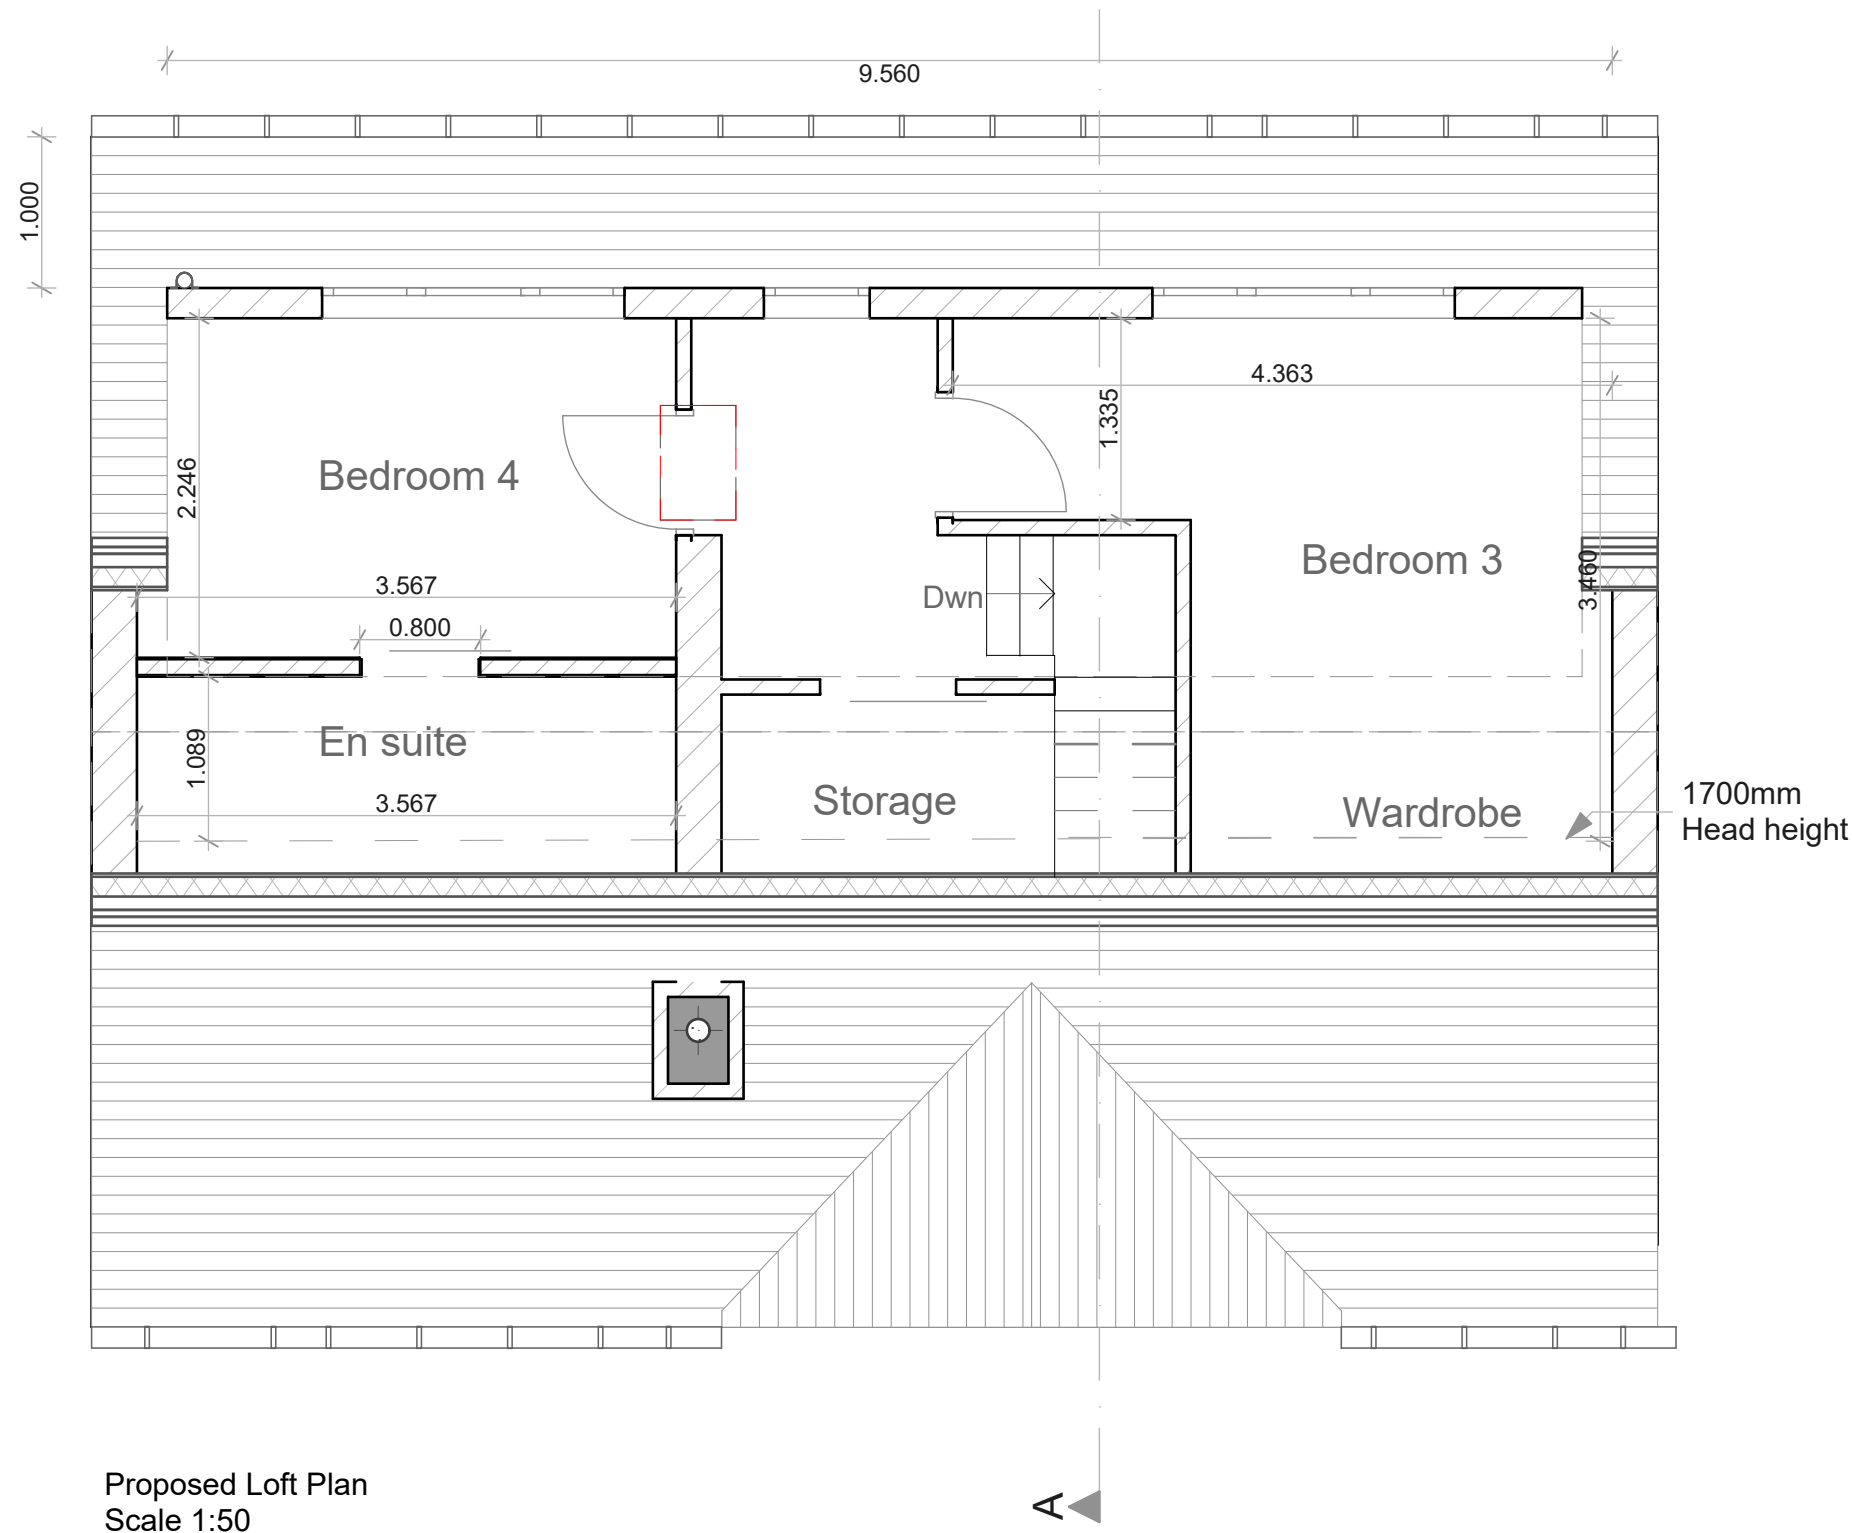


Proposed Loft Plan
Scale 1:50

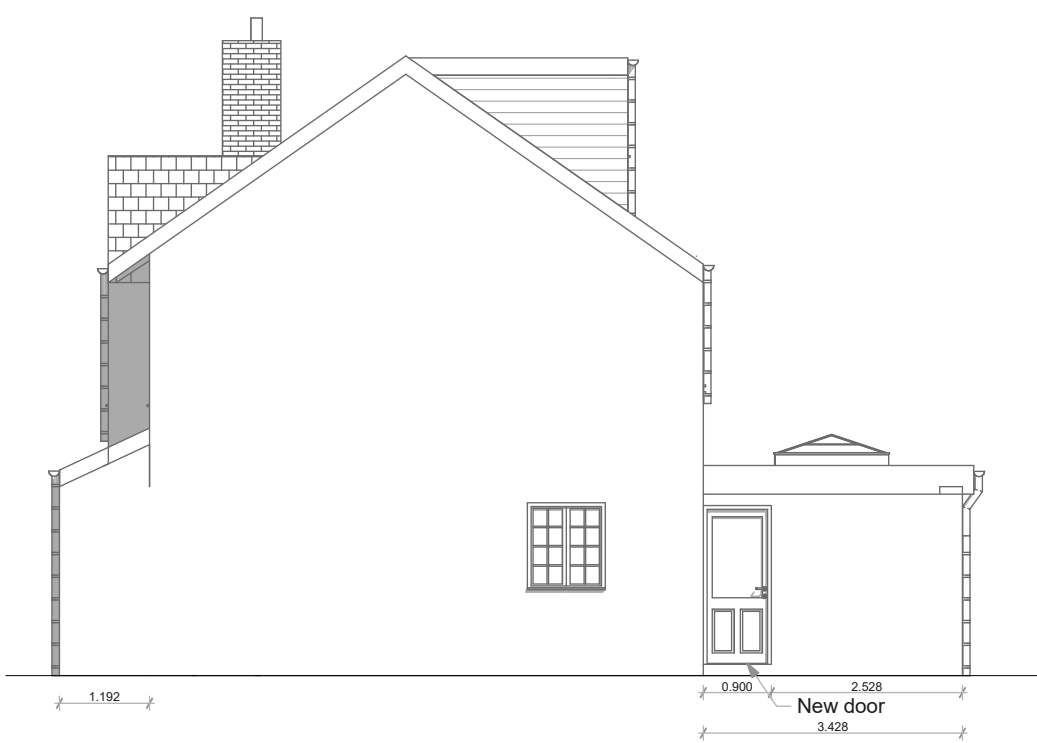

Proposed Side (E) Elevation
Scale 1:100



Proposed Front (S) Elevation
Scale 1:100

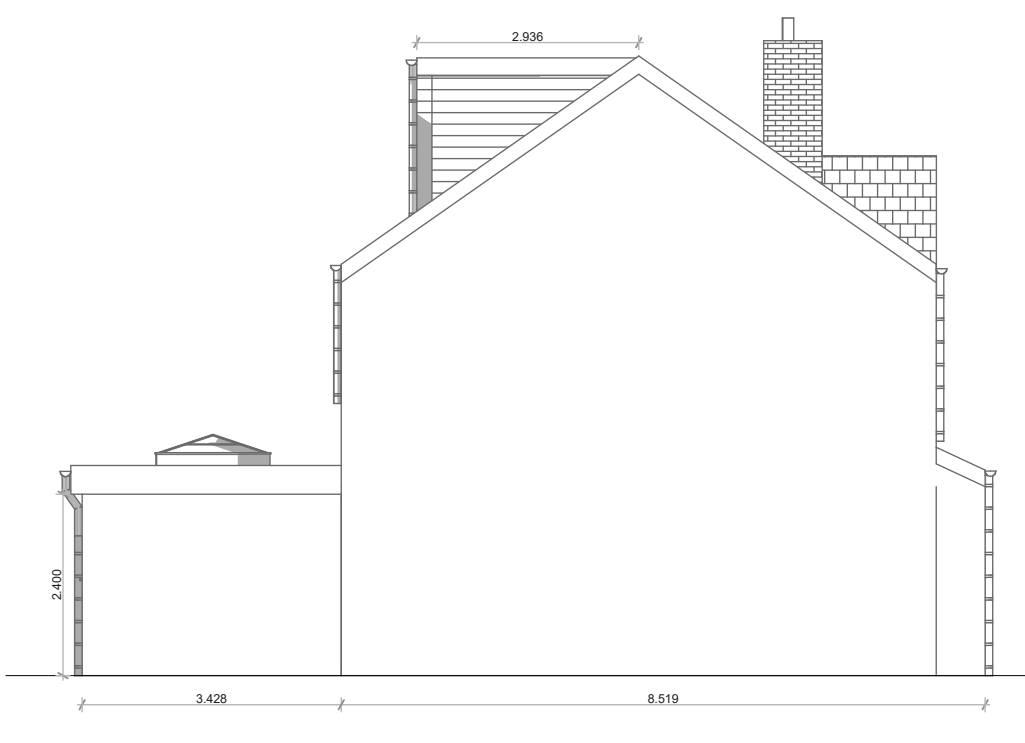

Proposed Side (W) Elevation
Scale 1:100



Proposed Rear (N) Elevation
Scale 1:100

Scale 1:100 @ A1



Scale 1:50 @ A1



Key

To be removed - - - - -

LK
ARCHITECTURE
Ltd

Client
Mr Muniwarge
No.172 Roby Road, Liverpool
L36 4HH
Project
Proposed Single Storey Rear & Loft
Conversion With a Rear Dormer
Extension
Drawing Title
Proposed Plans & Elevations
Date
January 2025
Drawing Scale
Various @ A1
Drawing Number
1651_02_04 Proposed