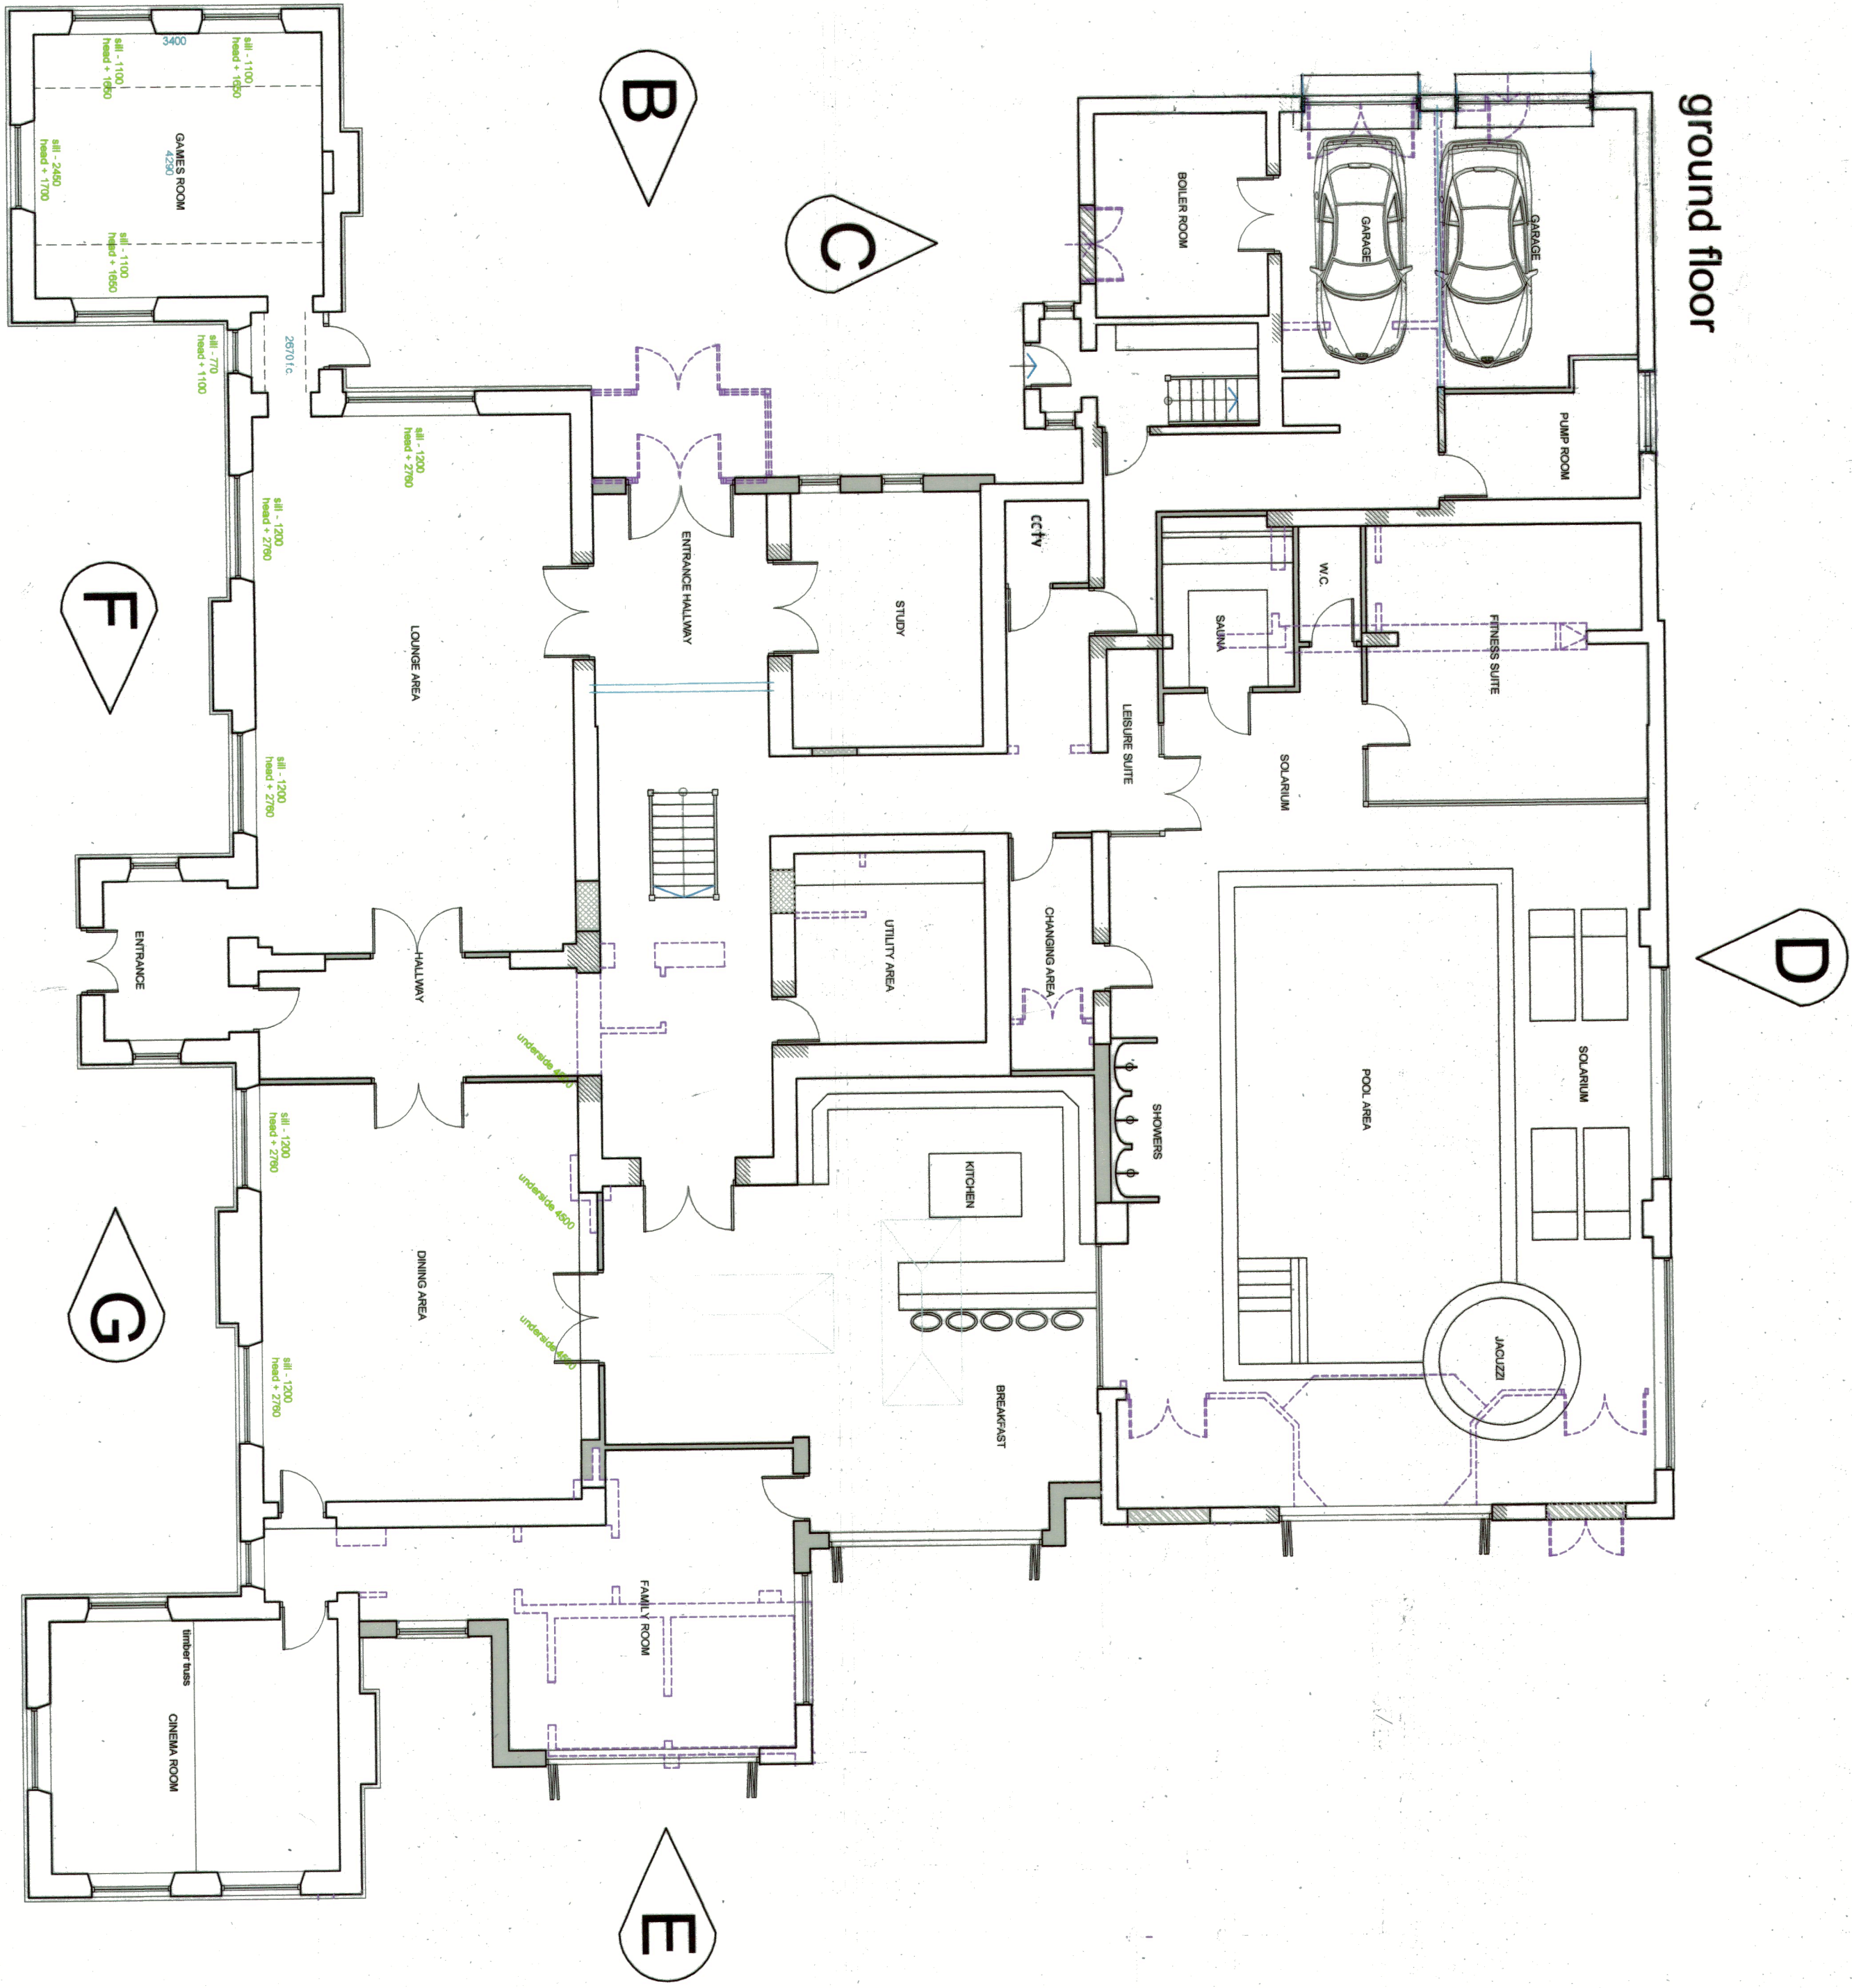


Client	Mr. Brendan Cain / Willow Creek	Rev	1/25/20	Description
Job Ref	Willow Creek / Willow Creek			
Drawing Title	Existing floor plans			
Job No.	1100			
Scale	1:100			
Date	June 2020	Drawn by	GT	