
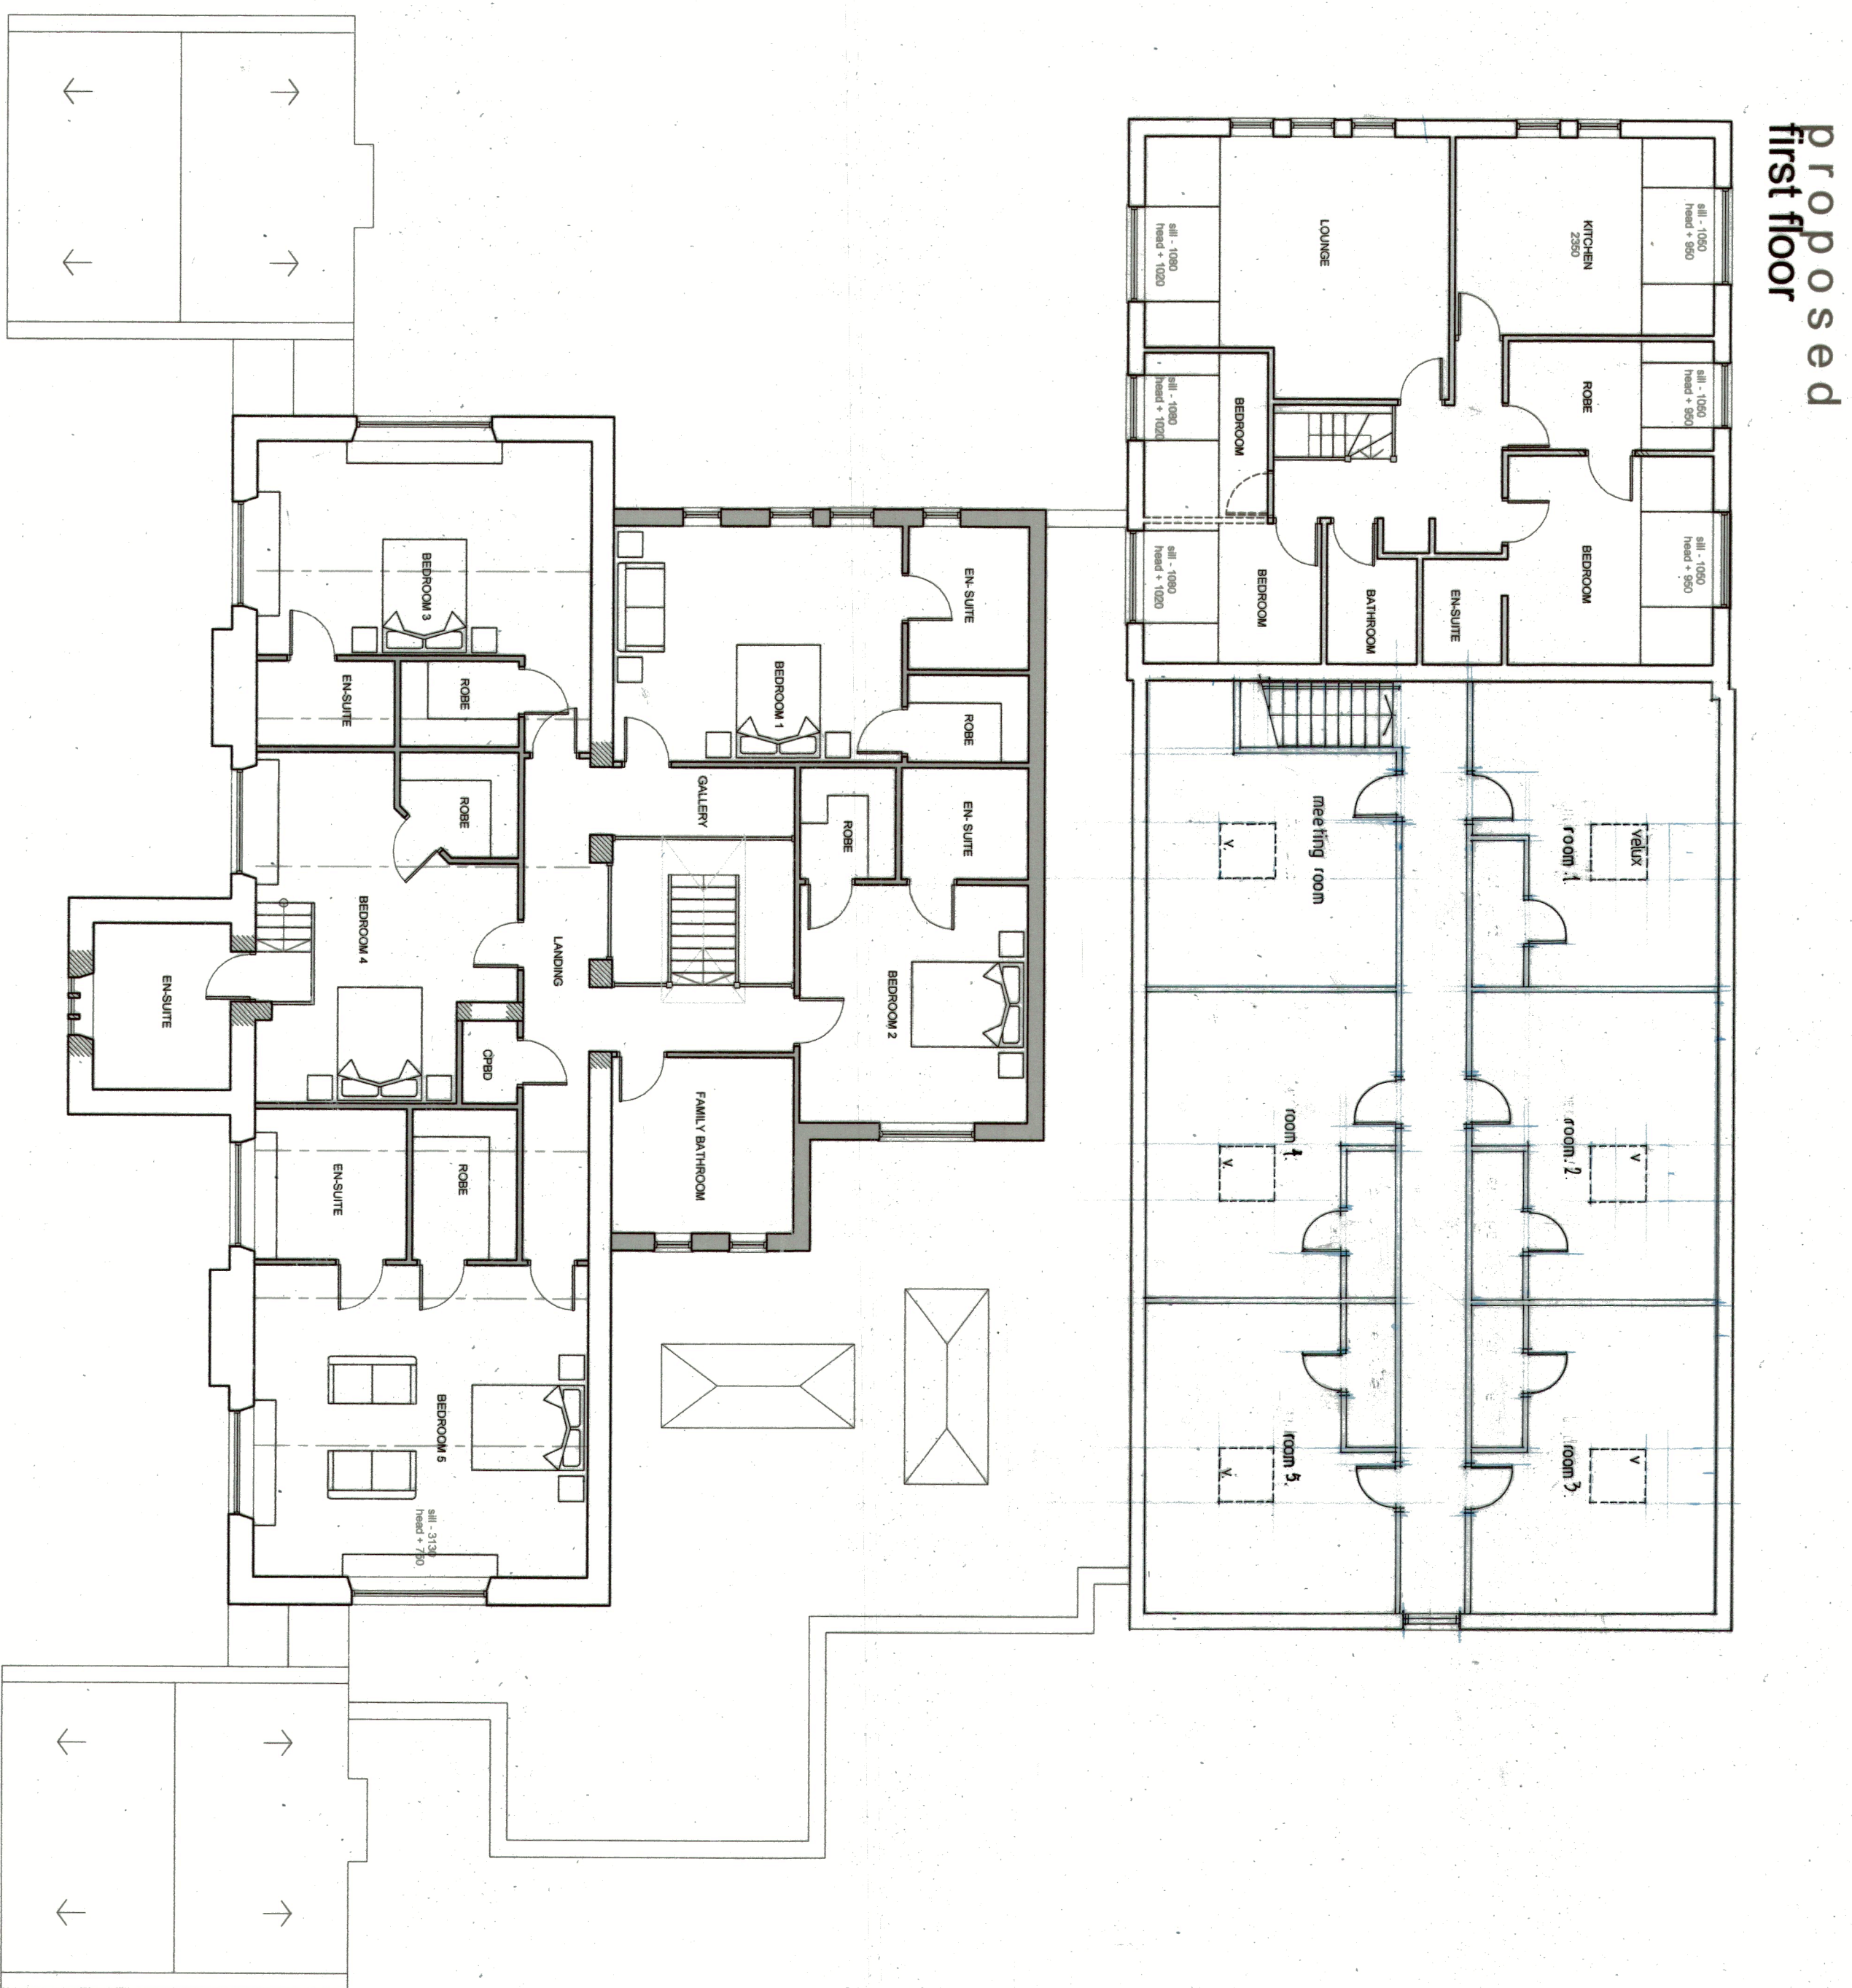


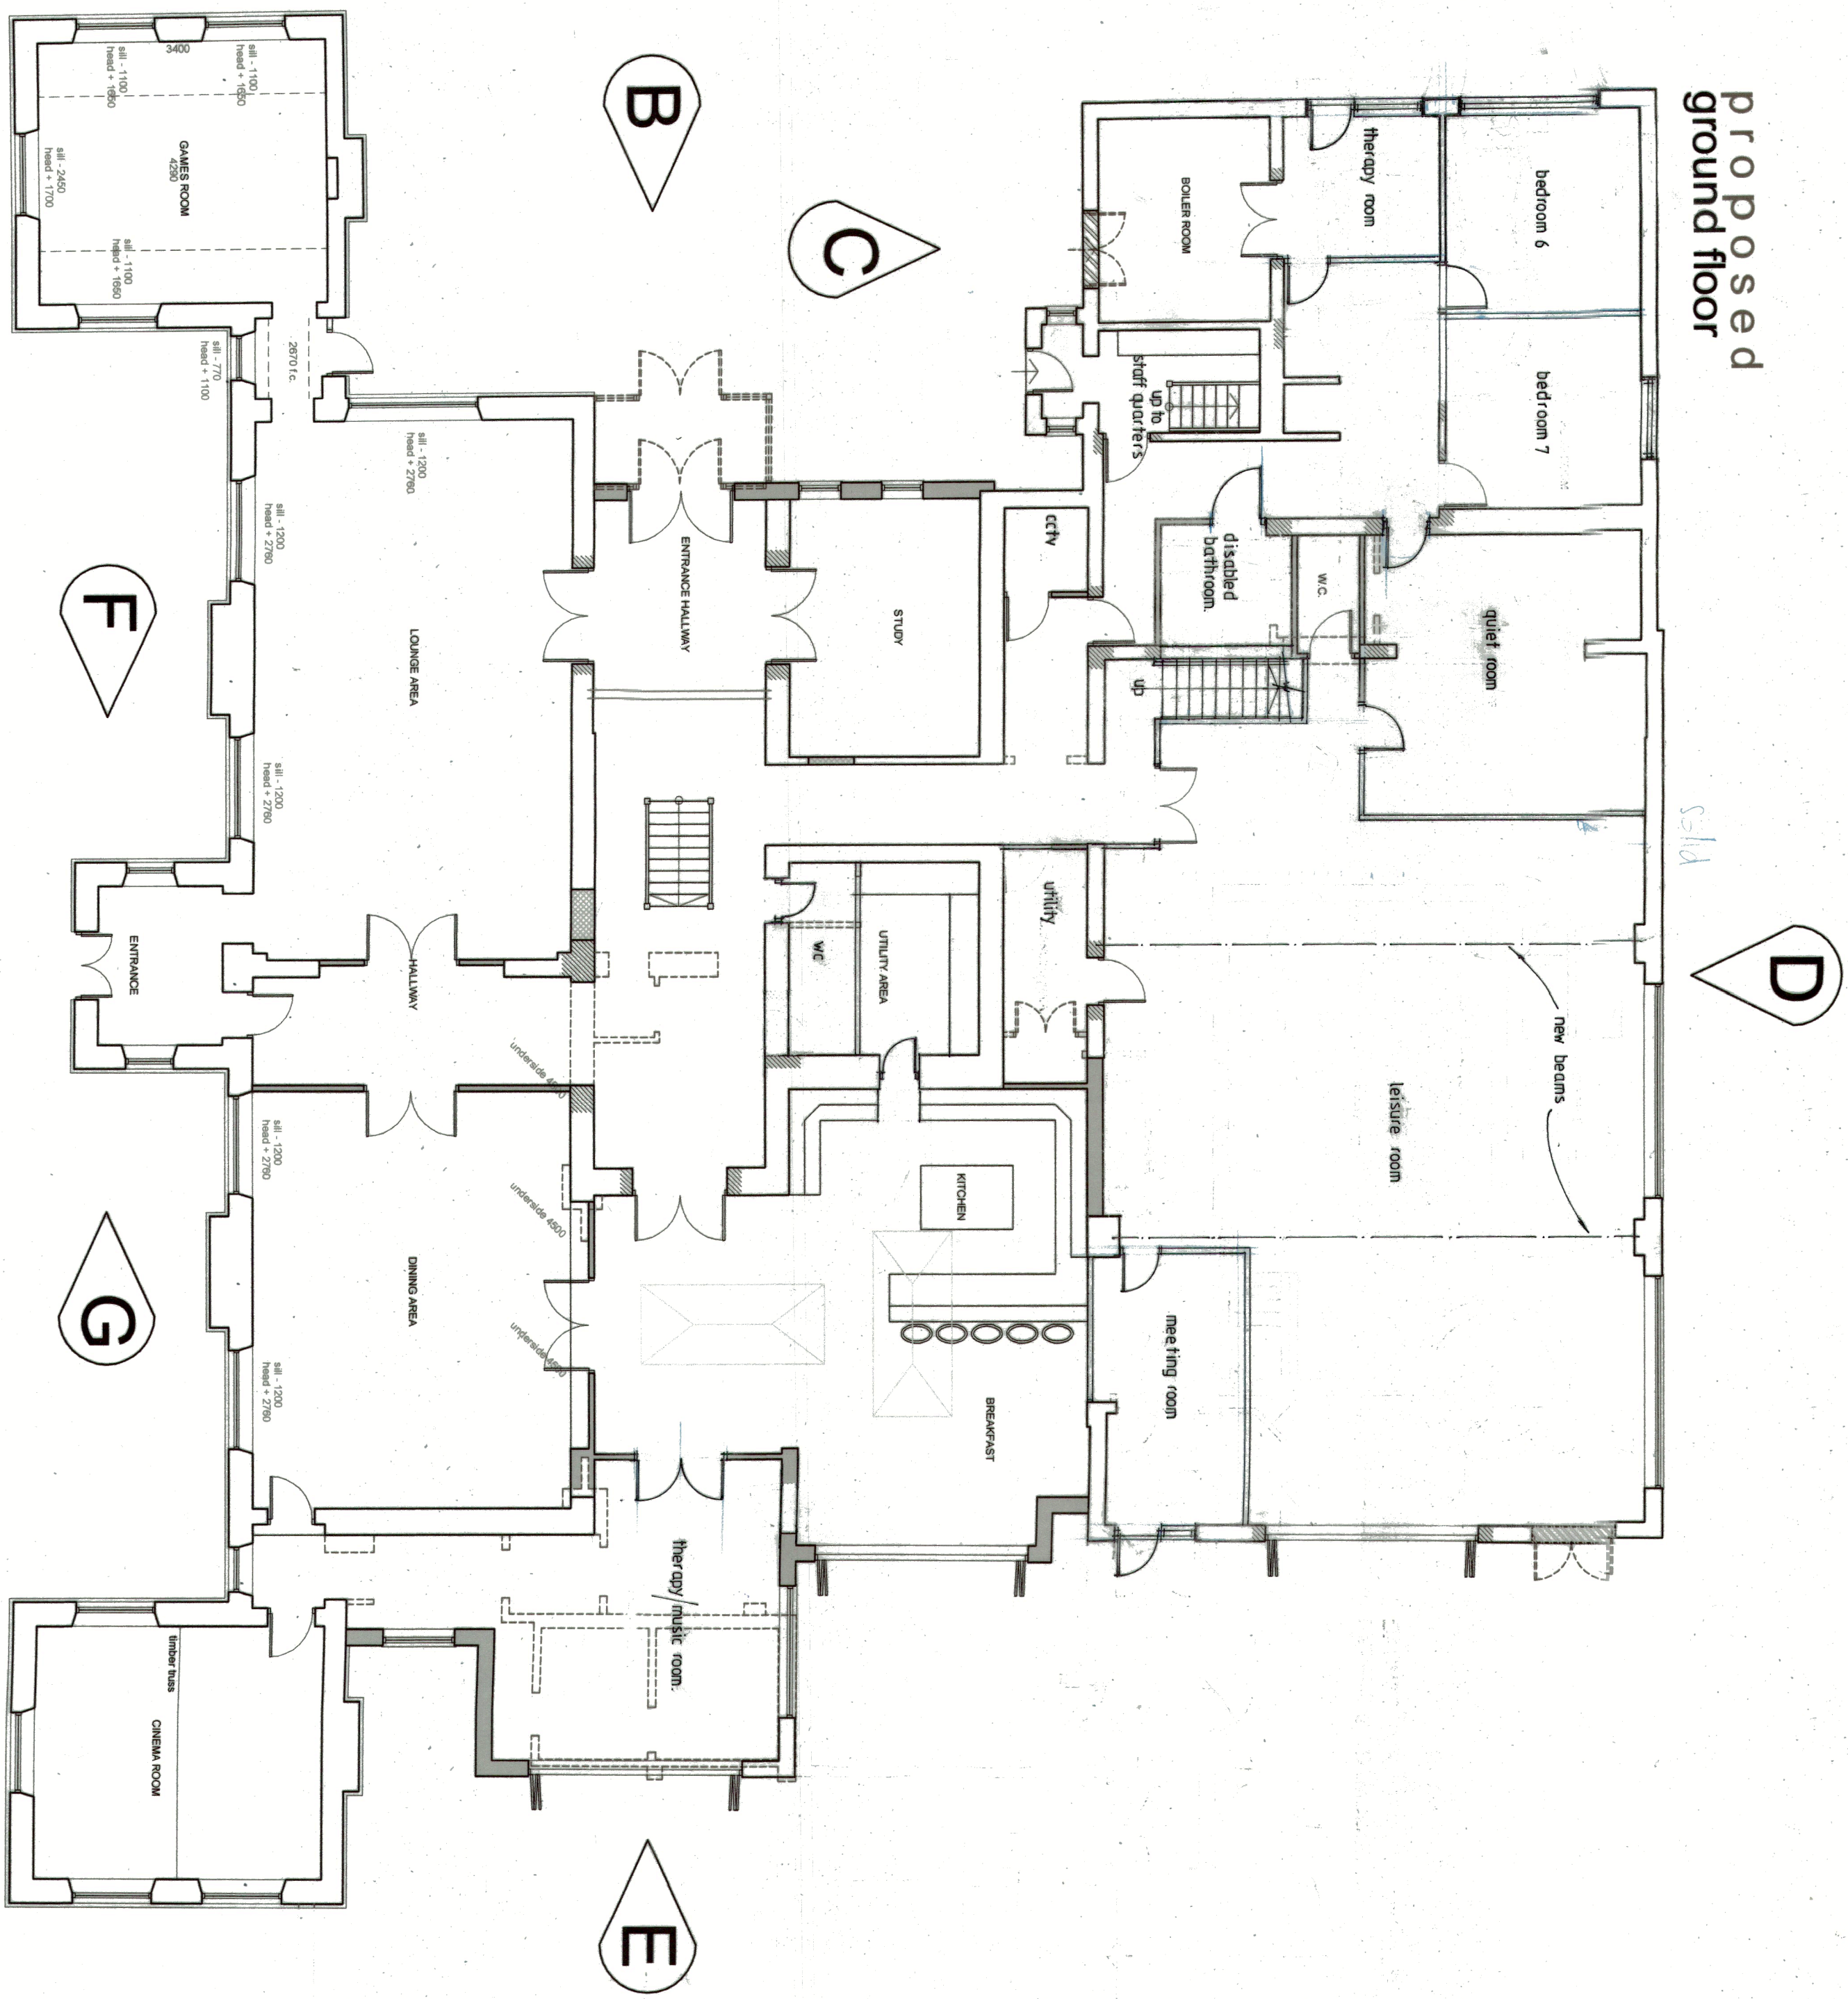

Client	Mr. Brendan Cain / Willow Group	Rev	01	Description	
Job Ref	Milbrook Manor, Keweenaw Village				
Drawing Title	Proposed Floor Plans				
Job No.					
Scale	1:100				
Date	June 2024				