


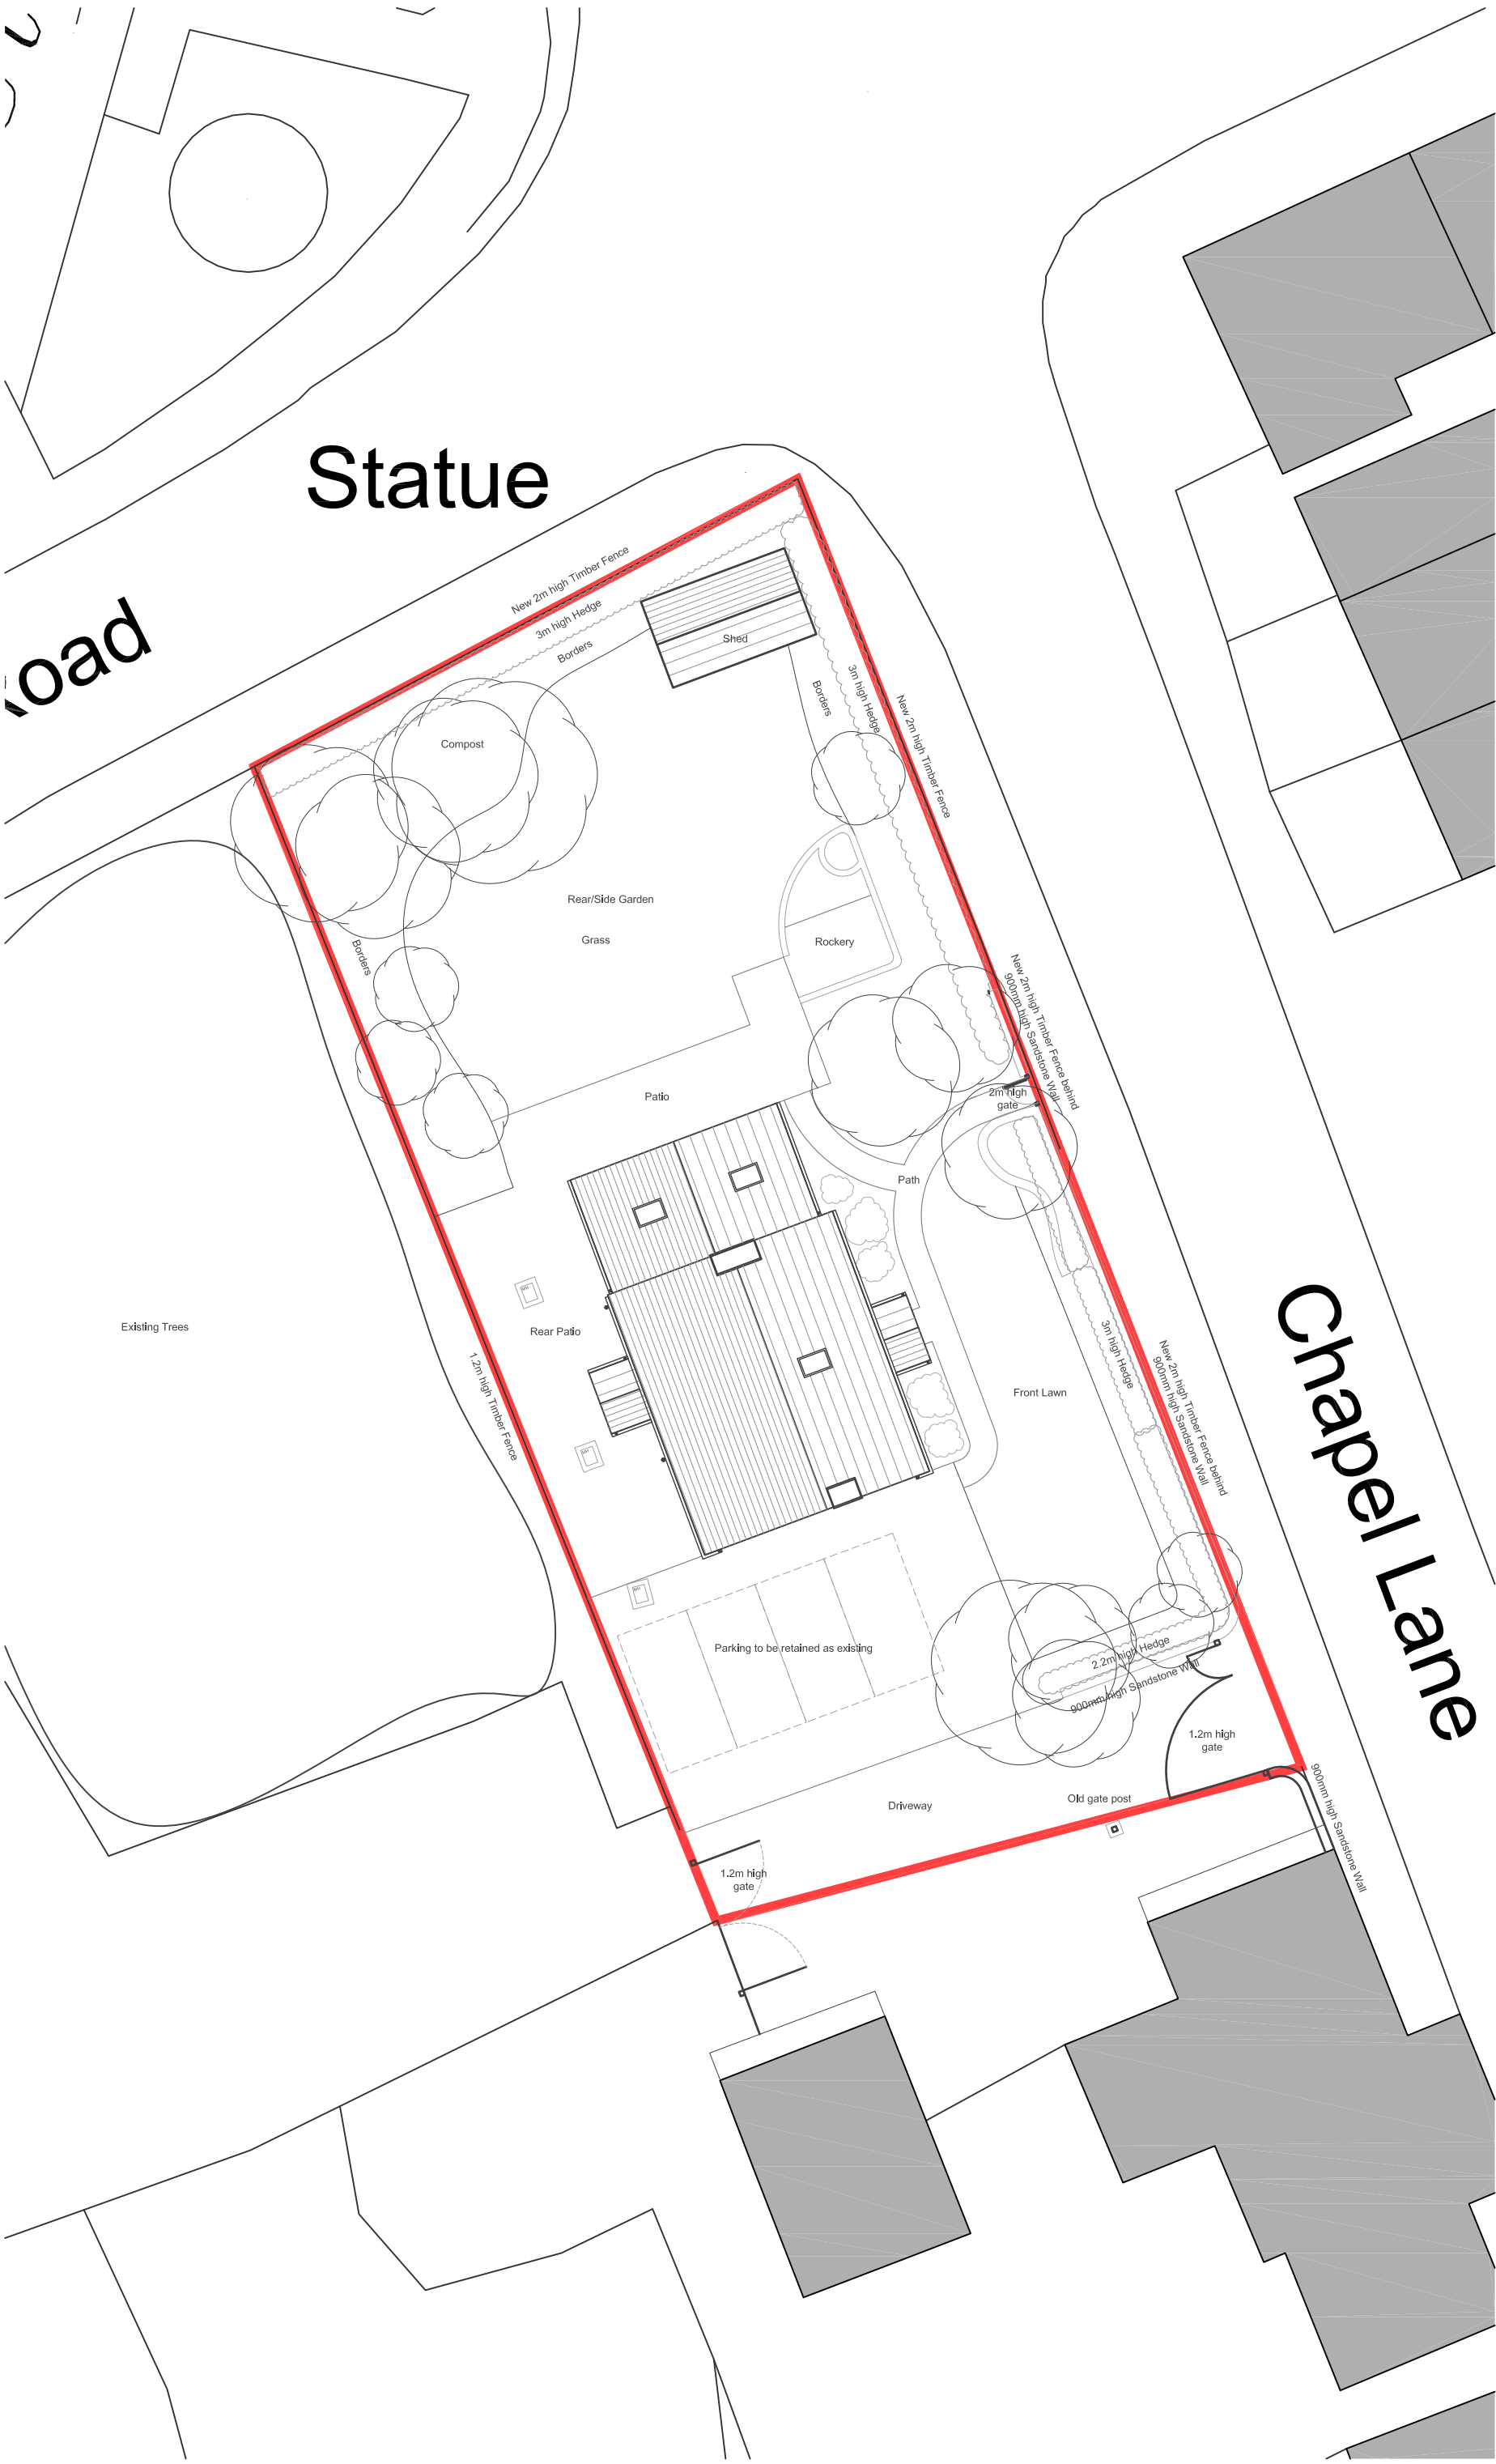

Note
All landscaping is
indicative only.
Locations and sizes of
trees are approximate
only.

Key
 Existing trees to be retained



Proposed Site Plan

Rosewood Farm
Chapel Lane, Cronton WA8 4NT
Drawing Number - DR010
Date - April 2021
Revision - A - 03.08.21 - Revised
following comments from planning.
Revision - B - 22.09.21 - Trees to
be retained following comments
received from planning.

0 2m 4m Original Size A3
Scale 1:200

General Note
Supplying this drawing in digital form is solely for convenience and
no reliance may be placed on digital data.
The contractor is to check the accuracy of the drawing and all
dimensions prior to the commencement of works on site.