




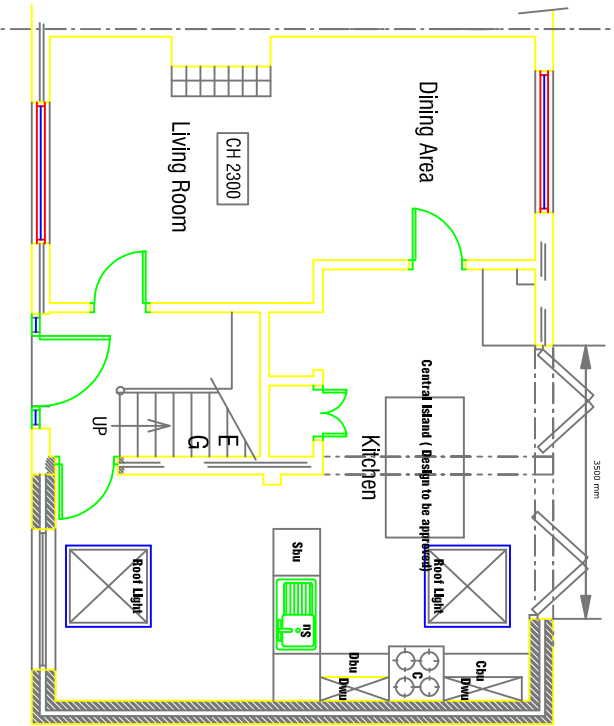


Ground Floor Plan - As Proposed

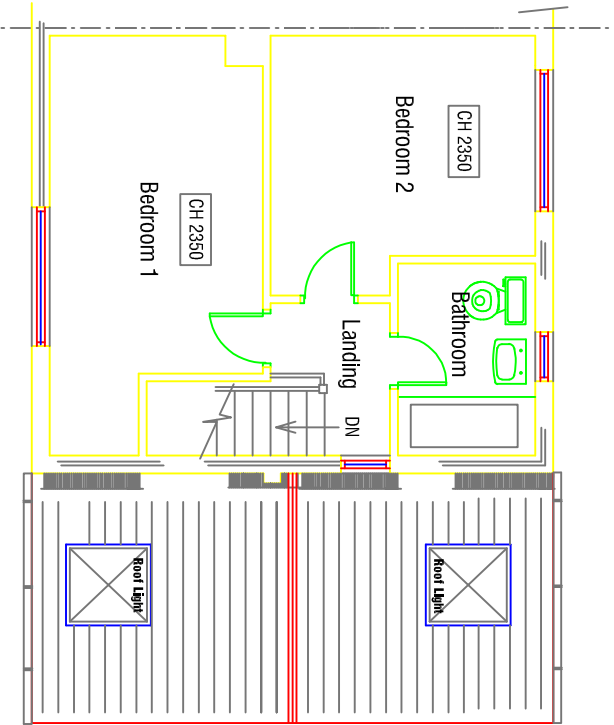

First Floor Plan - As Proposed

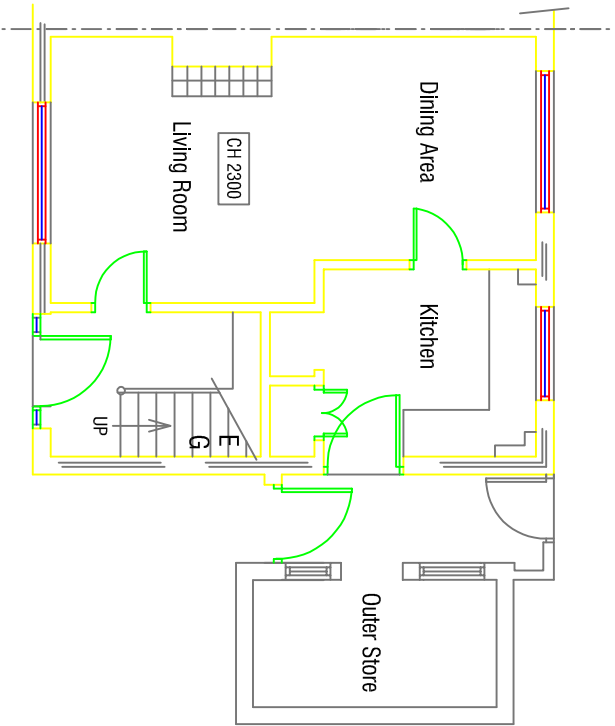

Ground Floor Plan - As Existing

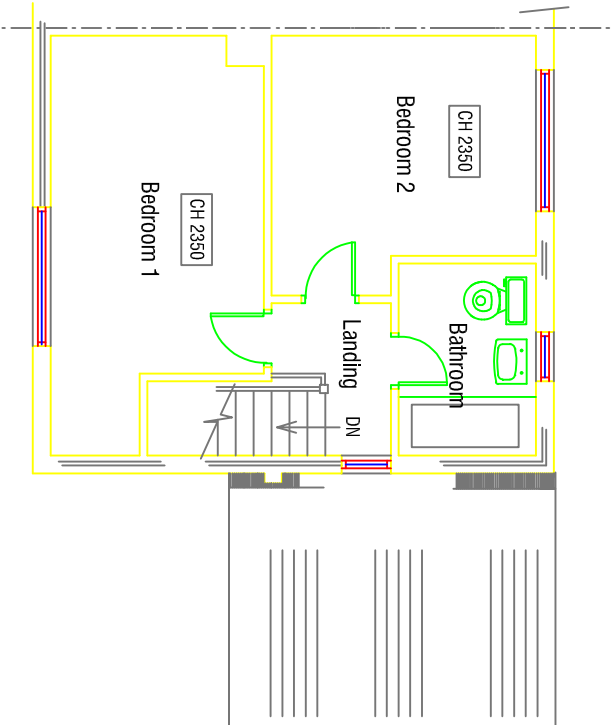

First Floor Plan - As Existing

Location:

39 LONGBOROUGH ROAD
KNOWSLEY VILLAGE
KNOWSLEY L34 0ED

Title: PROPOSED SINGLE STOREY
PITCHED ROOF EXTENSION

Project Ref: EXISTING & PROPOSED PLANS

Drawn: AJH	Scale: 1:50
Date: AUG 2021	Size: A1