



PLANNING DRAWING
THIS DRAWING IS FOR PLANNING PURPOSES ONLY AND NOT
TO BE USED FOR CONSTRUCTION

KEY

- Site boundary
- Existing structures
- New structures
- New drainage

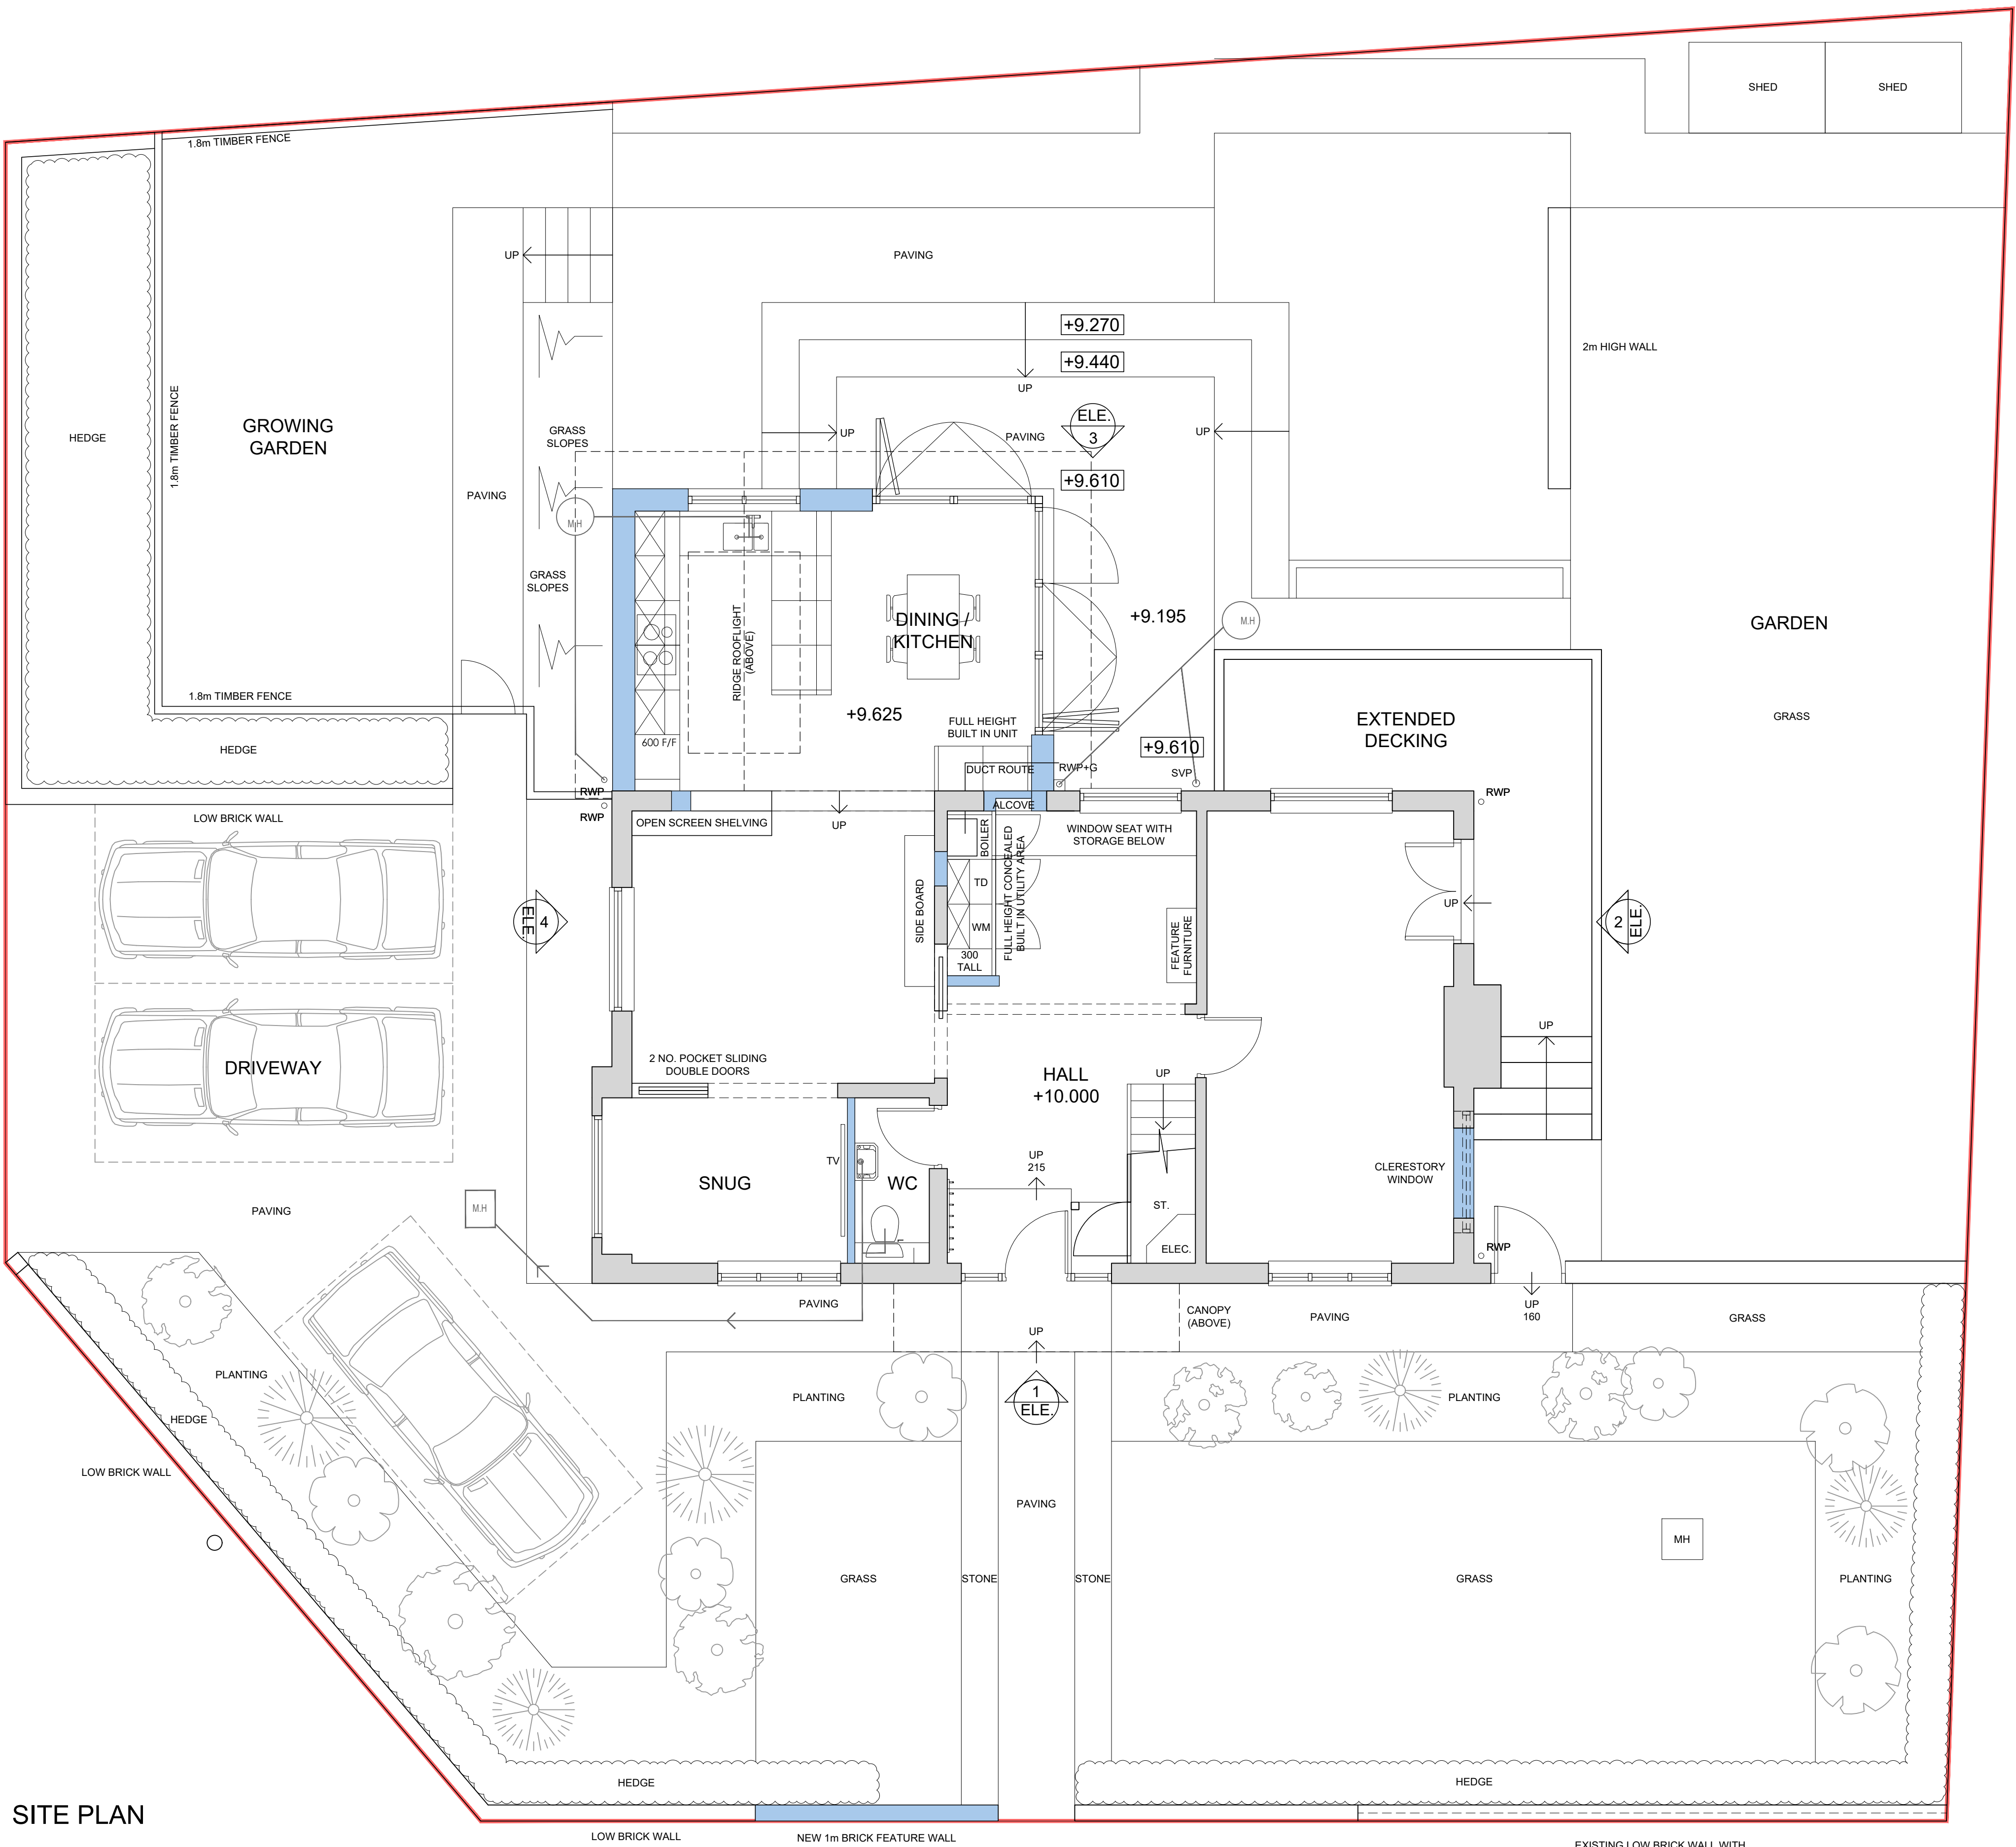

SITE PLAN

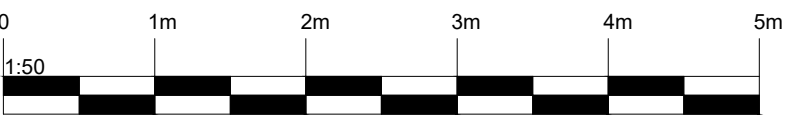

Rev.	Description	Date	By	Chk'd
C	Updated following planning officer's comments	22.03.2023	JT	AW
C	Updated as per client's request	28.12.2022	JT	AW
B	Updated as per client's request	18.10.2022	JT	AW
A	Updated following client meeting	09.08.2022	AW	RR

REVISIONS

purpose

PLANNING

Cass
associates

architecture
masterplanning
planning
landscape
conservation

Studio 204B The Tea Factory, 82 Wood Street, Liverpool, L1 4DG
T +44 (0)151 707 0110 E info@cassassociates.co.uk W www.cassassociates.co.uk

client
MR CARL POLLARD

project
**2 COURT HEY ROAD,
LIVERPOOL, L16 2LZ**

drawing title
SITE PLAN AS PROPOSED

scale @ A1 1:50	1648-010 D
date 18.05.2022	
dmn JT chkd AW	

Original paper size (A1) 841x 594mm