
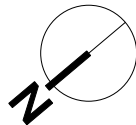
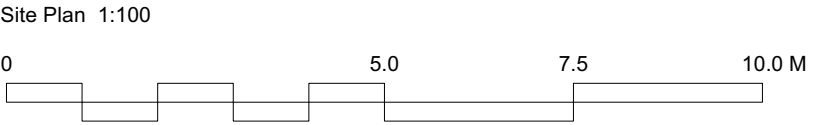


ALL DIMENSIONS ARE TO BE CHECKED ON SITE
PRIOR TO COMMENCING WORKS ON SITE.
DISCREPANCY FOUND BETWEEN INFORMATION
GIVEN ON THIS DRAWING AND THAT GIVEN
ELSEWHERE OR RECORDED ON SITE SHALL BE
NOTIFIED IMMEDIATELY TO THE PROJECT
ARCHITECT IN WRITING

No.	Date	Revision Notes

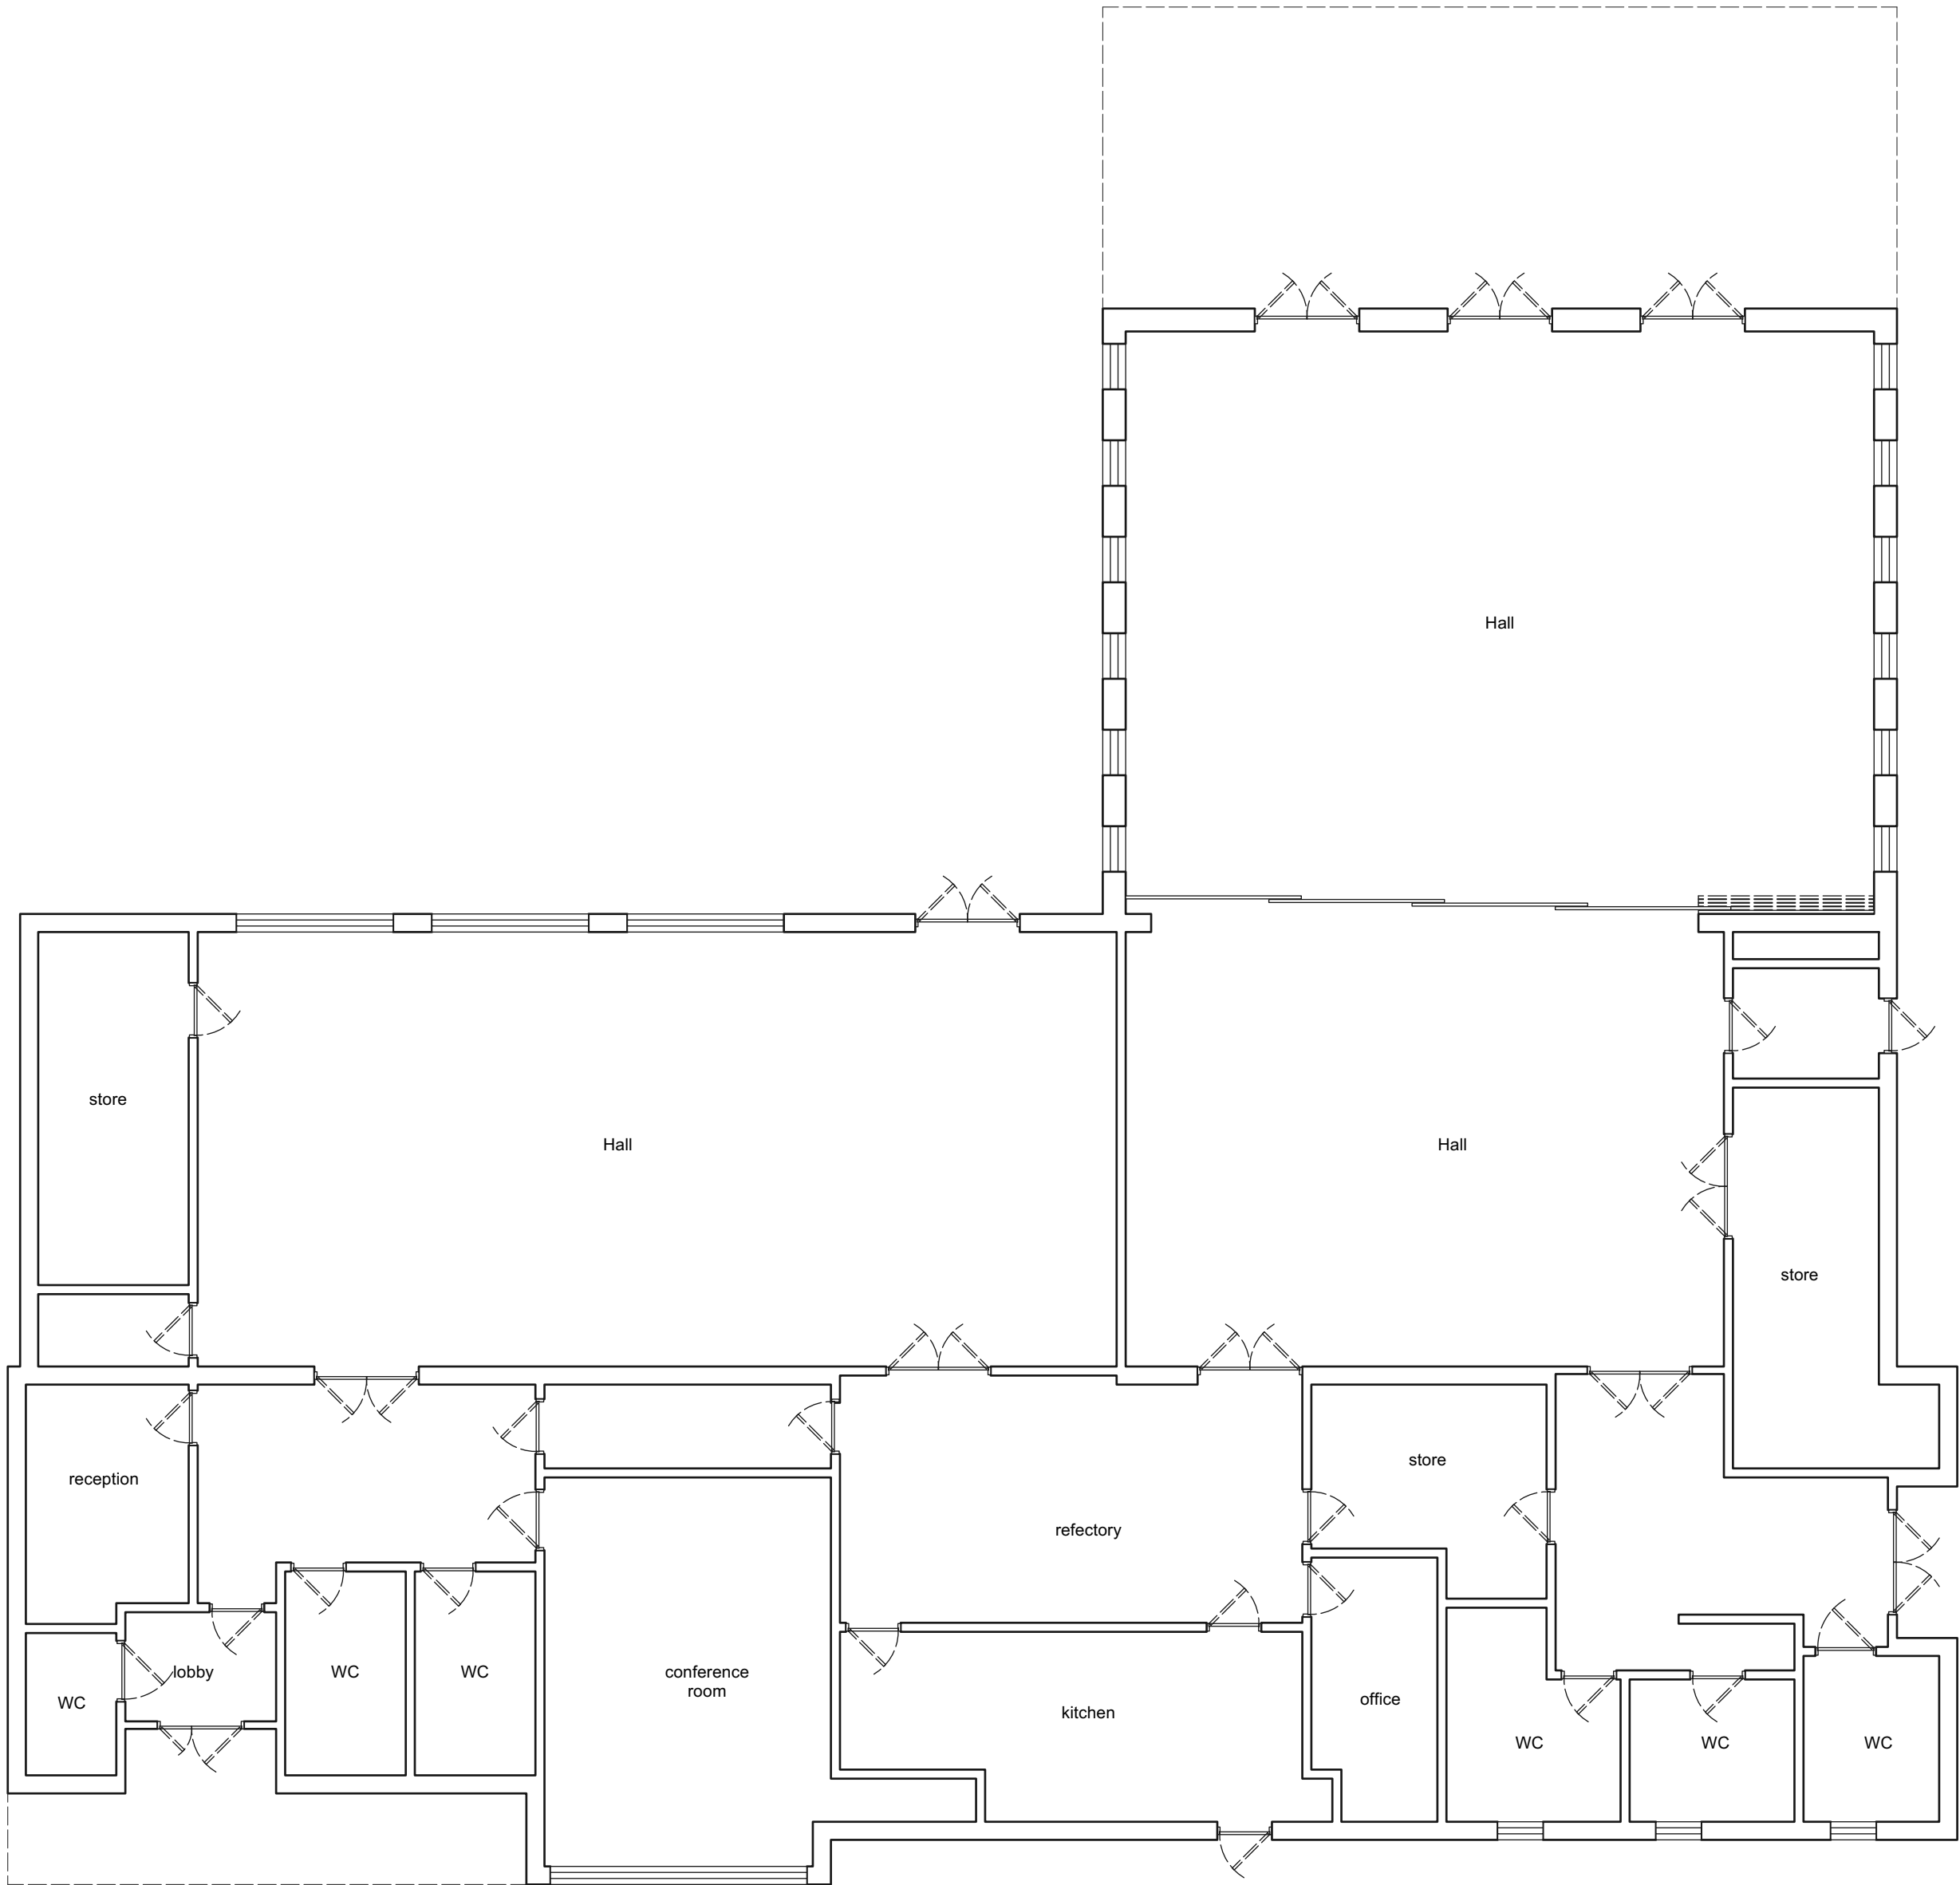

Group:**D** Architects
Avenue HQ,
4 St Pauls Square
Liverpool
L3 9SJ

23005
SOUTHDENE CC
BROAD LANE
KIRKBY
PLANNING ISSUE

DWG No: 23005 PL 100
TITLE: P FLOOR PLAN
DATE: 21/03/2023
SCALE: 1:100 @A2
DRAWN: JC