

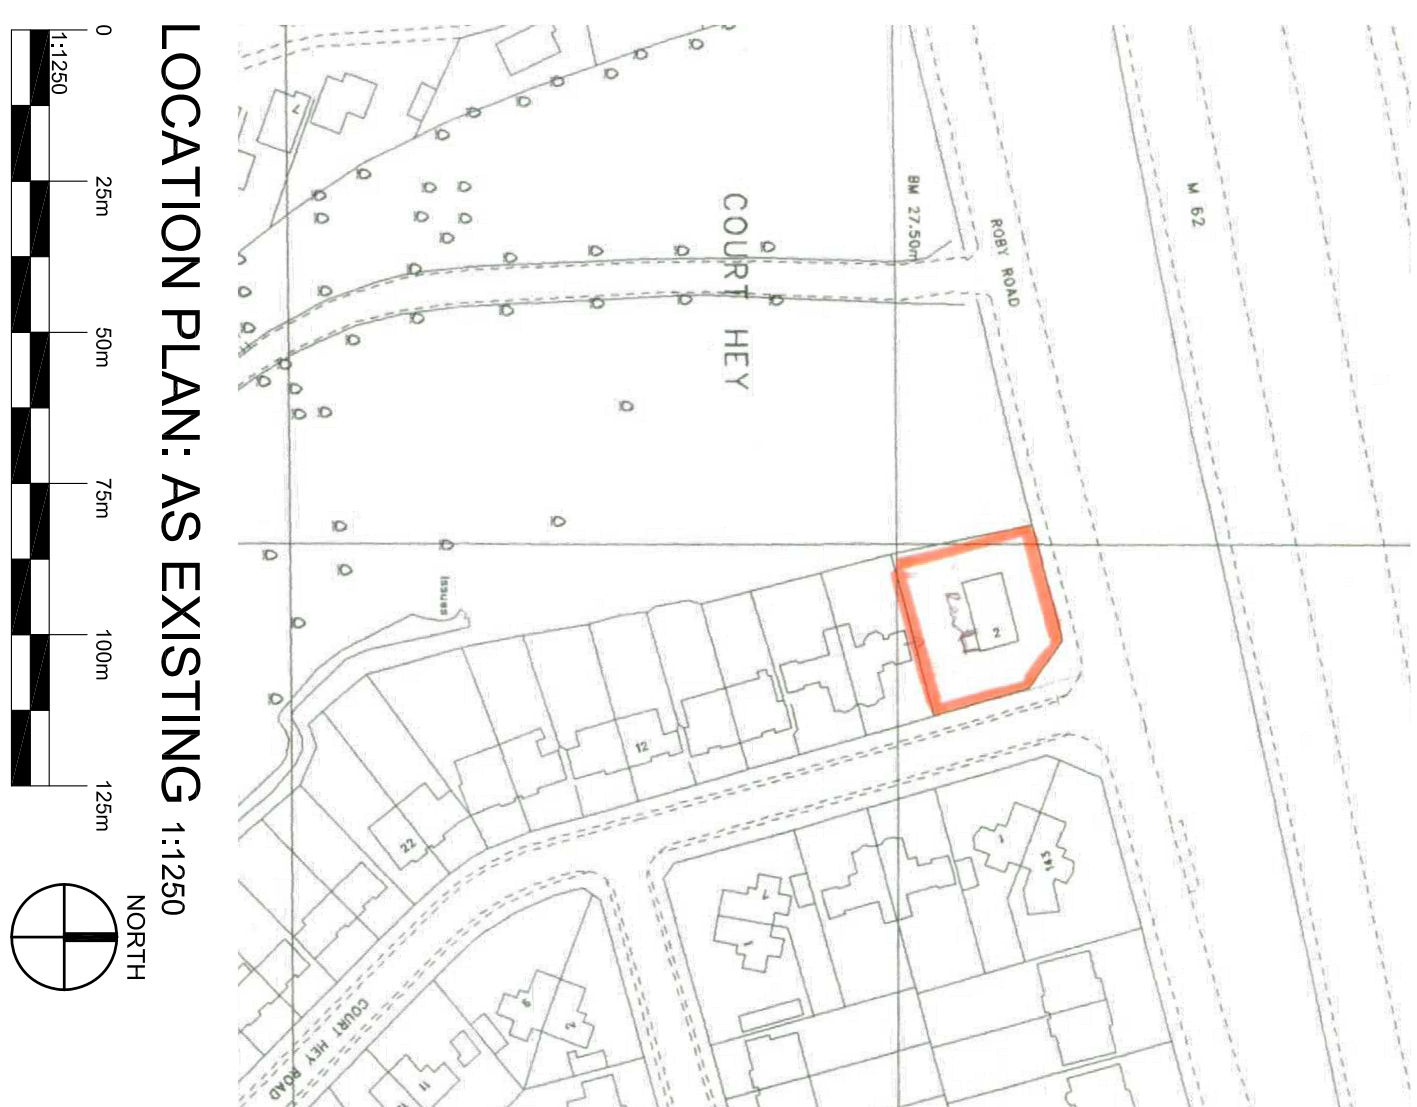
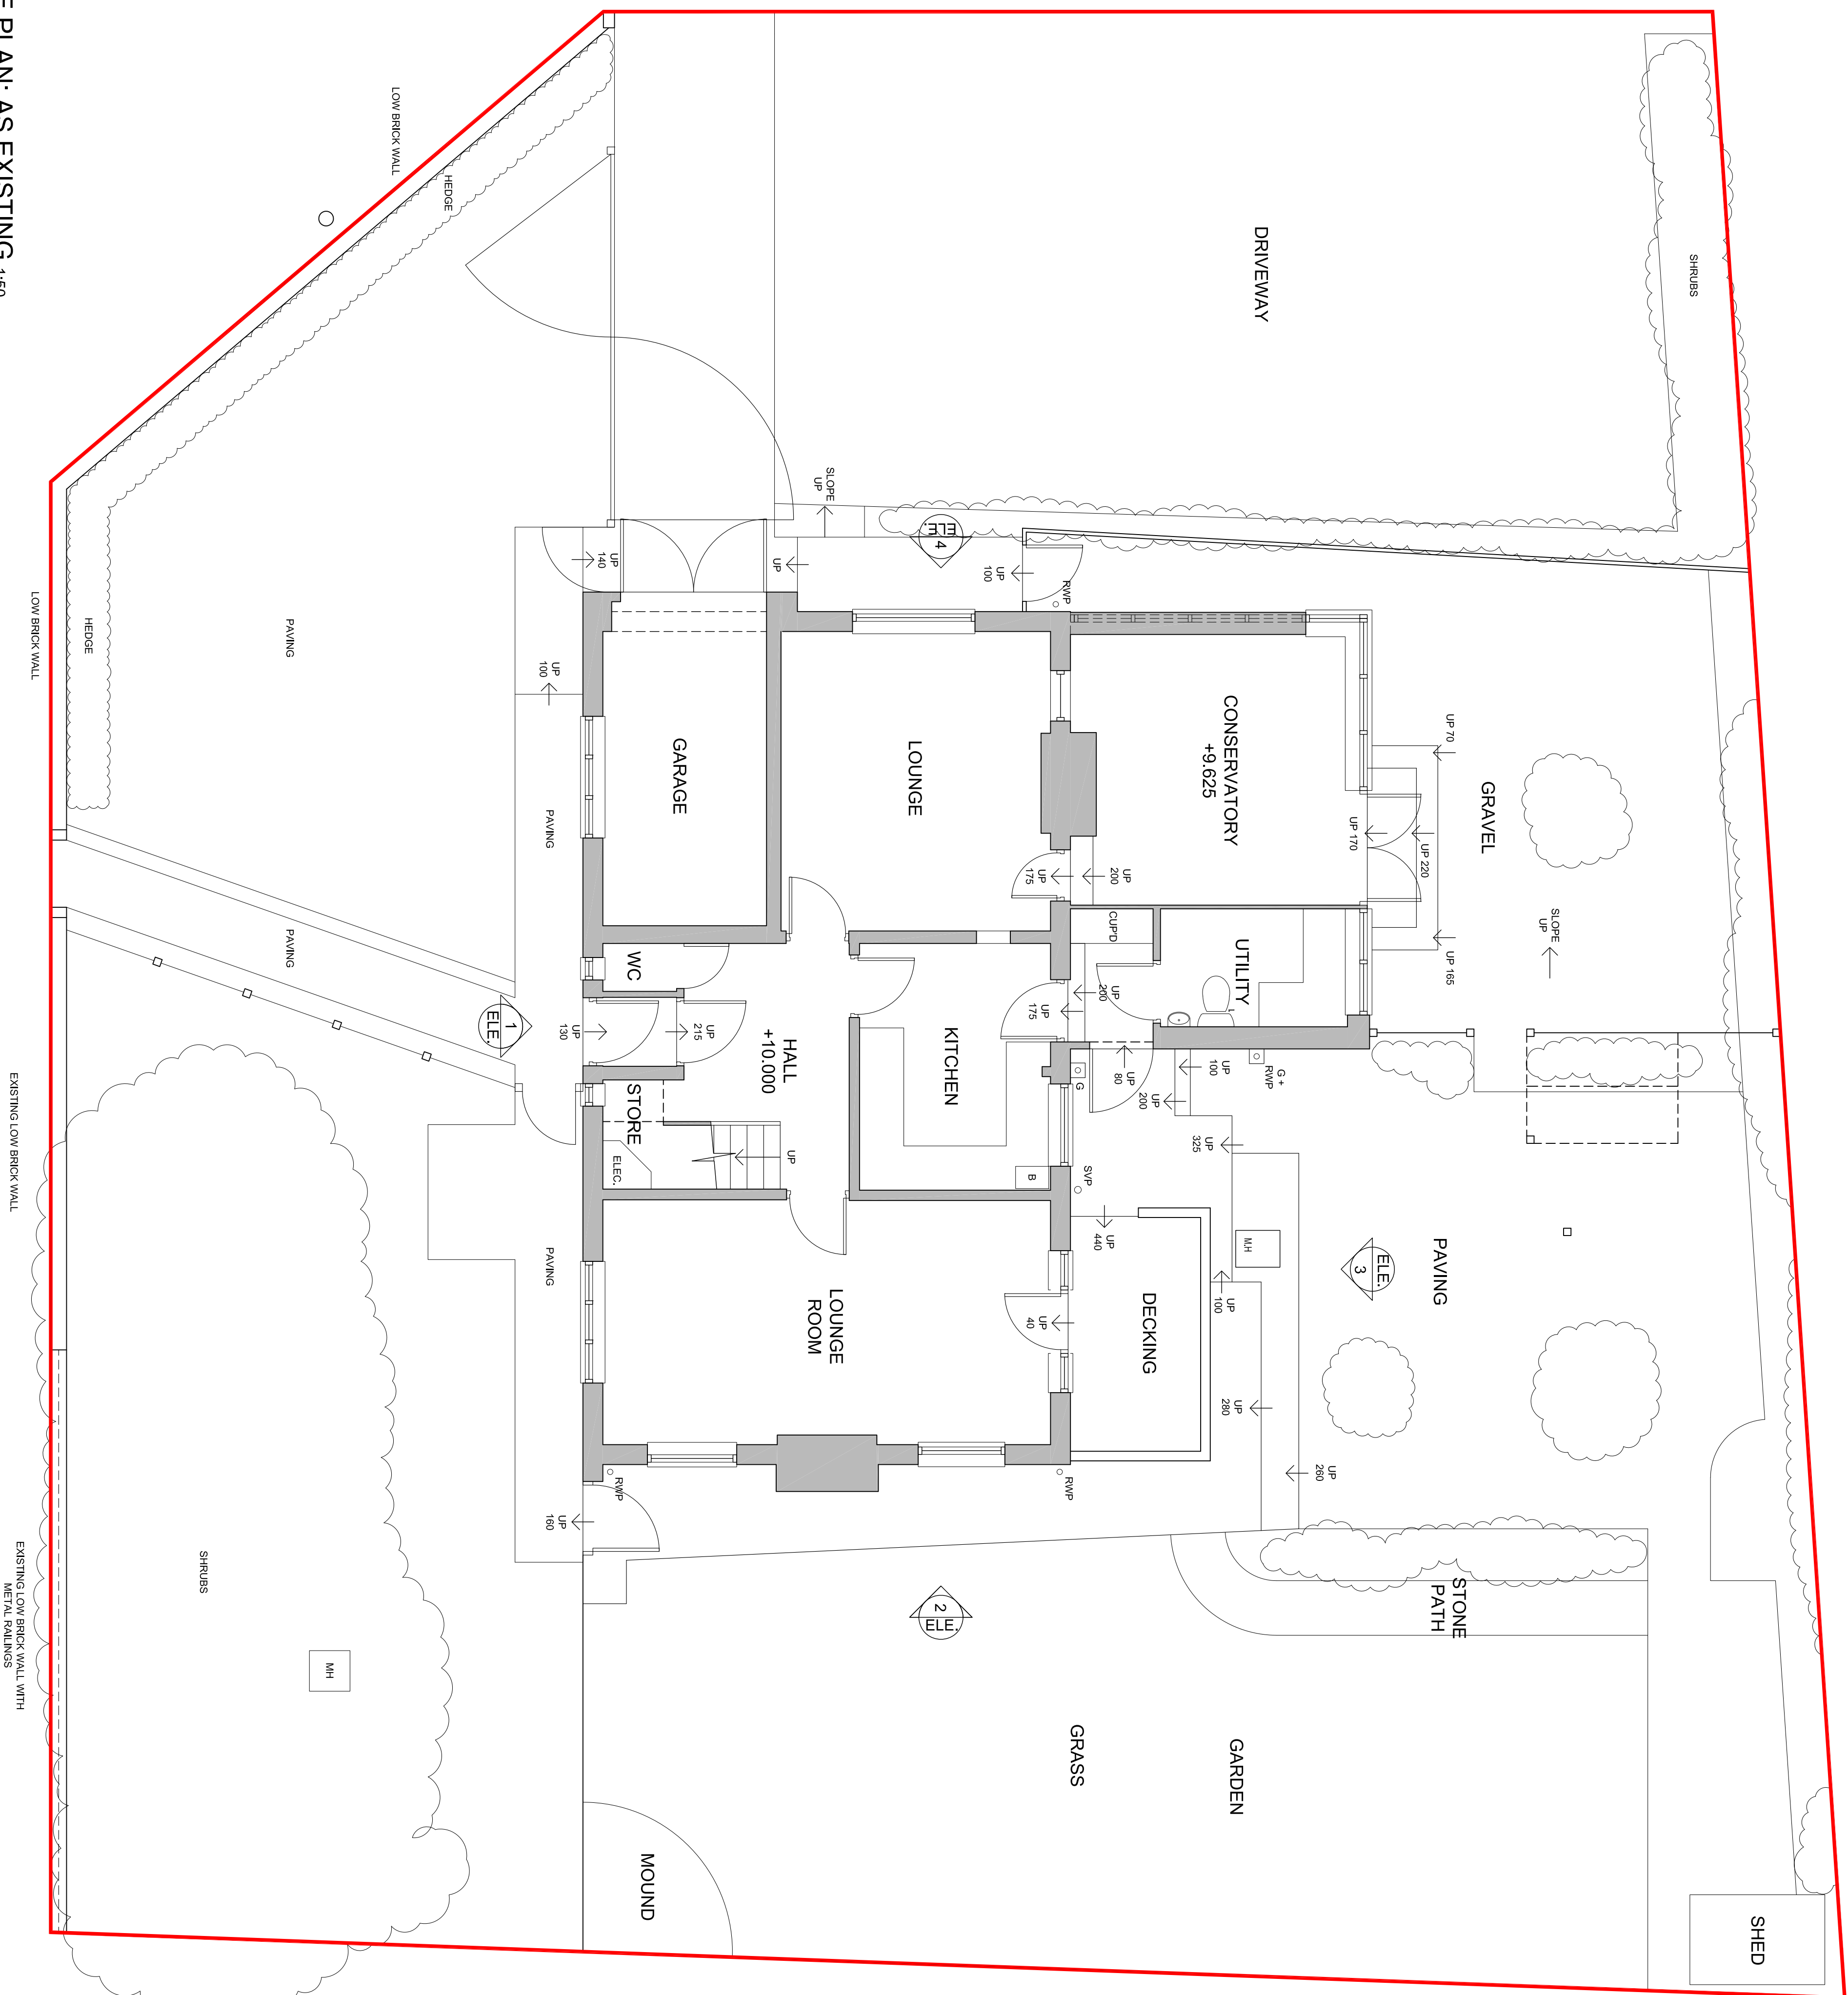



SITE PLAN: AS EXISTING 1:50

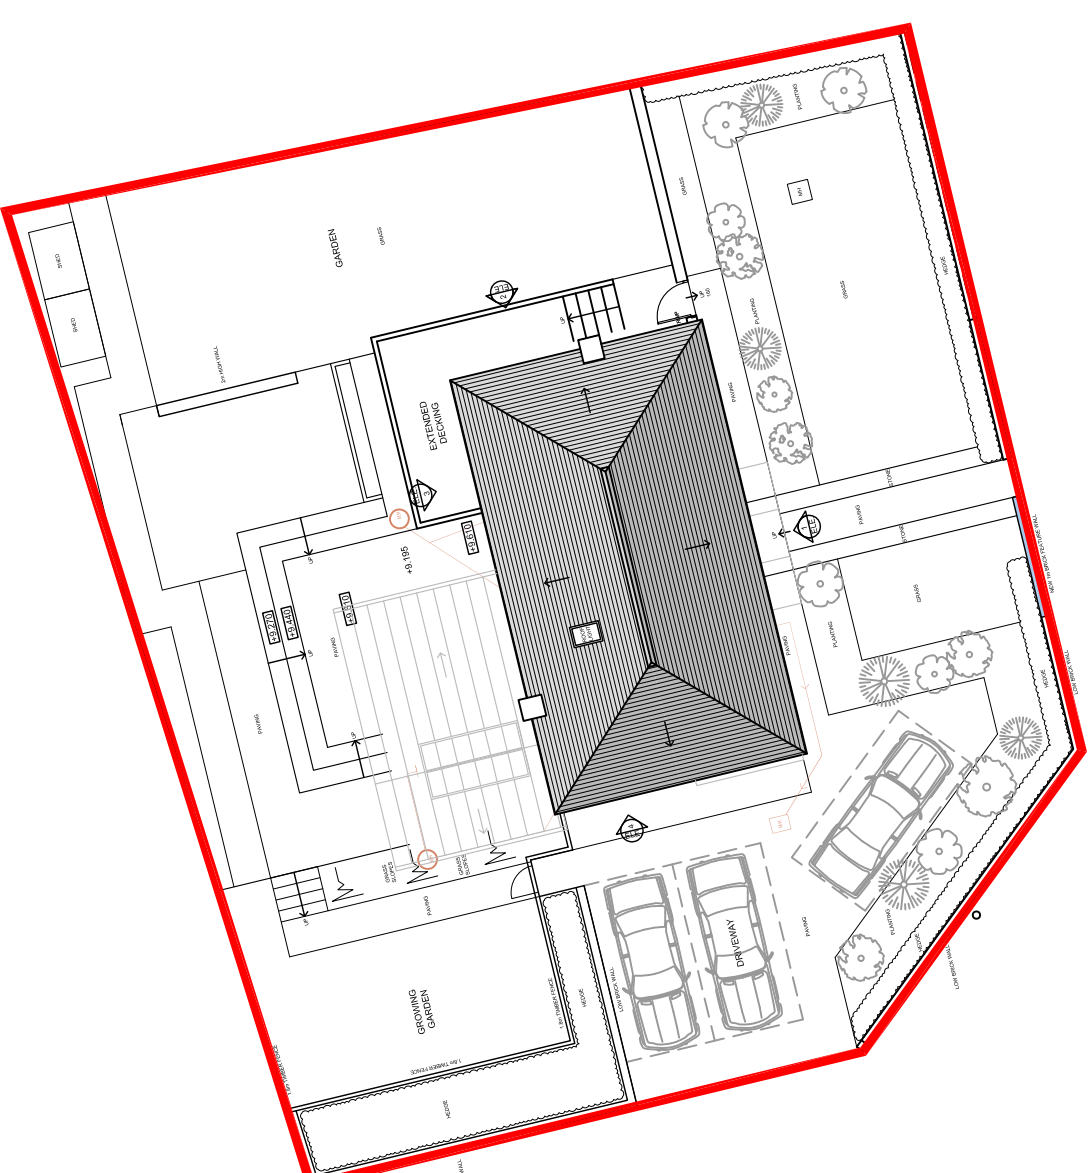

LOCATION PLAN: AS EXISTING 1:1250

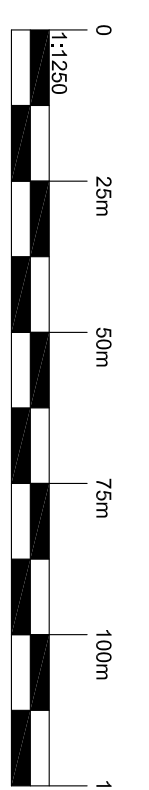

BLOCK PLAN: AS PROPOSED 1:200

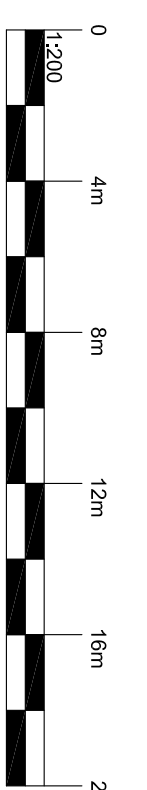

REVISIONS			
Rev.	Description	Date	By
B	Added existing low brick wall with railings	22.03.2023	JT
A	Added location and block plan	10.10.2022	JT
			AW
			AW

REVISIONS

purpose

PLANNING

Cass
associates

architecture
masterplanning
planning
landscape
conservation

T +44 (0)151 707 0110 **E** al@associatesocieties.co.uk **W** www.associatesocieties.co.uk

MR CARL POLLARD

project
2 COURT HEY ROAD
LIVERPOOL, L16 2LZ

drawing title
SITE, LOCATION AND BLOCK PLANS

scale @ A1 1:50 & 1:1250

date	18.05.2022
------	------------

dm	JT	chk'd Av
----	----	----------

18-00-

PLANNING DRAWING
THIS DRAWING IS FOR PLANNING PURPOSES ONLY AND NOT
TO BE USED FOR CONSTRUCTION

KEY

— Site boundary

Existing structures