


ALL DIMENSIONS ARE TO BE CHECKED ON SITE PRIOR TO COMMENCING WORKS ON SITE. DISCREPANCY FOUND BETWEEN INFORMATION GIVEN ON THIS DRAWING AND THAT GIVEN ELSEWHERE OR RECORDED ON SITE SHALL BE NOTIFIED IMMEDIATELY TO THE PROJECT ARCHITECT IN WRITING


No.	Date	Revision Notes

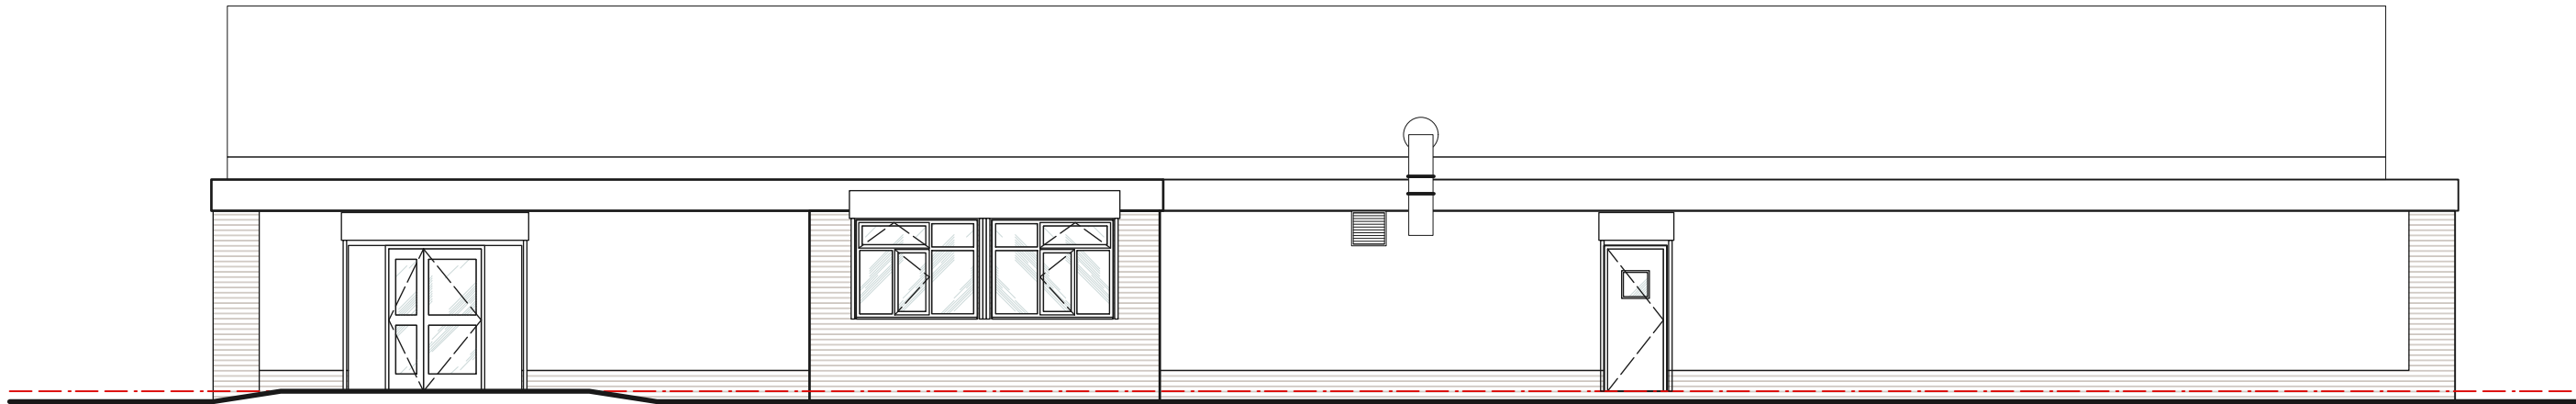


Front Elevation
0 2 3 4 5 M



Rear Elevation
0 2 3 4 5 M

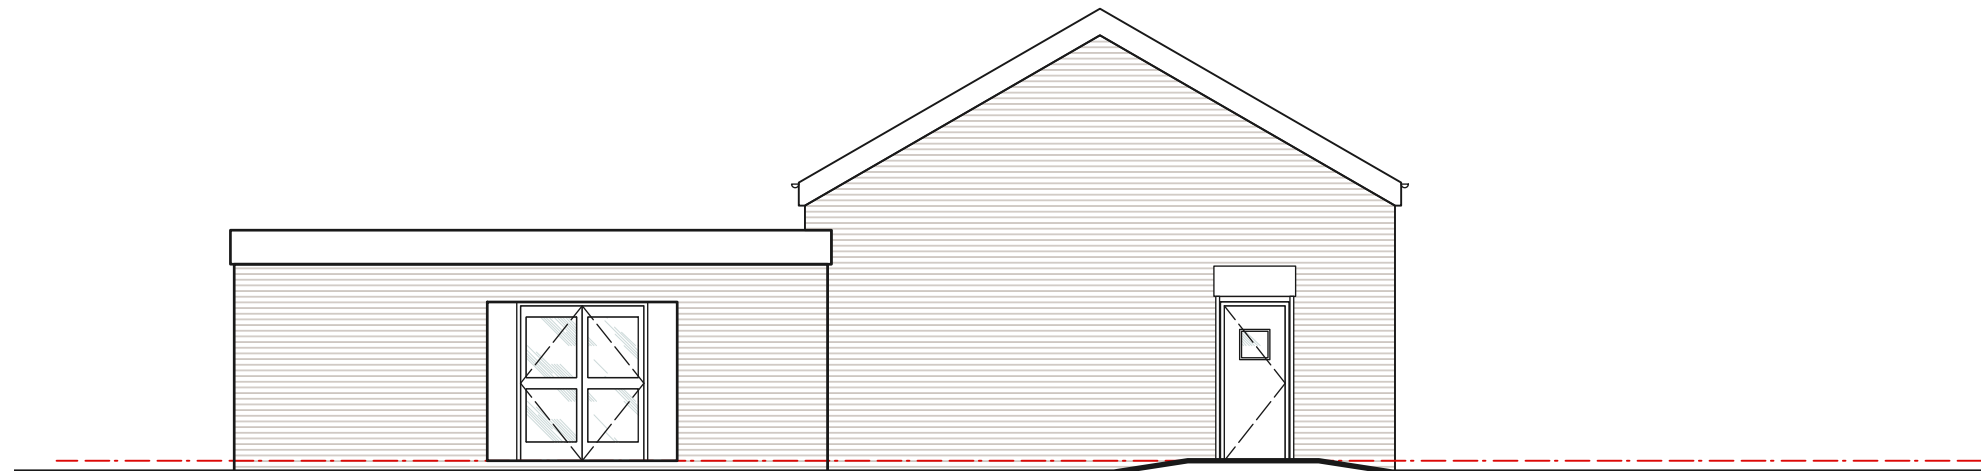

Side Elevation
0 2 3 4 5 M

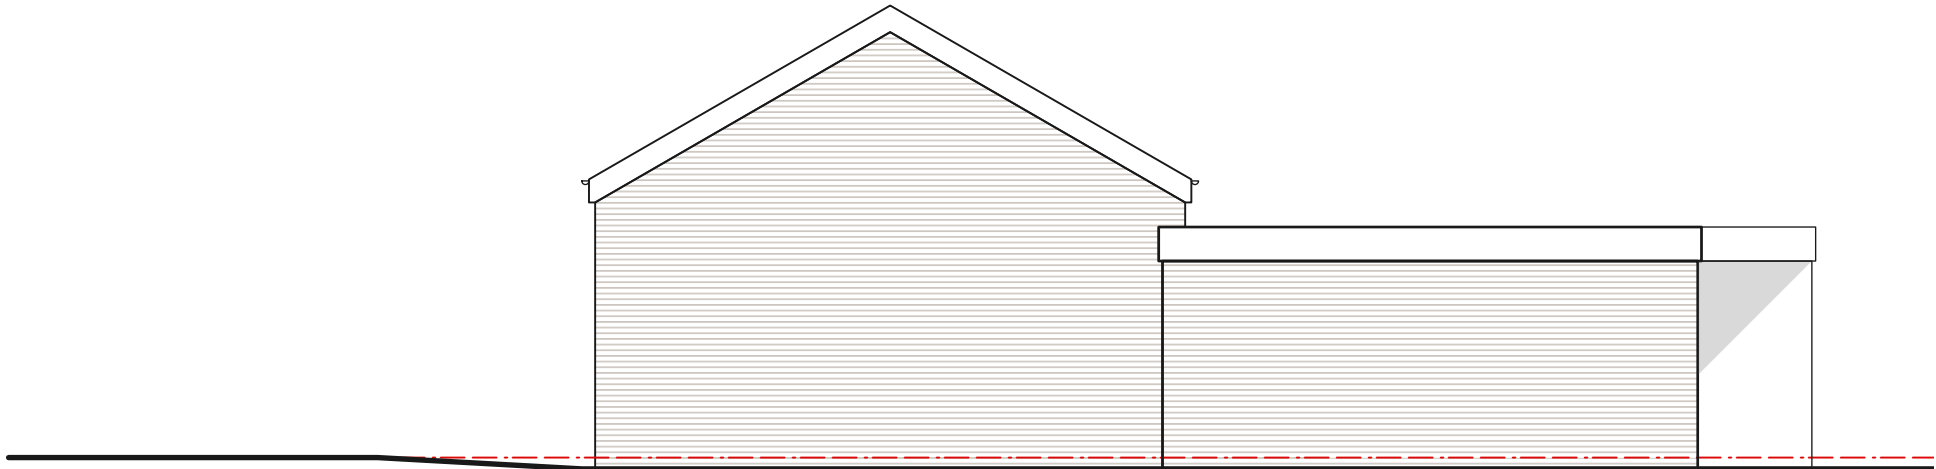

Side Elevation
0 2 3 4 5 M



Group:D Architects
Avenue HQ,
4 St Pauls Square
Liverpool
L3 9SJ

23005
SOUTHDENE CC
BROAD LANE
KIRKBY
PLANNING ISSUE

DWG No: 23005 SU 200
TITLE: E ELEVATIONS
DATE: 21/03/2023
SCALE: 1:100 @A2
DRAWN: JC