




Existing Site Plan
Scale 1:200



Proposed Site Plan
Scale 1:200

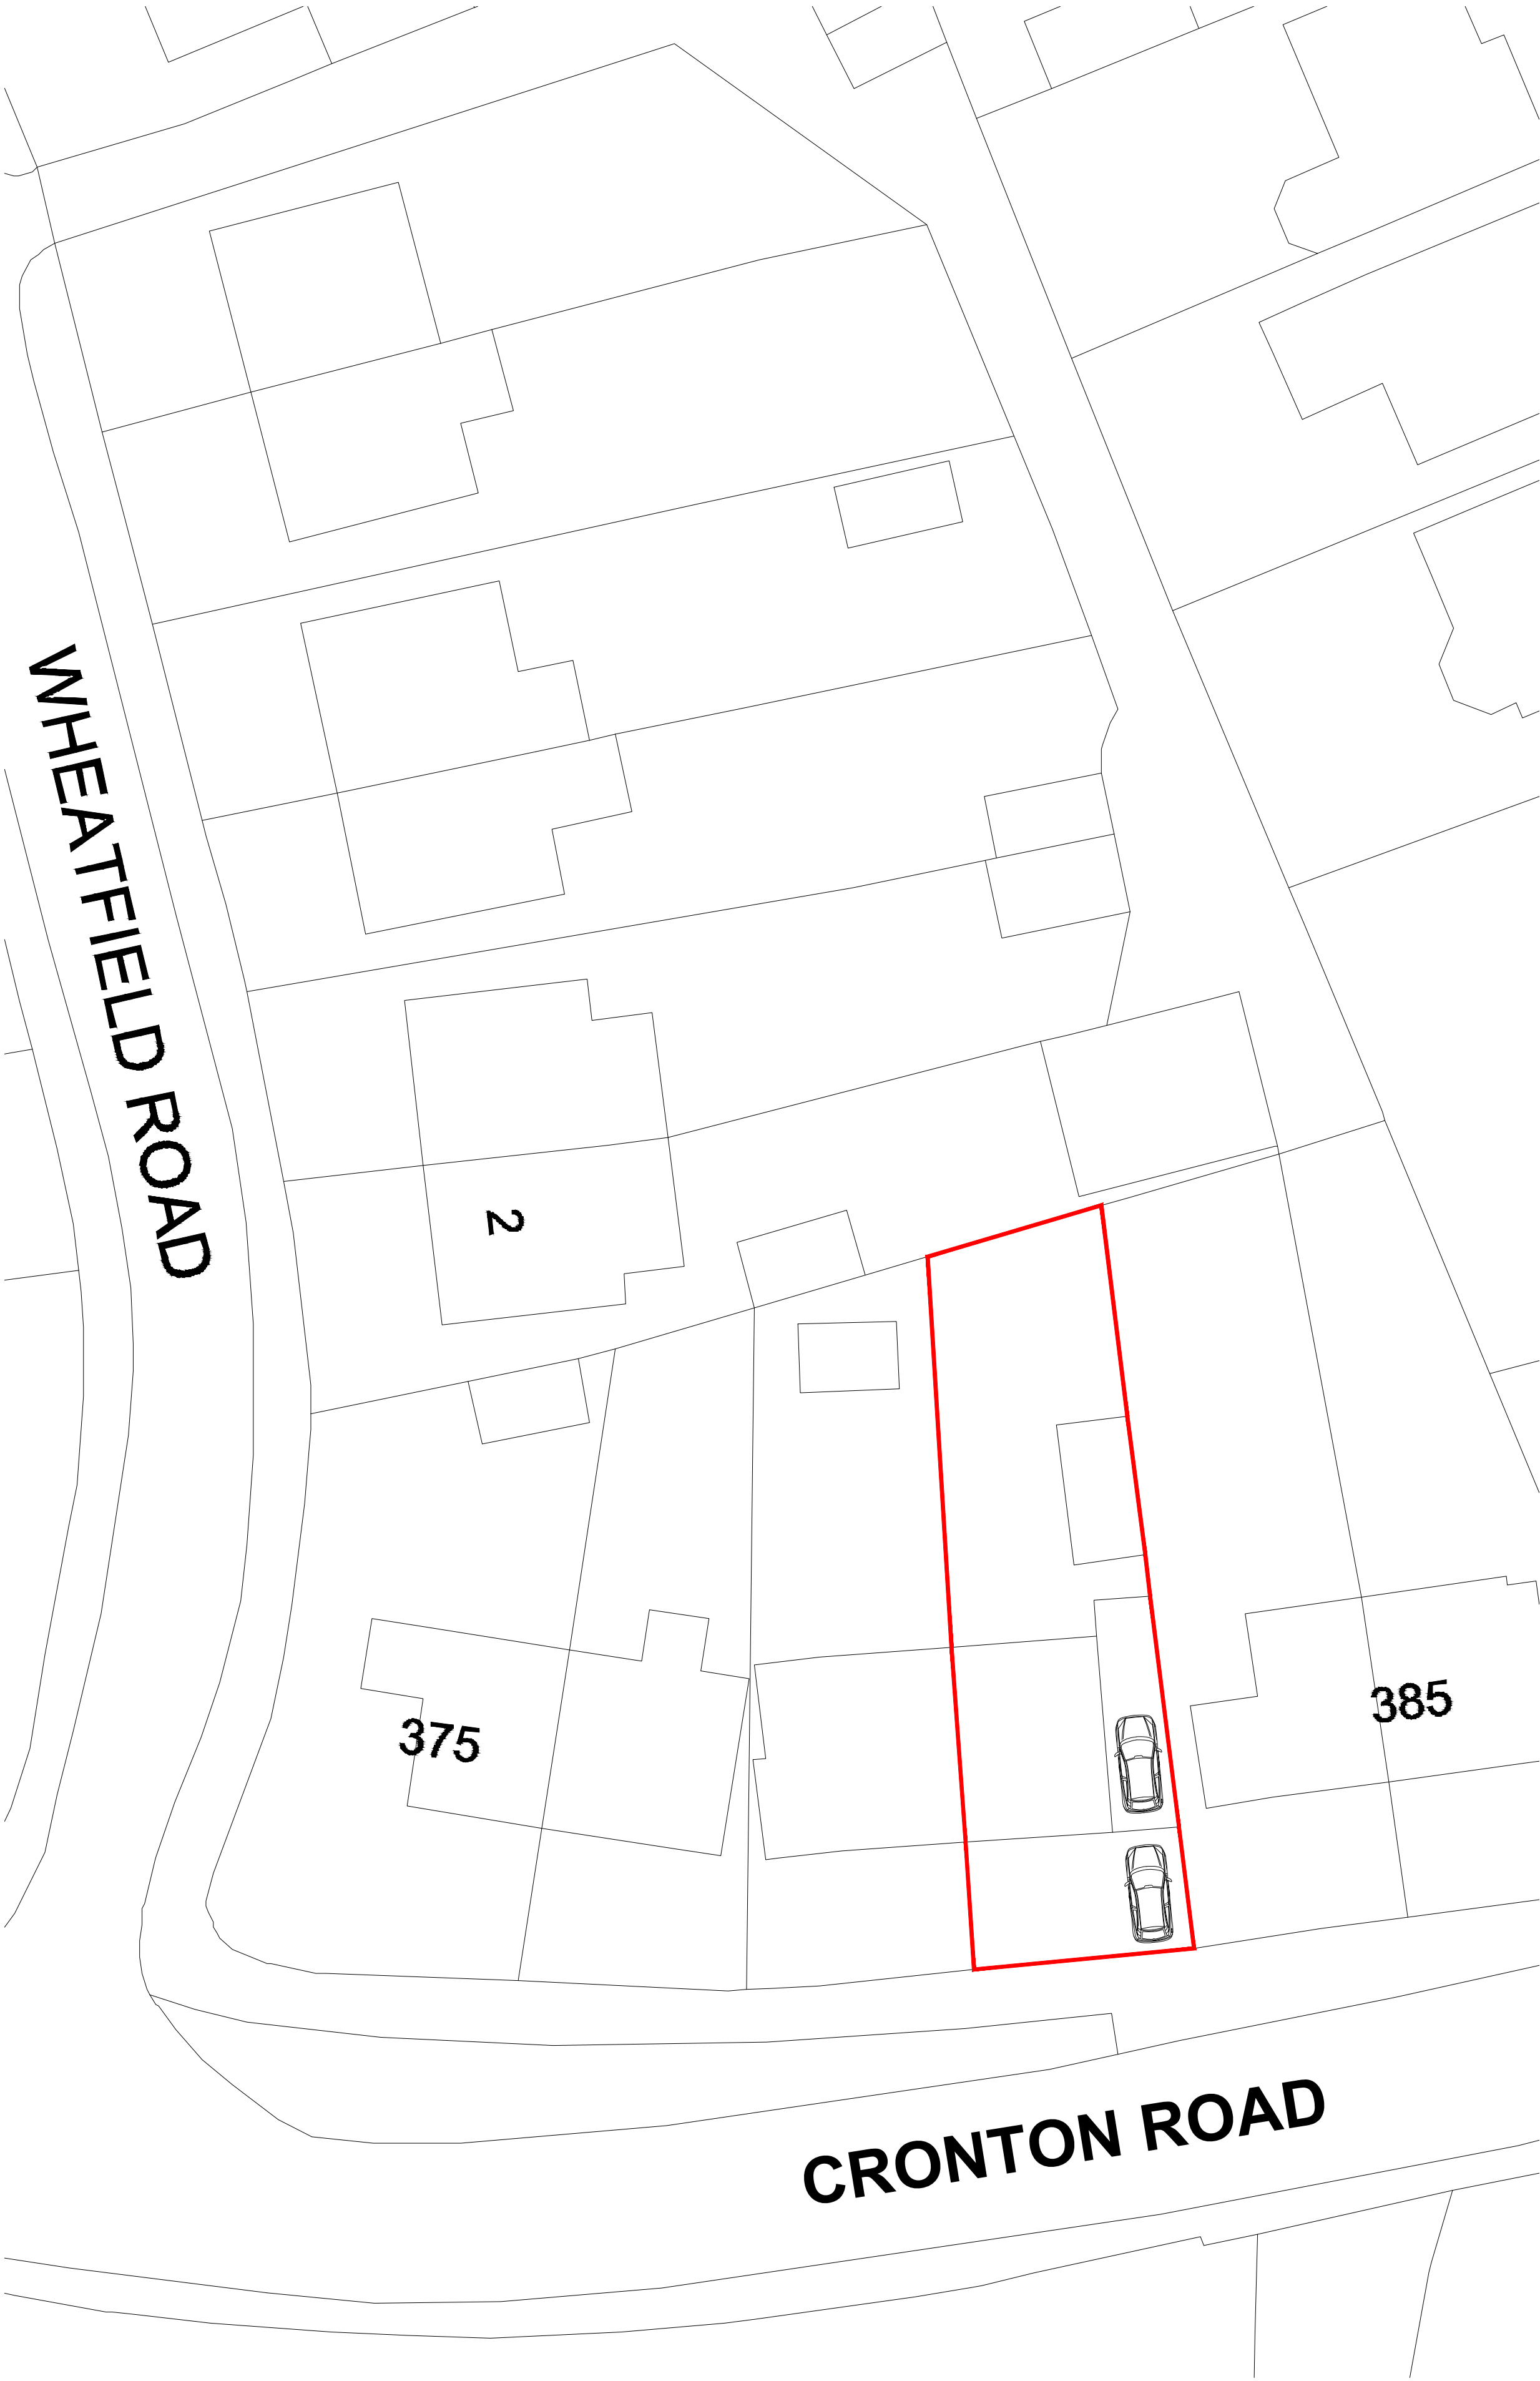

Location Plan
Scale 1:1250



NOTES

All dimensions to be checked on site. Figured dimensions to be read in preference to scaled. Drawing author accepts no responsibility for any unauthorised amendments to the drawing and does not permit unauthorised copying of the drawing. This drawing is copyright and remains the property of drawing author unless otherwise agreed.

SCALE BAR: Scale 1:200

0 5 10 METRES

Version	Amendment	Drawn & Date	Checked & Date	Approved & Date
McGovern Architectural Design				
Telephone: 07732880678 Email: mvgovern.architecturaldesign@gmail.com				
Internal Project Number: 100				
Client: Mr Liam Shaw				
Project Name: Residential extension at 381 Cronton Road, Cronton				
Drawing Title: Existing & Proposed Site Plan				
Scale SHOWN	Original Size A1	*		
Date NOV_2022	Drawn MMC	Checked MMC	Approved *	
Drawing Number				Status PLANNING
P_02				Revision *