



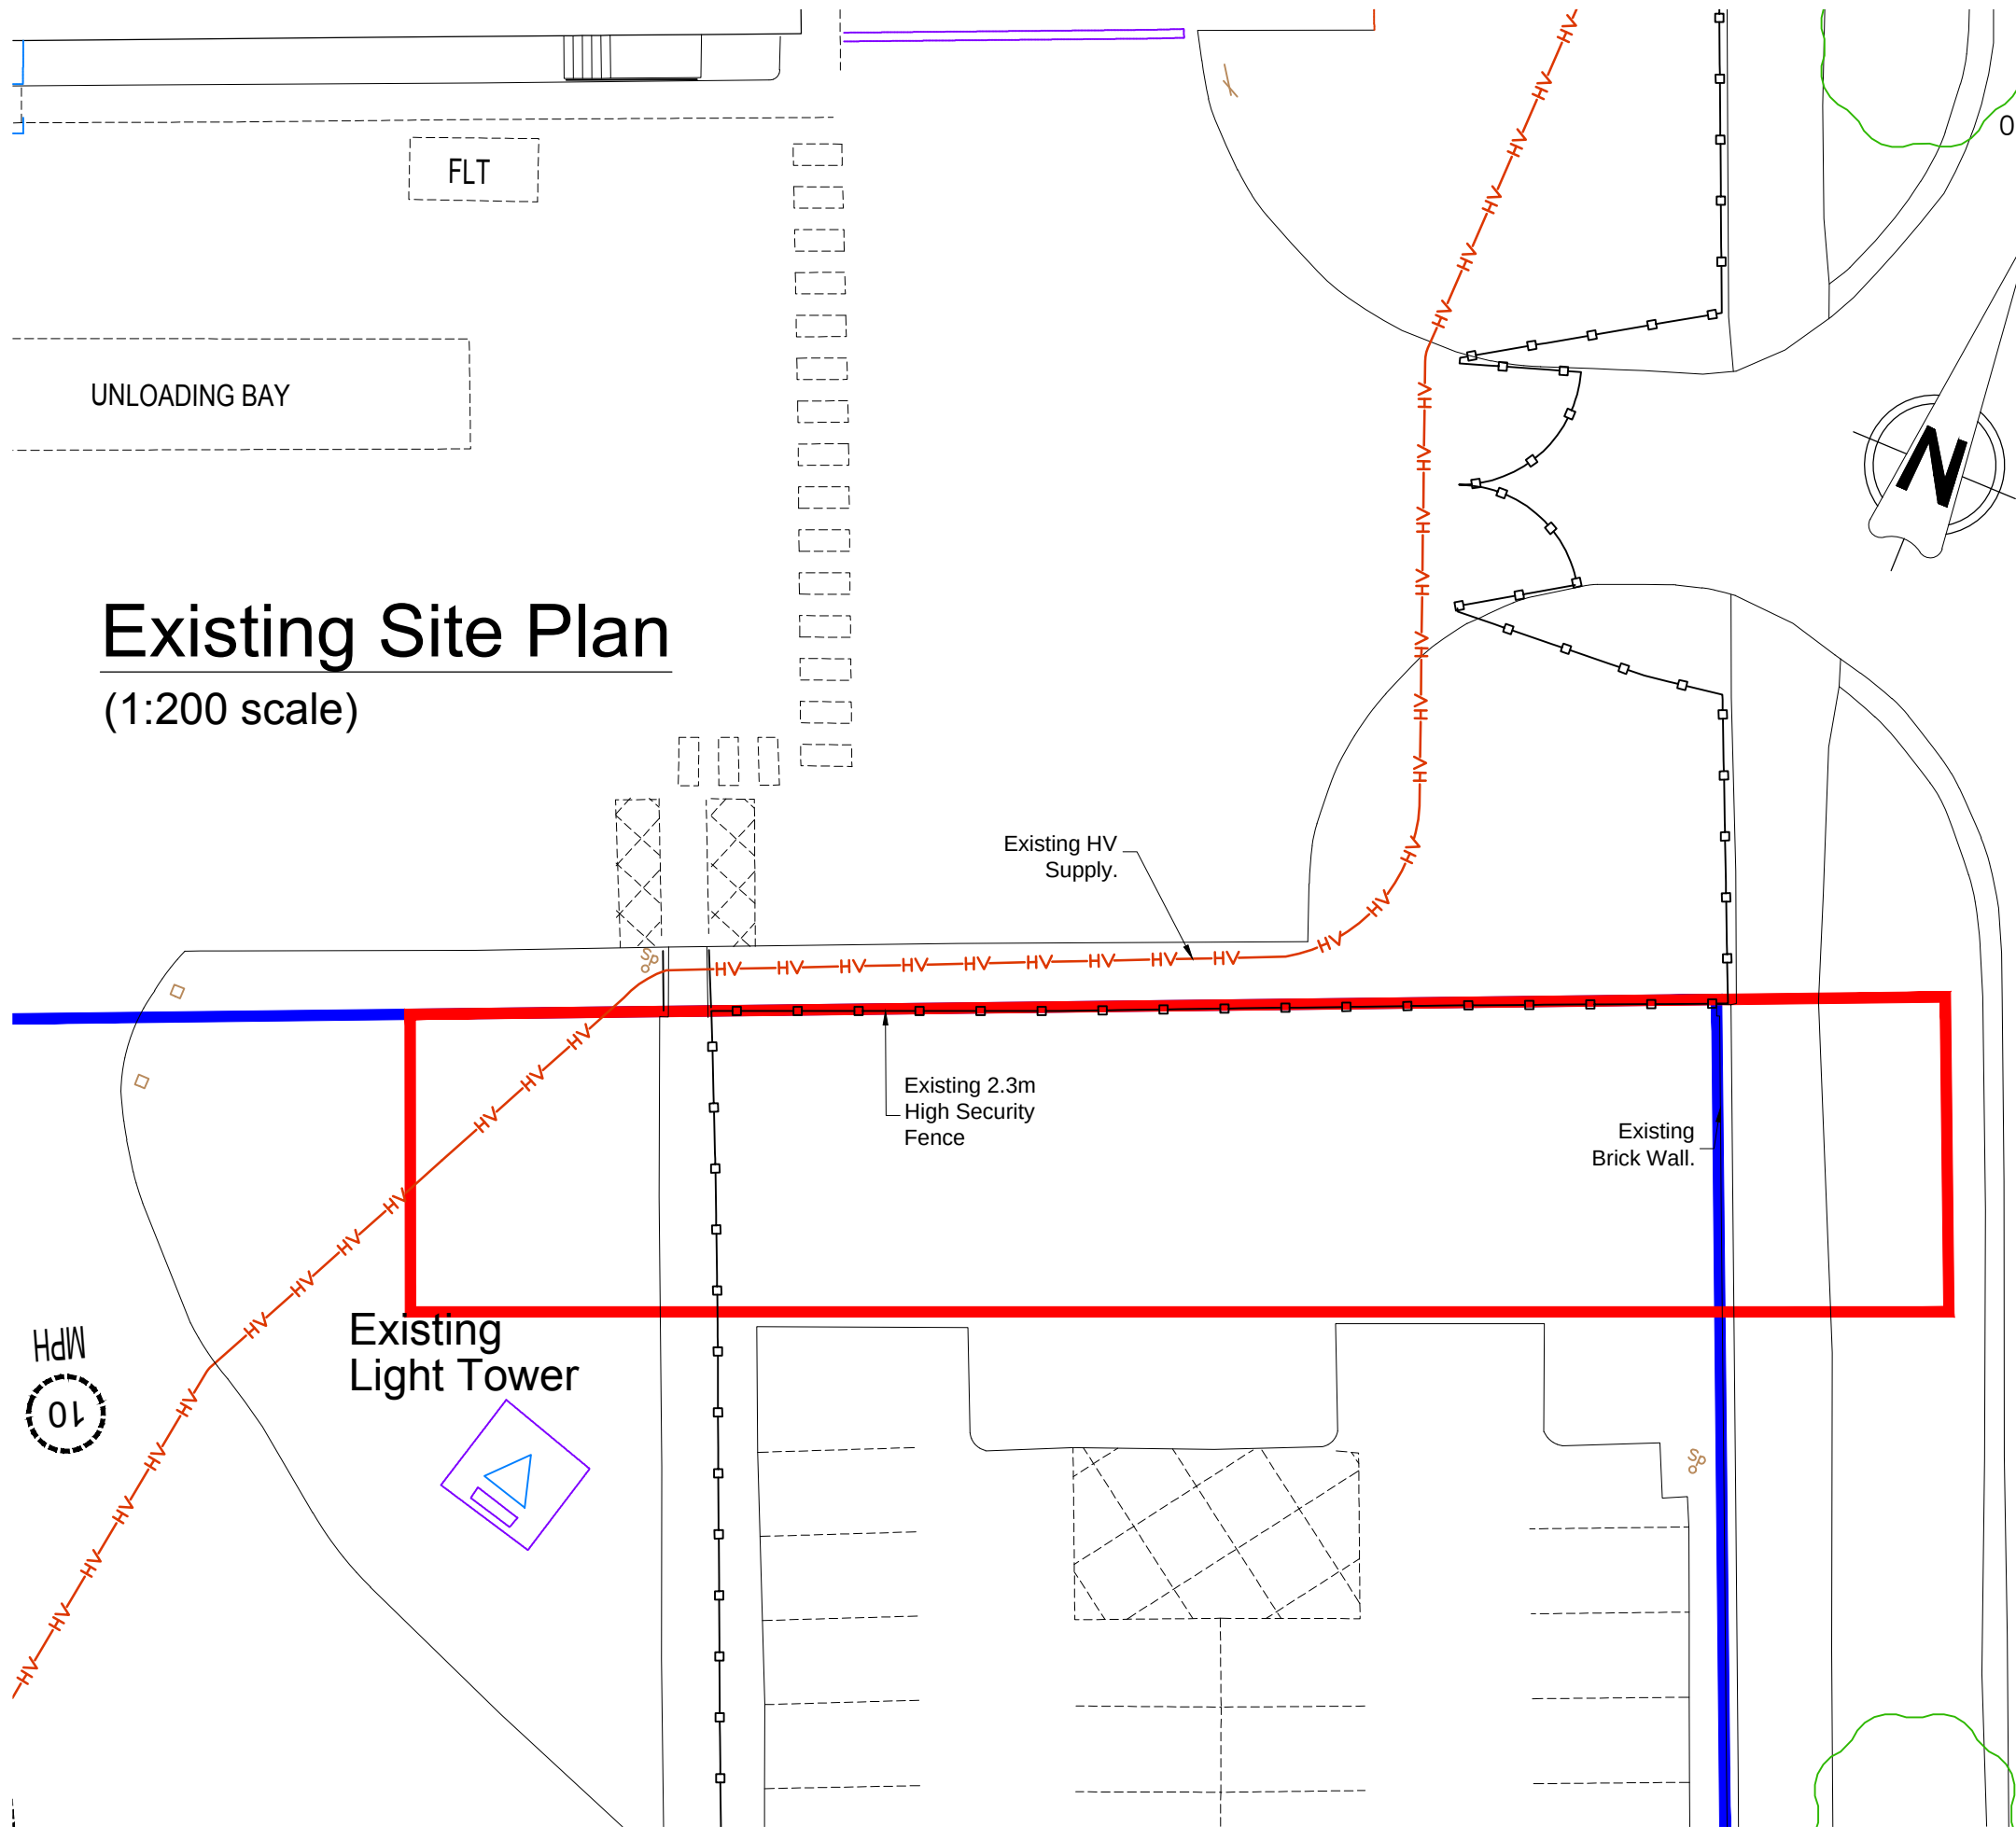

Existing Site Plan  
(1:200 scale)

 

1:200 Scale Bar

LEGEND:

- Planning Application Boundary
- Ownership Boundary

| no.   | date | revision | by |
|---|------|----------|----|
|   |      |          |    |
| aja architects llp<br>1170 Elliott Court<br>Herald Avenue<br>Coventry Business Park<br>COVENTRY CV5 6UB   |      |          |    |
| T: 024 7625 3200<br>F: 024 7625 3210<br>E: aja@aja-architects.com<br>W: www.aja-architects.com   |      |          |    |
| <small>AJA Architects is the trading style of AJA Architects Consulting limited (a limited company no. 1049279) and AJA Architects LLP (a limited liability partnership registered in England No. OC326721).</small> |      |          |    |
| client   |      |          |    |

|                                                 |          |       |          |
|-------------------------------------------------|----------|-------|----------|
| project                                         |          |       |          |
| Wilson Road, Huyton<br>Liverpool                |          |       |          |
| drawing                                         |          |       |          |
| Proposed New Substation<br>- Existing Site Plan |          |       |          |
| scale                                           | 1:200@A3 | drawn | rpw      |
| checked                                         | spp      | date  | 24.02.23 |
| no                                              |          |       |          |
| 7182-026                                        |          |       |          |
| PLANNING                                        |          |       |          |