



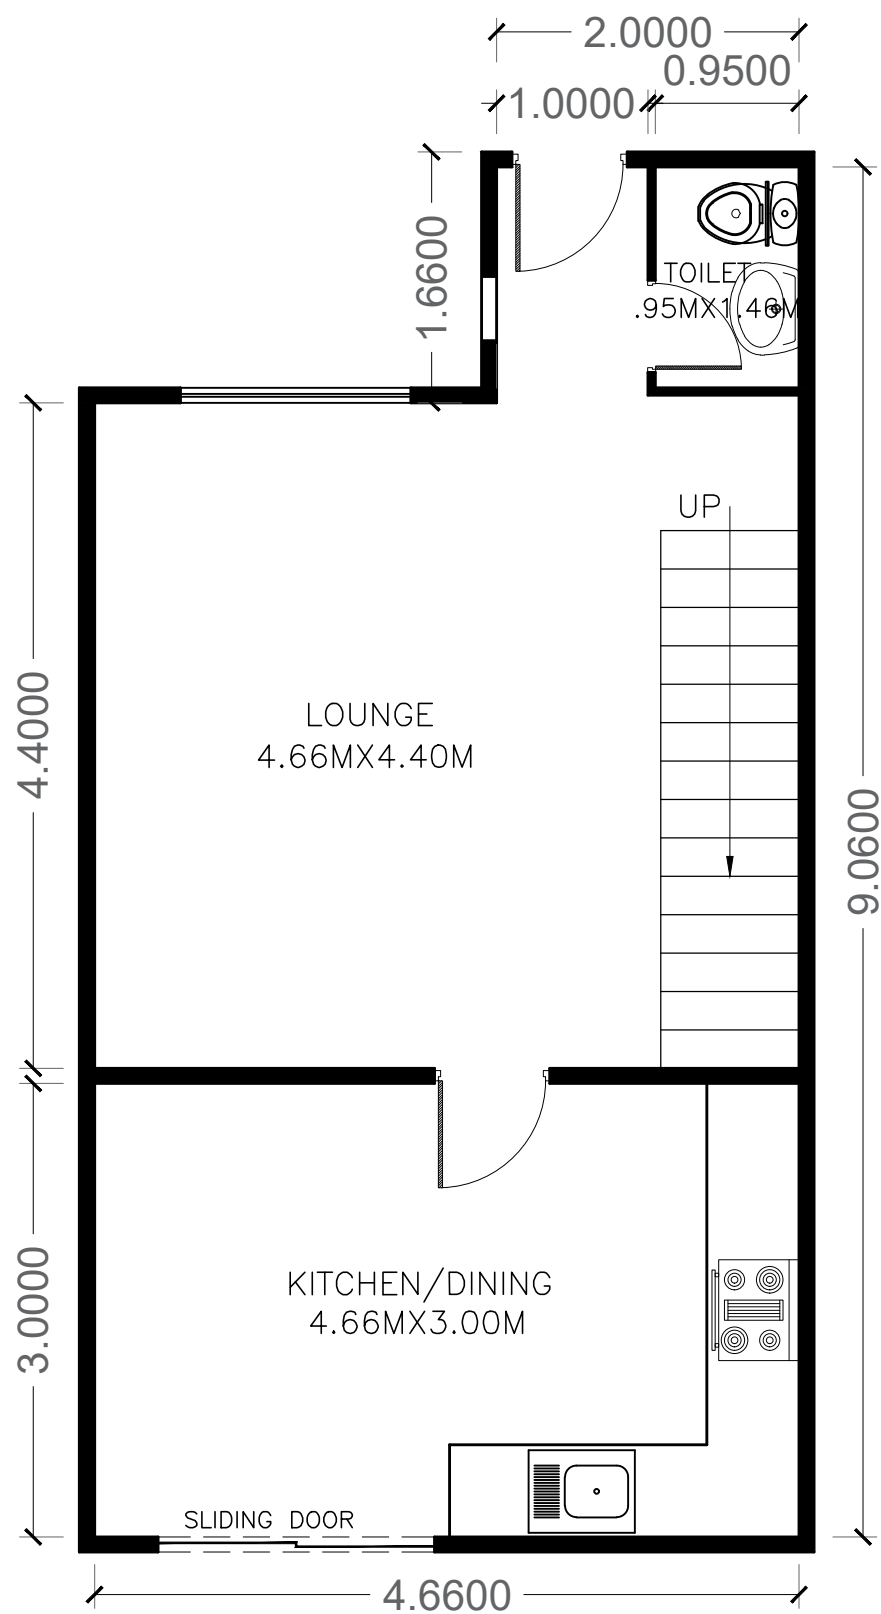

LEVEL-1 FLOOR PLAN

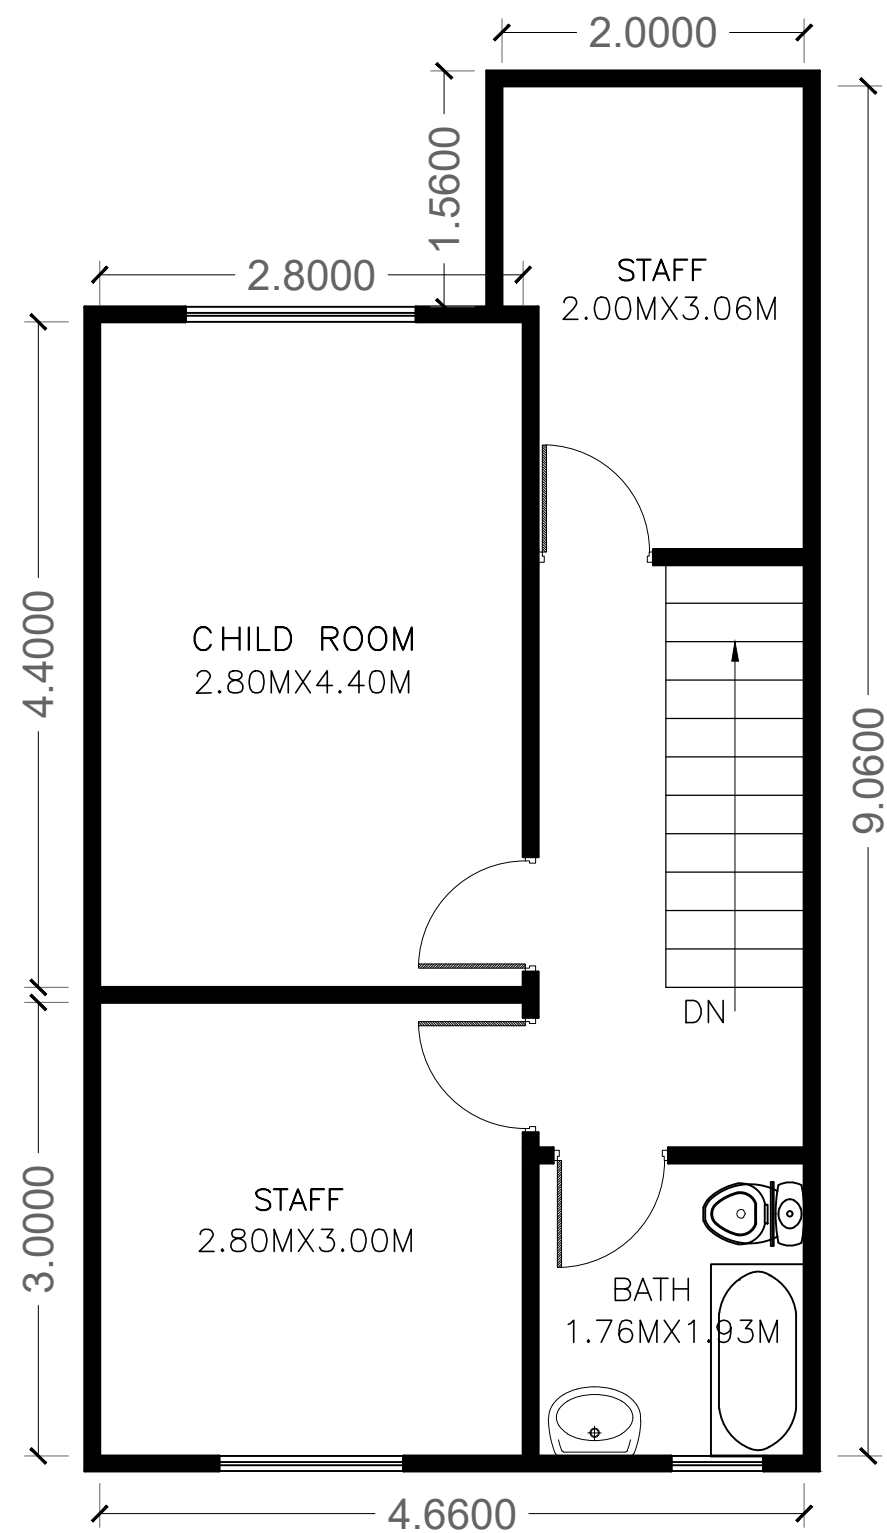

LEVEL-2 FLOOR PLAN



CONTRACTOR :

NUMBER	DATE	DESCRIPTION
01		

PROJECT TITLE:
FLOOR LAYOUT PLAN

Owner:

LEGEND :

PROJECT NAME	LAYOUT PLAN
BUILDING NAME	
ADDRESS	8 BELDALE PARK, NORTH PARK, LIVERPOOL, L32 2DE
DATE	16/02/2025
SHEET SIZE	A3
SHEET NUMBER	S01
SHEET DESCRIPTION	S-01

LAYOUT PLAN
SCALE: 1:50 SHEET SIZE- A3