



NOTE
All errors, omissions, discrepancies should be reported to the originator immediately.
All dimensions to be checked before site fabrication by the contractor, his sub-contractor or supplier.
Use figure or grid dimensions where given.
Any deviation from the drawing to be reported to the originator immediately.

Drawing issue status:
☐ PRELIMINARY ☐ CLIENT APPROVAL ☐ PLANNING ☒
☐ BUILDING REGS ☐ TENDER ☐ CONSTRUCTION ☐ AS-BUILT ☐


THESE DRAWINGS HAVE BEEN PRODUCED SOLELY FOR PLANNING AND BUILDING REGULATIONS APPROVAL ONLY. ANY AMENDMENTS BY THE CONTRACTOR TO THE APPROVED DESIGN, MUST BE AGREED WITH BOTH THE PLANNING OFFICER AND BUILDING CONTROL OFFICER BEFORE ANY WORKS ARE UNDERTAKEN.
CONTRACTORS MUST VERIFY ALL DIMENSIONS ON SITE BEFORE COMMENCING ANY WORKS ON SITE. ANY DISCREPANCIES MUST BE REPORTED BEFORE WORKS ARE UNDERTAKEN OR MATERIAL ORDERED.

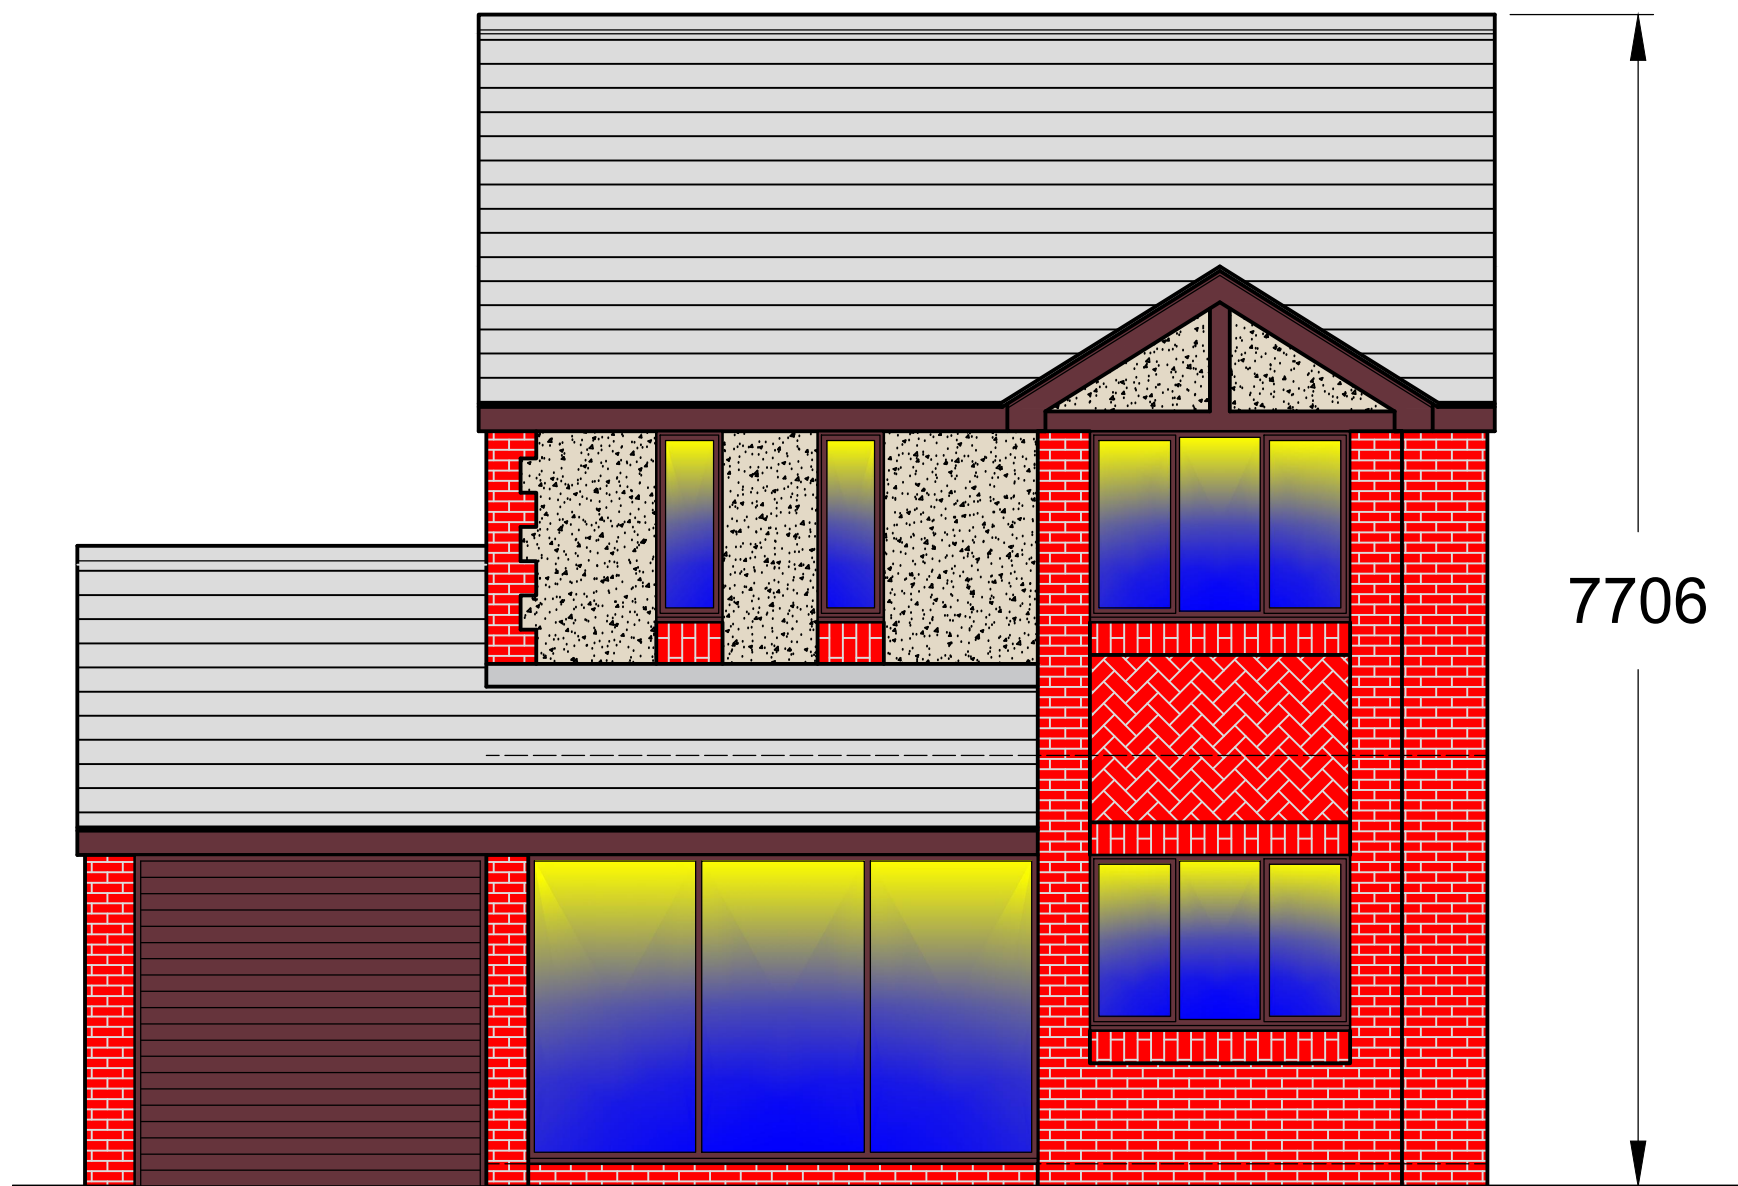


EXISTING FRONT ELEVATION

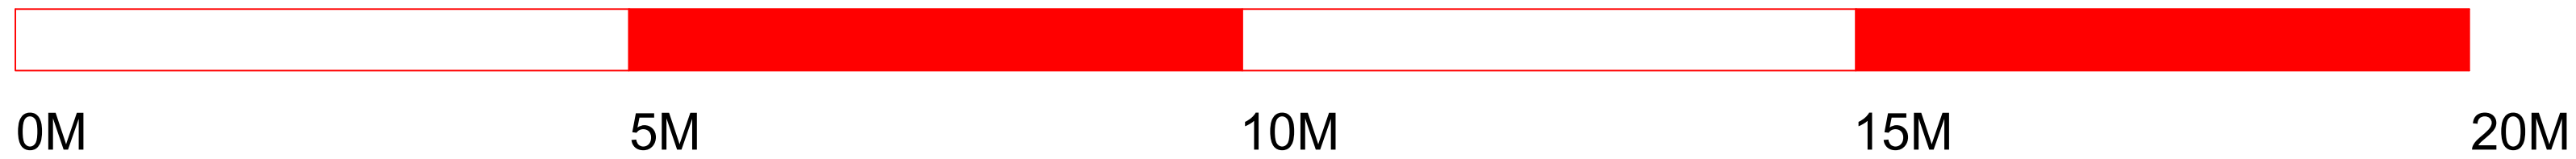


EXISTING SIDE ELEVATION

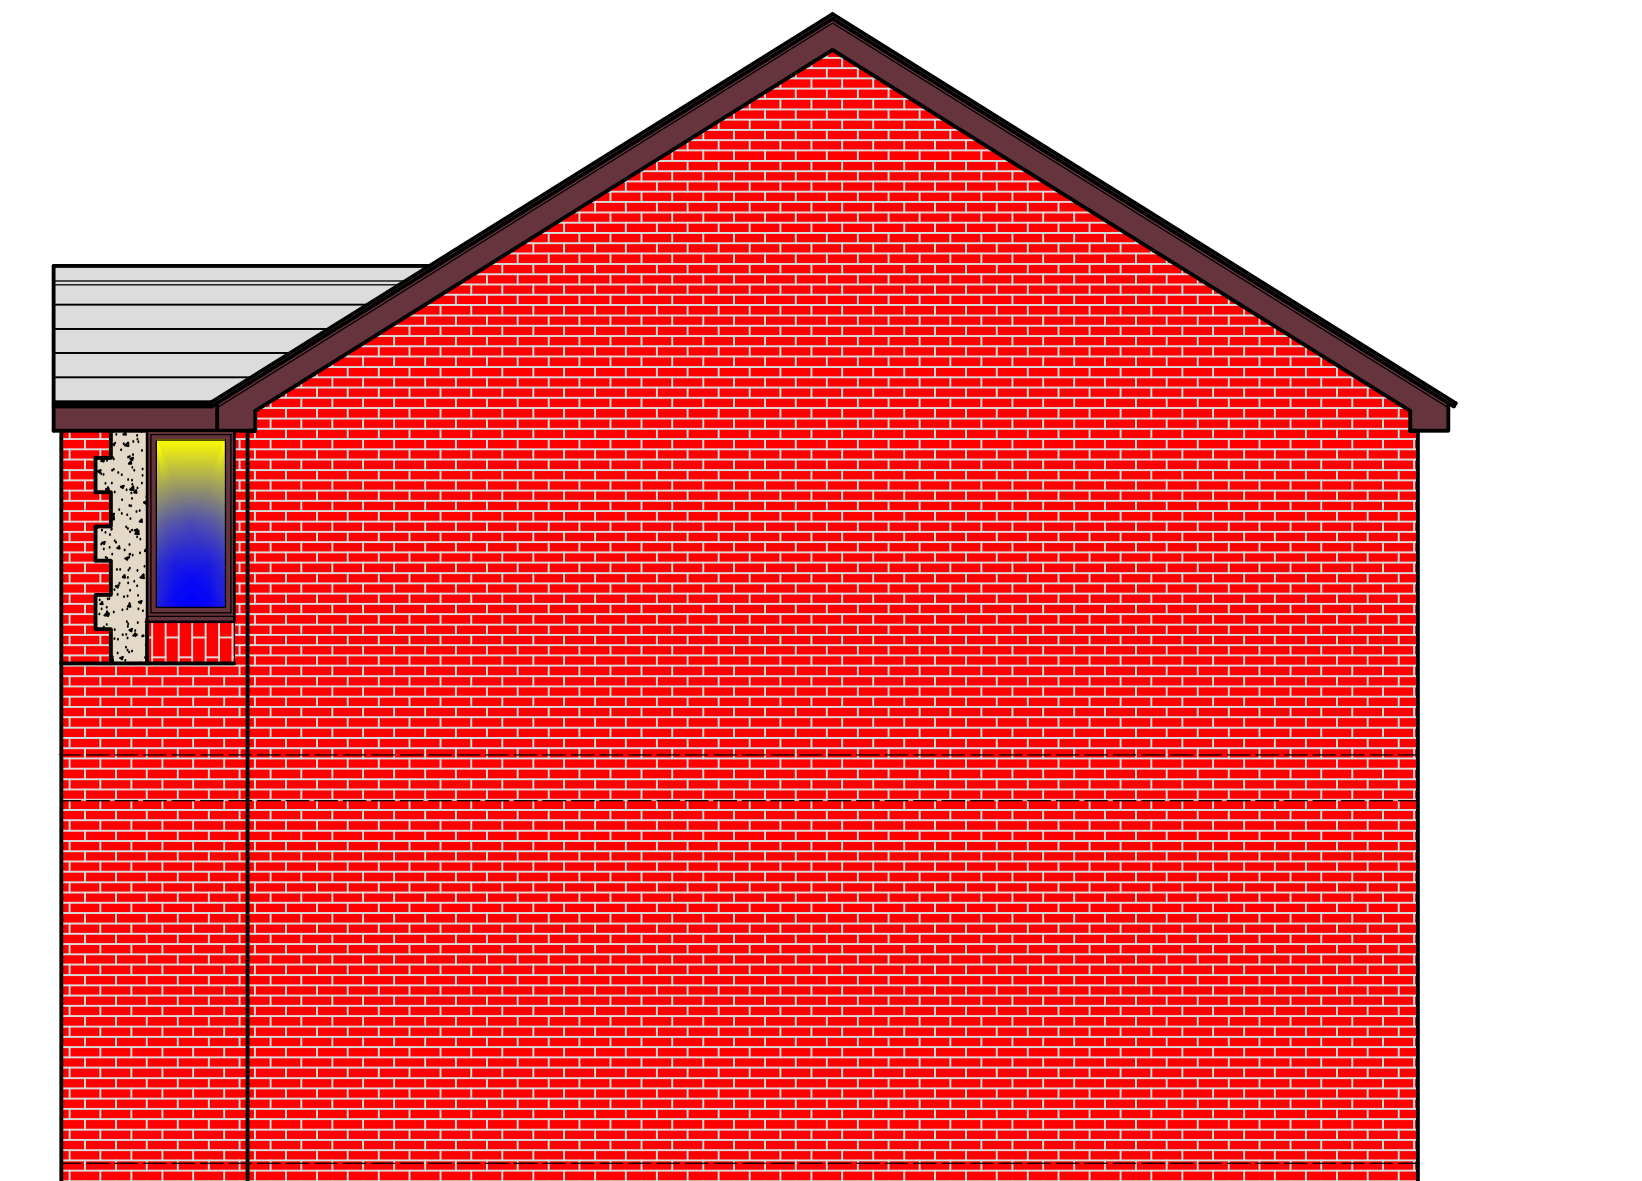


EXISTING SIDE ELEVATION

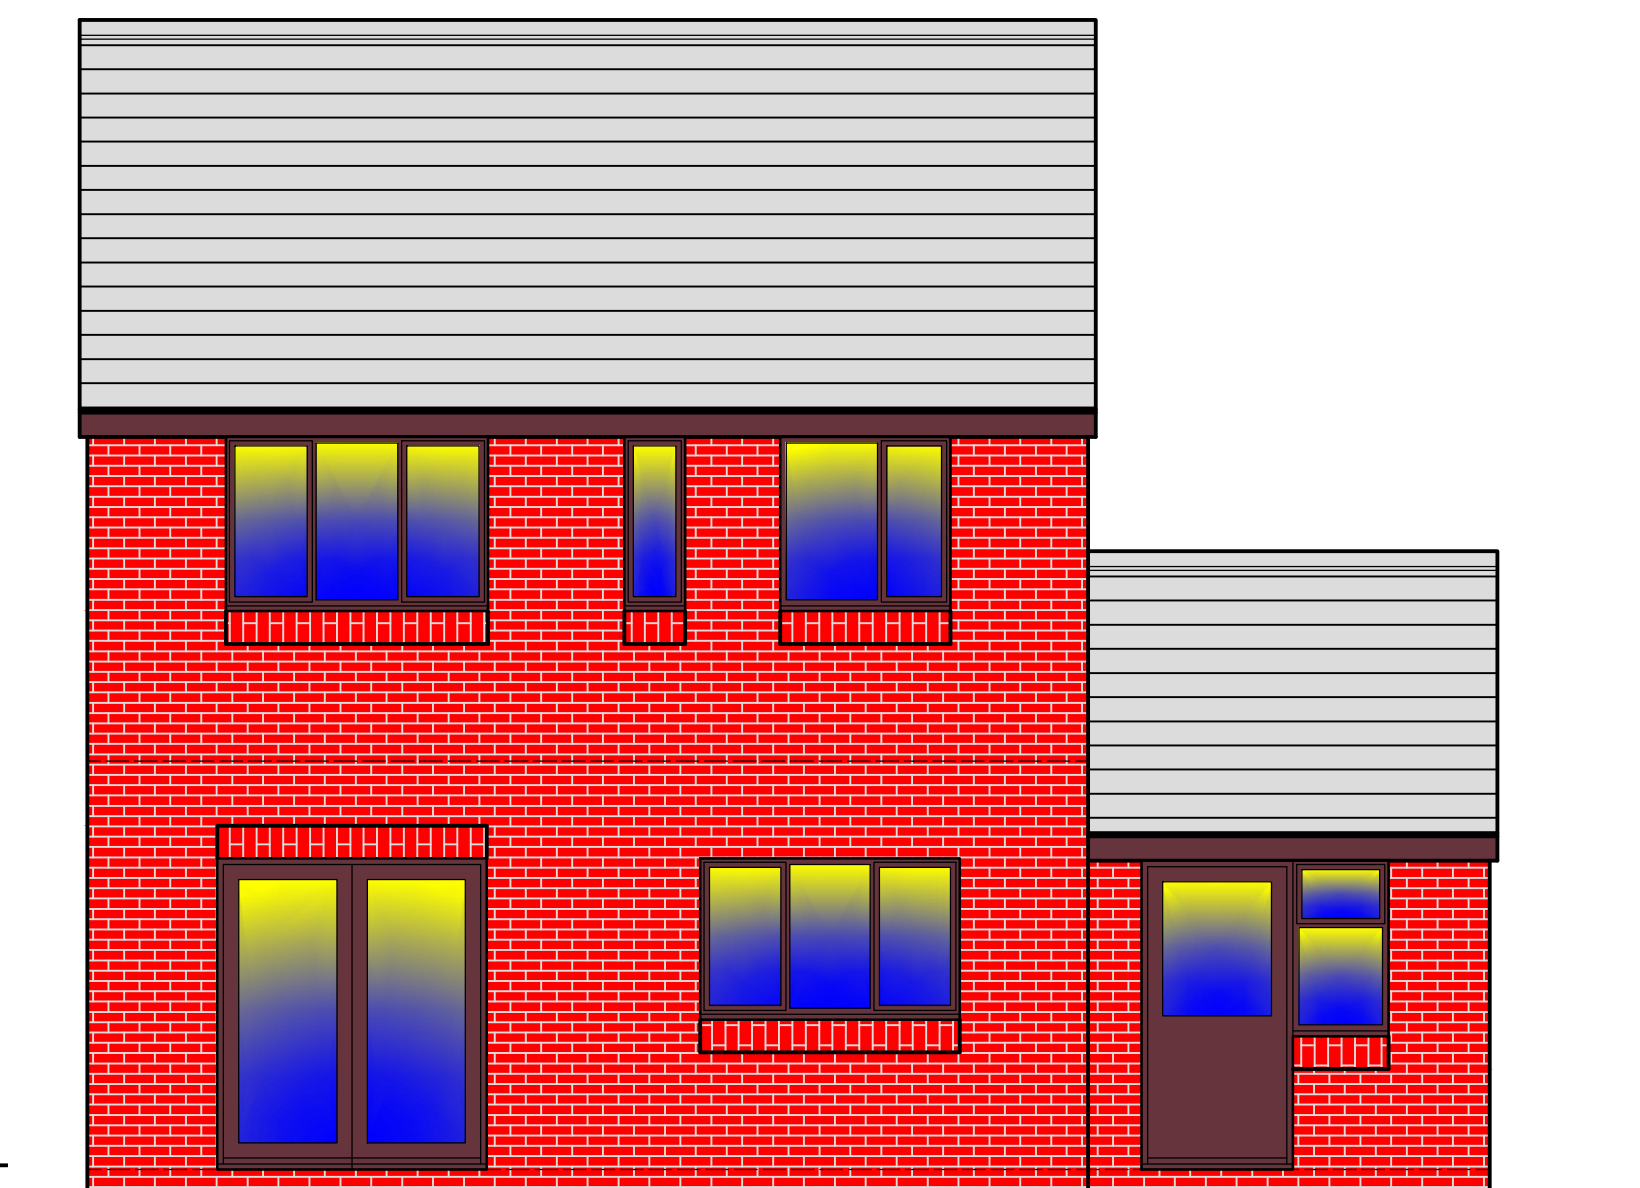

EXISTING REAR ELEVATION

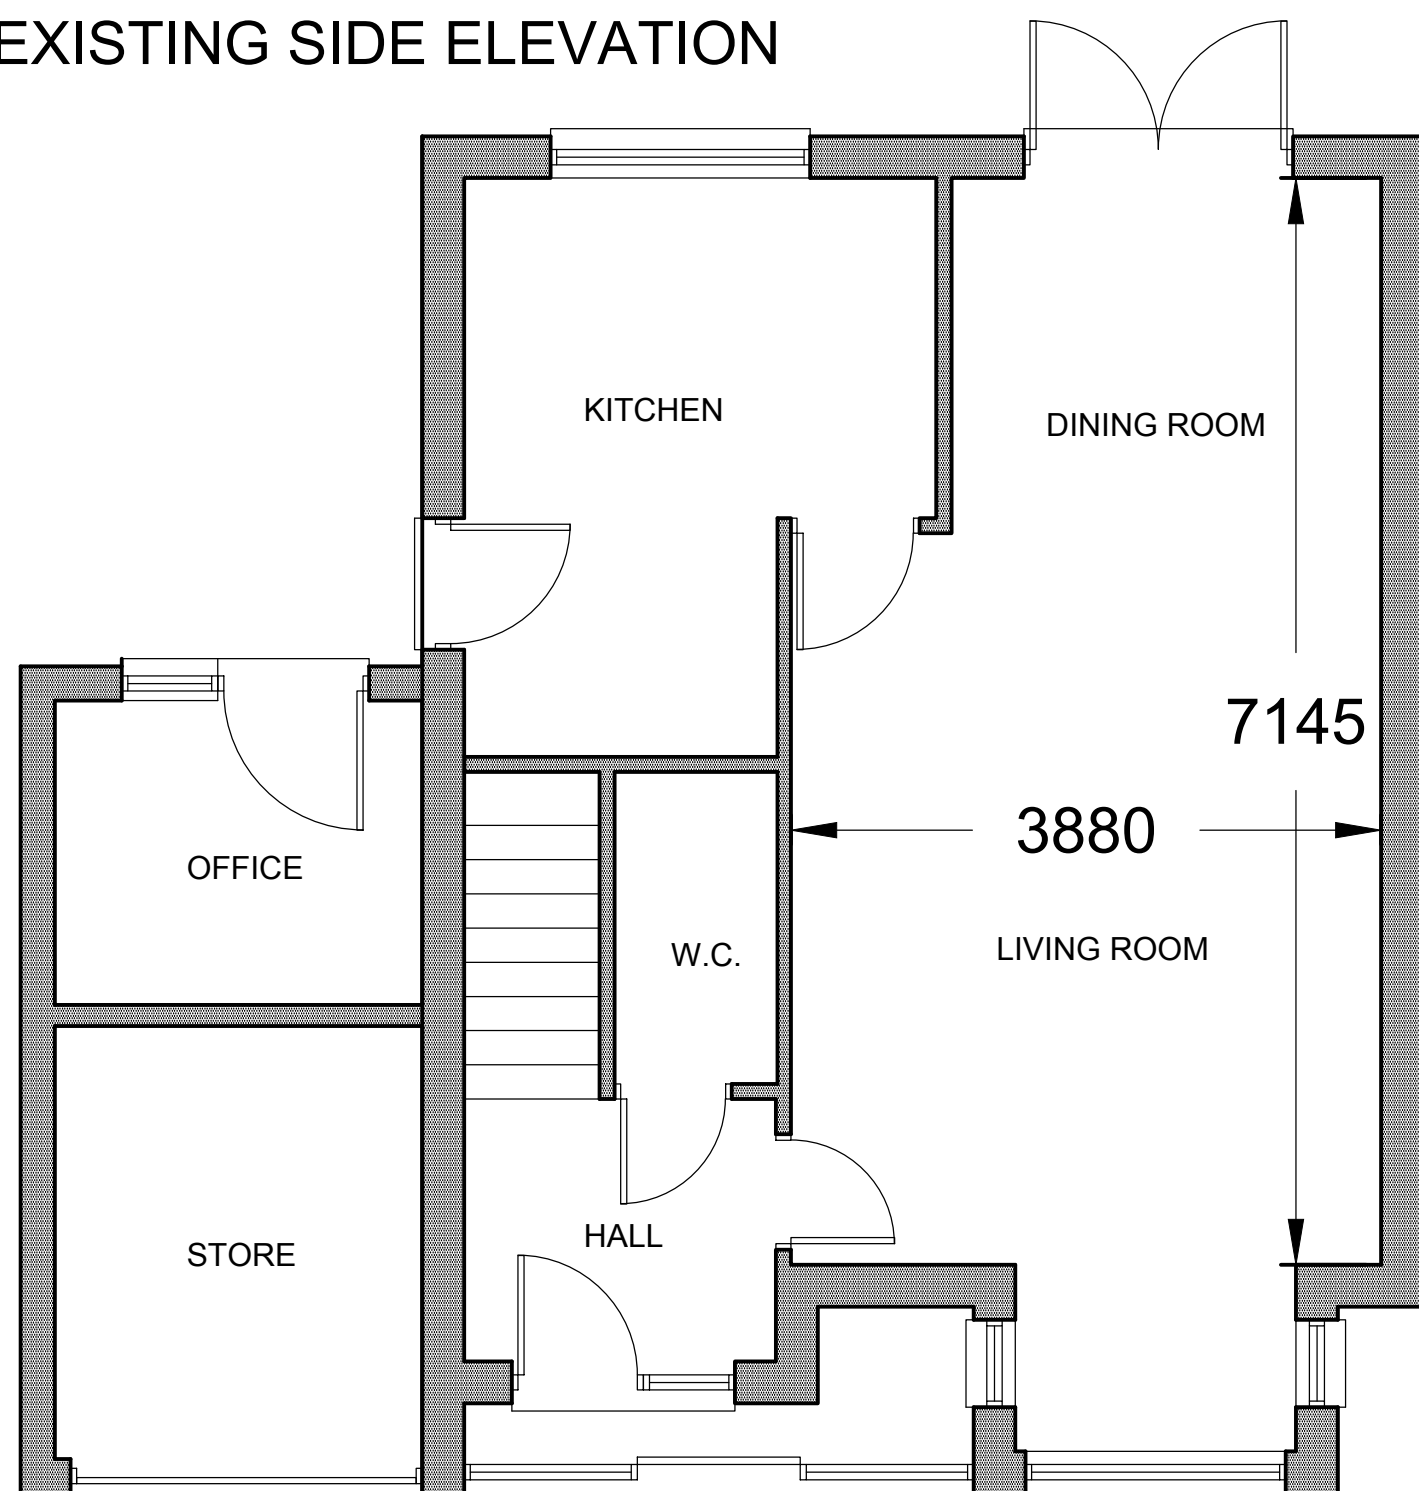

EXISTING GROUND FLOOR PLAN

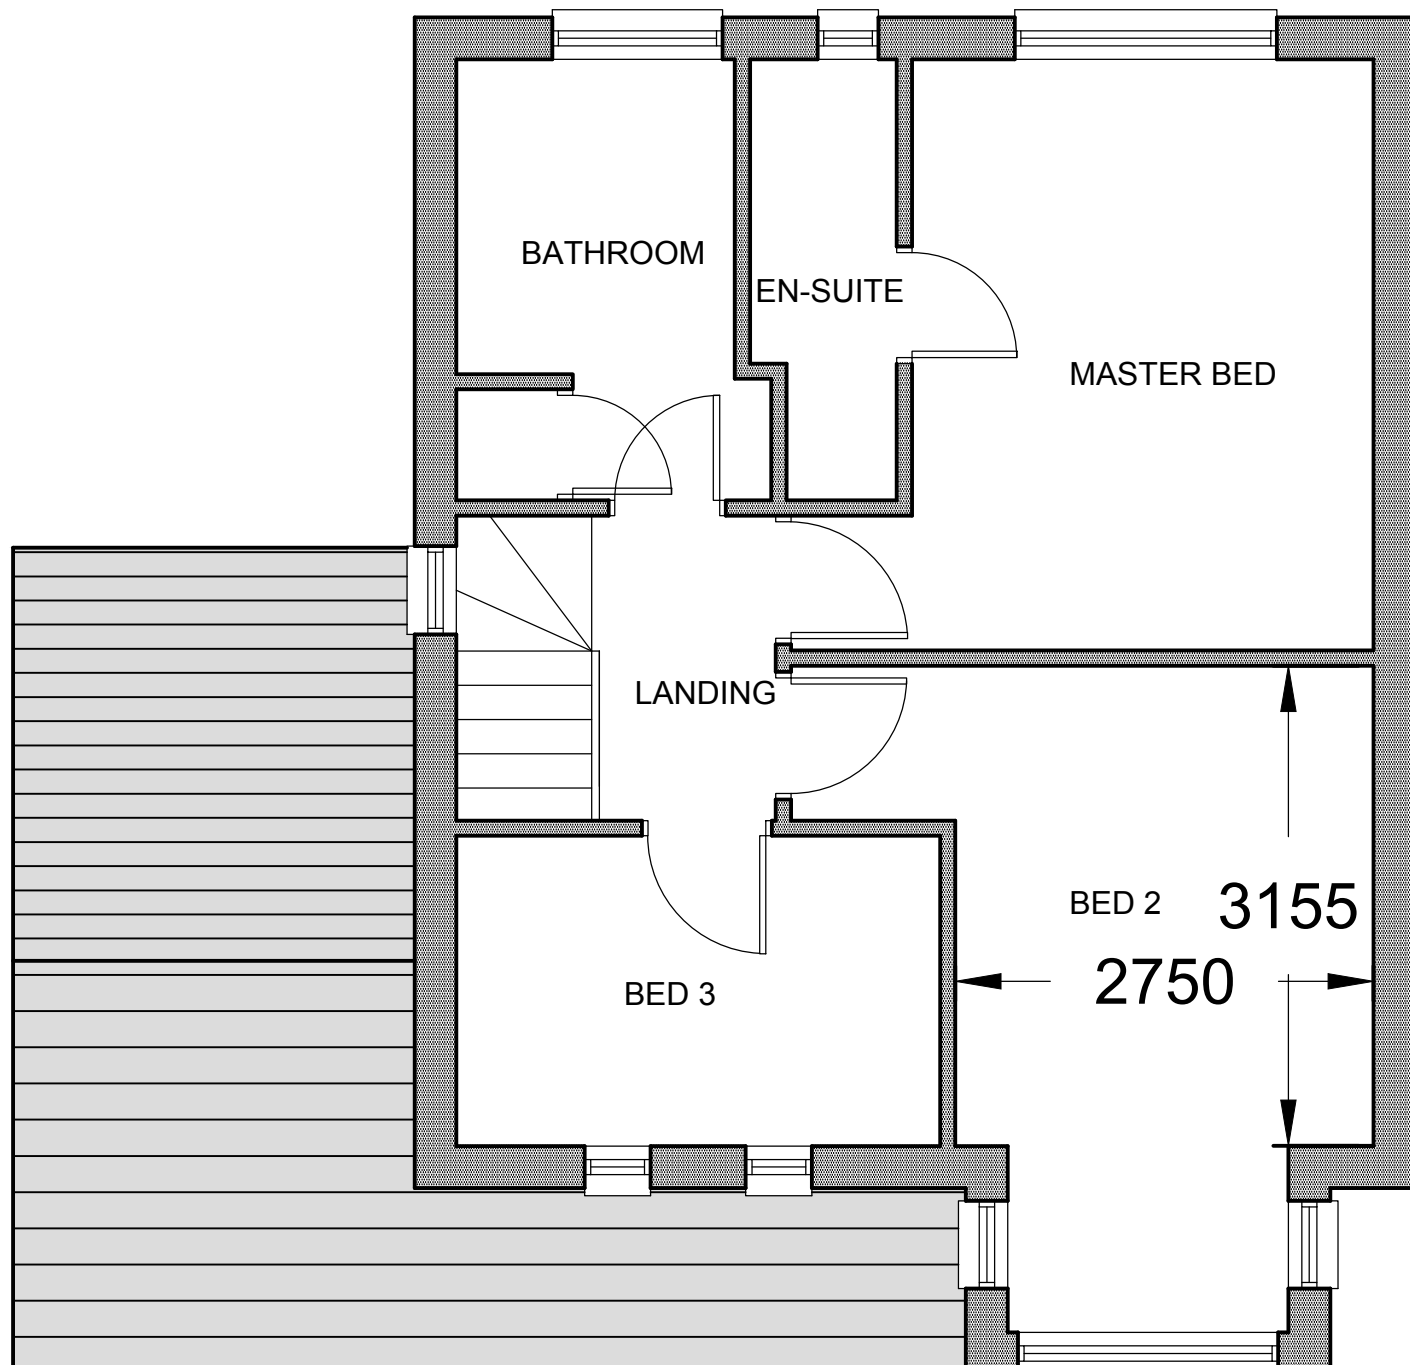

EXISTING FIRST FLOOR PLAN

REV	DATE	DESCRIPTION
ASPIRE ARCHITECTURAL DESIGN 20 Kenford Drive Winstanley Wigan Greater Manchester Tel: 01942 747002 Mob: 07446 238521 Email: neil.sharp1@sky.com		
PROJECT Loft conversion and extension over garage		CLIENT 7 Silverstone Drive, Huyton, L36 4QT
SUBJECT Existing Plans and Elevations.	SHEET SIZE A1	DATE 09.08.2024
PROJECT NR -	DRAWING NR SD-01	SCALE 1:50
REV -	DRAWN NS	CHECKED -