




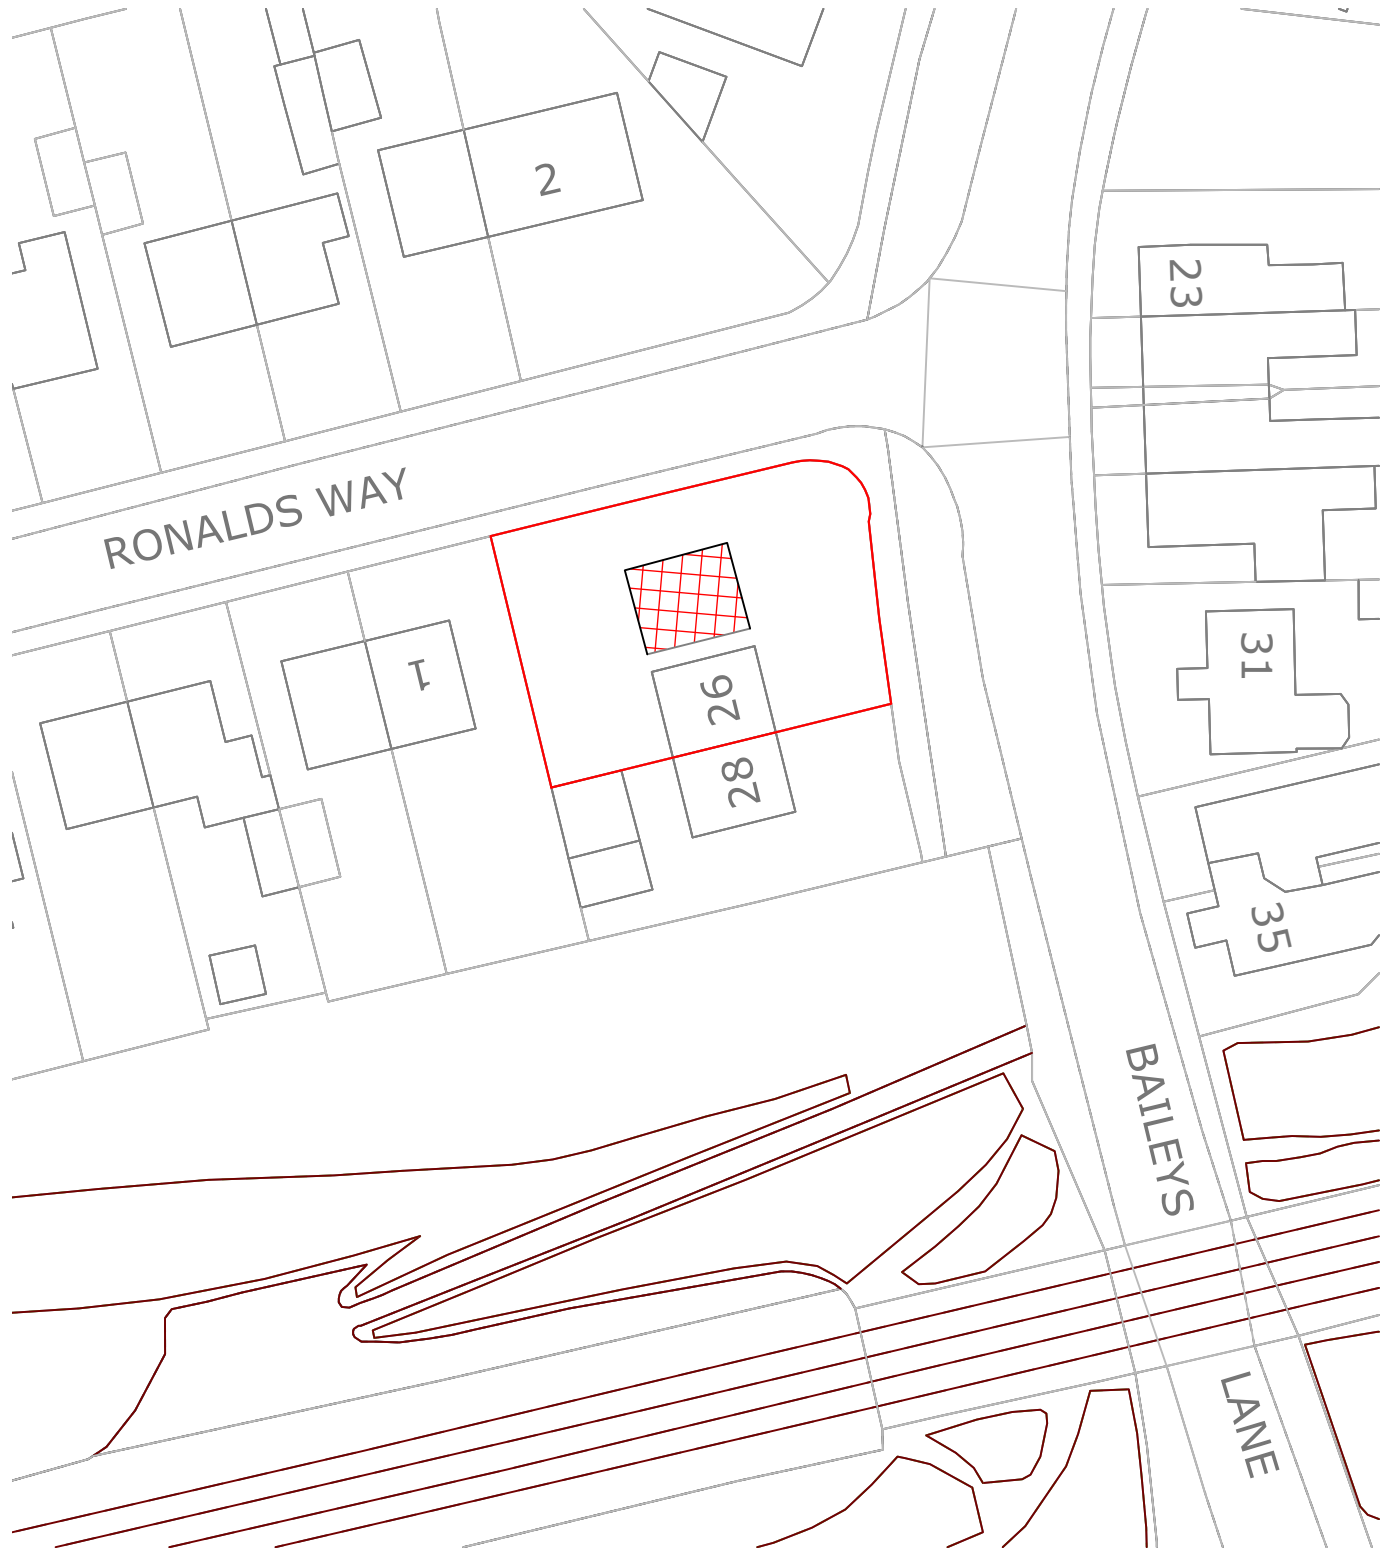

Plan Scale 1:100

 

Site Plan Scale 1:500

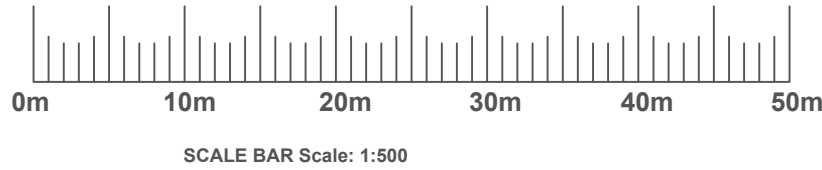

Location Plan Scale 1:1250

A	09.06.23	Removed extension
rev	date	narr

Do not scale this drawing. Any discrepancy in figured dimensions to be referred immediately to the agent/consultants. Contractors must check all dimensions from site. Copyright Philip Seddon Associates. All rights reserved.

project

26 Baileys Lane,
Halewood, Liverpool,
L26 0XD

drawing

Erection of 1No. Dwelling
Plan, Site and Location Plan
as Proposed

scale	number	date
As Shown @ A1	1869 / 02	26.06.23