


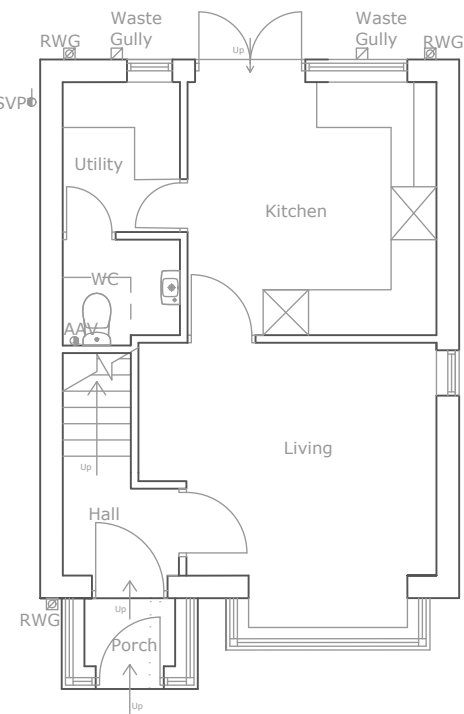


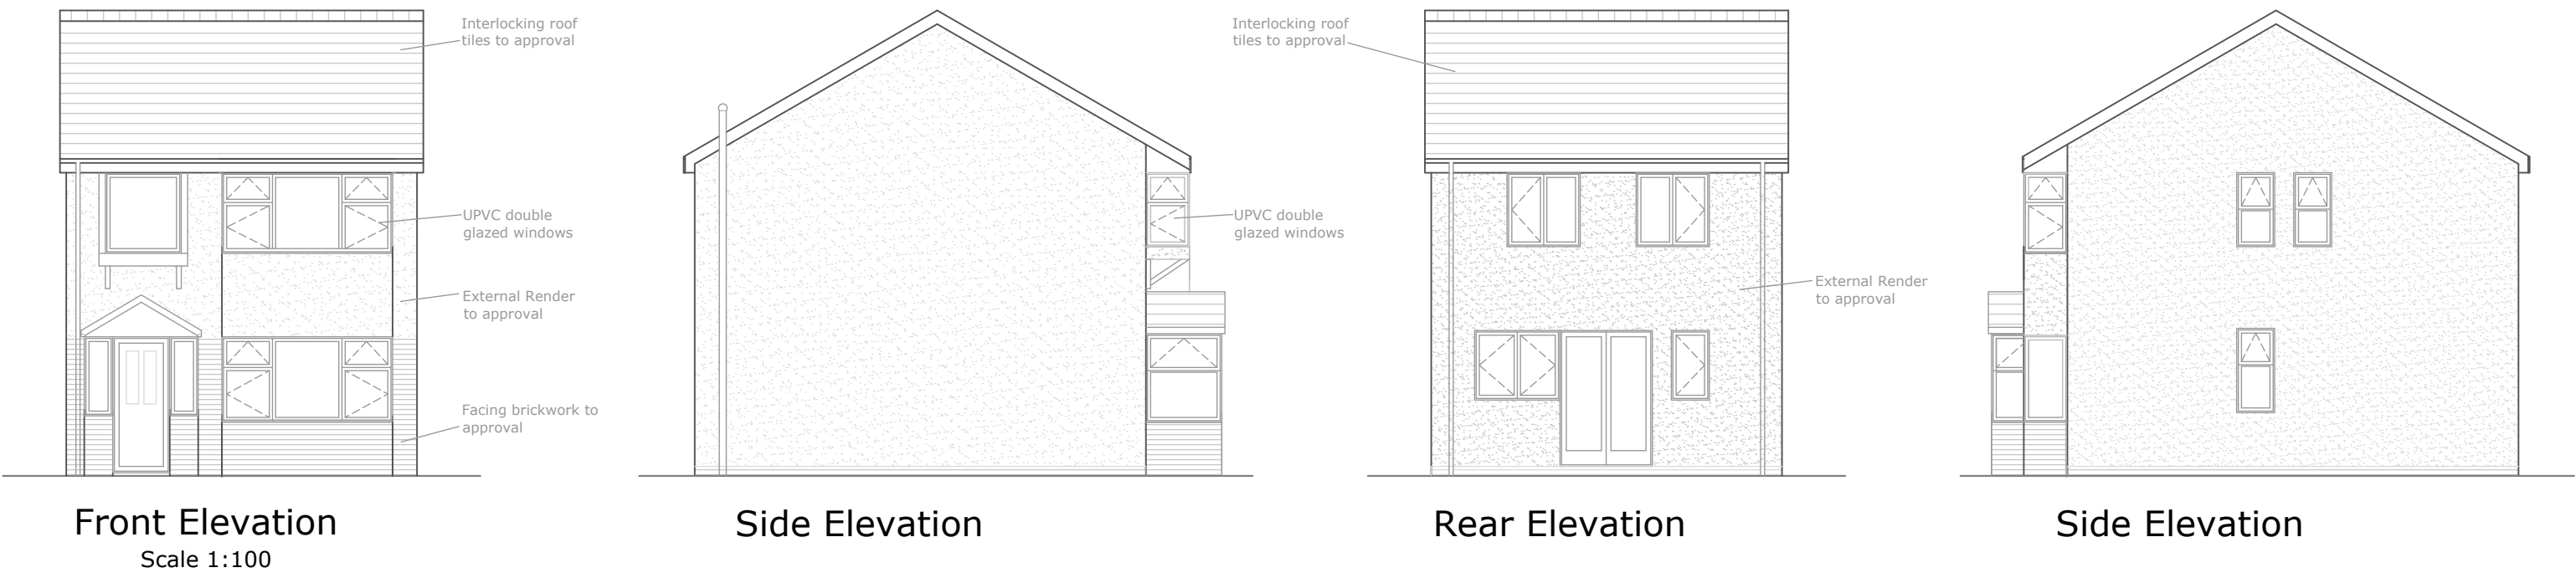


Ground Floor
Scale 1:100

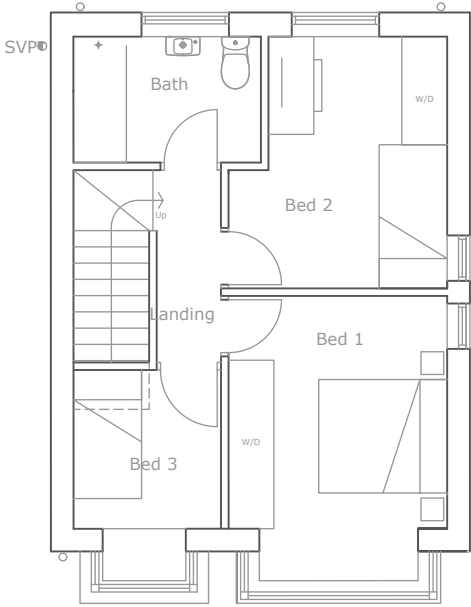

First Floor

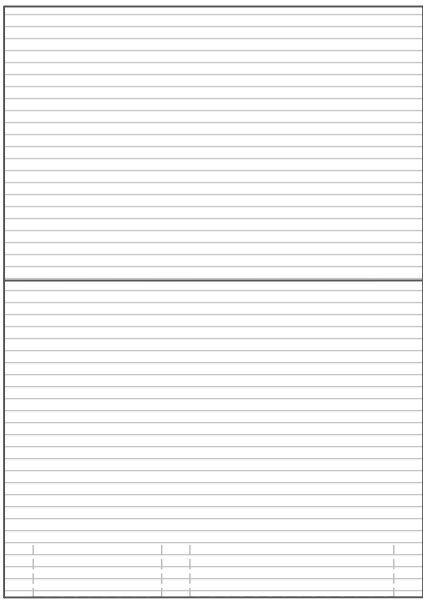

Roof Plan

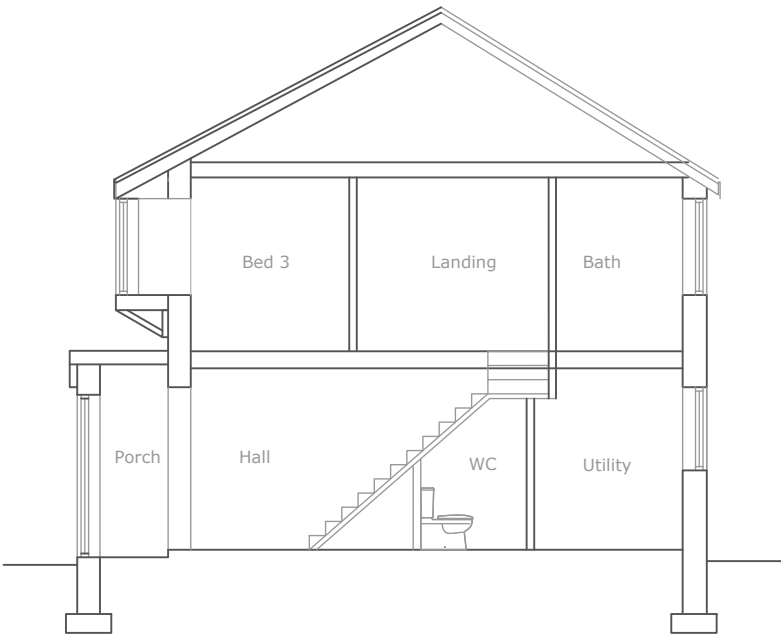

Typical Section Scale 1:100

rev	date	narr
Do not scale this drawing. Any discrepancy in figured dimensions to be referred immediately to the agent/consultants. Contractors must check all dimensions from site. Copyright Philip Seddon Associates. All rights reserved.		
project 26 Baileys Lane, Halewood, Liverpool, L26 0XD		
drawing House Plans and Elevations		
scale As Shown @ A2	number 1869 / 03	date 26.06.23