



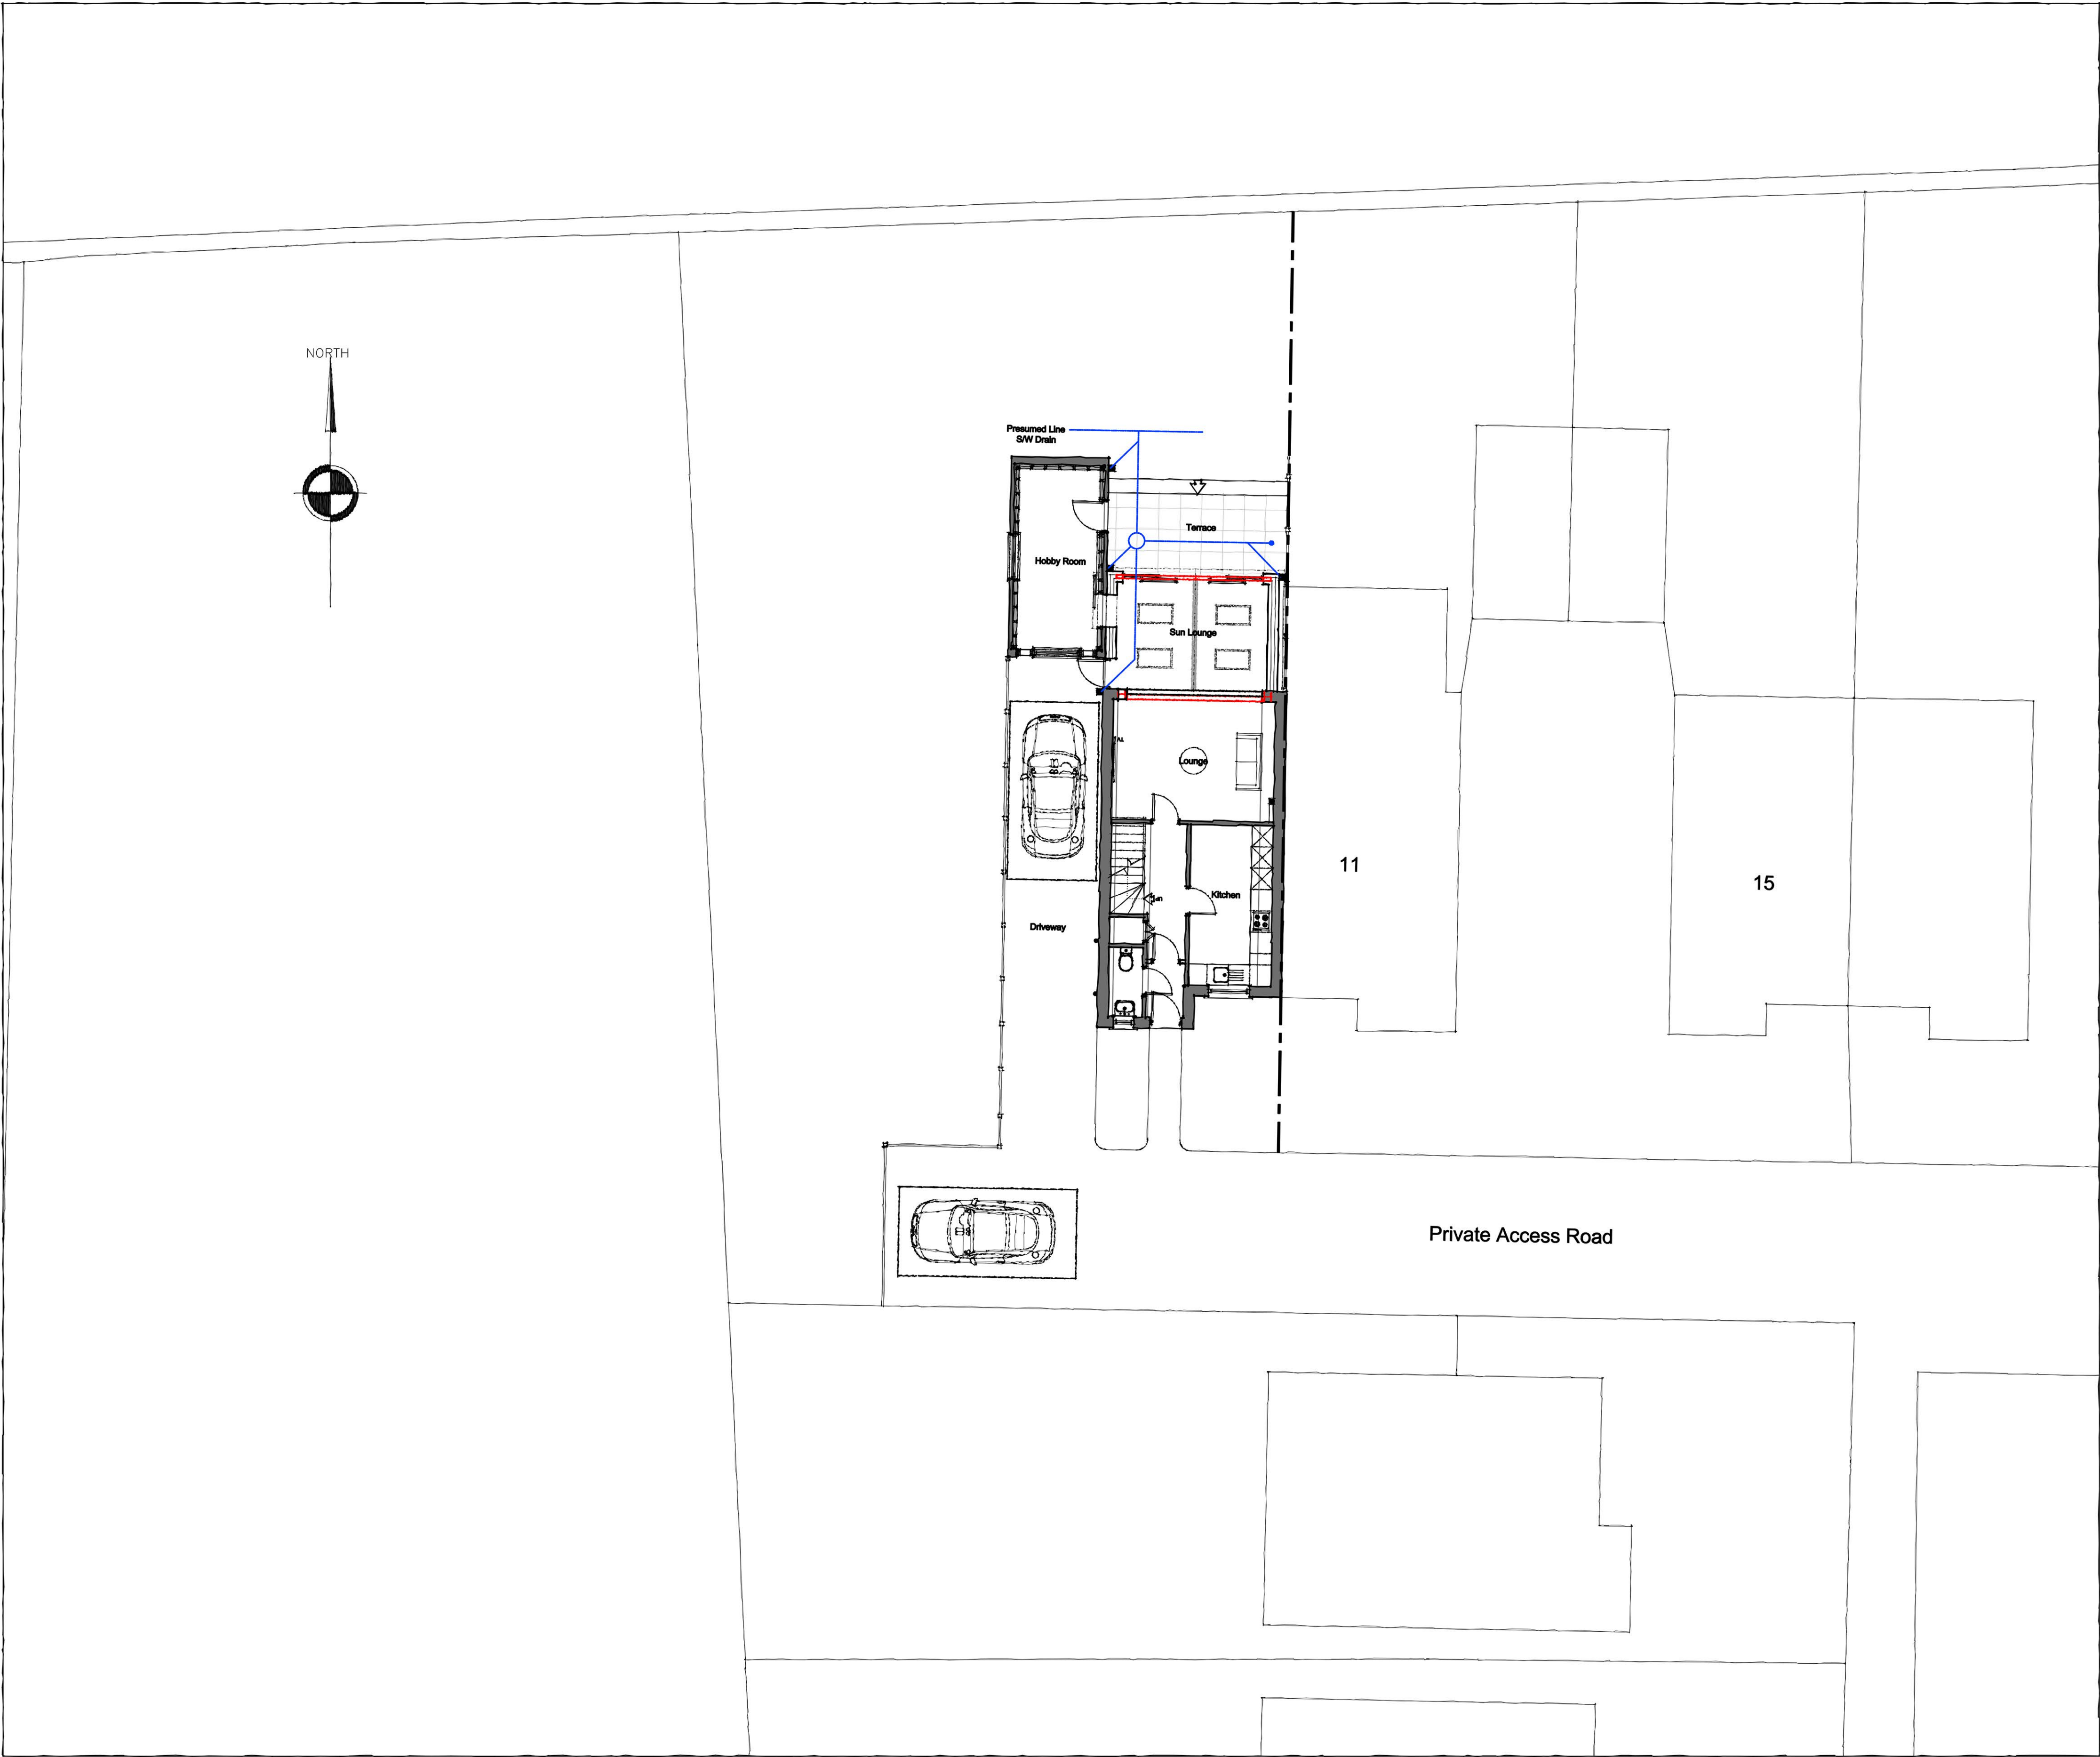

Proposed Site Plan  
Scale 1:100



| Rev | Amendment | Drawn | Check |
|-----|-----------|-------|-------|
| C01 | -         | --:23 | --:23 |
| C02 | -         | --:23 | --:23 |
| C03 | -         | --:23 | --:23 |

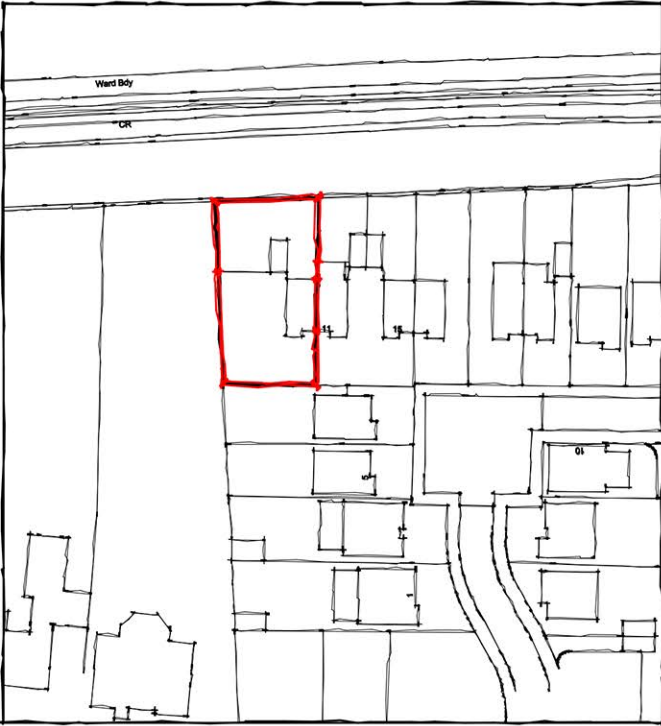

Location Plan  
Scale 1:1250



**RA**  
Revival Architecture

**Dream. Plan. Begin.**

Do not scale from this drawing. Use figured dimensions only, which are displayed in millimeters unless stated otherwise. The contractor is requested to check all dimensions before work is put in hand. Any discrepancies within the drawing should be reported prior to commencement of works.

This drawing is copyright and remains the property of Revival Architecture Ltd. This drawing must only be used for the purpose for which it is supplied and its contents must not be reproduced for any purpose without written permission.

|           |                      |
|-----------|----------------------|
| Project:  | 9 Earle Avenue, Roby |
| Client:   | Ms. Lesley Morris    |
| Title:    | Proposed Site Plan   |
| Date:     | 07.09.23             |
| Drawn:    | CW                   |
| Check:    | GNP                  |
| Scale@A1: | 1:100 / 1:1250       |
| Revision: | -                    |
| Status:   | Building Regulations |

Drawing Number:  
0000-RA-XX-XX-DR-A-0200