




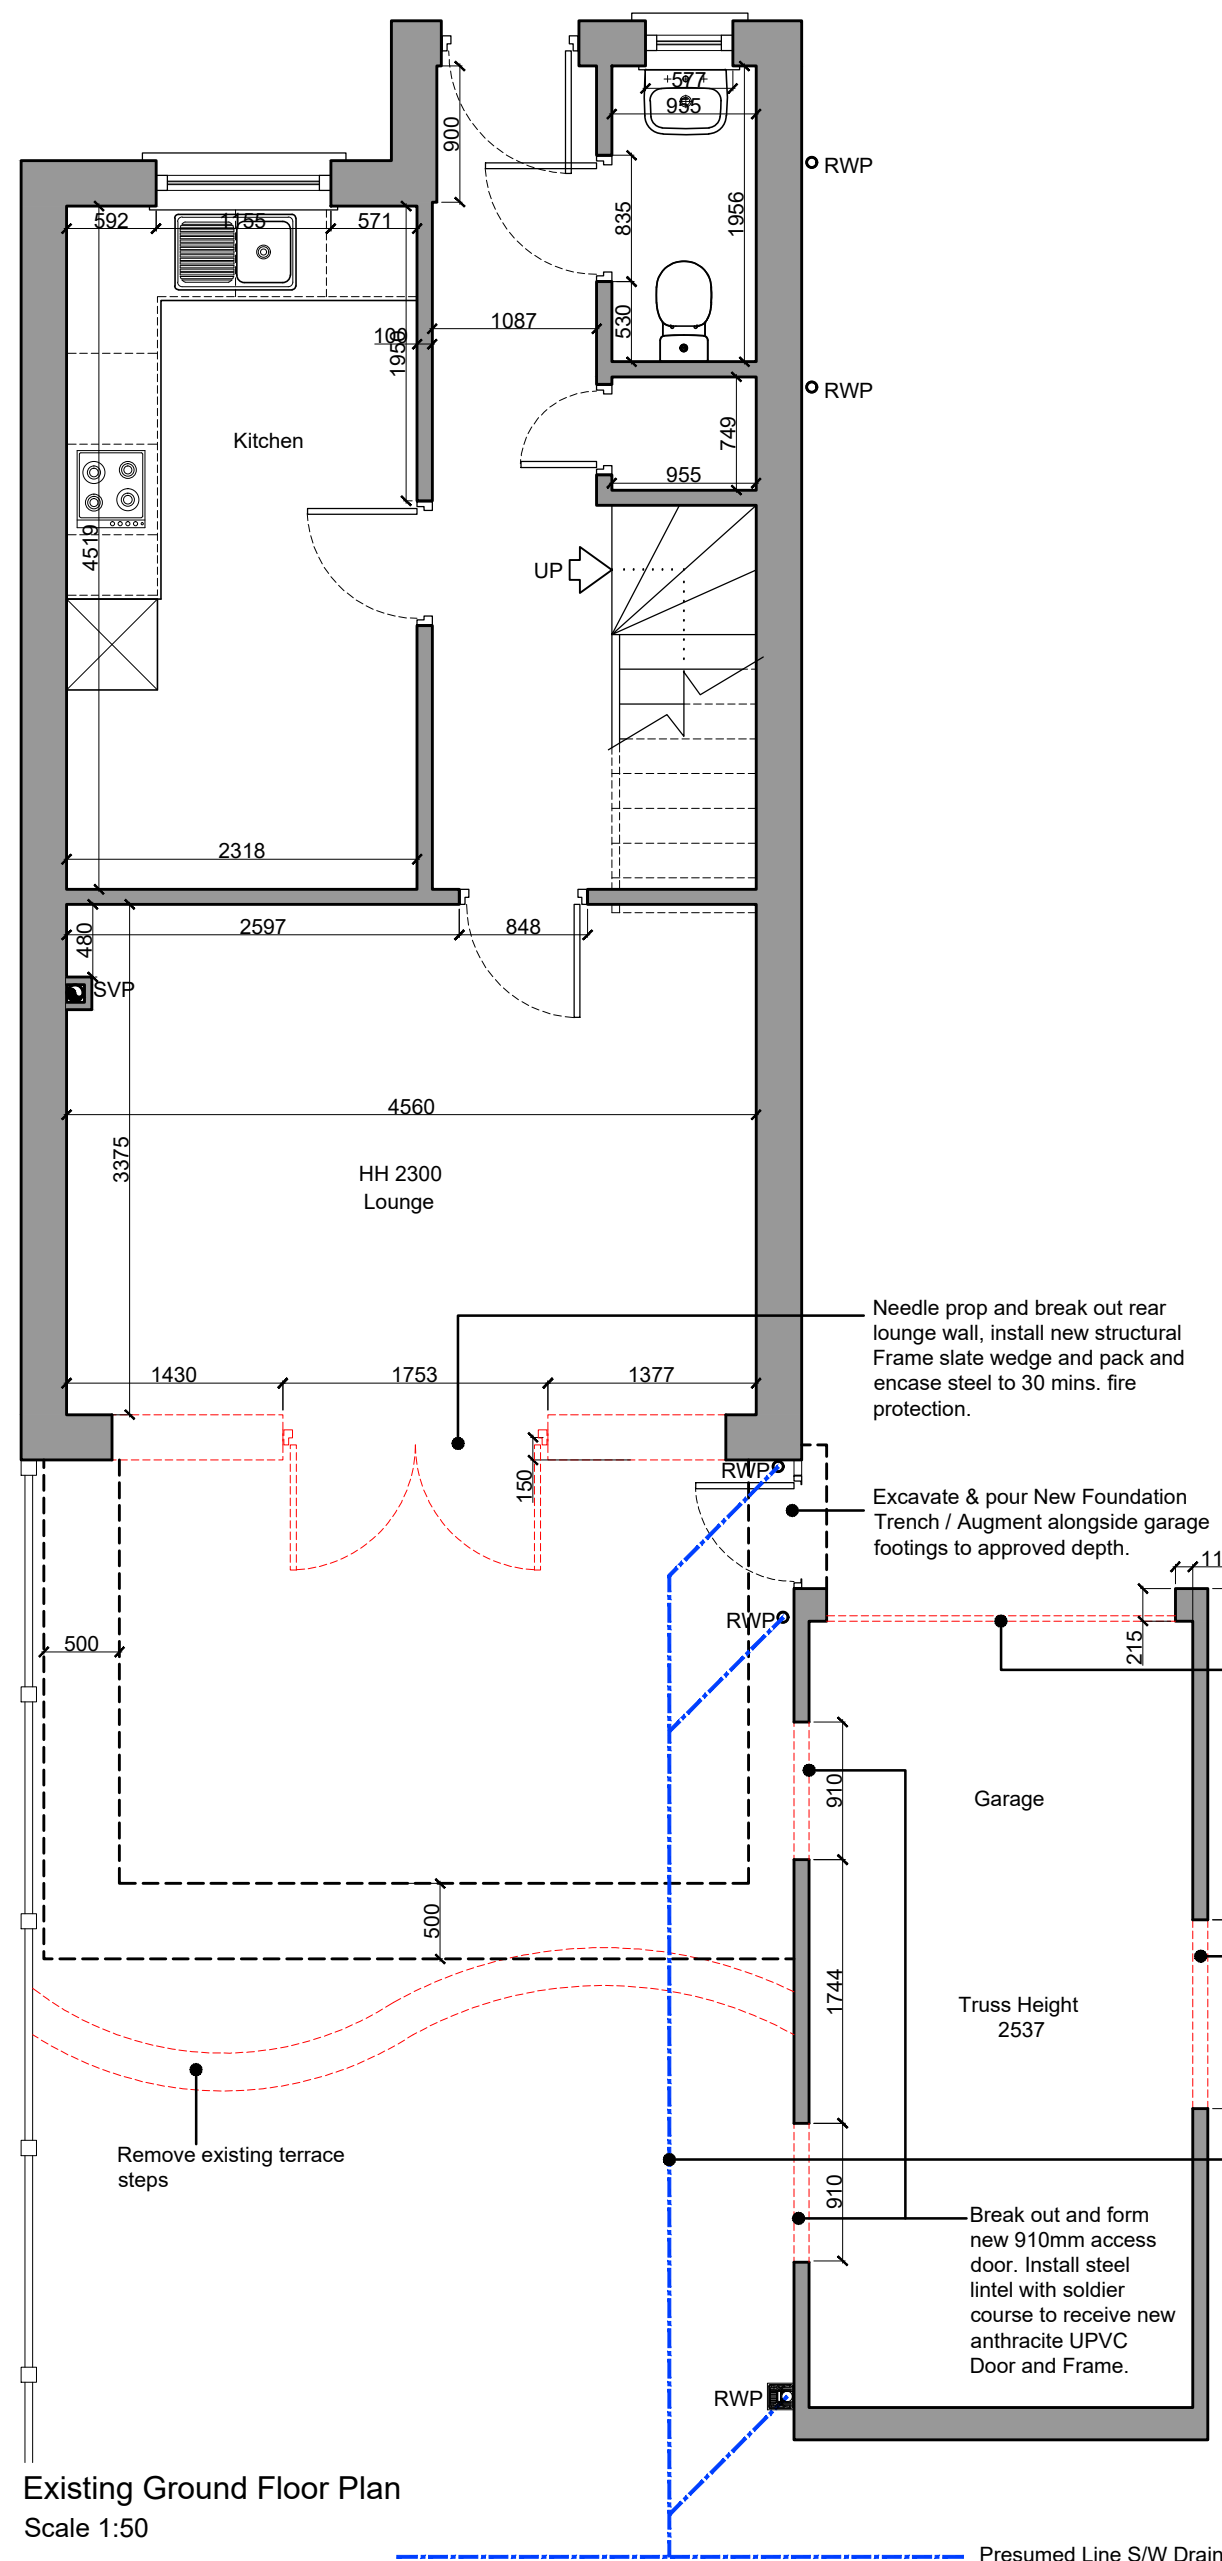

Existing Ground Floor Plan
Scale 1:50

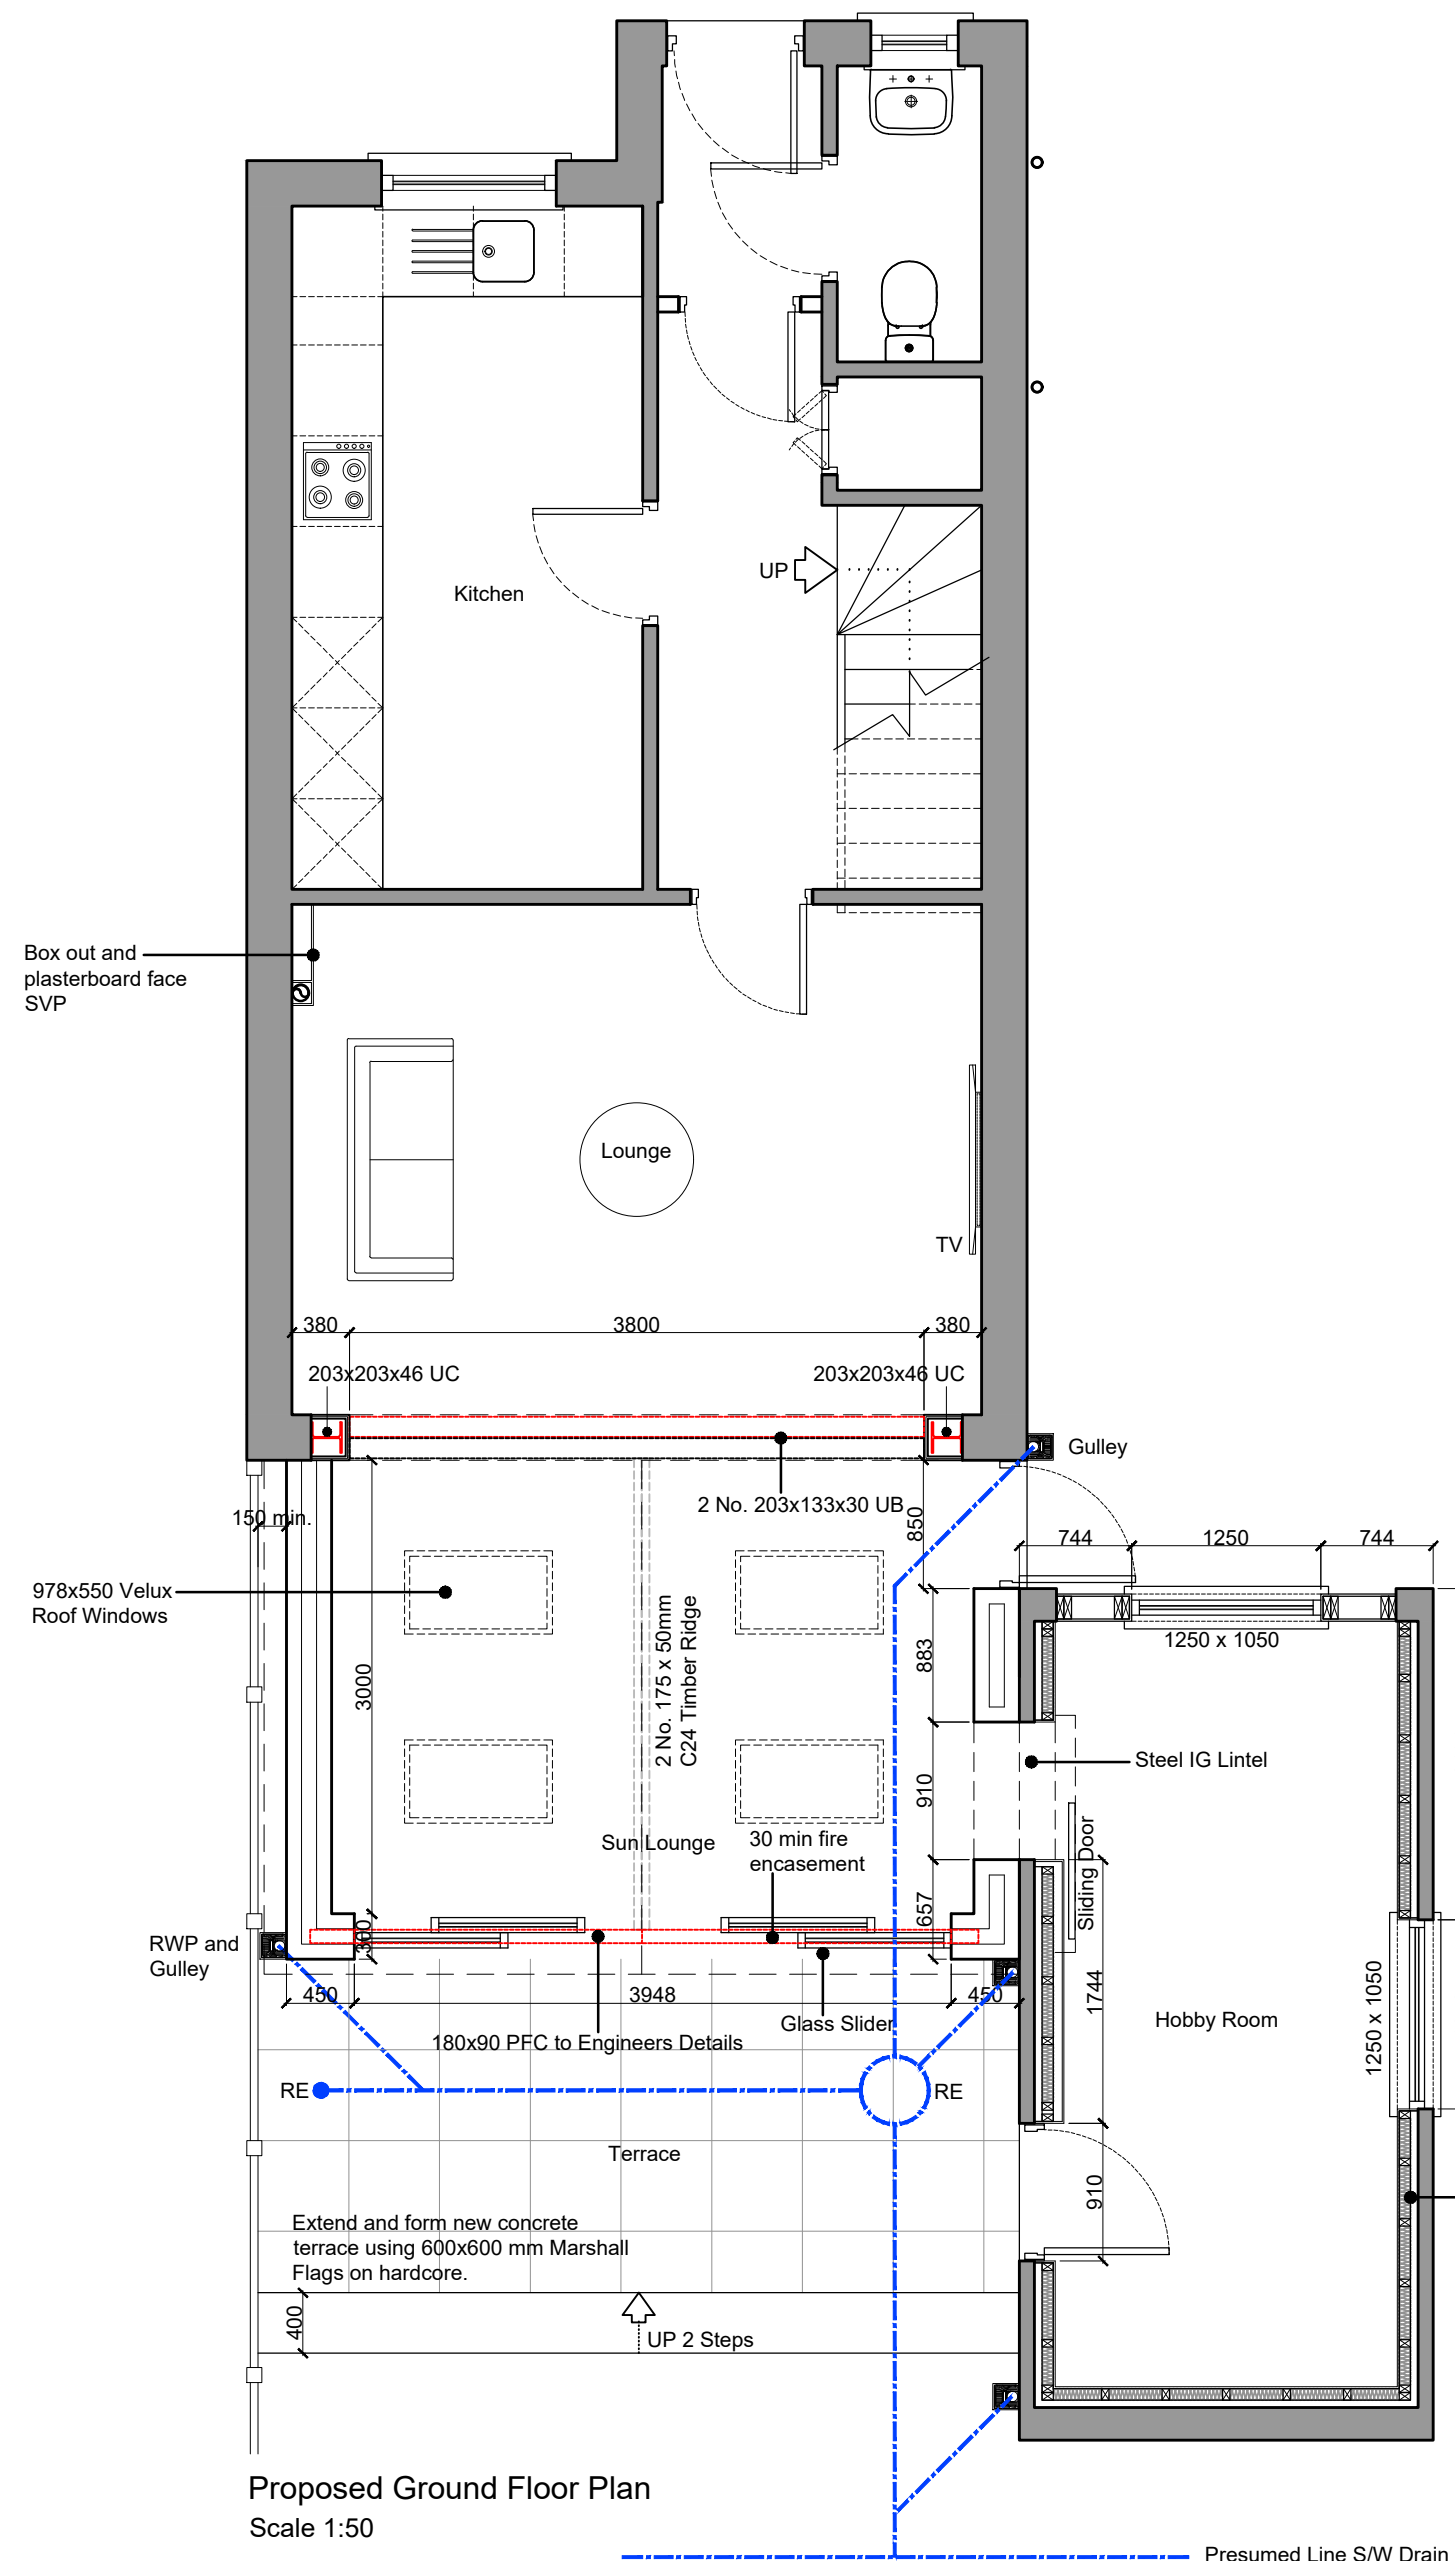

Proposed Ground Floor Plan
Scale 1:50

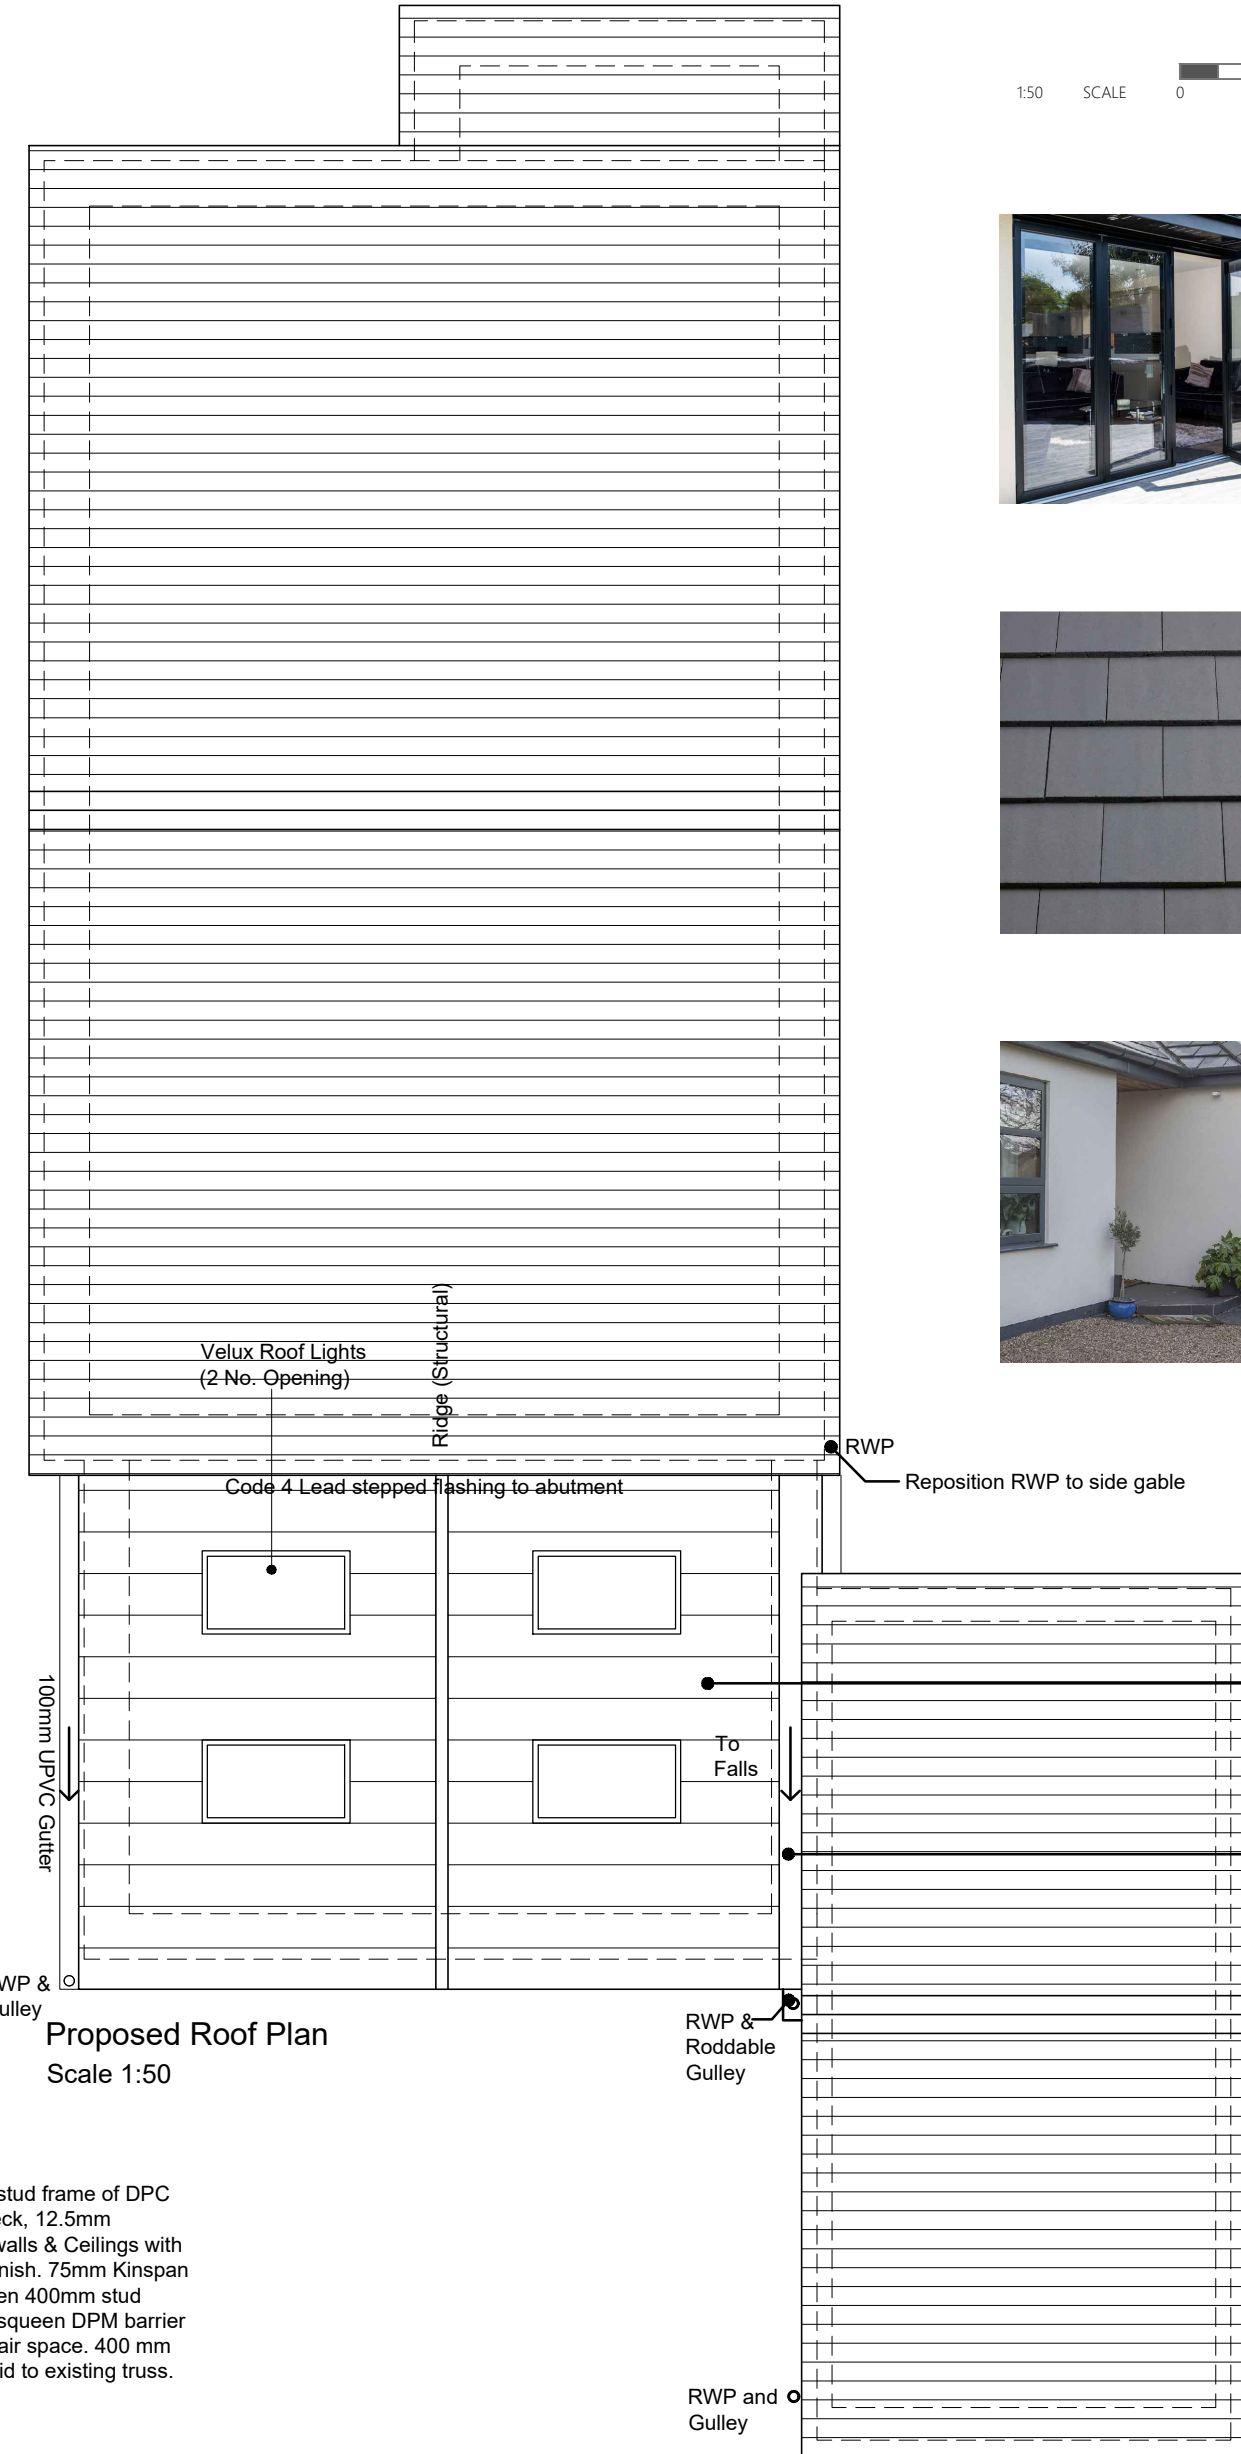

Proposed Roof Plan
Scale 1:50

150 SCALE 0 1 2 METRES



Aluminium Sliding Screen




Black Concrete Roof Tile



Ivory K-Render

Rev	Amendment	Drawn	Check
P01	Existing and proposed Side Elevation 2 shown.	14.12.23	14.12.23
P02		14.12.23	14.12.23
P03		14.12.23	14.12.23

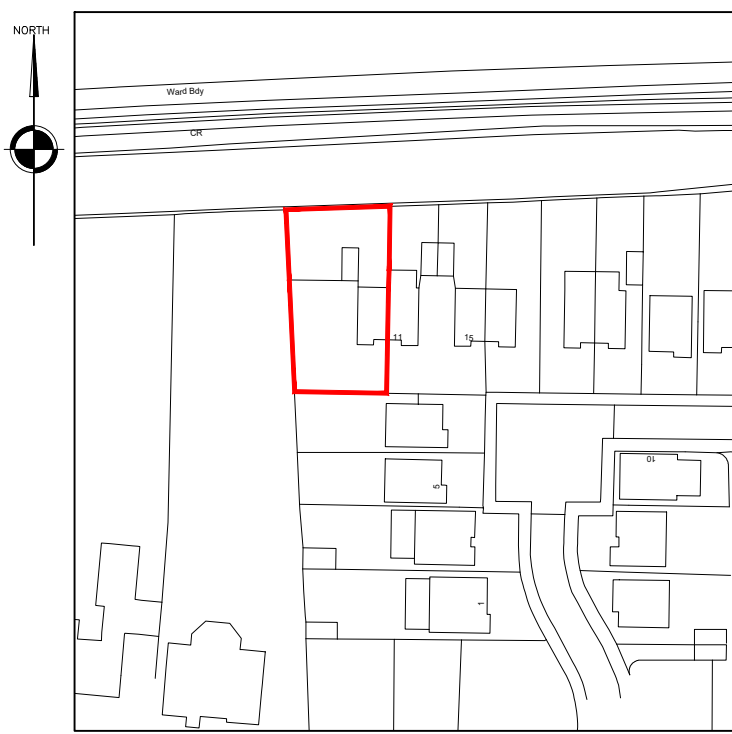


Location Plan
Scale 1:1250

11250 SCALE 0 10 50 METRES




Existing Rear Elevation
Scale 1:100

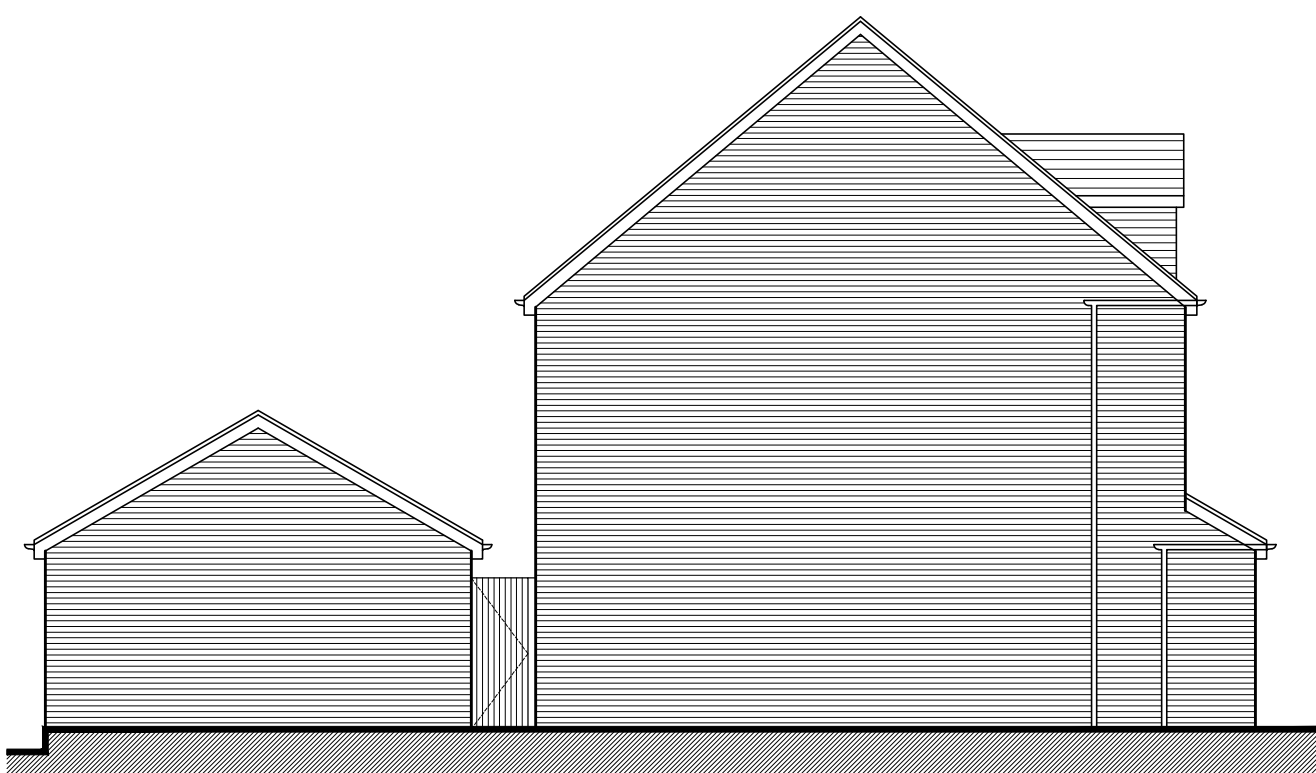


Existing Side Elevation
Scale 1:100




Existing Front Elevation
Scale 1:100

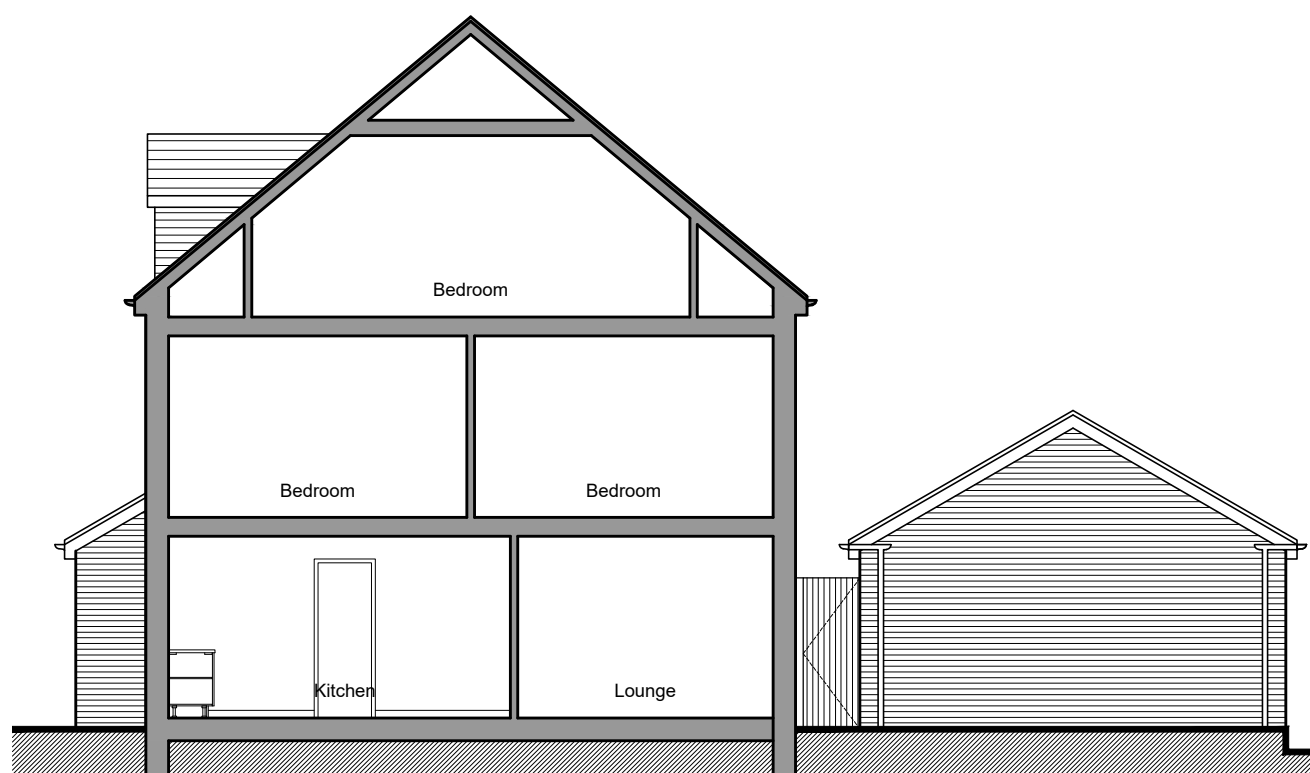

Existing Side Elevation 2 / Section
Scale 1:100

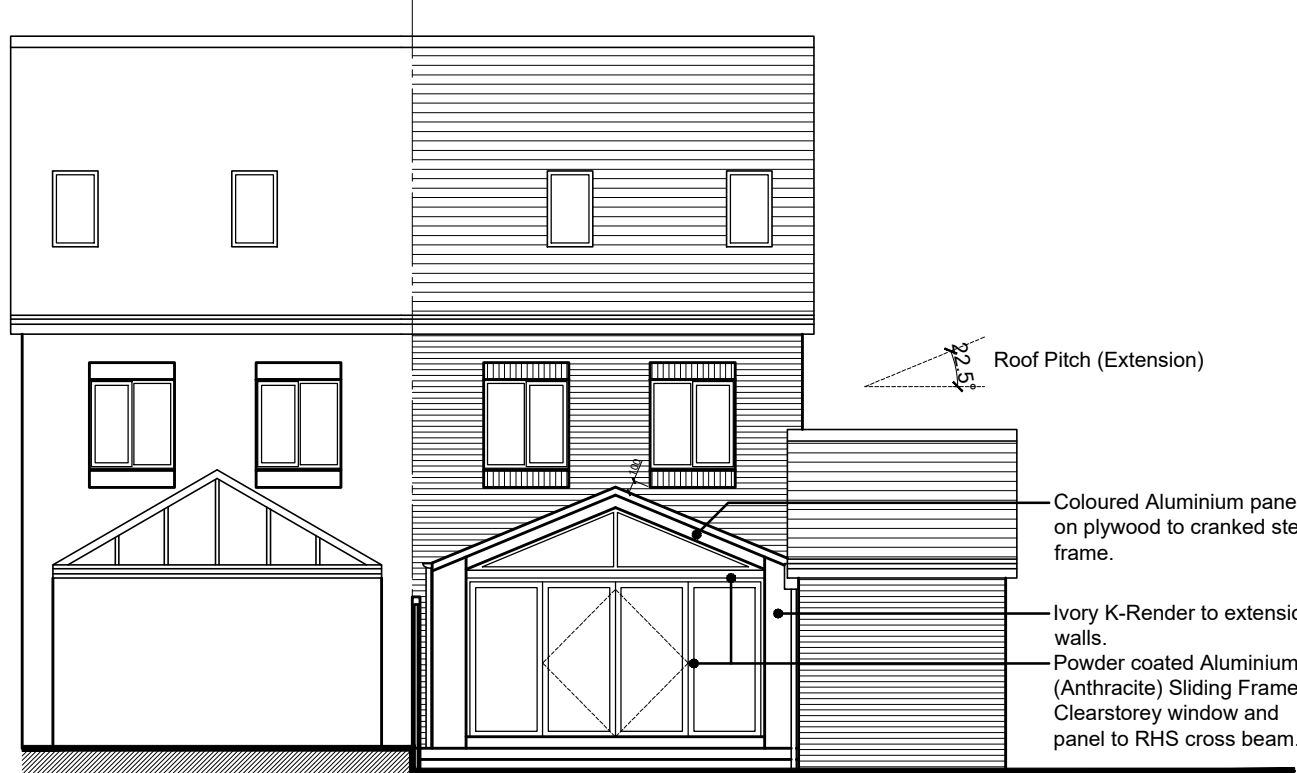

Proposed Rear Elevation
Scale 1:100

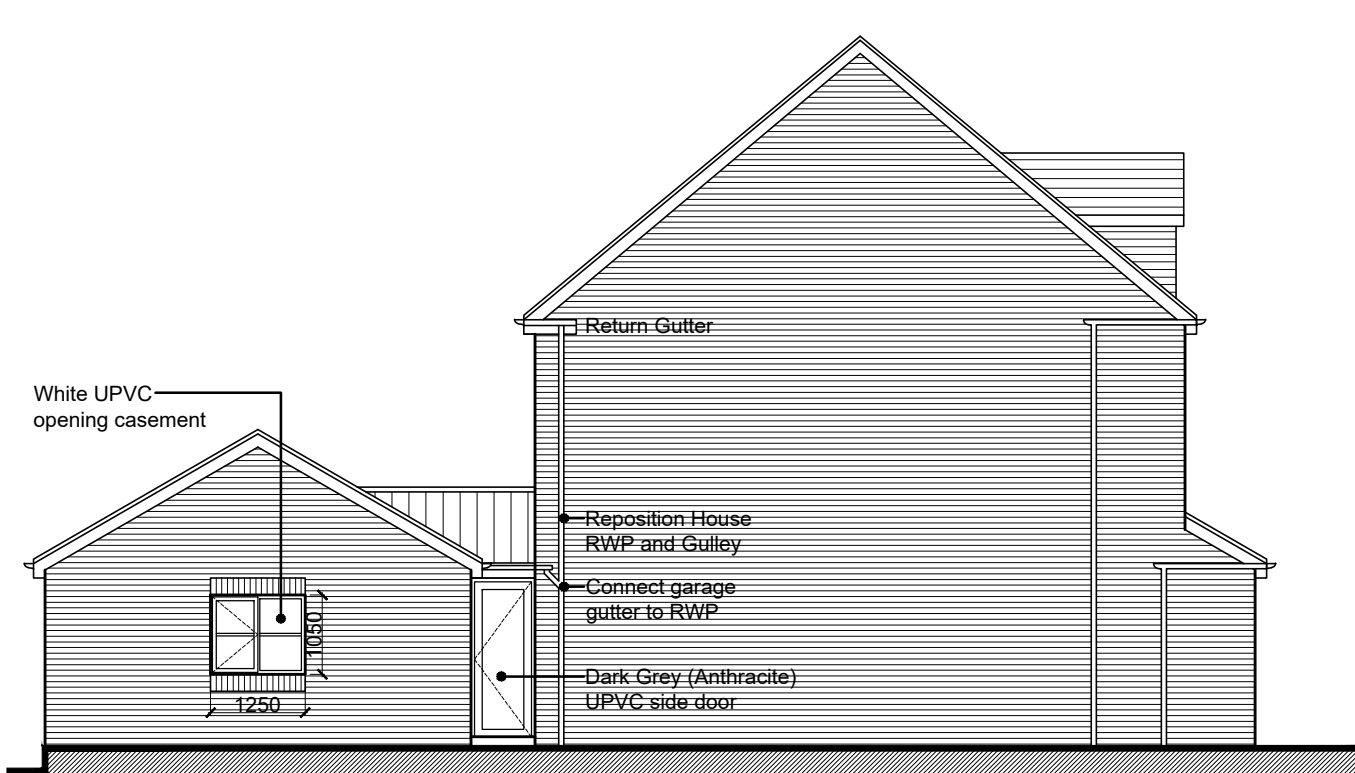

Proposed Side Elevation
Scale 1:100



Proposed Front Elevation
Scale 1:100



Proposed Side Elevation 2 / Section
Scale 1:100

1100 SCALE 0 1 5 METRES

RA
Revival Architecture

Dream. Plan. Begin.

This drawing is copyright and remains the property of Revival Architecture Ltd. This drawing must only be used for the purpose for which it is supplied and its contents must not be reproduced for any purpose without written permission.

Project:	9 Earle Avenue, Roby
Client:	Ms. Lesley Morris
Title:	Existing & Proposed Plans
Date:	08.12.23
Drawn:	CW
Check:	GNP
Scale@A1:	1:50 / 1:100
Revision:	P01
Status:	Planning
Drawing Number:	

0000-RA-XX-XX-DR-A-0210