




FOR PLANNING ONLY
BUILDING CONTRACTOR TO ARRANGE FOR BUILDING NOTICE SUBMISSION
AND COMPLIANCE WITH BUILDING REGULATIONS

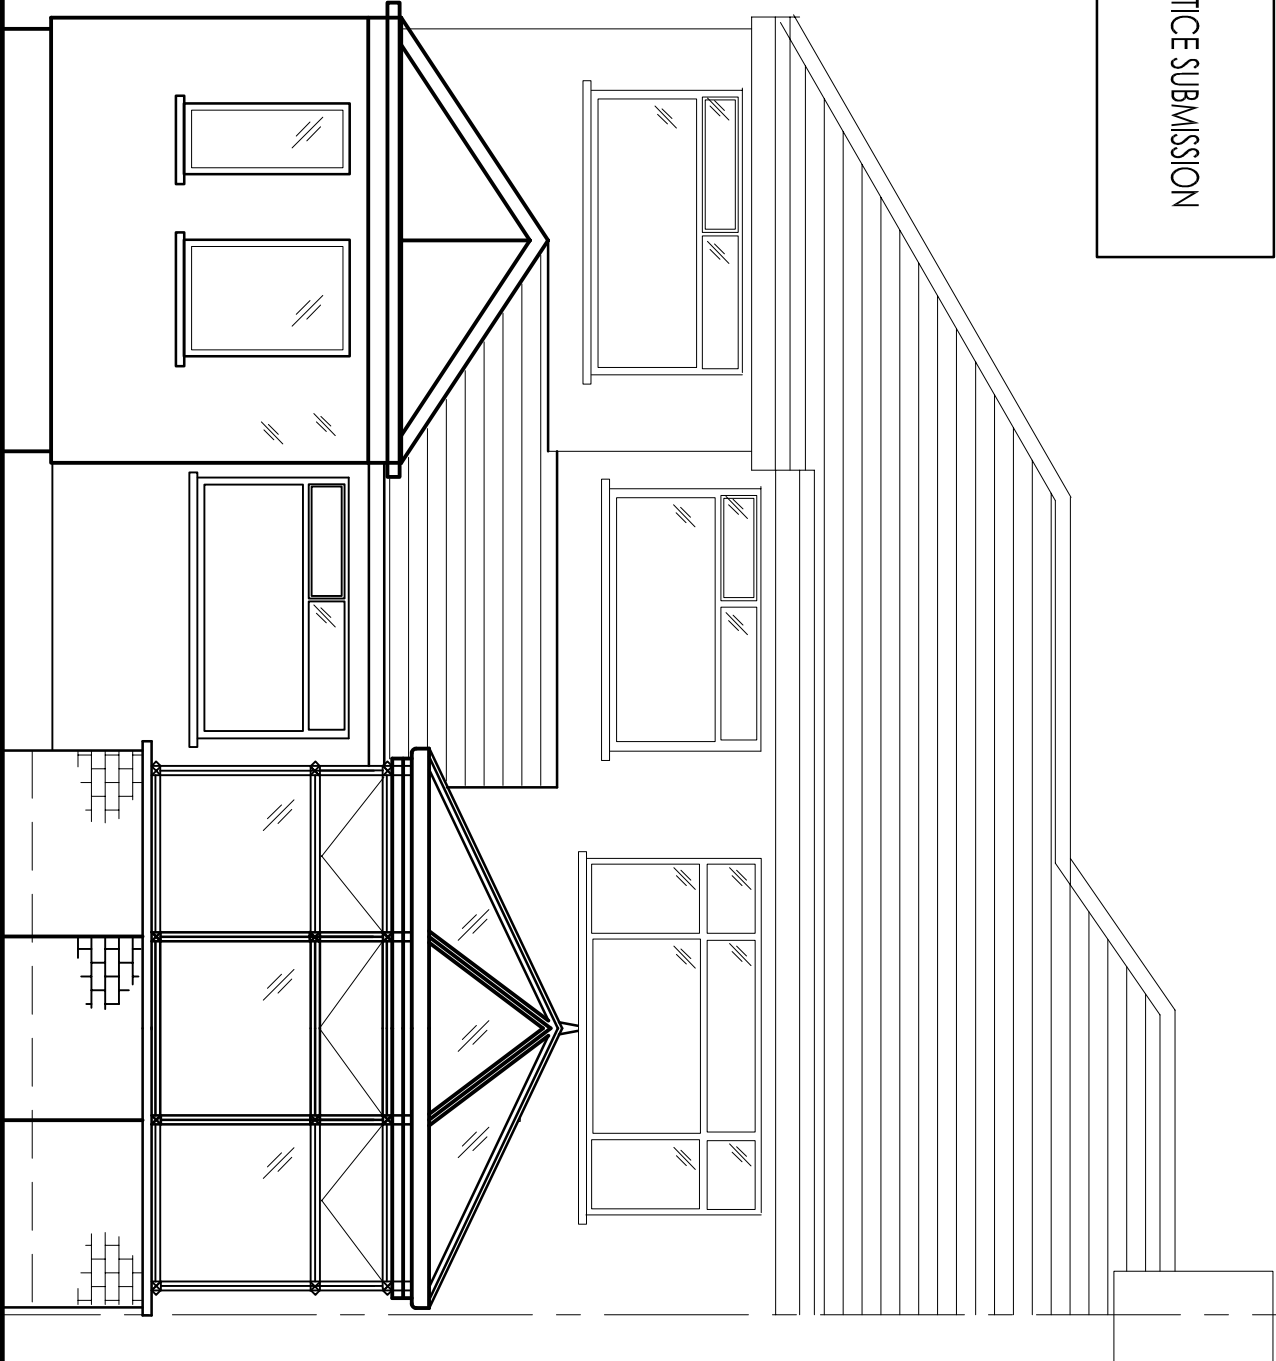



Rear Elevation as existing

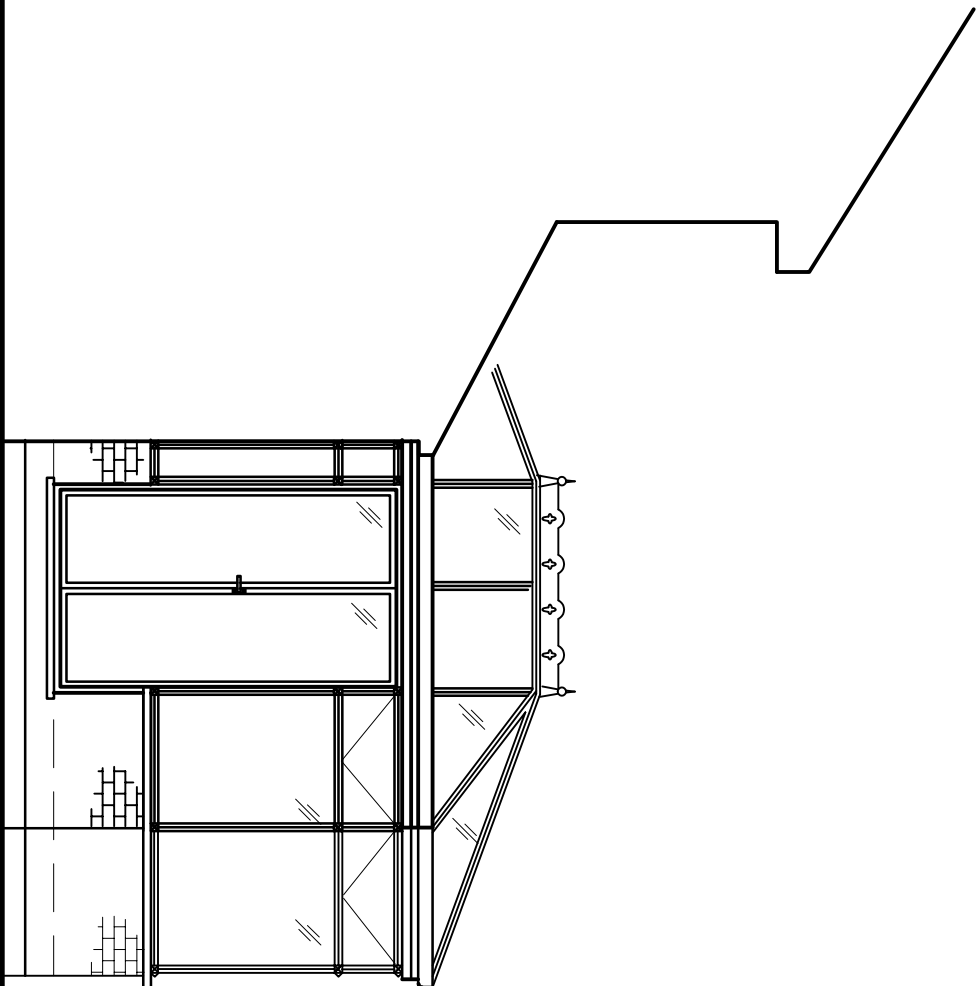


Side Elevation as existing

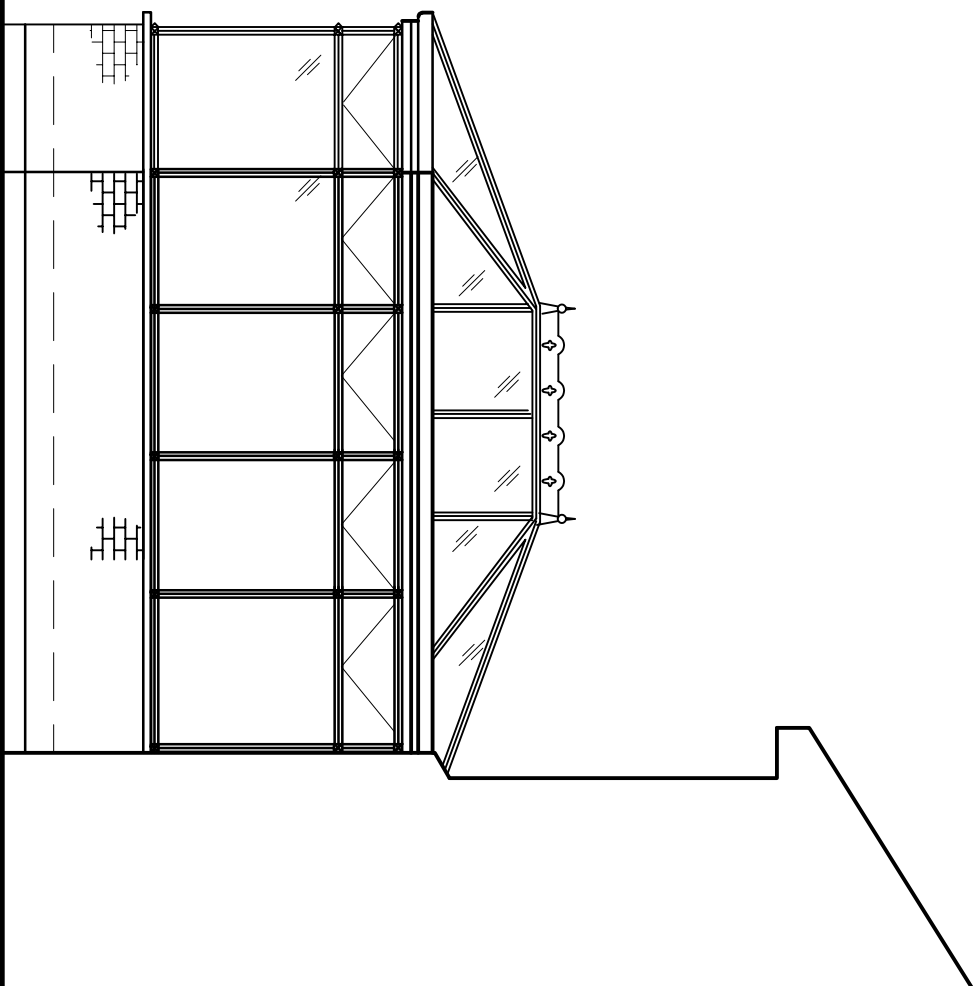


Side Elevation as existing

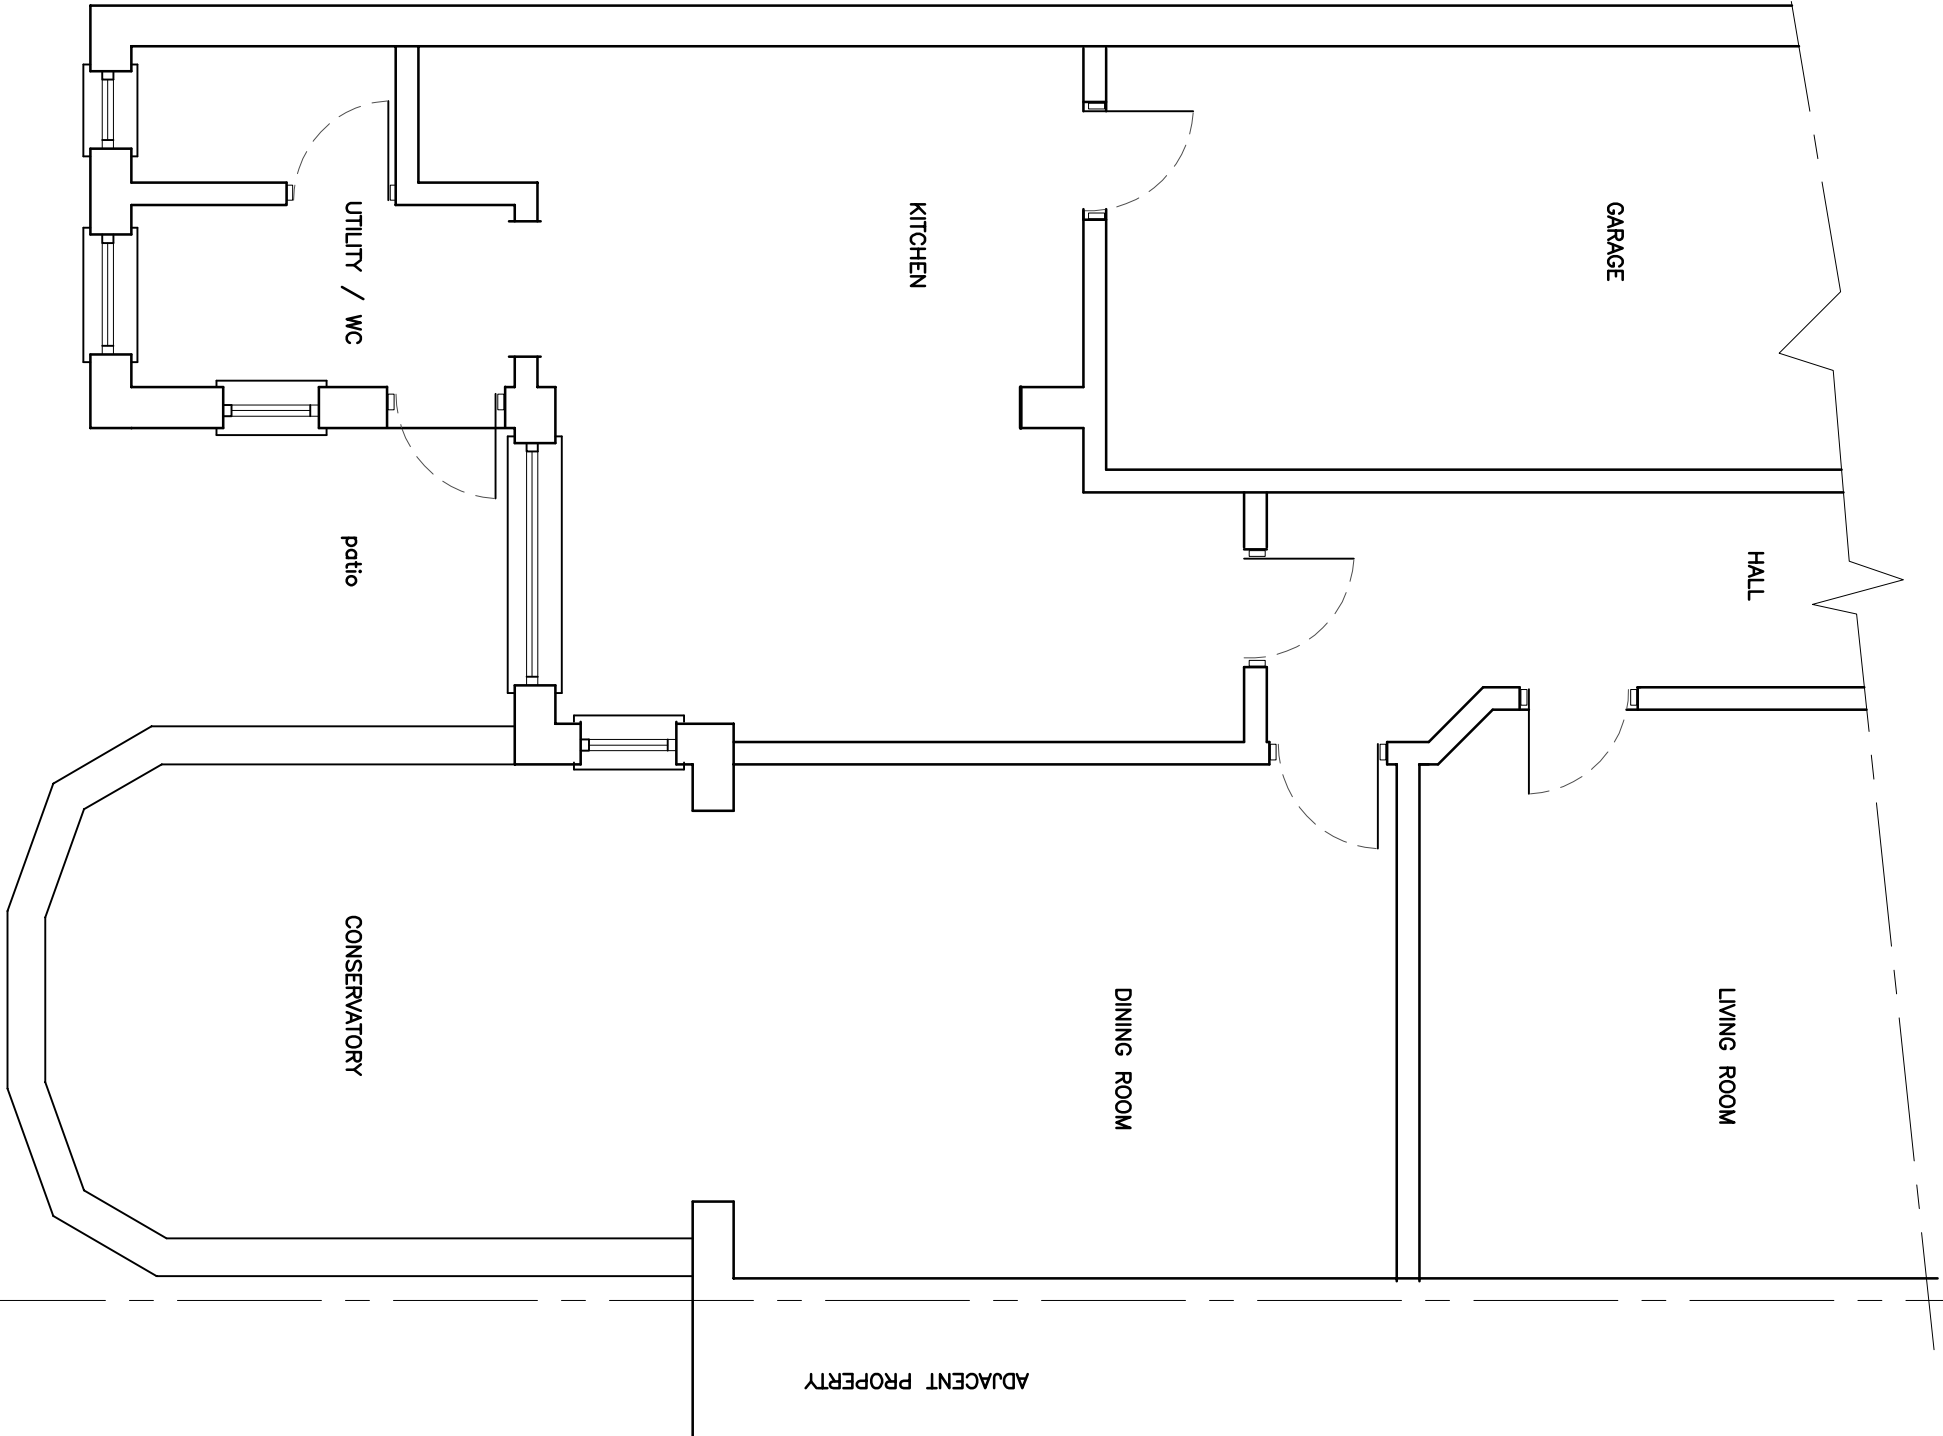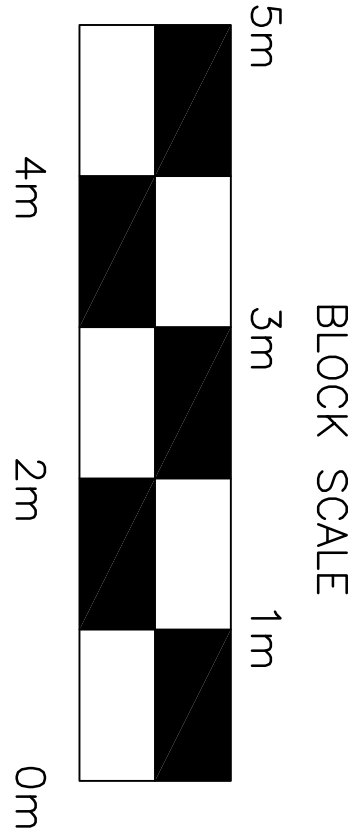

Part plan on ground floor as existing

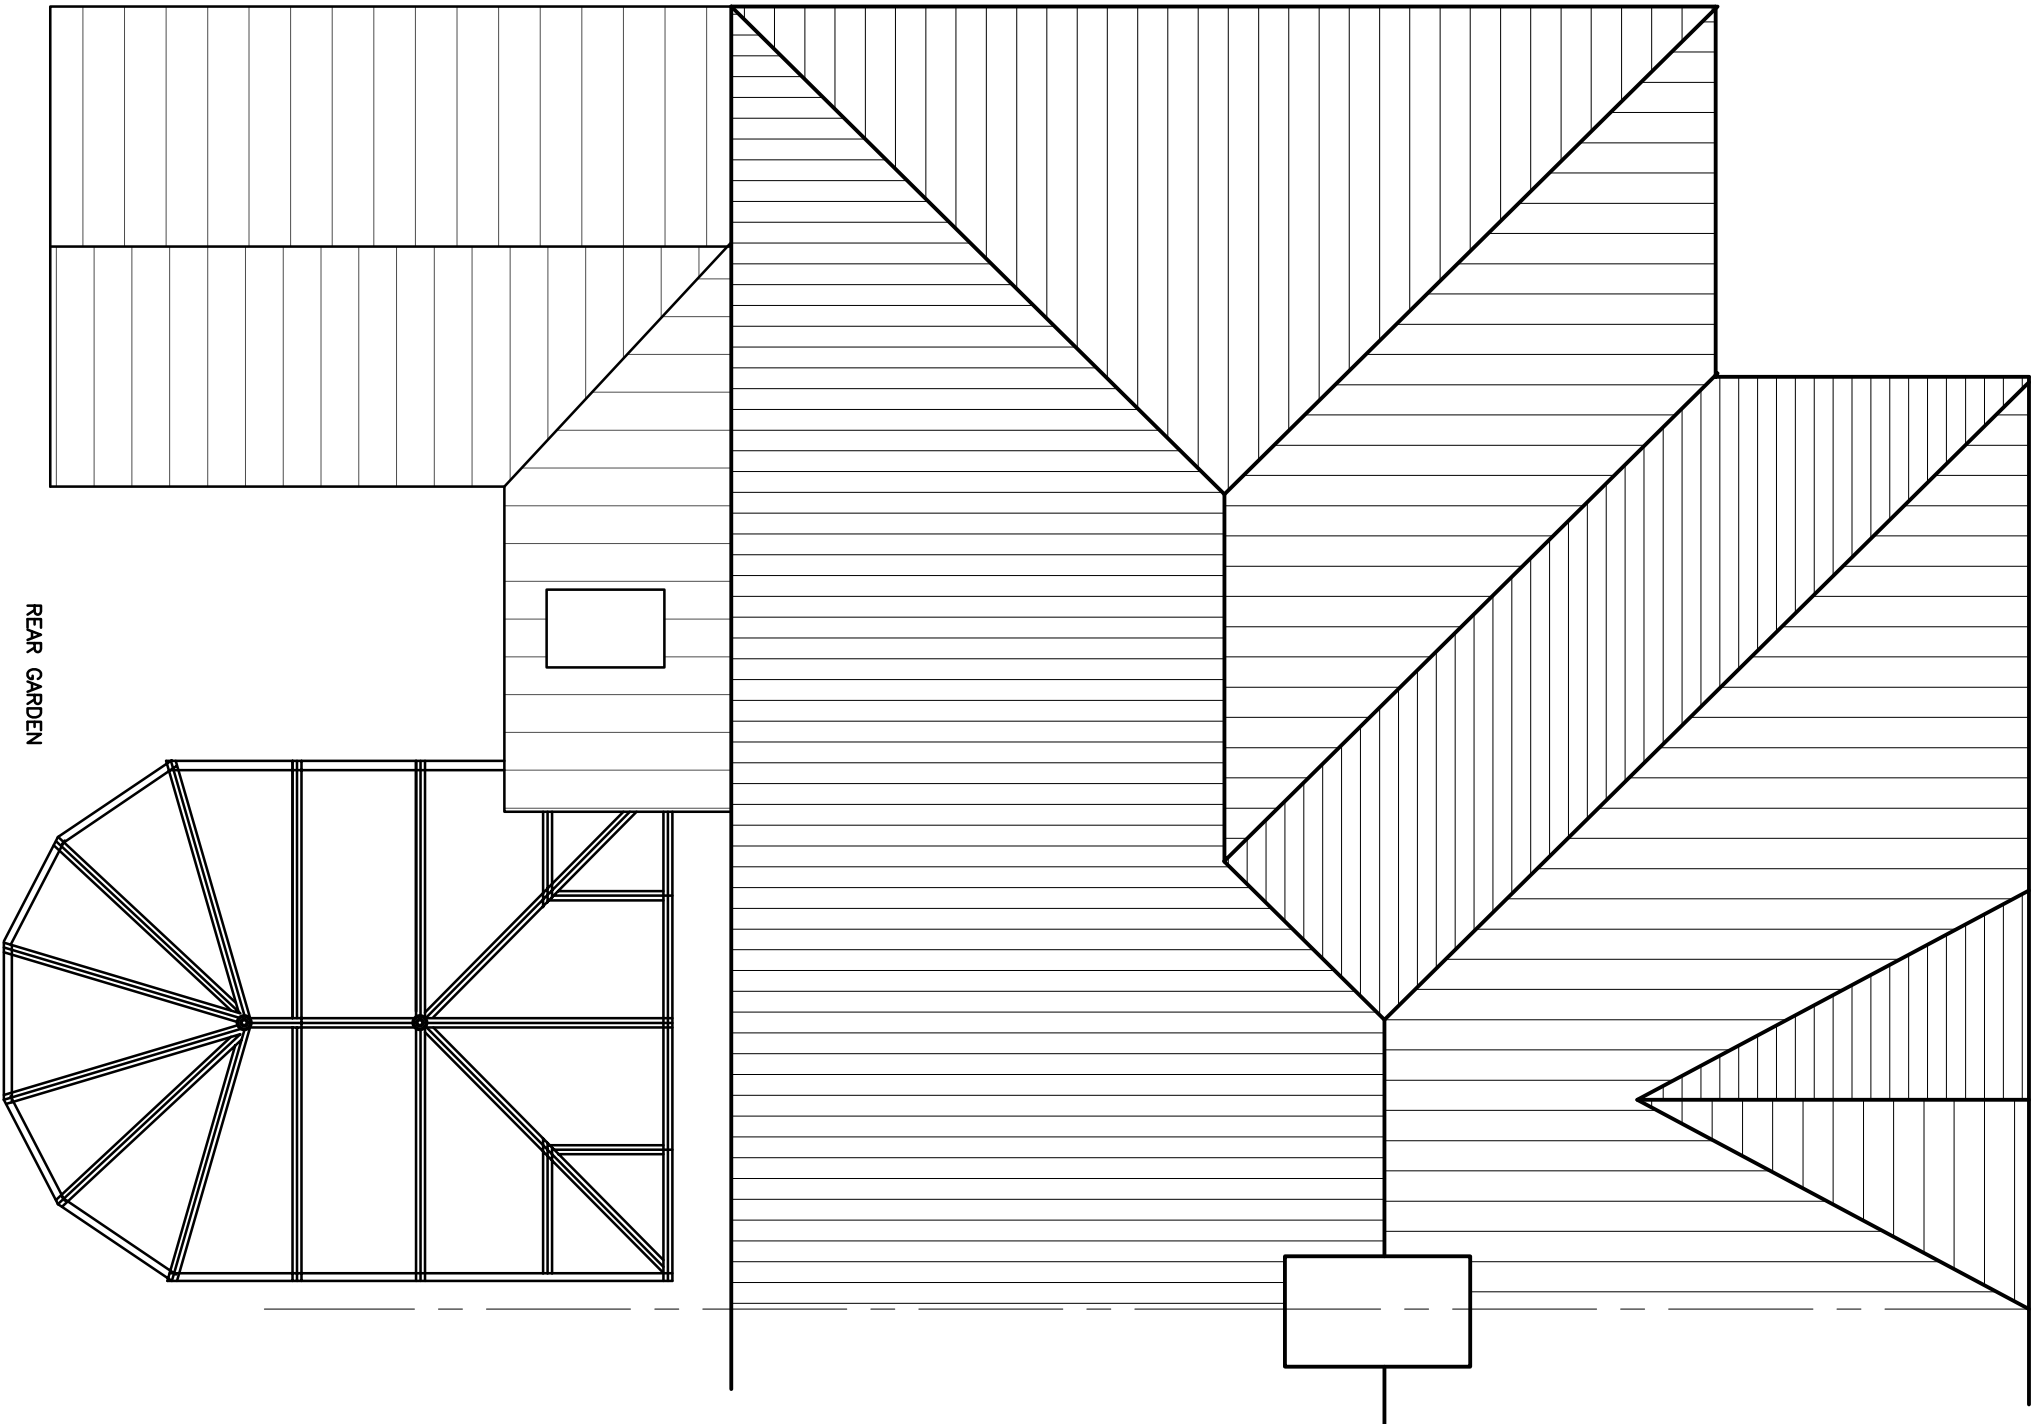

Part plan on Roof as existing

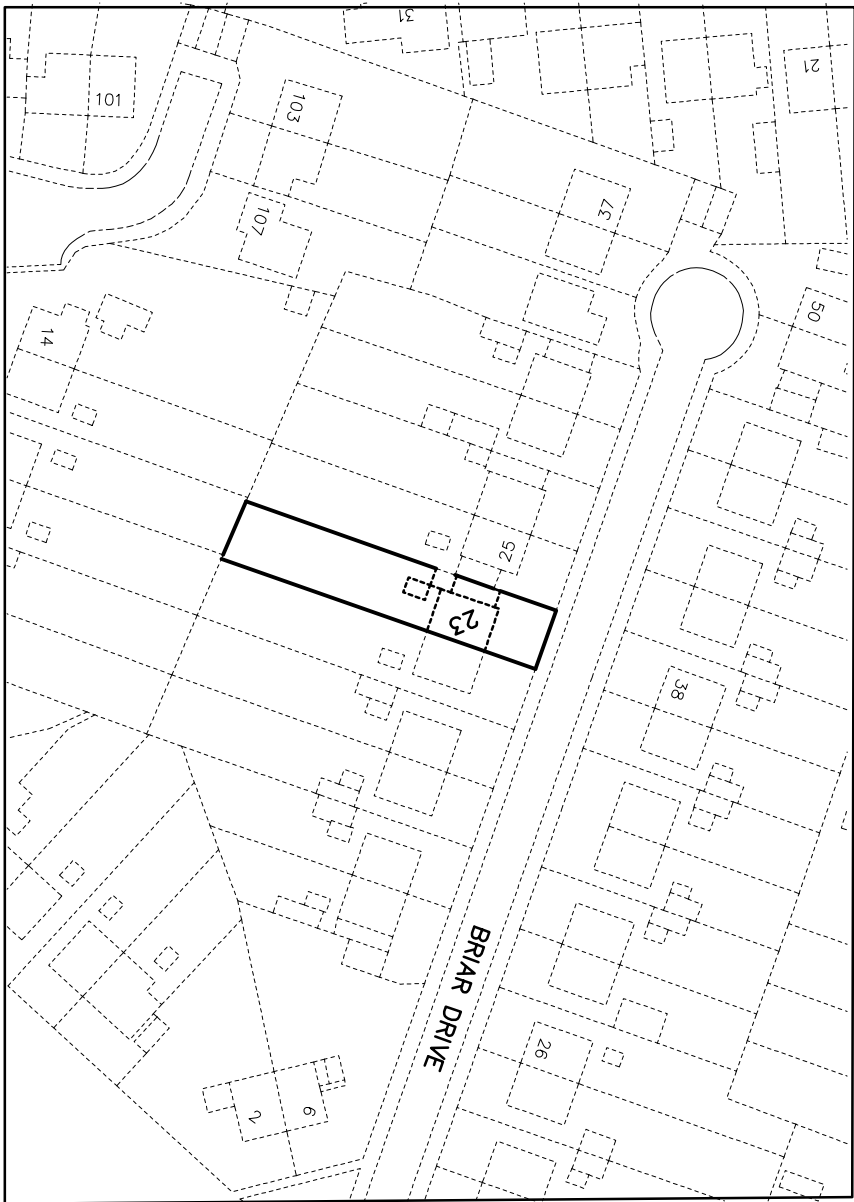

Location Plan 1: 1000

SEE DRAWING 02 - FOR PROPOSED PLANS

Existing floor plans and Elevations
23 Briar Drive
L36 9YG
Ms A Allen
Proposed rear single storey Extension
October 2023
Scale 1 : 50
DRG. 01