

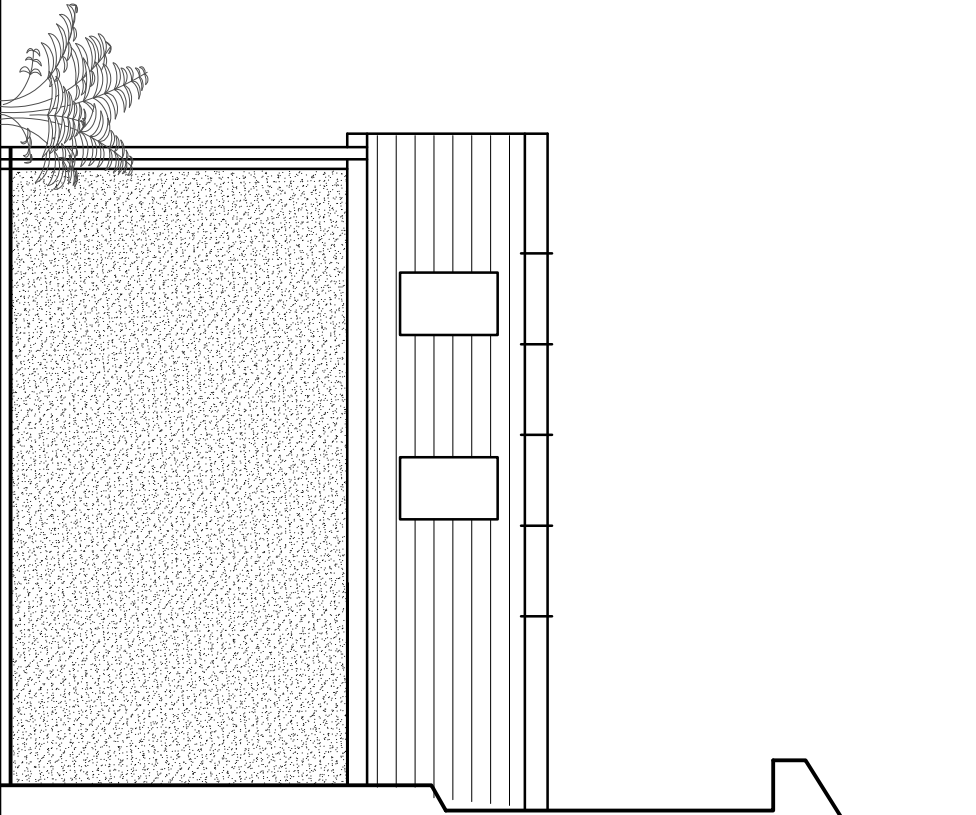
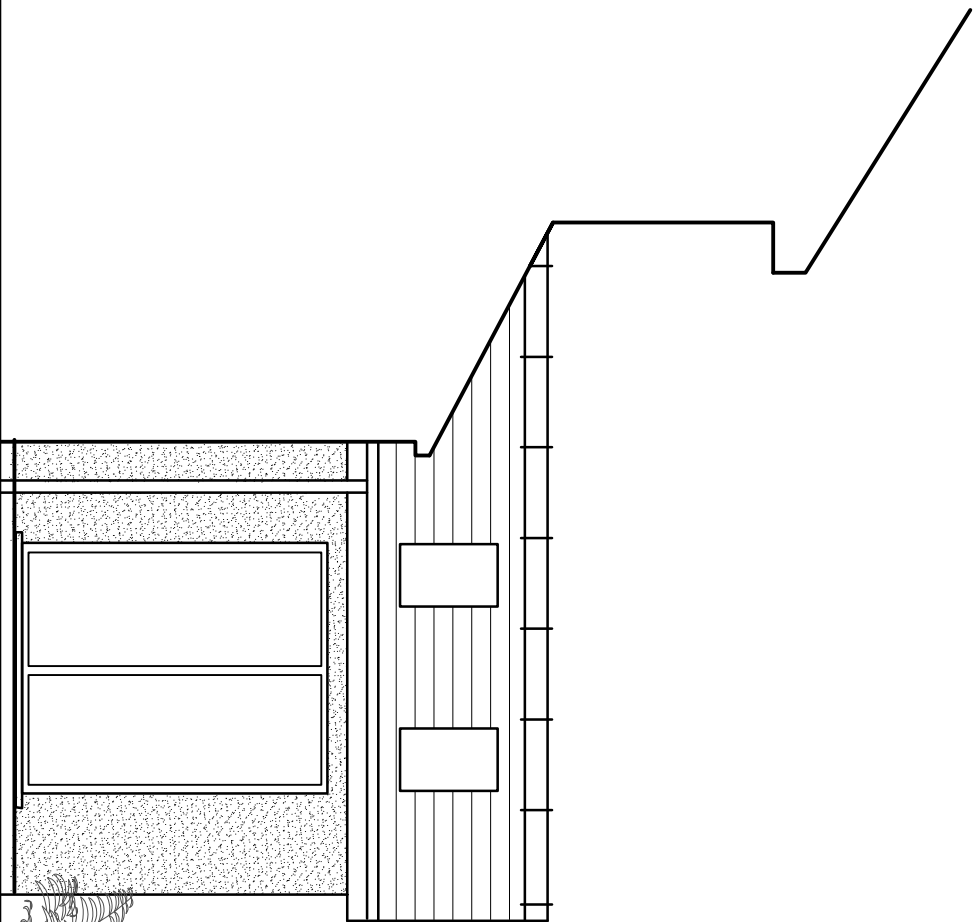
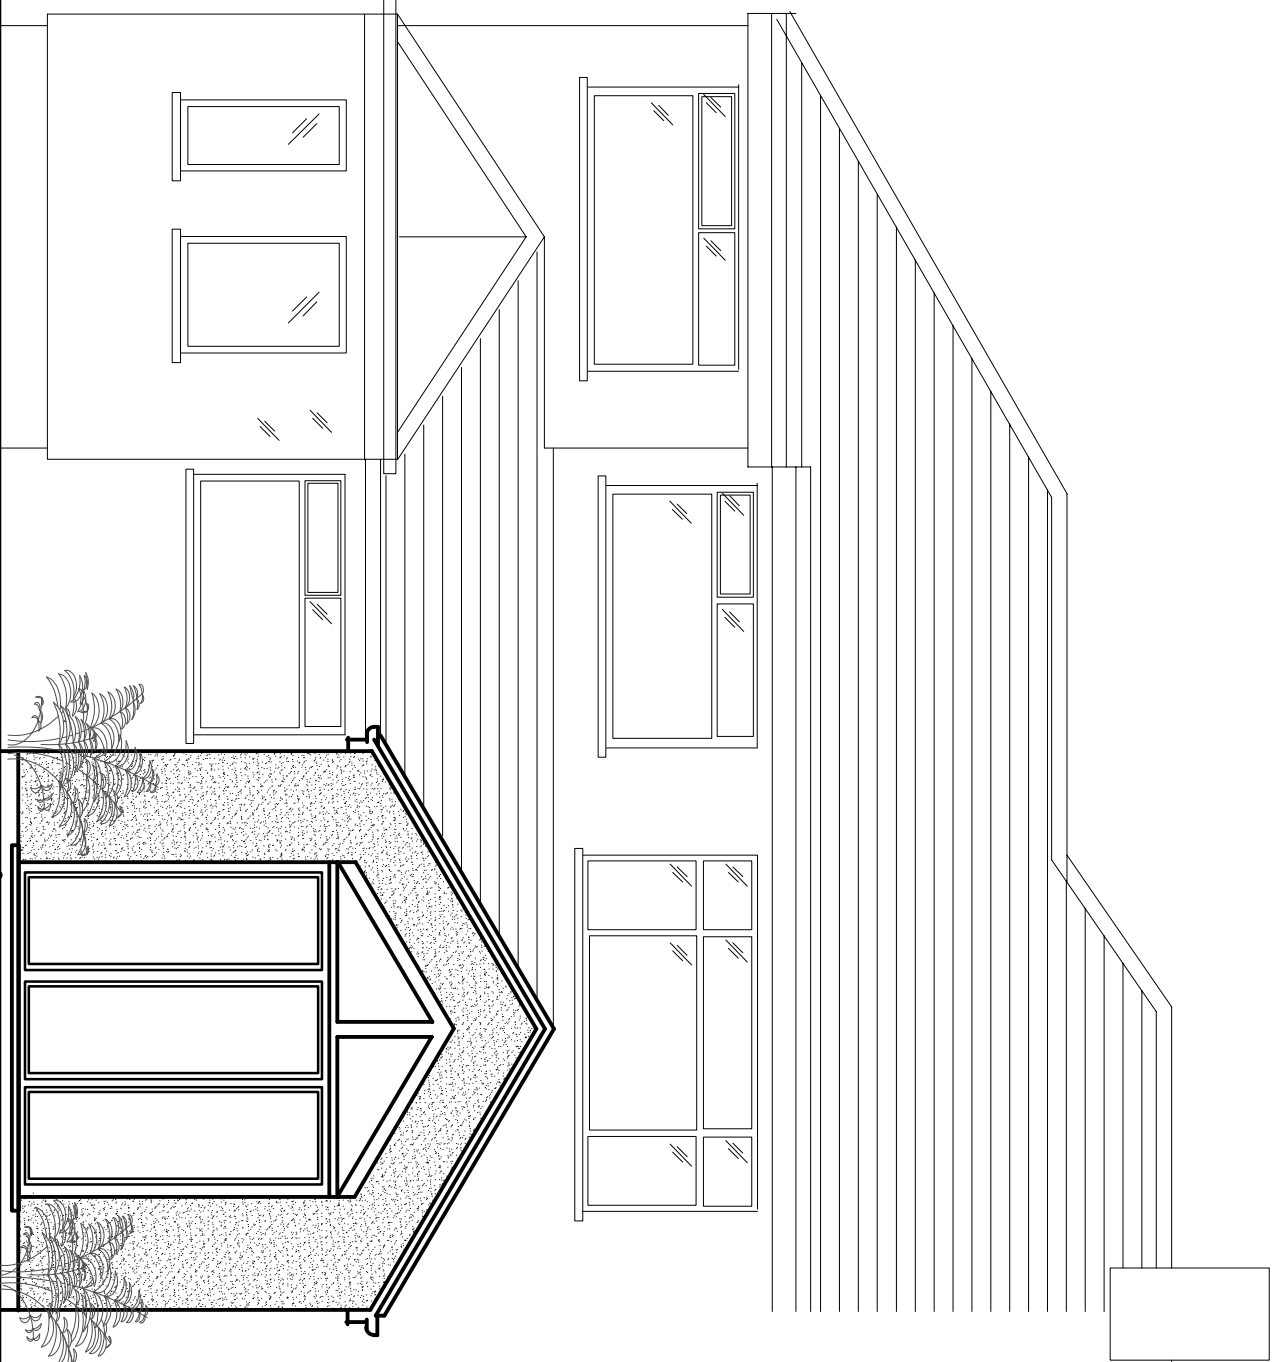
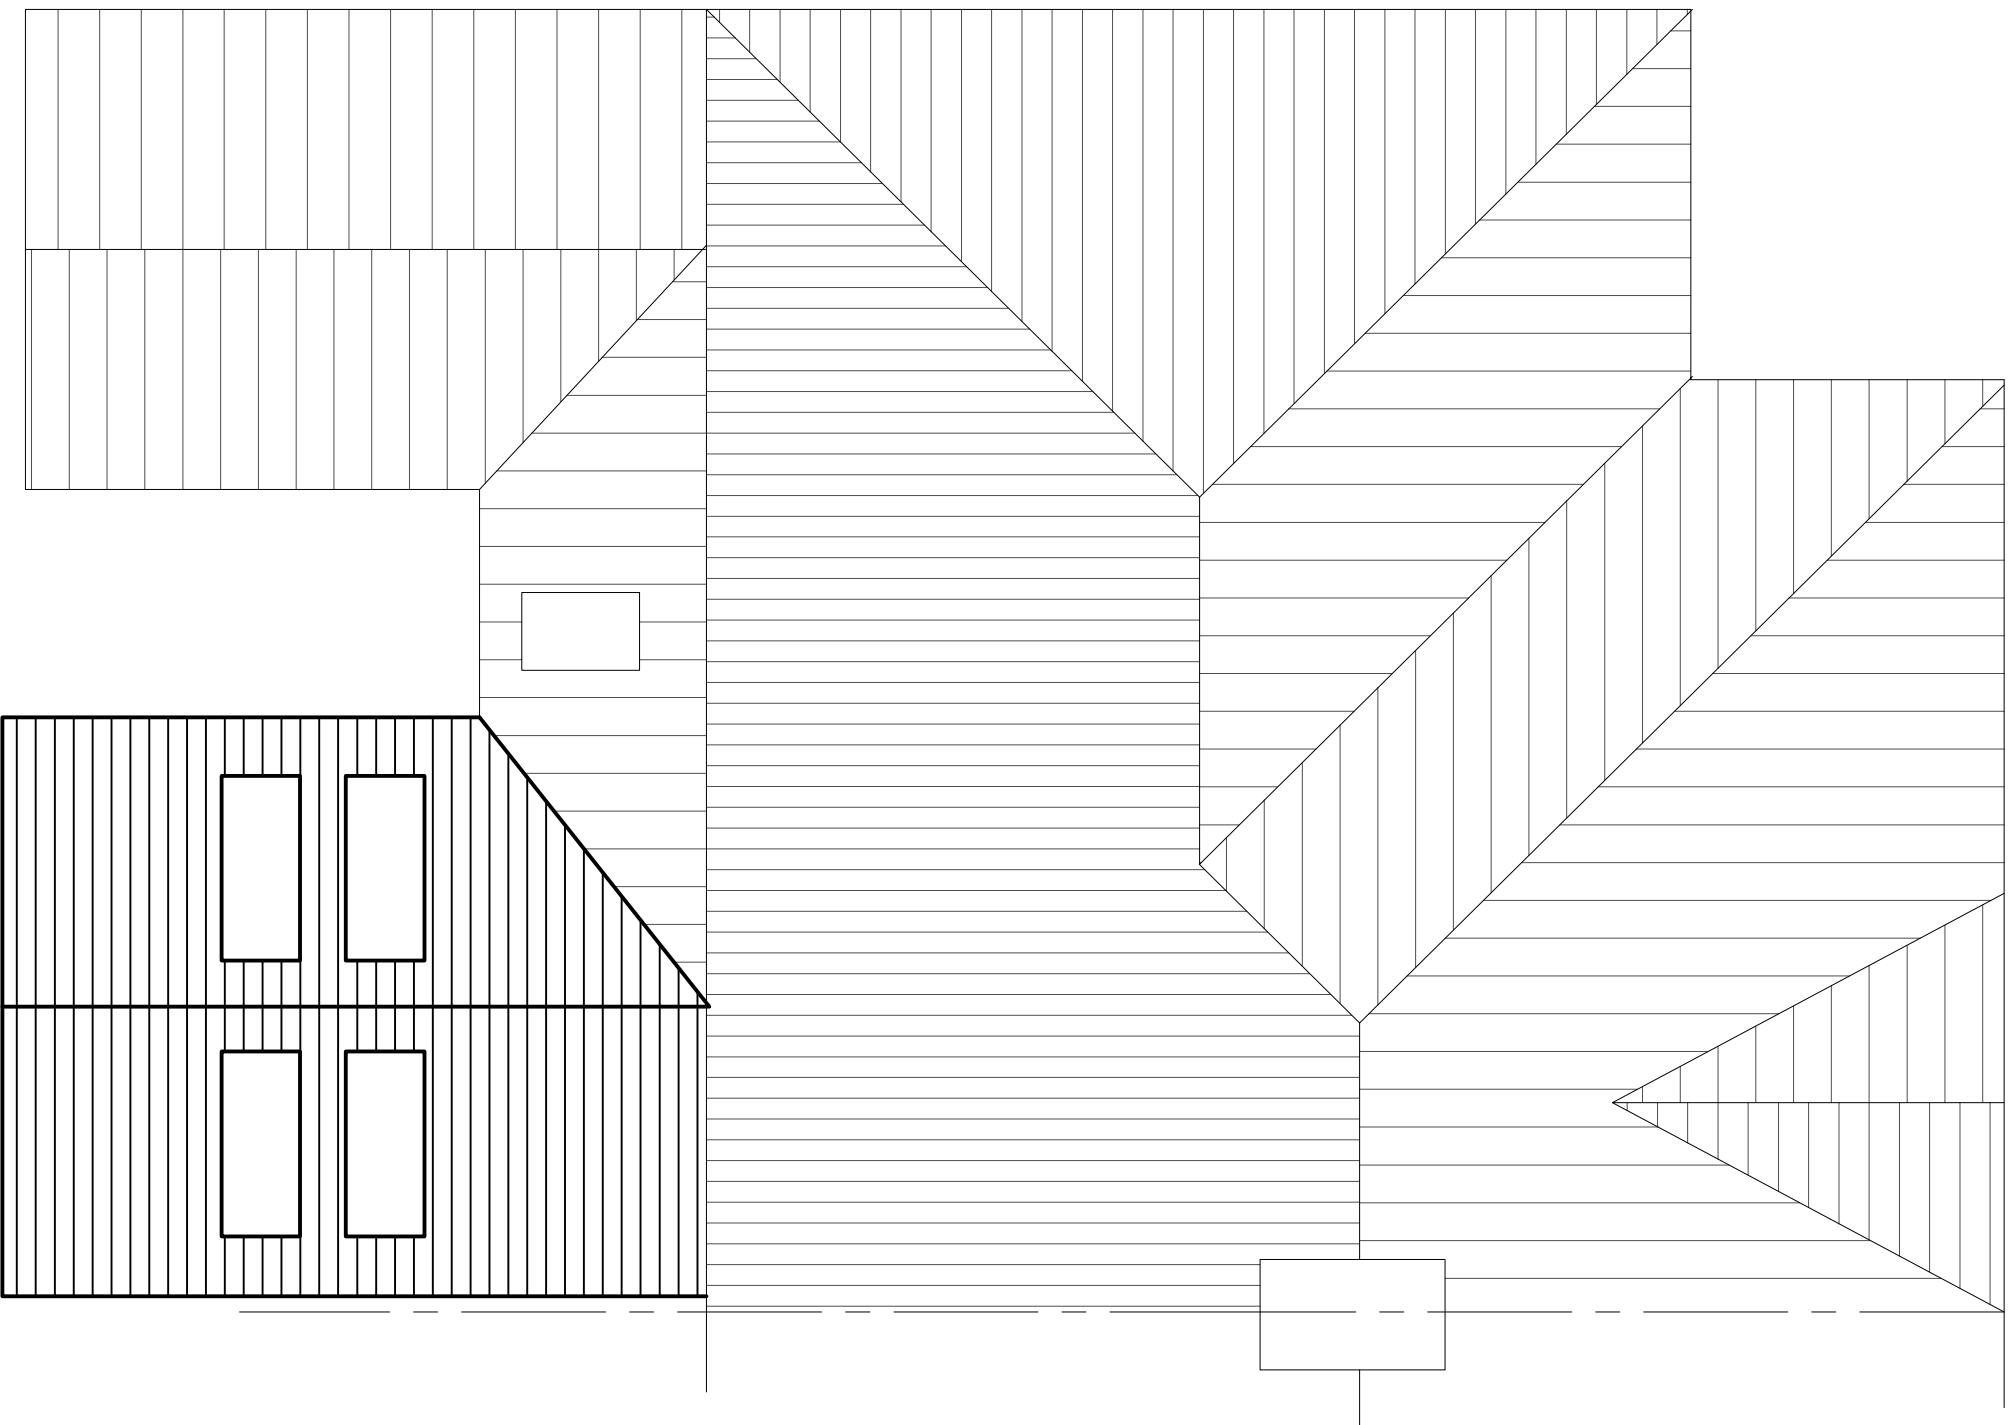


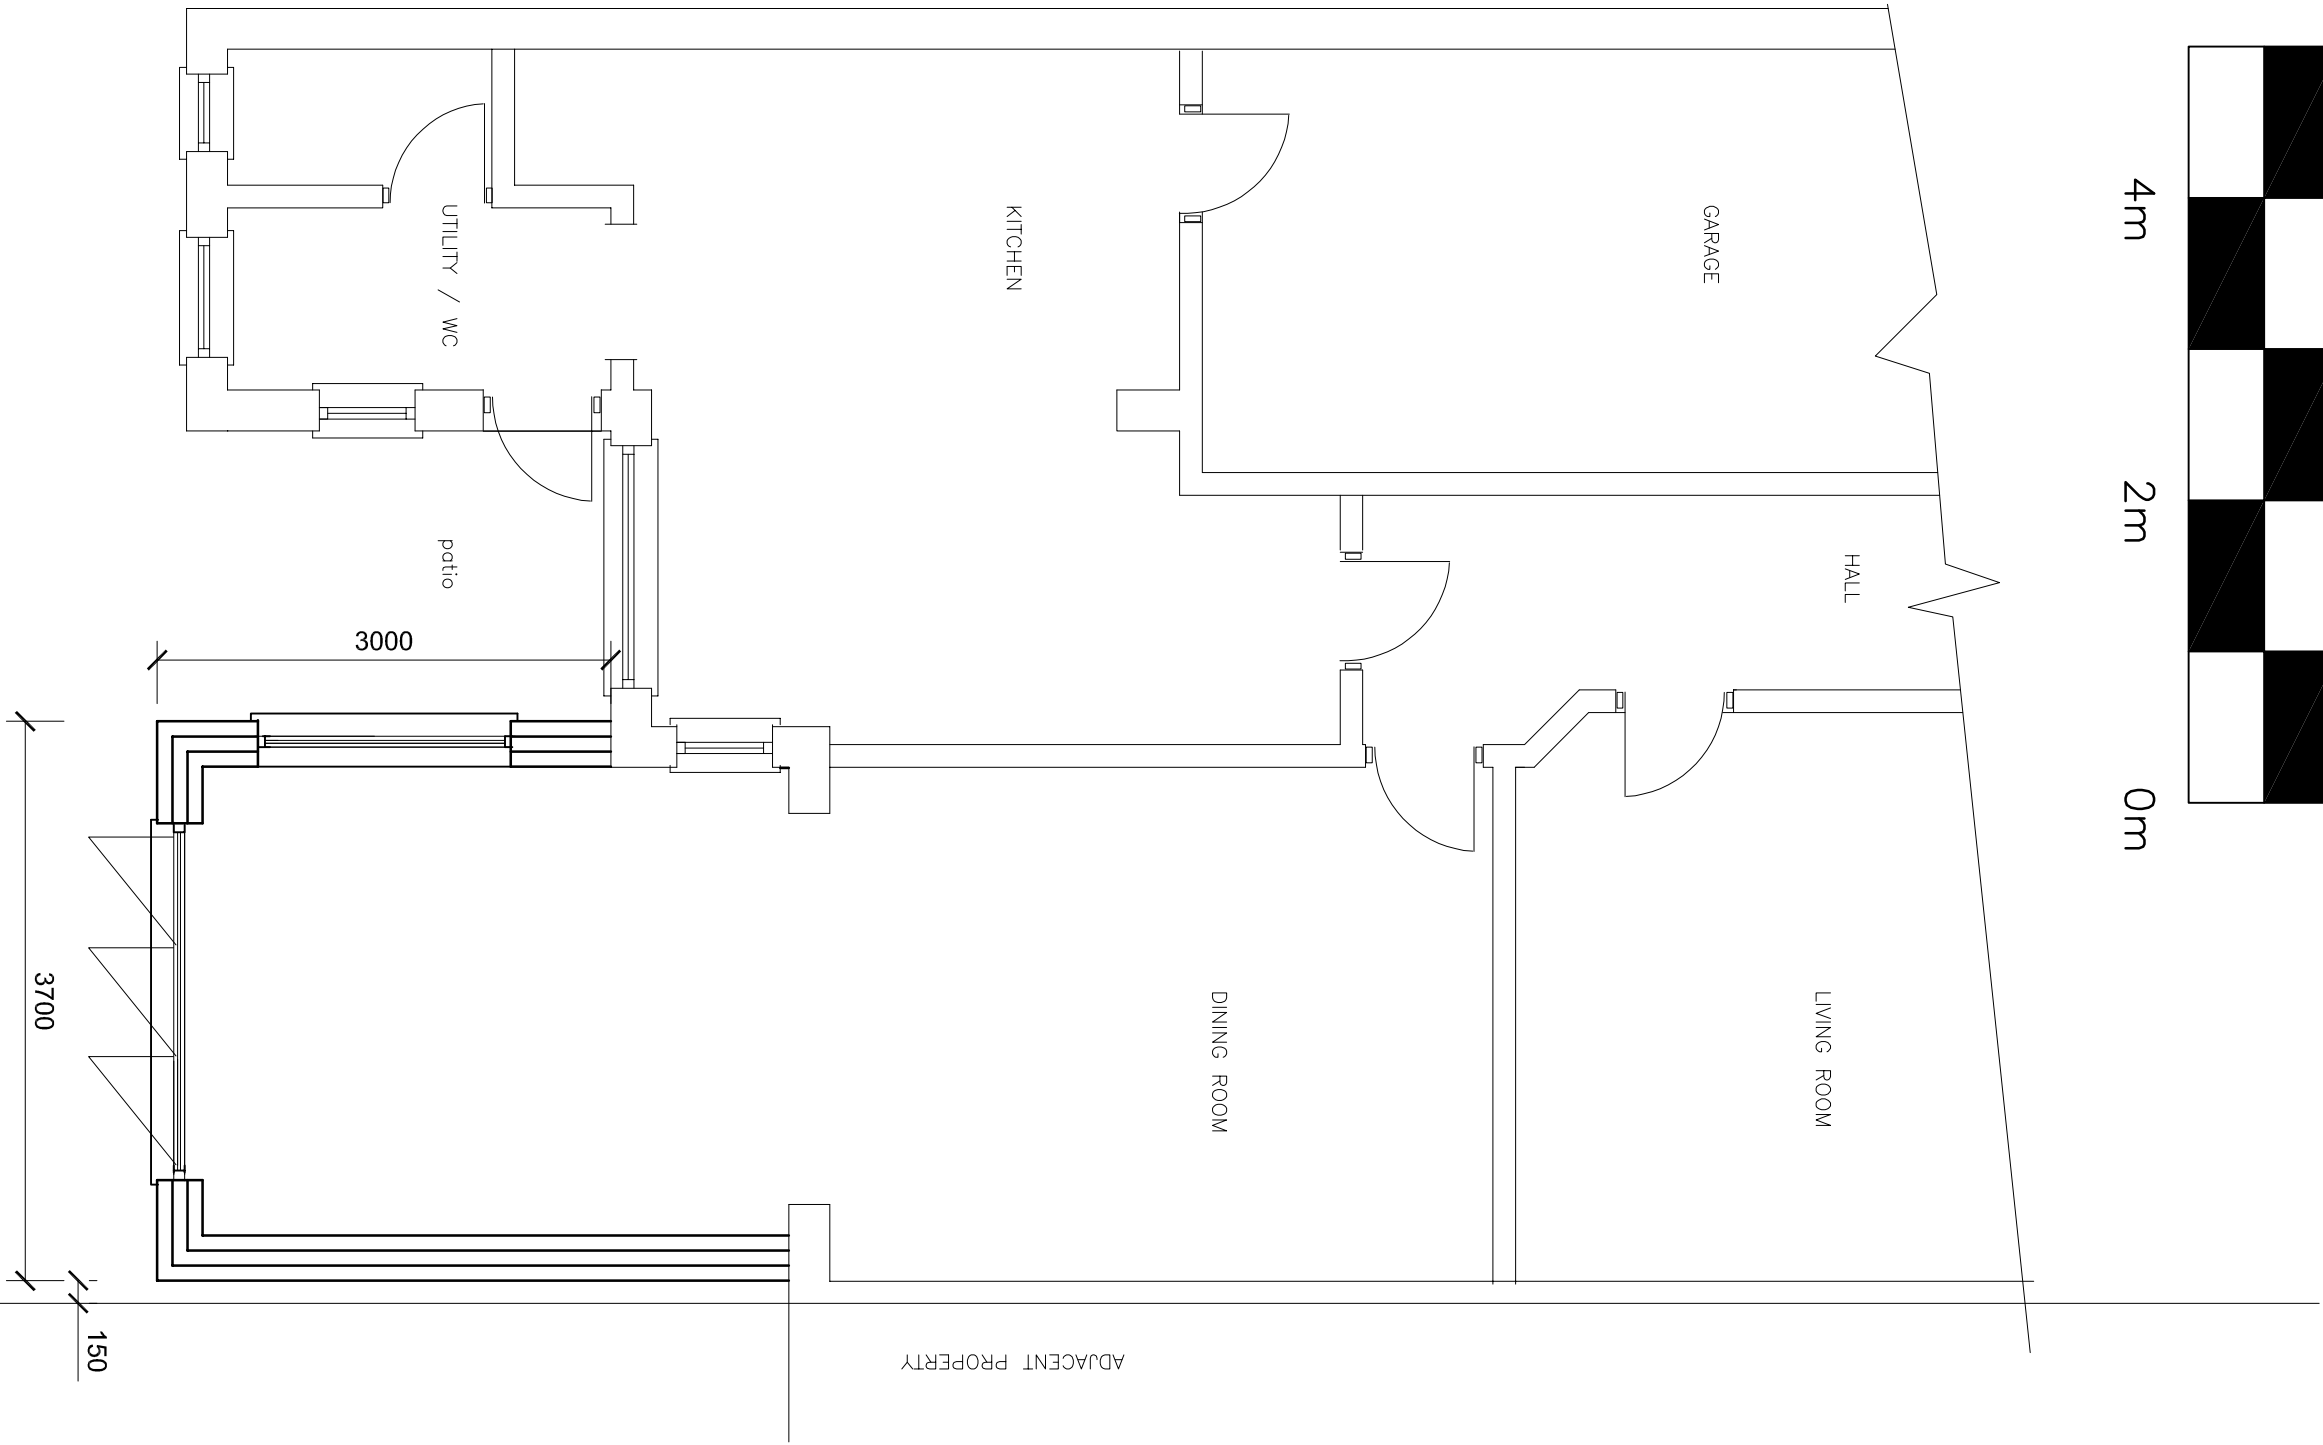

Rear Elevation as proposed

Side Elevation as proposed

Side Elevation as proposed

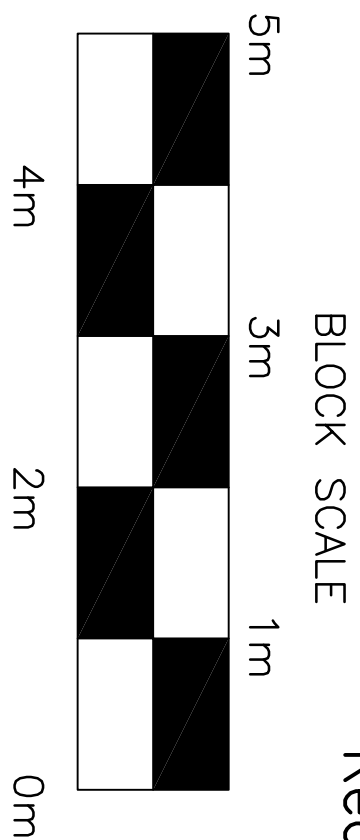

NOTES

- Velux windows in extension
- New windows and rainwater goods to be upvc
- Rendered blockwork to with brick plinths
- Fixed full height window to side
- Specialist glazed opening doors to rear elevation and feature transom

FOR PLANNING ONLY
BUILDING CONTRACTOR TO ARRANGE FOR BUILDING NOTICE SUBMISSION
AND COMPLIANCE WITH BUILDING REGULATIONS

SEE DRAWING 01- FOR EXISTING PLANS

Proposed floor plans and Elevations
23 Briar Drive
L36 9XG
M/s A Allen
Proposed rear single storey Extension

Jan 2023
Scale 1 : 50

Part plan on ground floor as proposed

Part plan on Roof as Proposed