



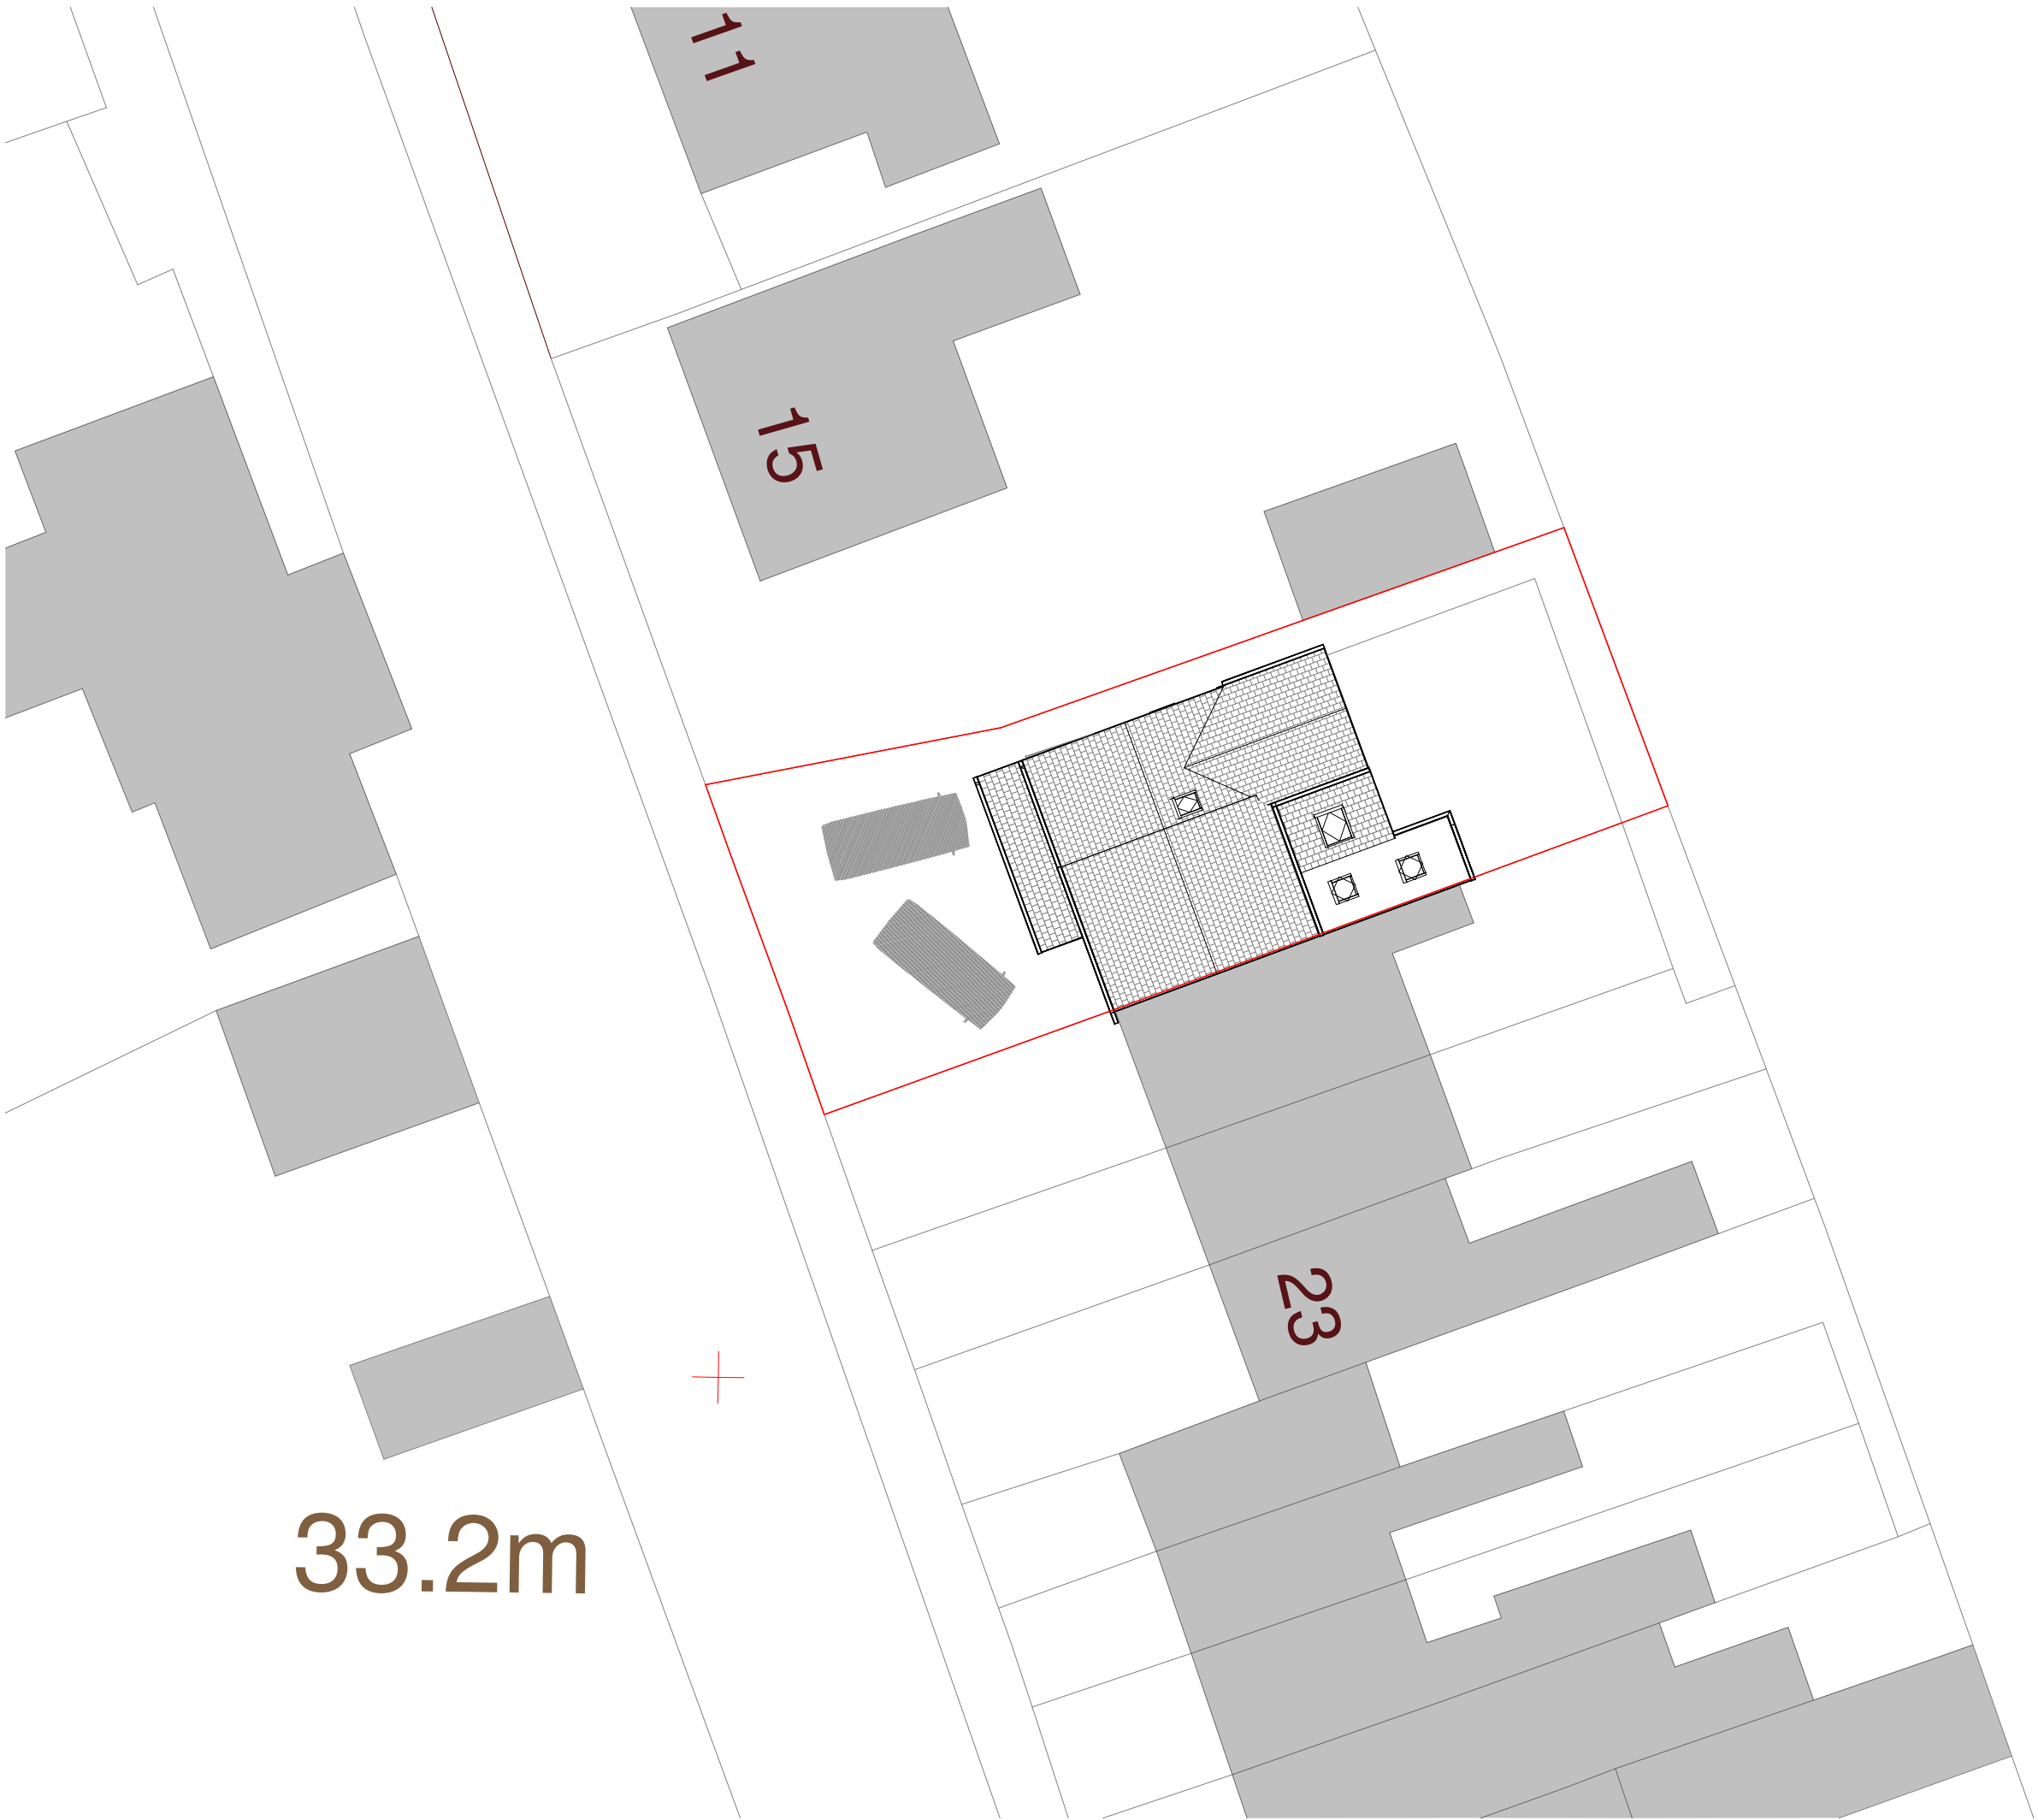

Please Note:
Drawings subject to relevant statutory approvals.
ALL DIMENSIONS TO BE CHECKED ON SITE BEFORE ANY WORK IS COMMENCED. Work to figured dimensions only. © This drawing is copyright of ABF STUDIO_{LTD} and may not be reproduced in any way without their specific permission.

 

☒ Preliminary	☐ Tender
☐ For Approval	☐ Construction
Client > Danny Burton	
Project > 17 Chapel Lane WA8 4NT	
Drawing Title > Proposed Site Plan	
Scale > 1 : 200 @ A3	Date > Aug 24'
Drawing No. > ABF-1154-00	Rev >