



BOUNDARY
LINE

BOUNDARY
LINE


BOUNDARY
LINE

Please Note:

Drawings subject to relevant statutory approvals.
ALL DIMENSIONS TO BE CHECKED ON SITE BEFORE ANY WORK
IS COMMENCED. Work to figured dimensions only. © This drawing is
copyright of ABF STUDIO_{LTD} and may not be reproduced in any way
without their specific permission.

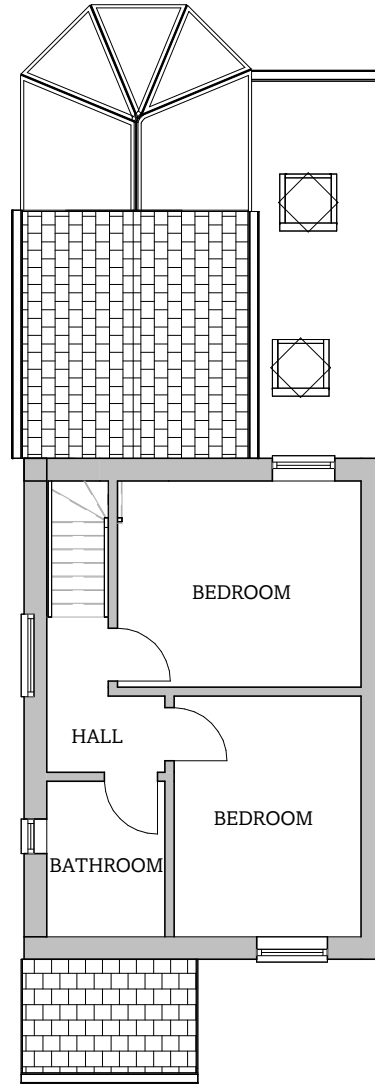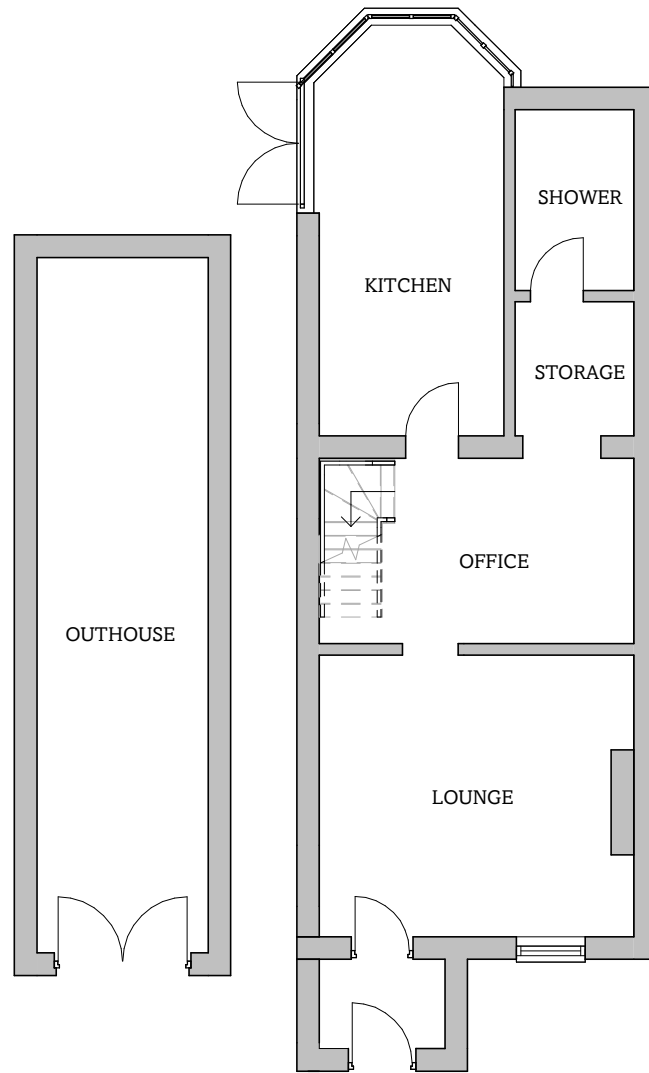


Existing Front Elevation

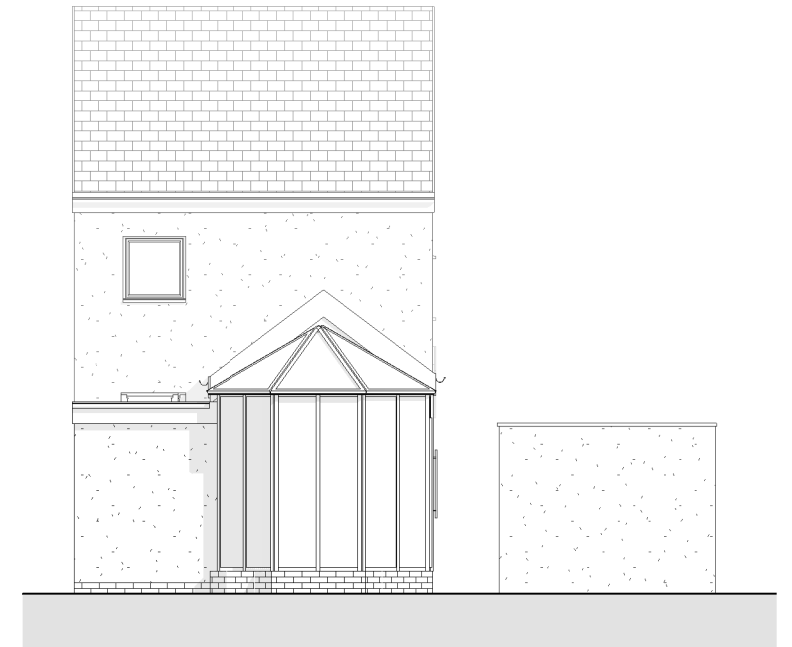


Existing Rear Elevation

Existing Ground Floor Plan

Existing First Floor Plan

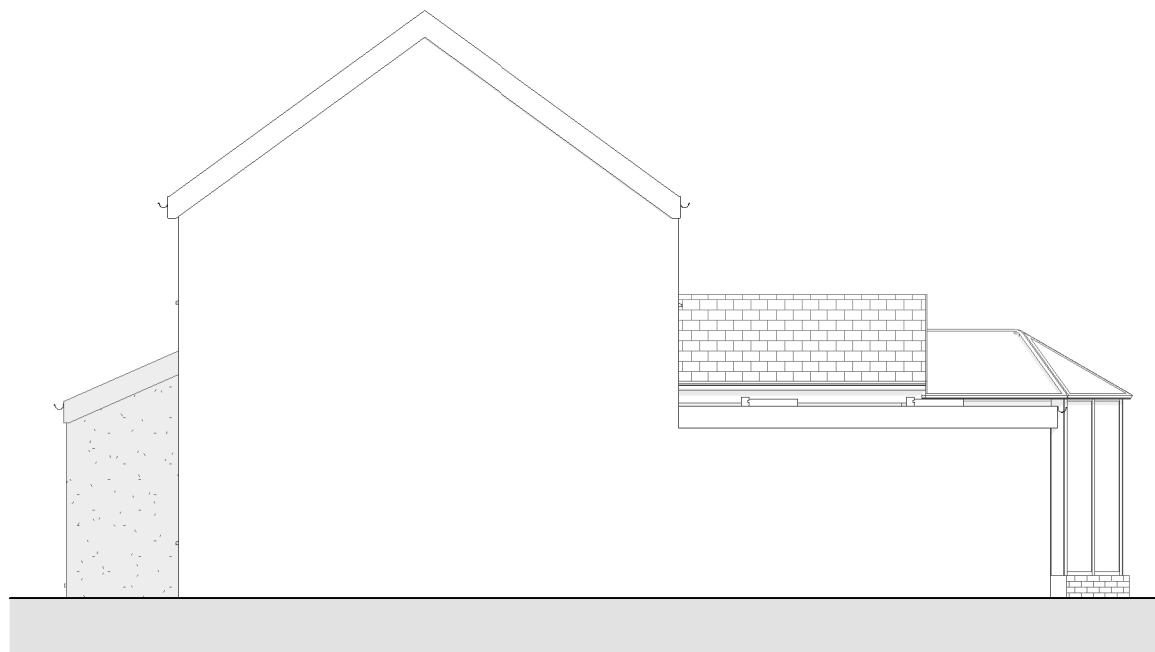

Existing Side Elevation (No. 19)

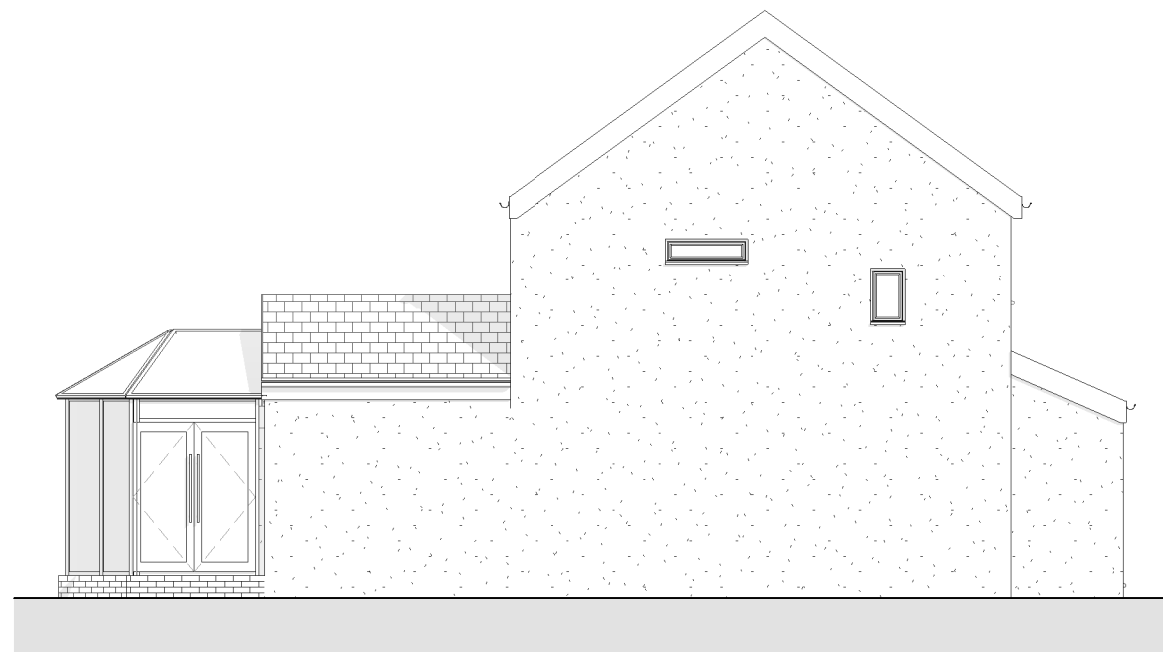

Existing Side Elevation (No. 15)

1 0 1 2 3 4 5
SCALE 1: 100 m

- | | |
|---|---------------------------------------|
| ☒ Preliminary | ☐ Tender |
| ☐ For Approval | ☐ Construction |

Client >
Danny Burton

Project >
17 Chapel Lane
WA8 4NT

Drawing Title >
Existing Floor Plans and Elevations

Scale >
1 : 100 @ A3

Date >
Aug 24'

Drawing No. >
ABF-1154-01

Rev > B