




1 Proposed Front Elevation
1 : 50

3 Proposed Rear Elevation
1 : 50

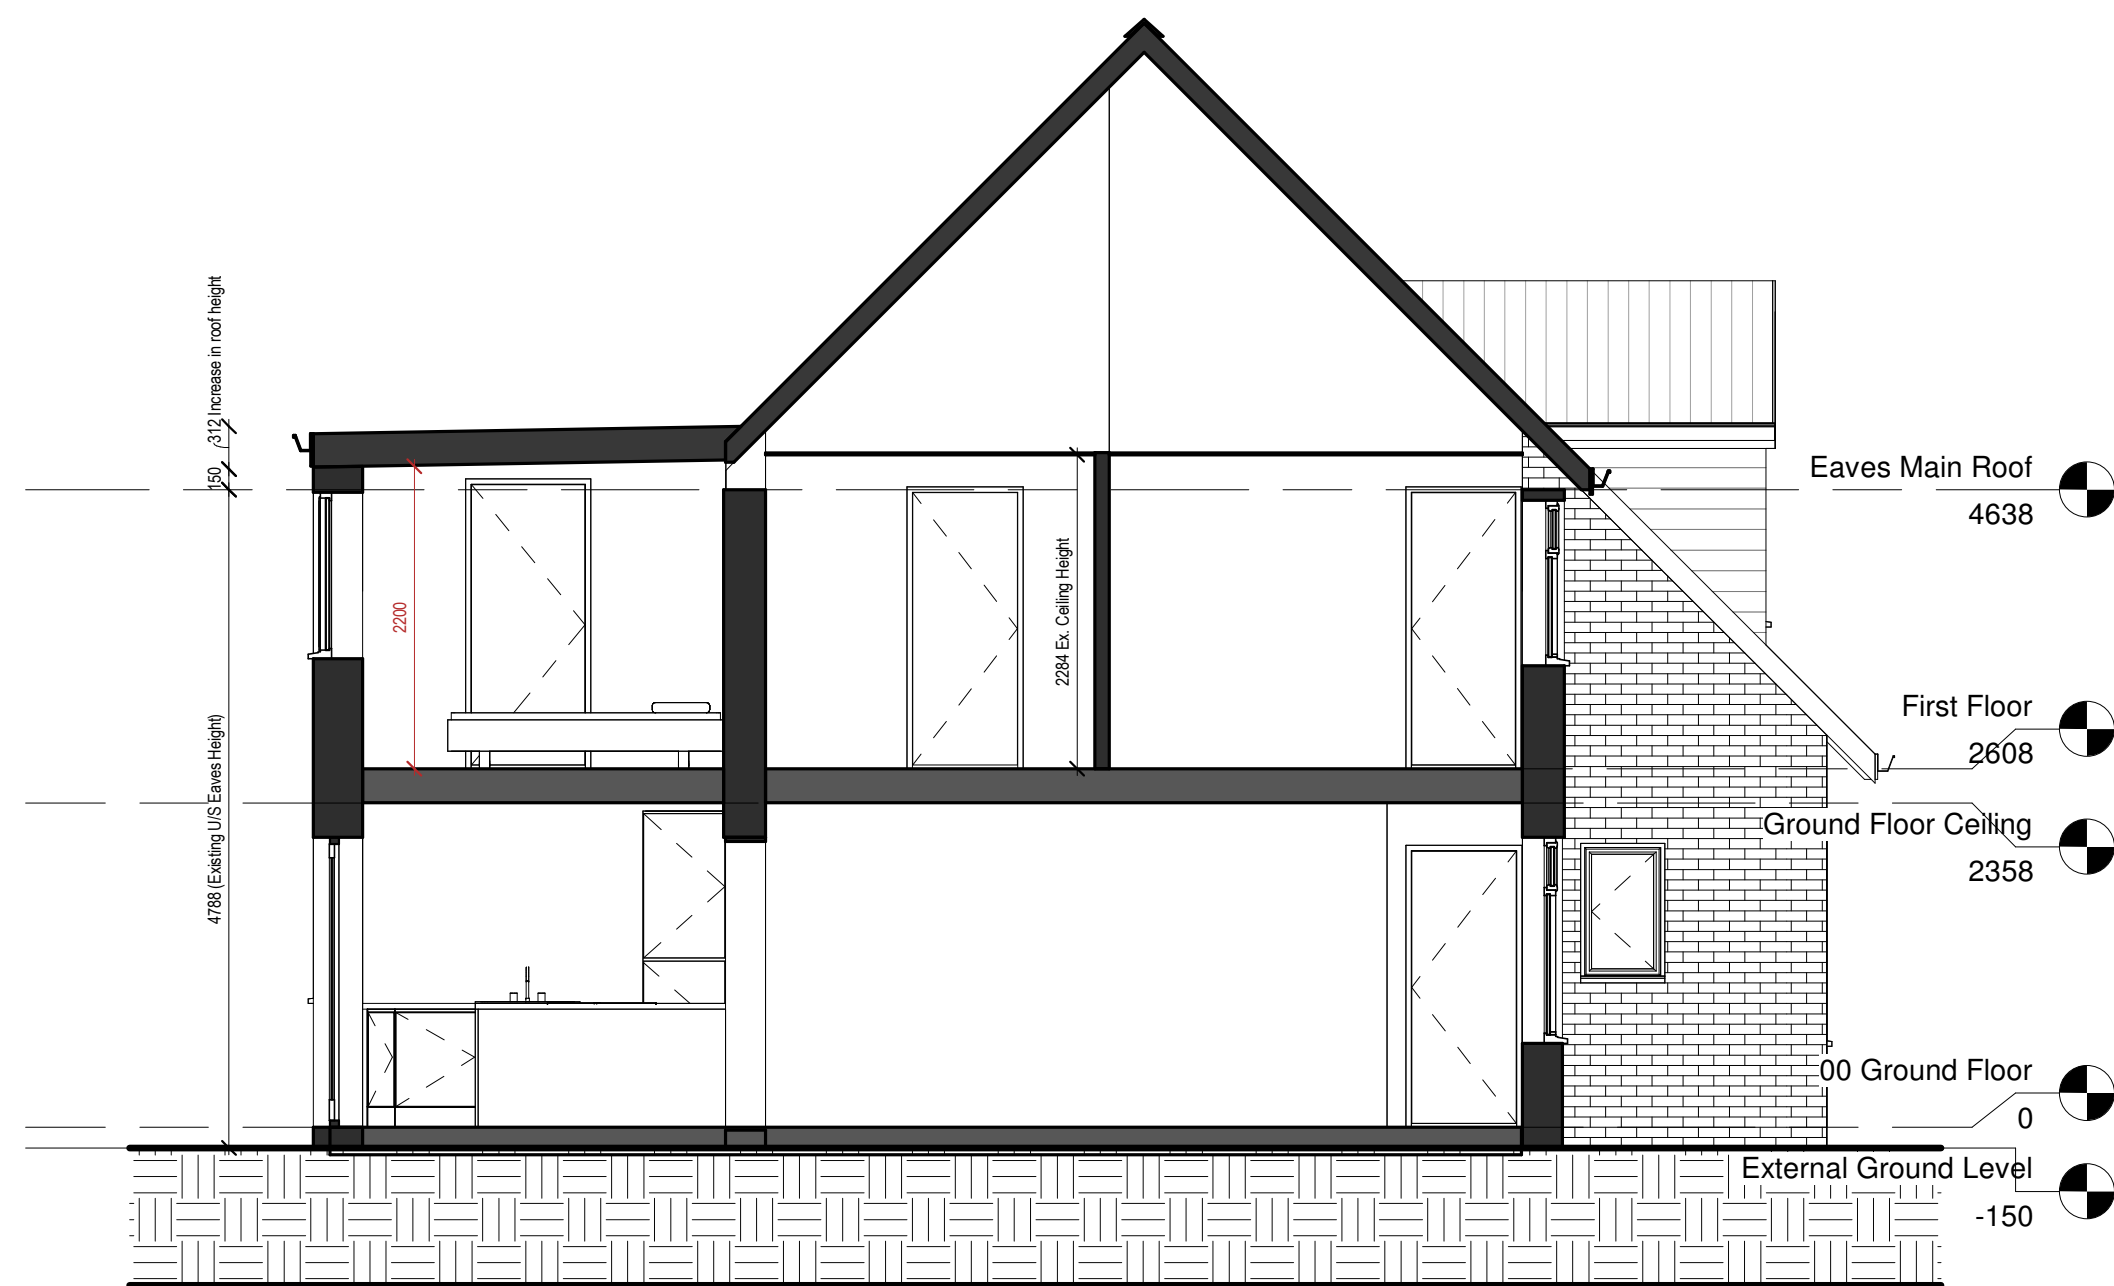

5 Section 1
1 : 50



2 Proposed LHS Elevation
1 : 50



4 Proposed RHS Elevation
1 : 50

Do not scale this drawing.
Dimensions to be checked on site.
Drawing to be read in conjunction with all other relevant material.
Structural Engineers drawings to override structural dimensions shown.
This drawing is the copyright of Urban Colour Architects Ltd. ©2024.
Architect to be notified of discrepancies.
Contractor to check dimensions on site before commencing works.

Rev	Description	Date
A	Relocated Boiler and removed bedroom window	04.06.24
B	Roof lowered 100mm, bathroom window moved to rear elevation	26.08.24

CODE	SUITABILITY DESCRIPTION
STATUS	PURPOSE OF ISSUE

UCA
urban colour architects
www.urbancolourarchitects.co.uk
Address: Urban Colour Architects Trail Barn,
Bickerton, Cheshire. SY14 8AX
Company No: 14825537 Registered England and Wales

PROJECT 10 Egerton Road, Prescot, L34 3LT		
TITLE Proposed Elevations Option A		
CLIENT Mr J Harper		
DRAWN BY JB	CHECKED BY JB	DATE 07.05.24
SCALE (@ A1) 1 : 50	PROJECT NUMBER UCA110	
DRAWING NUMBER UCA-A-004	REV B	