




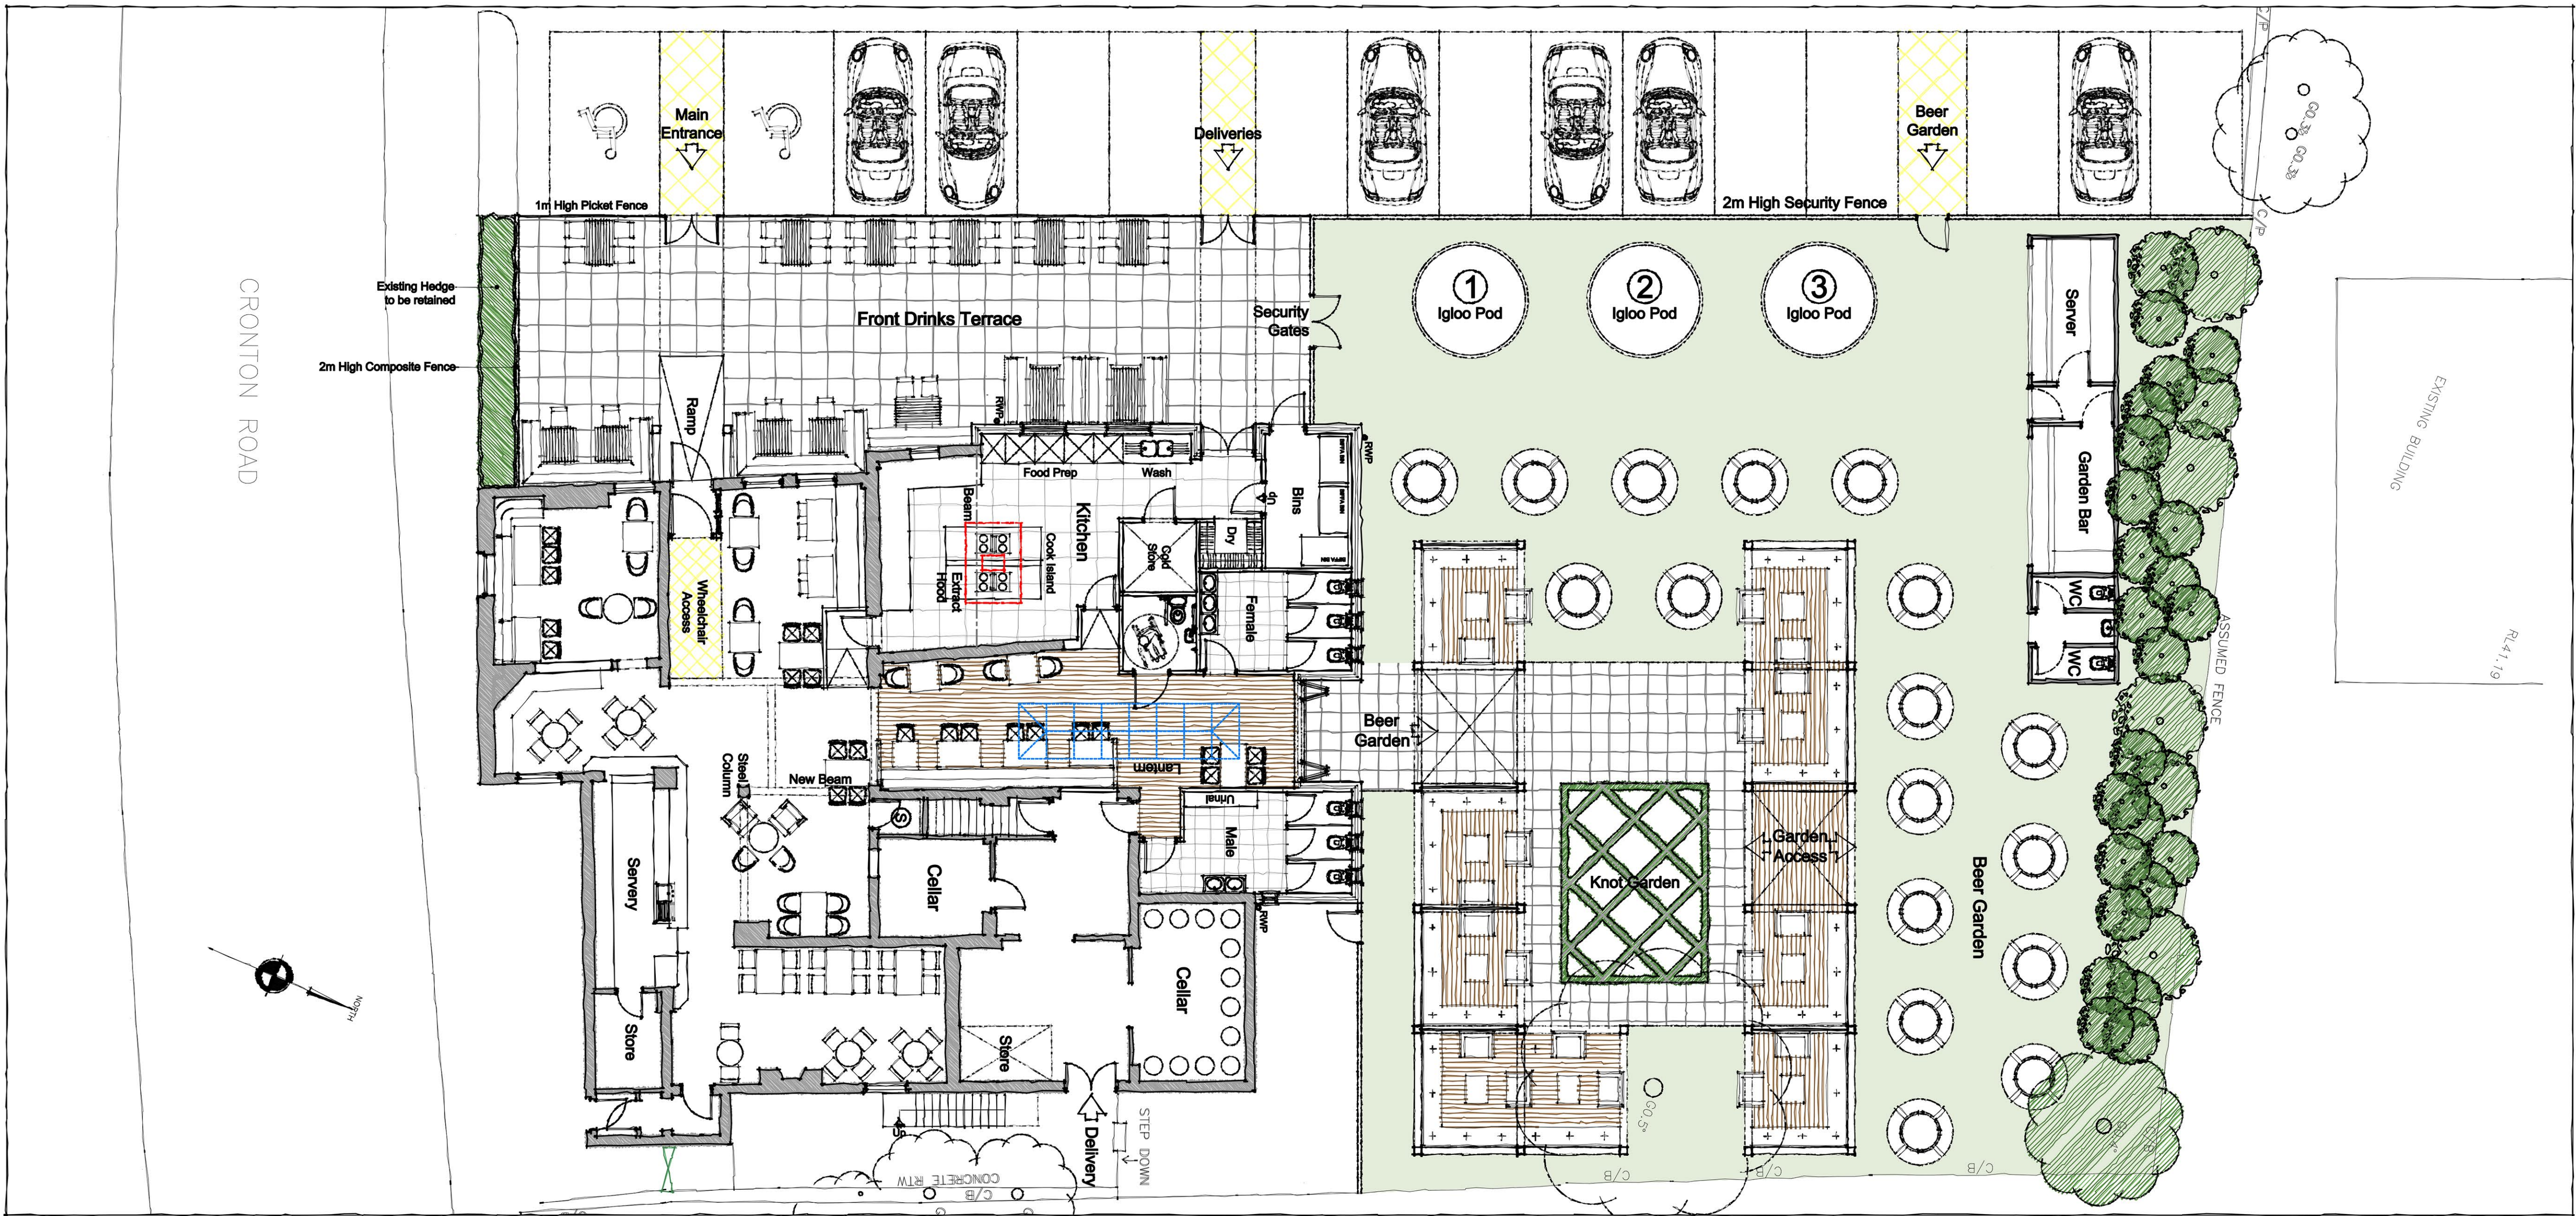

Proposed Site Plan  
Scale 1:100

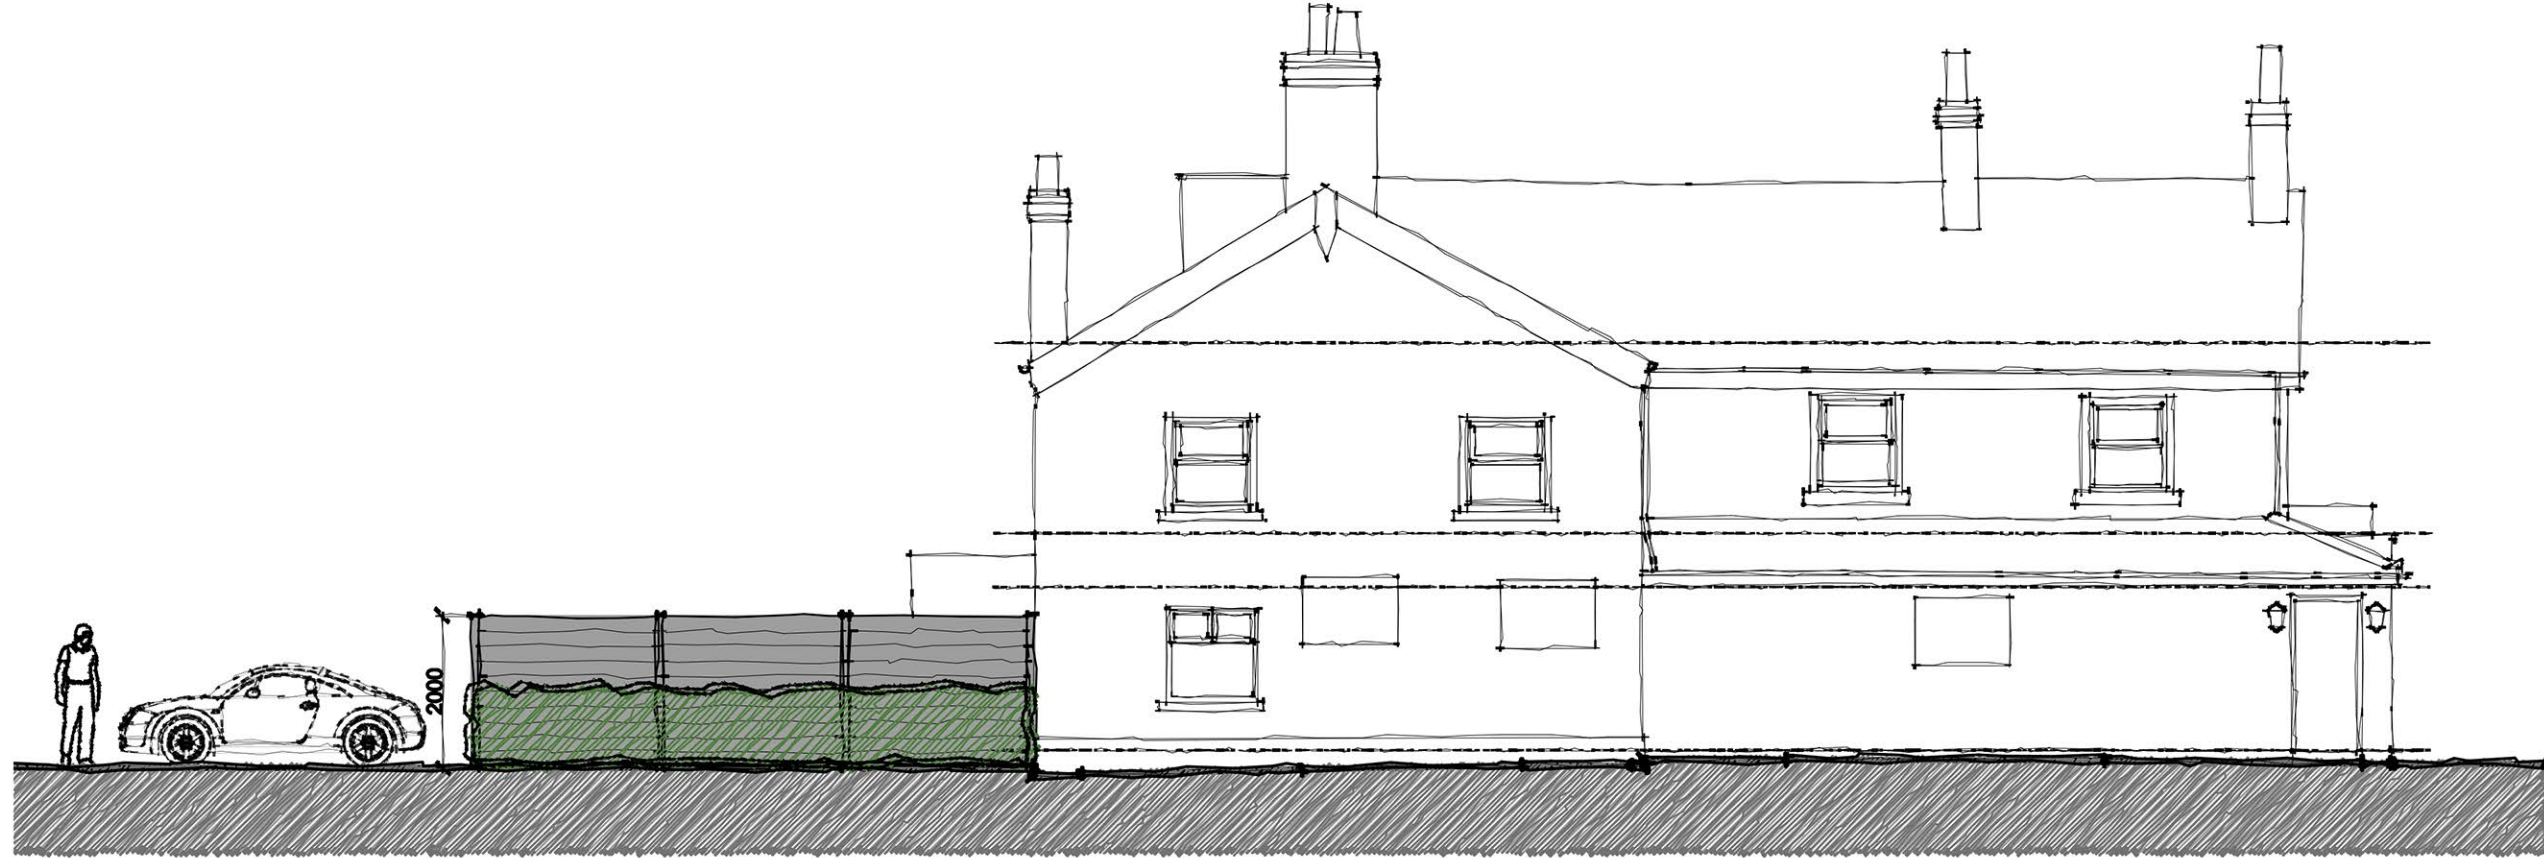

Proposed Side Elevation (view from Cronton Road)  
Scale 1:100

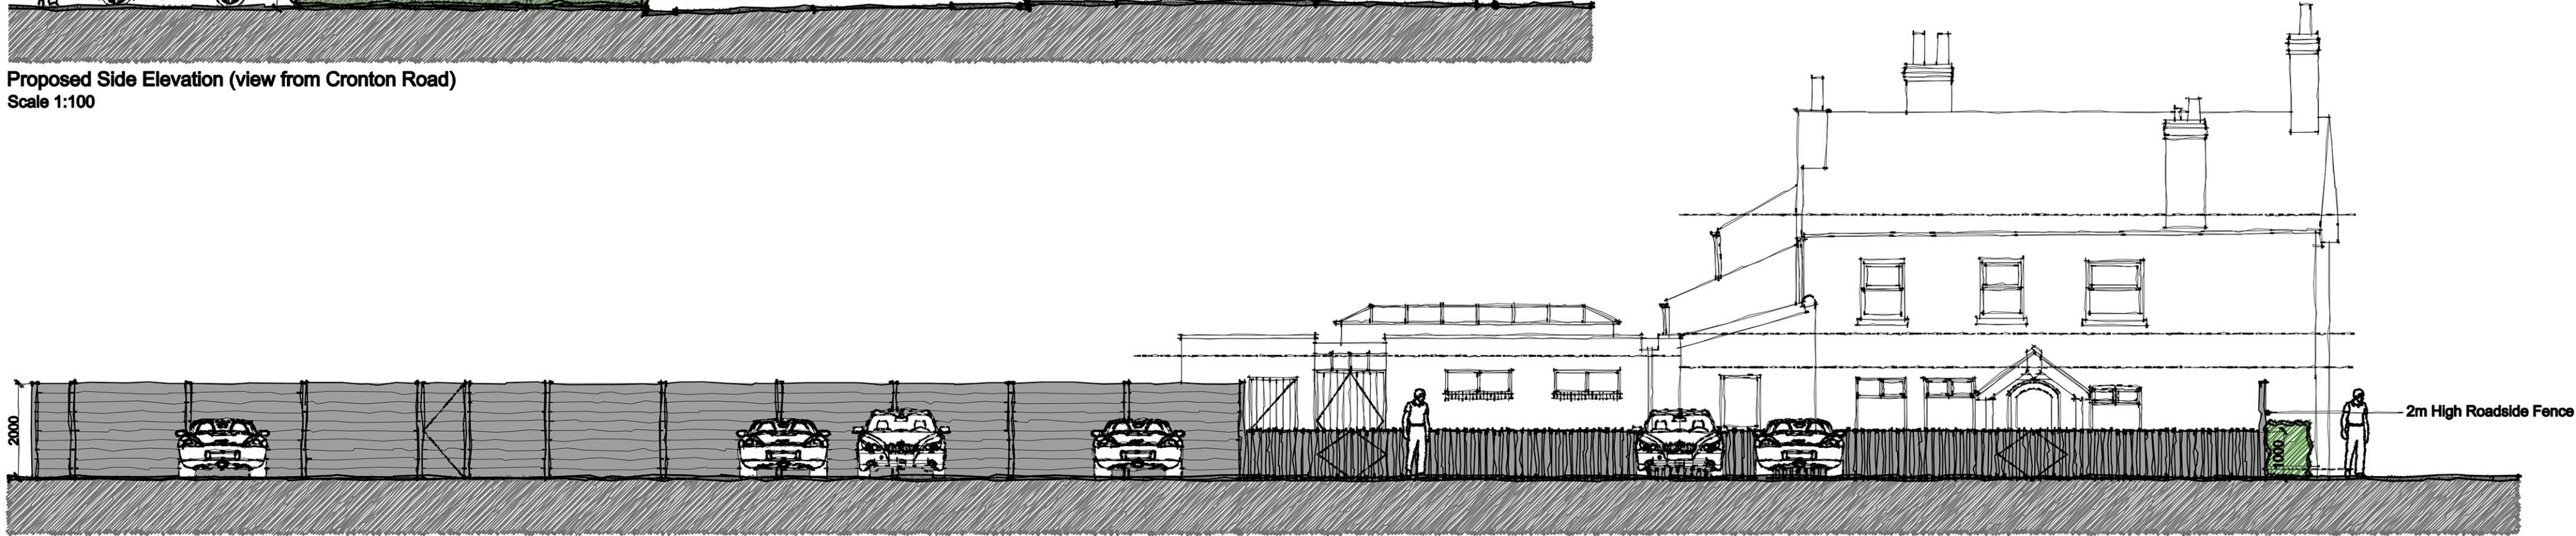

Proposed Front Elevation (view from Car Park)  
Scale 1:100

| Rev | Amendment         | Drawn    | Check    |
|-----|-------------------|----------|----------|
| P01 | Scheme Amendments | 31.07.24 | 31.07.24 |
| P02 |                   | 31.07.24 | 31.07.24 |
| P03 |                   | 31.07.24 | 31.07.24 |



Geosphere Eating Domes



Garden Pavilion



Glass Lantern

1:100 SCALE 0 1 5 METRES

**RA**  
Revival Architecture  
Dream. Plan. Begin.

Do not scale from this drawing. Use figured dimensions only, which are displayed in millimeters unless stated otherwise. The contractor is requested to check all dimensions before work is put in hand. Any discrepancies within the drawing should be reported prior to commencement of works.

This drawing is copyright and remains the property of Revival Architecture Ltd. This drawing must only be used for the purpose for which it is supplied and its contents must not be reproduced for any purpose without written permission.

|           |                                   |
|-----------|-----------------------------------|
| Project:  | Unicorn Inn, Cronton Road, Widnes |
| Client:   | TBC                               |
| Title:    | Proposed Site Plan                |
| Date:     | 03.07.24                          |
| Drawn:    | CW                                |
| Check:    | GNP                               |
| Scale@A1: | 1:100                             |
| Revision: | P01                               |
| Status:   | Planning                          |

Drawing Number:  
2009-RA-XX-XX-DR-A-0100