




Proposed Floor Plan
Scale 1:100

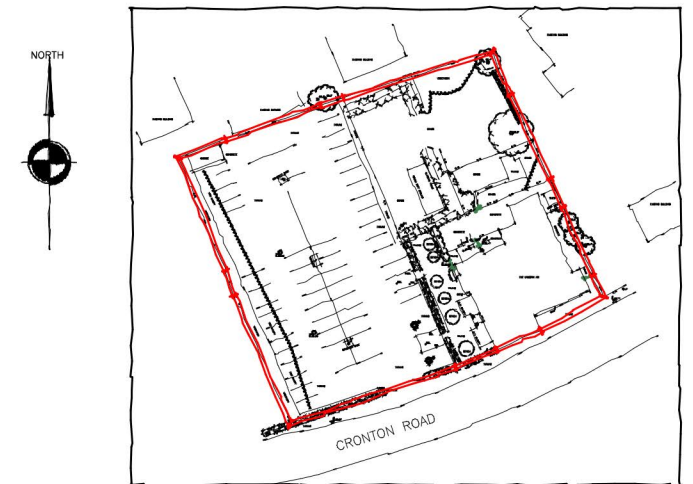


Location Plan Scale 1:1250

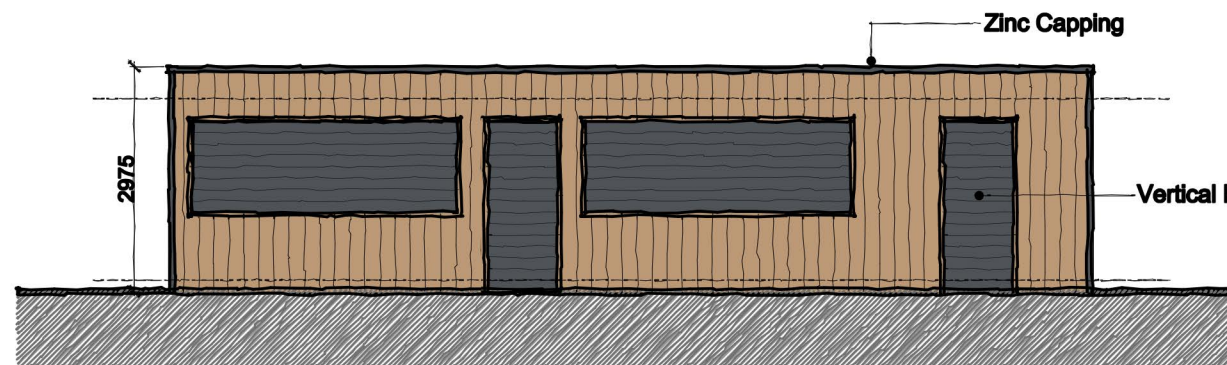


Proposed Front Elevation
Scale 1:100

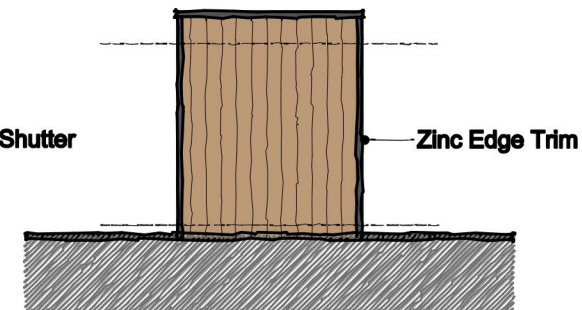

Proposed Side Elevation
Scale 1:100

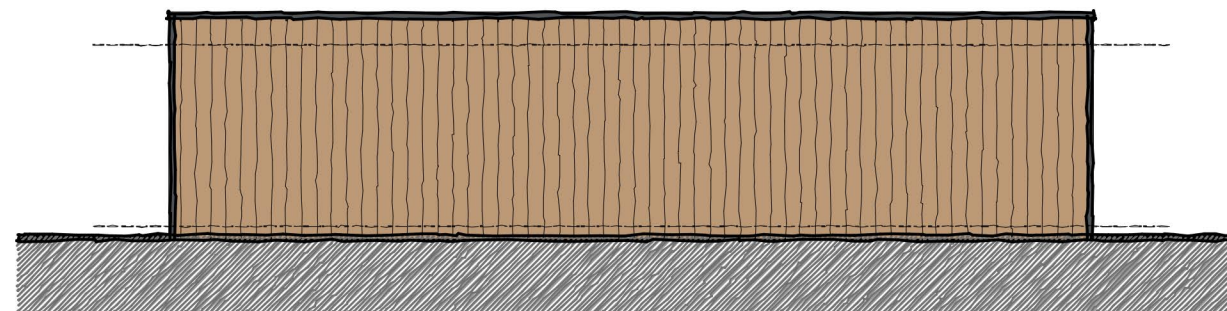

Proposed Rear Elevation
Scale 1:100

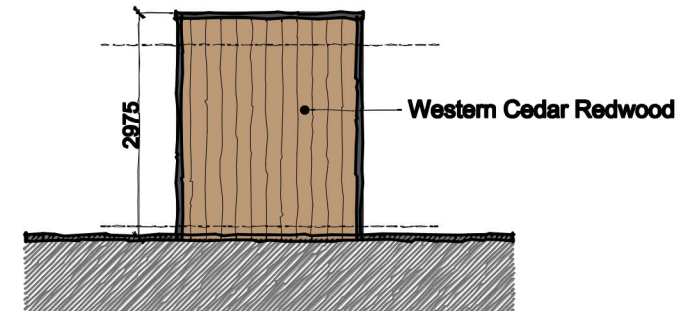

Proposed Side Elevation
Scale 1:100

The Unicorn Public House, Cronton Road, Widnes

Garden Bar
Scale 1:100 on A3

Rev	Amendment	Drawn	Check
P01	Scheme Amendments	31.07.24	31.07.24
P02	-	--.--.24	--.--.24
P03	-	--.--.24	--.--.24

RA
Revival Architecture

Dream. Plan. Begin.

Drawing Number:

2009-RA-XX-XX-DR-A-0111