



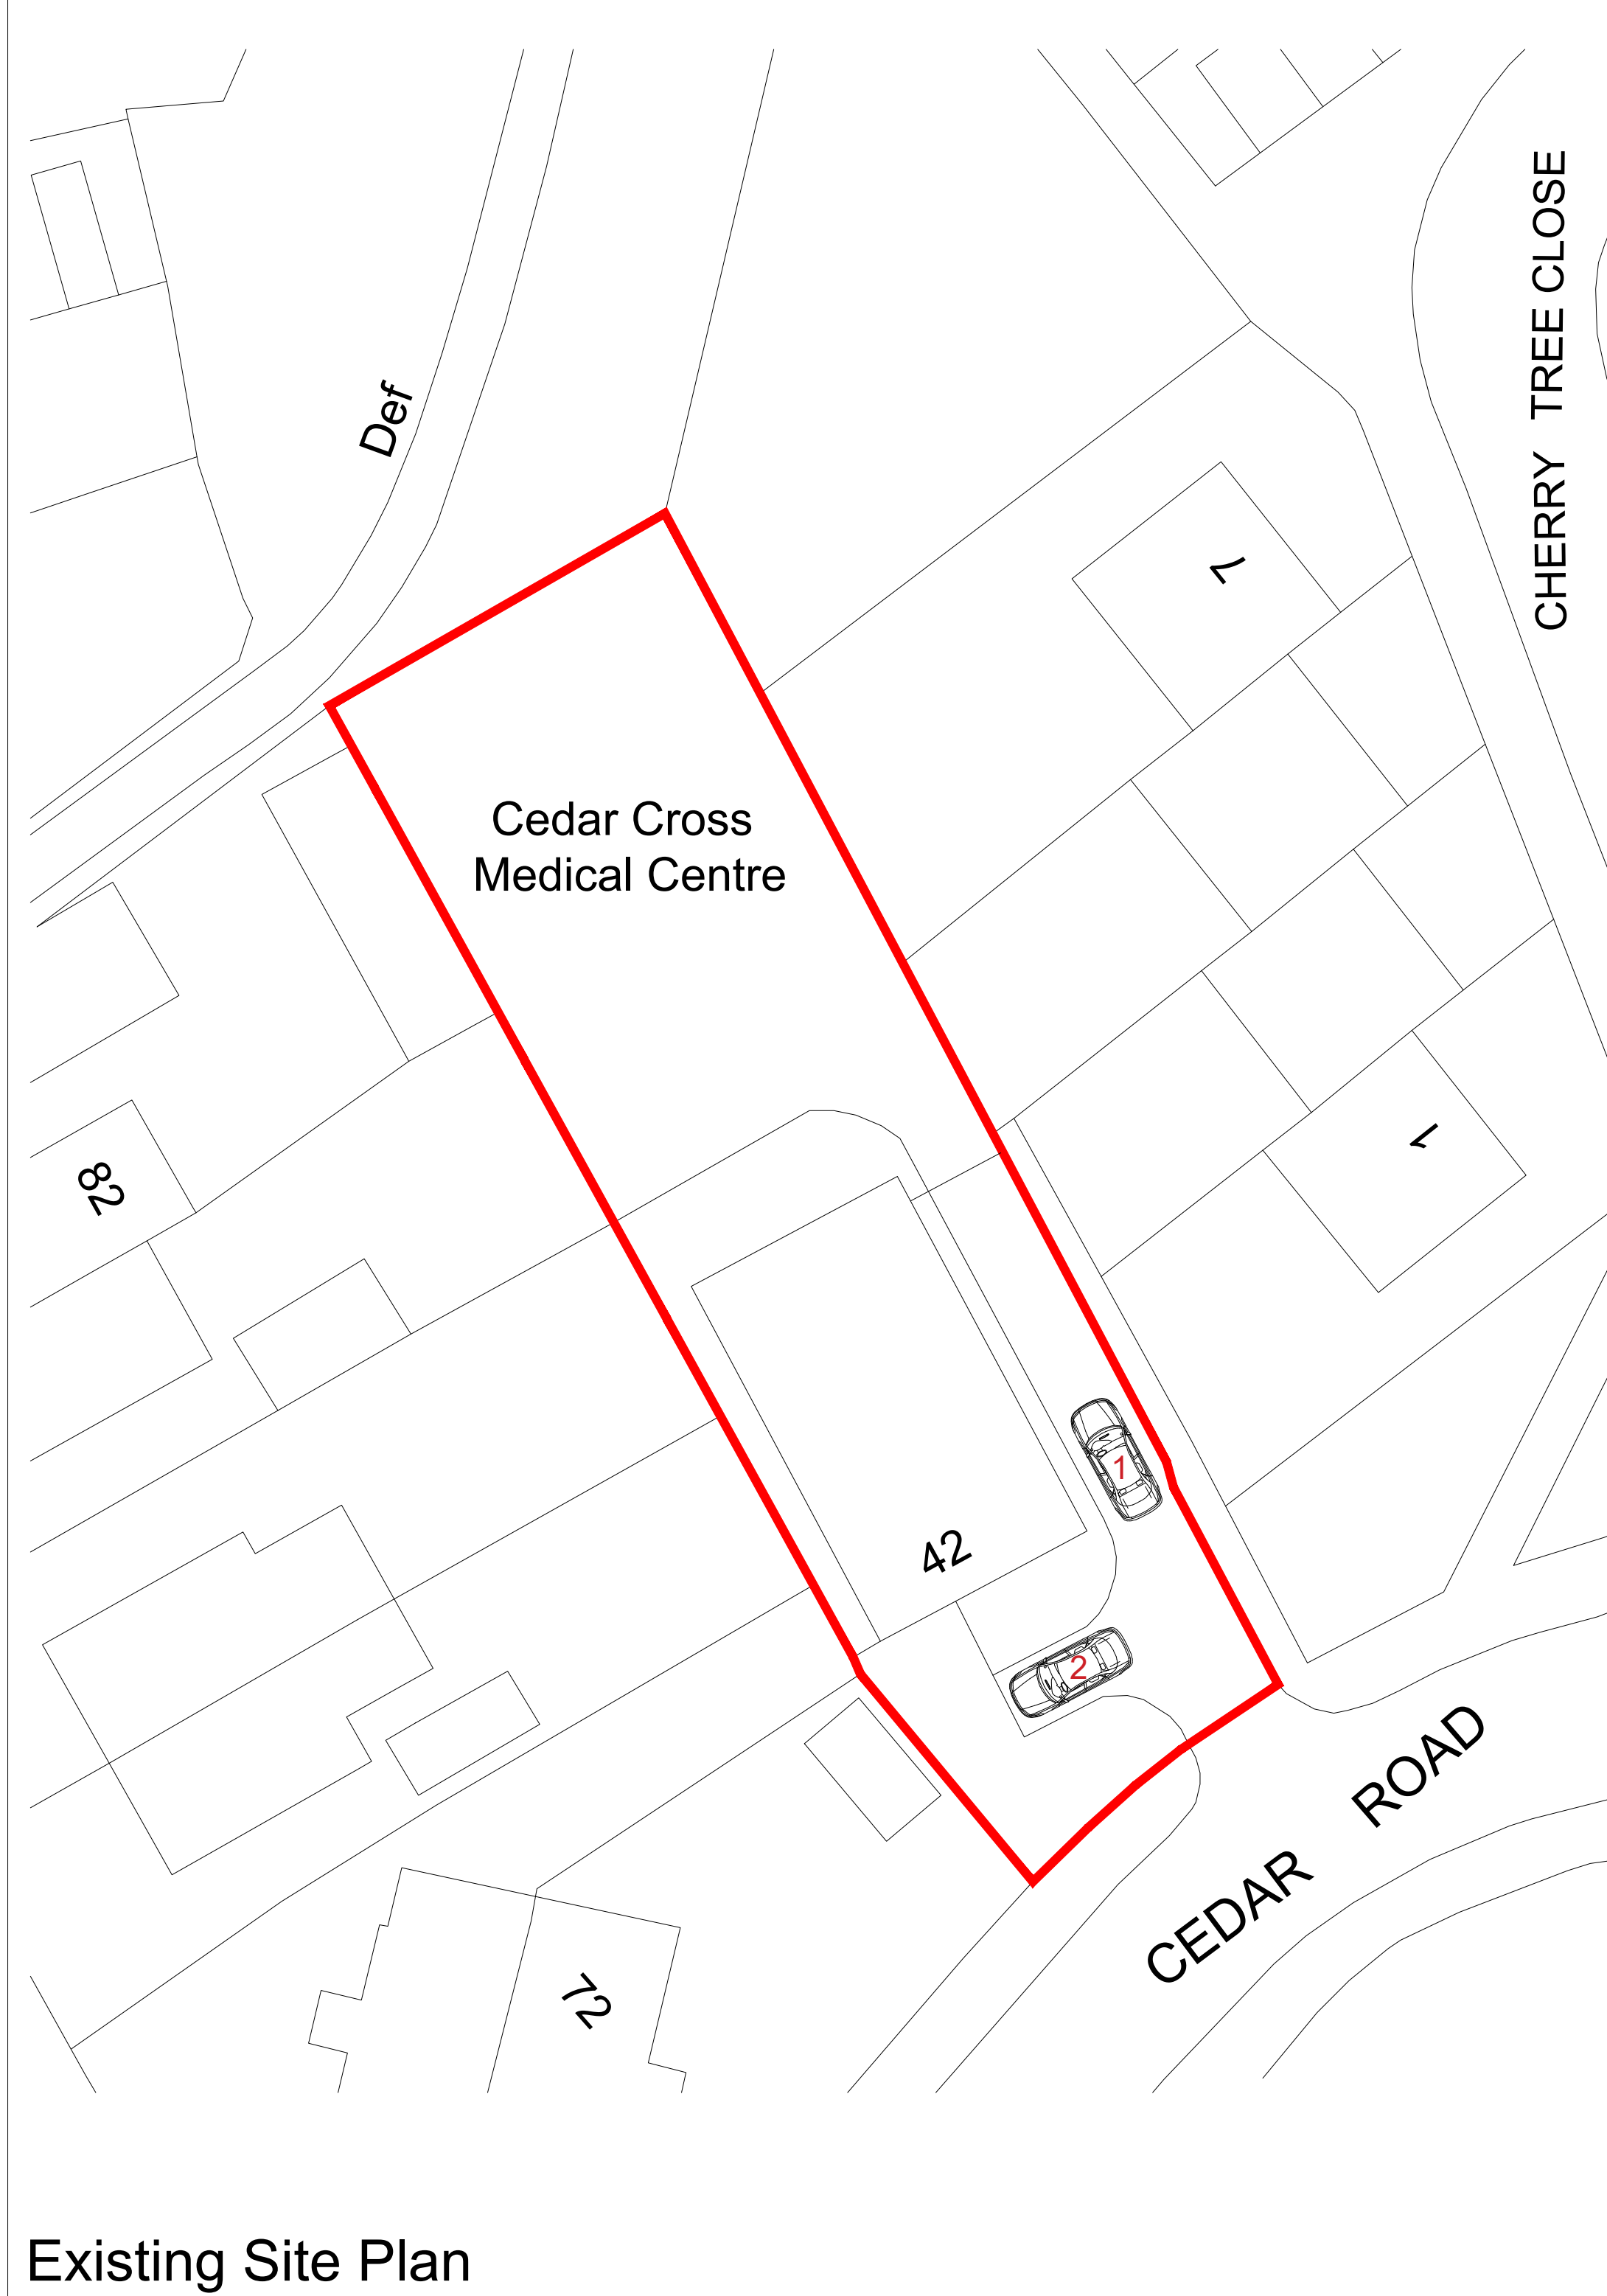

Existing Site Plan

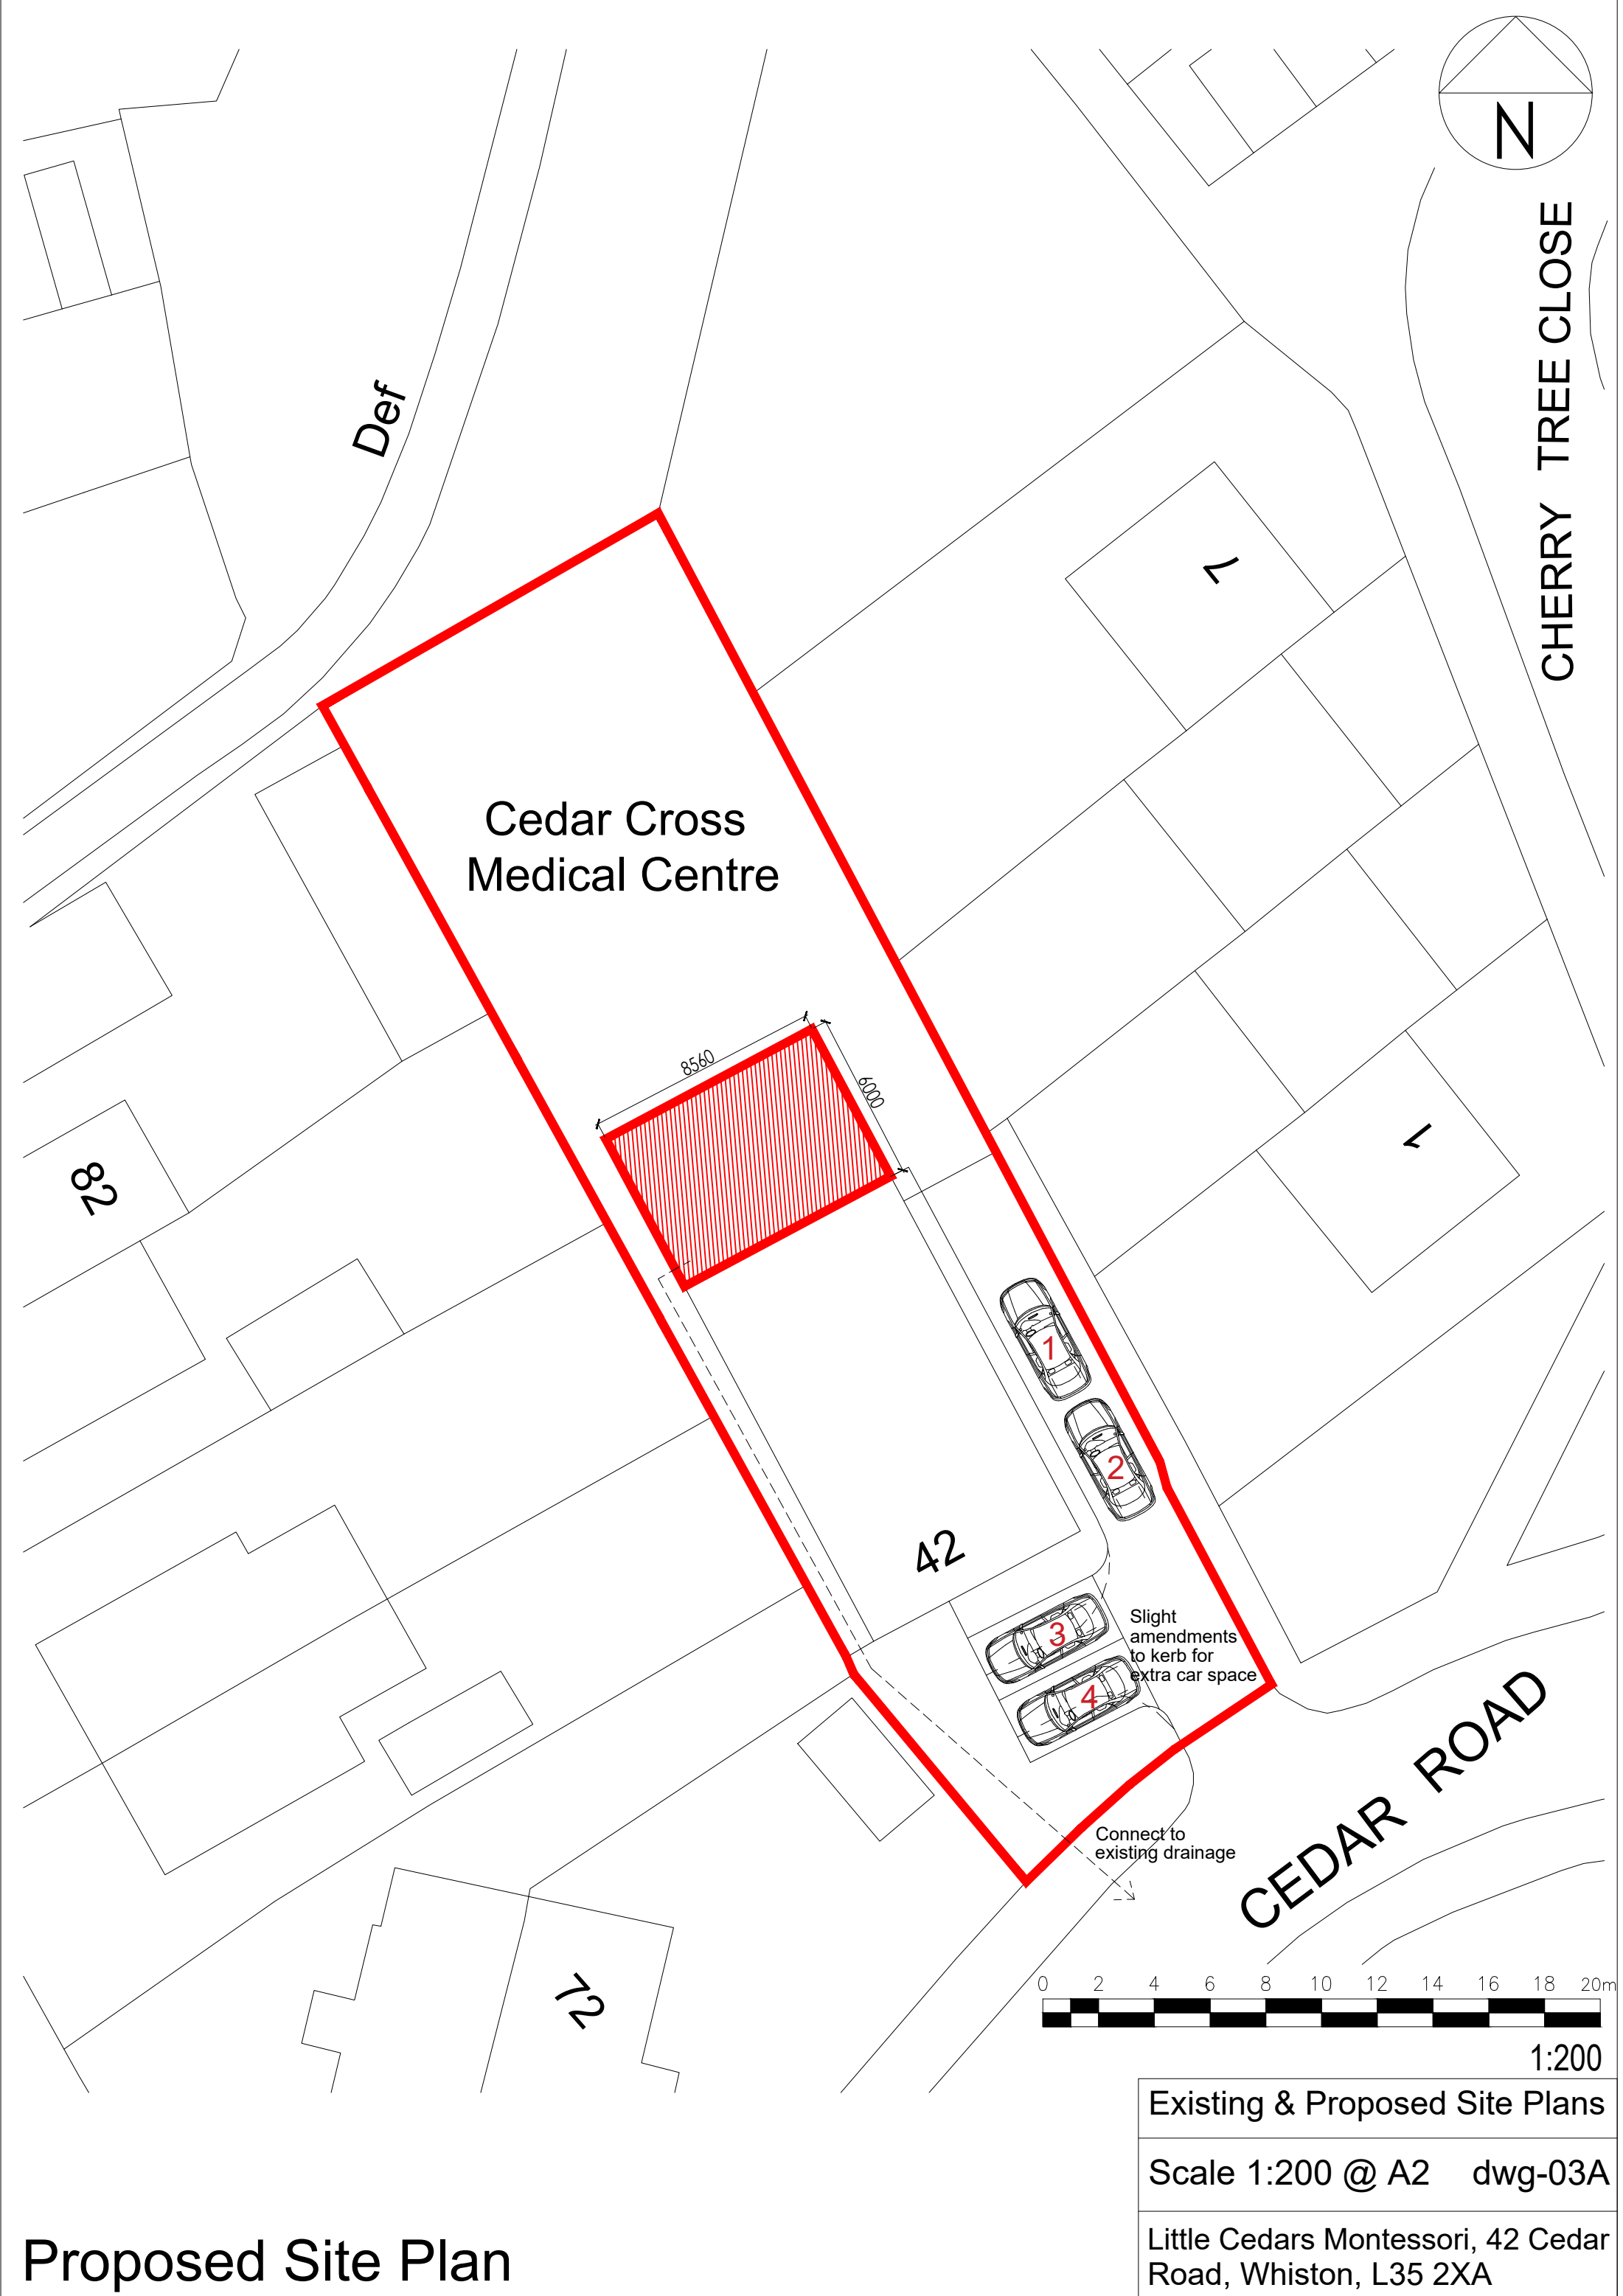

Proposed Site Plan

Existing & Proposed Site Plans
Scale 1:200 @ A2 dwg-03A
Little Cedars Montessori, 42 Cedar Road, Whiston, L35 2XA