


This drawing (or any part thereof) may not be copied, transmitted or disclosed to any third party or unauthorized person without the prior written permission of Future3Architecture

This drawing is to be read in conjunction with all other relevant drawings prepared by consultants and sub-contractors. Work only to printed dimensions. Report any discrepancies to the Architect or representatives thereof.

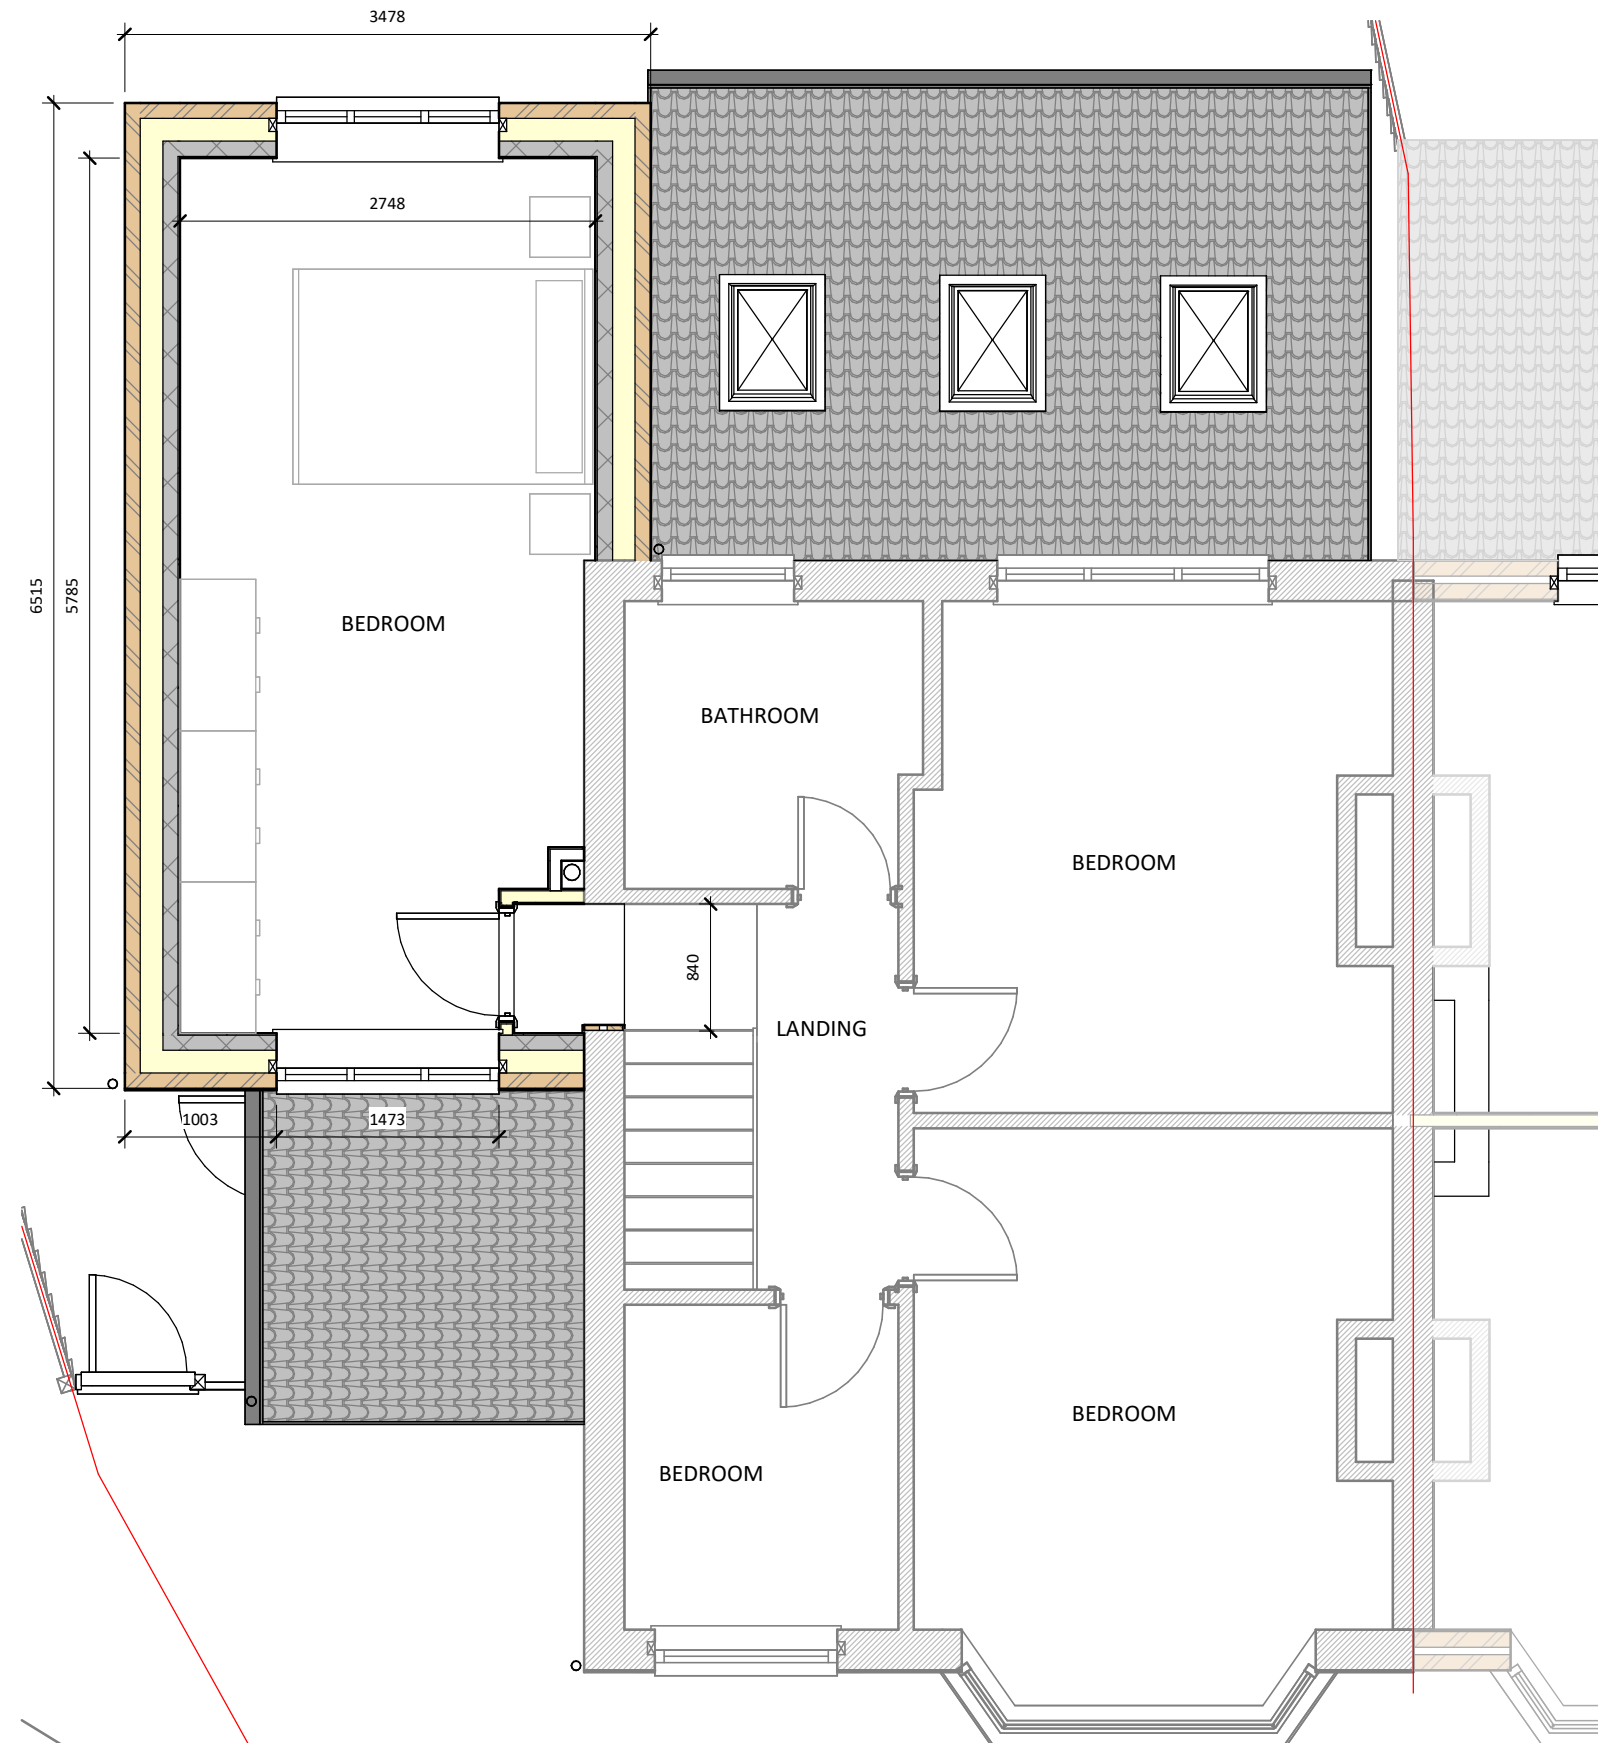

Contact:
07919222347
hello@future3.co.uk
155 Score Lane, Liverpool, L16 5EE
www.future3.co.uk

PROJECT
23 Derwent Avenue
Prescot
L34 2ST

PROJECT N°	25005
------------	-------

CLIENT
Kevin Cornwell & Jennie Platt

DRAWING

Proposed first floor plan

STATUS

SCALE (@ A3) 1 : 50

DRAWN BY LL

DATE	23.01.25
------	----------

DRAWING NUMBER	REV
25005 - 06	B