


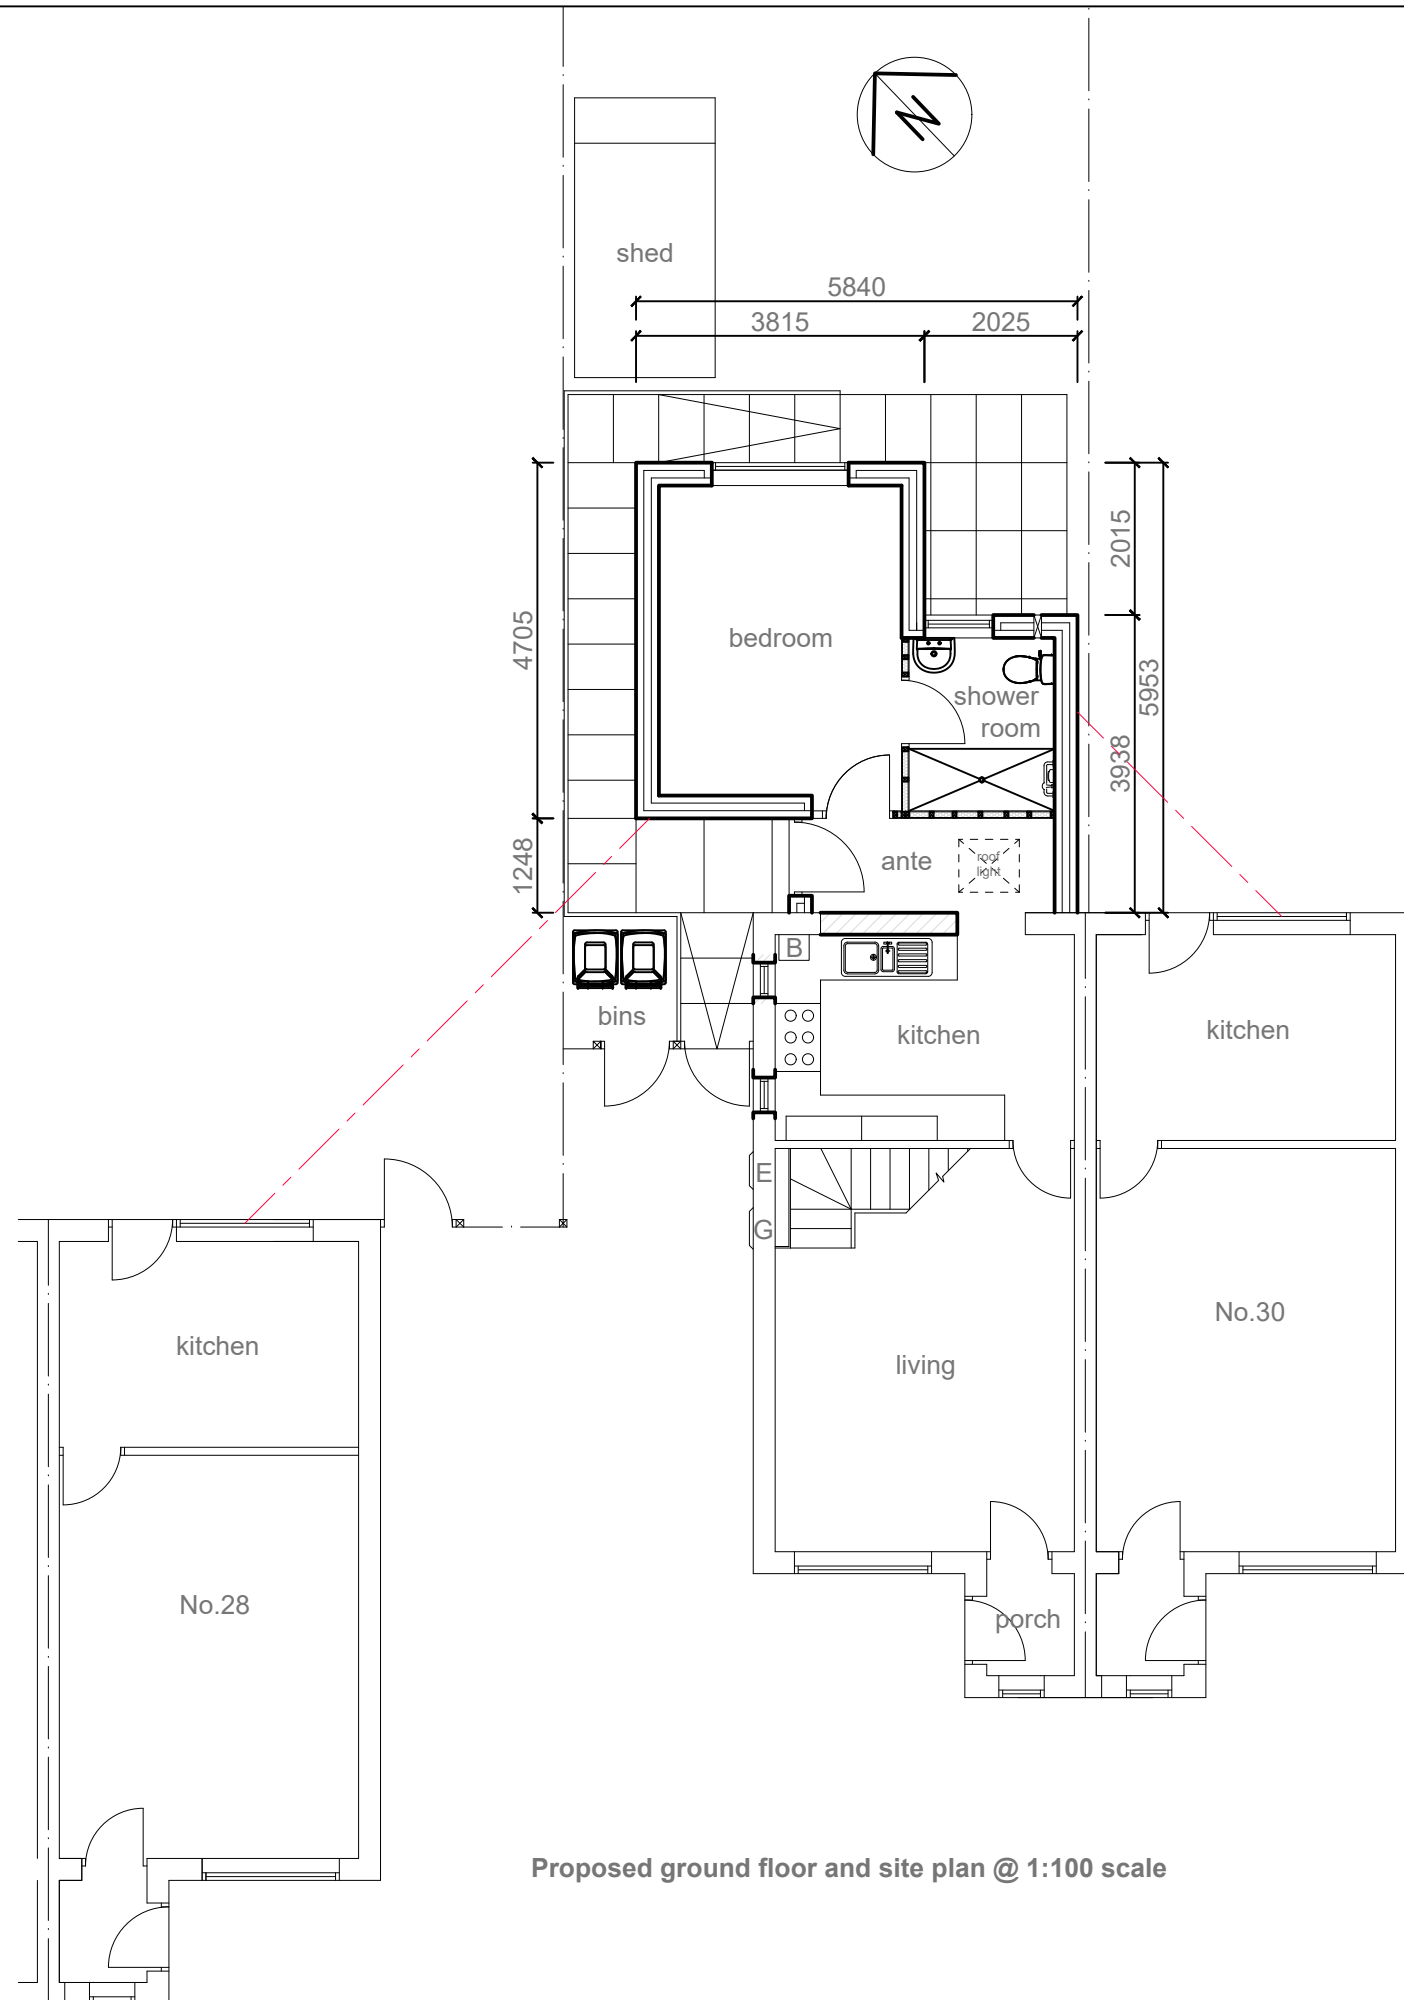

Proposed ground floor and site plan @ 1:100 scale

Project:

PROPOSED SINGLE STOREY REAR
BEDROOM AND SHOWER ROOM
EXTENSION

at:

29 ELWORTHY AVENUE
HALEWOOD, L26 7AA

for:

Mstr. RILEY WHITTAKER

PROPOSED SITE PLAN

Scale:

1:100

Date:

May 2025

Drawing Number:

524115-03

Revision: