






PROPOSED FRONT ELEVATION scale 1:50

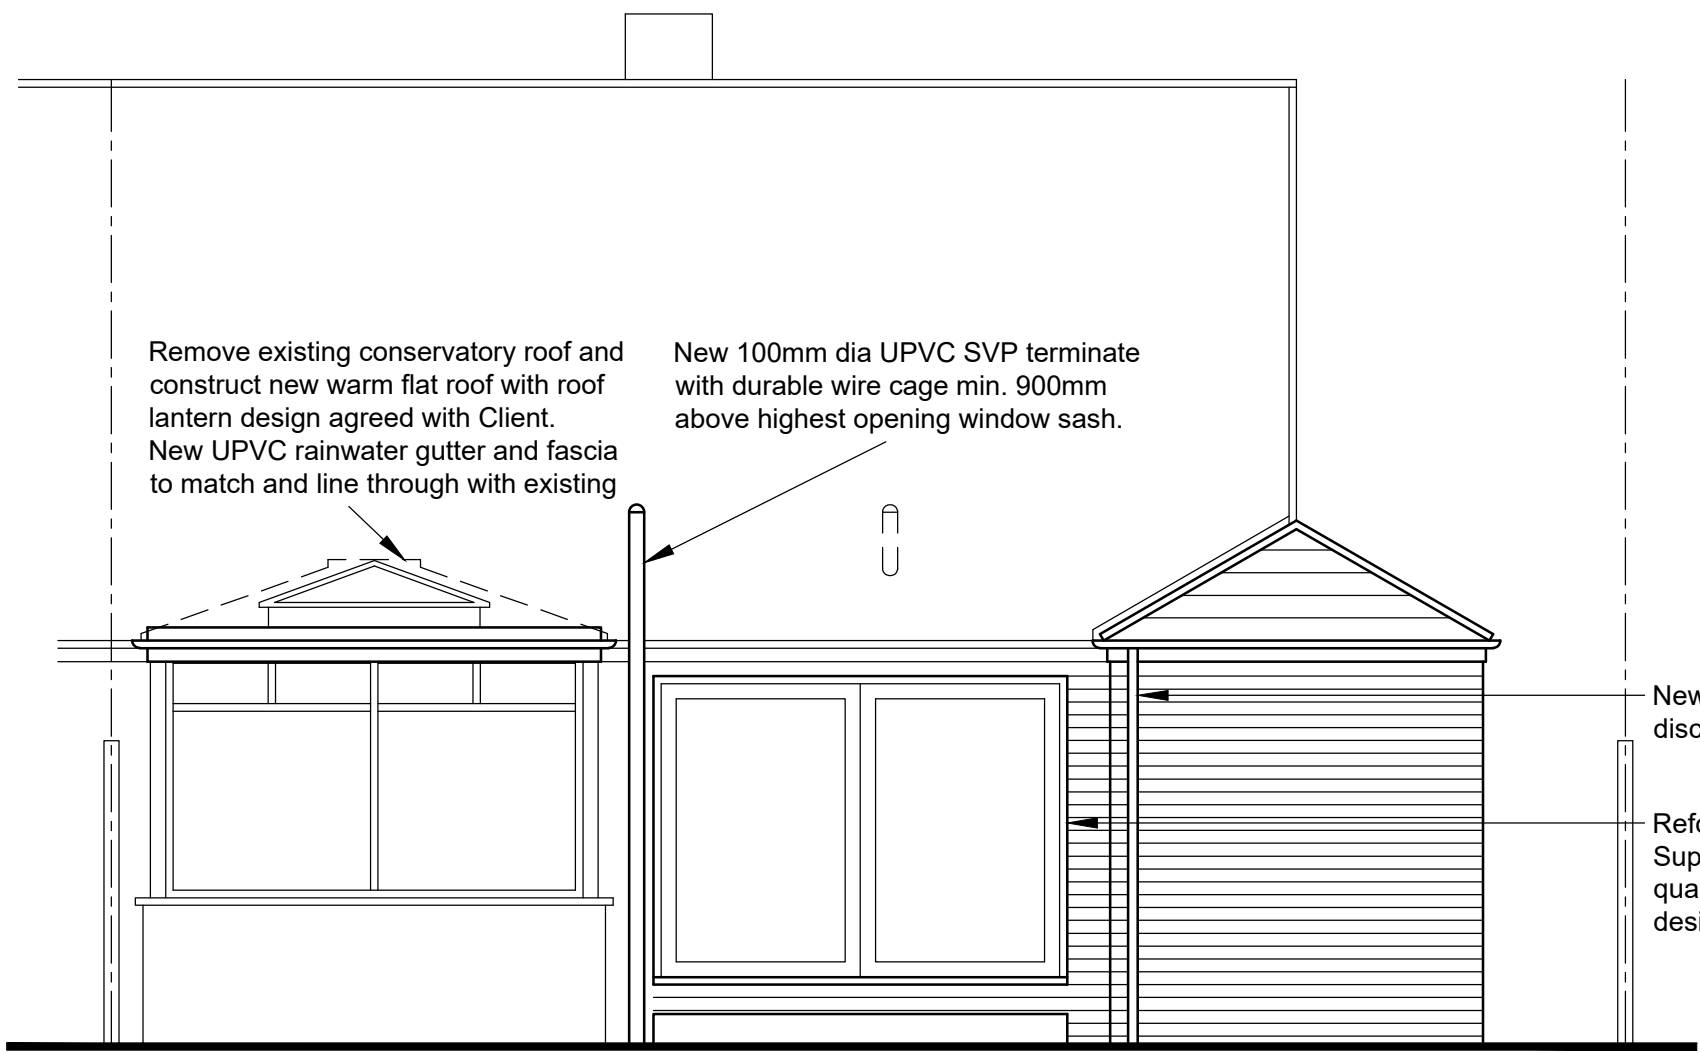


PROPOSED REAR ELEVATION scale 1:50

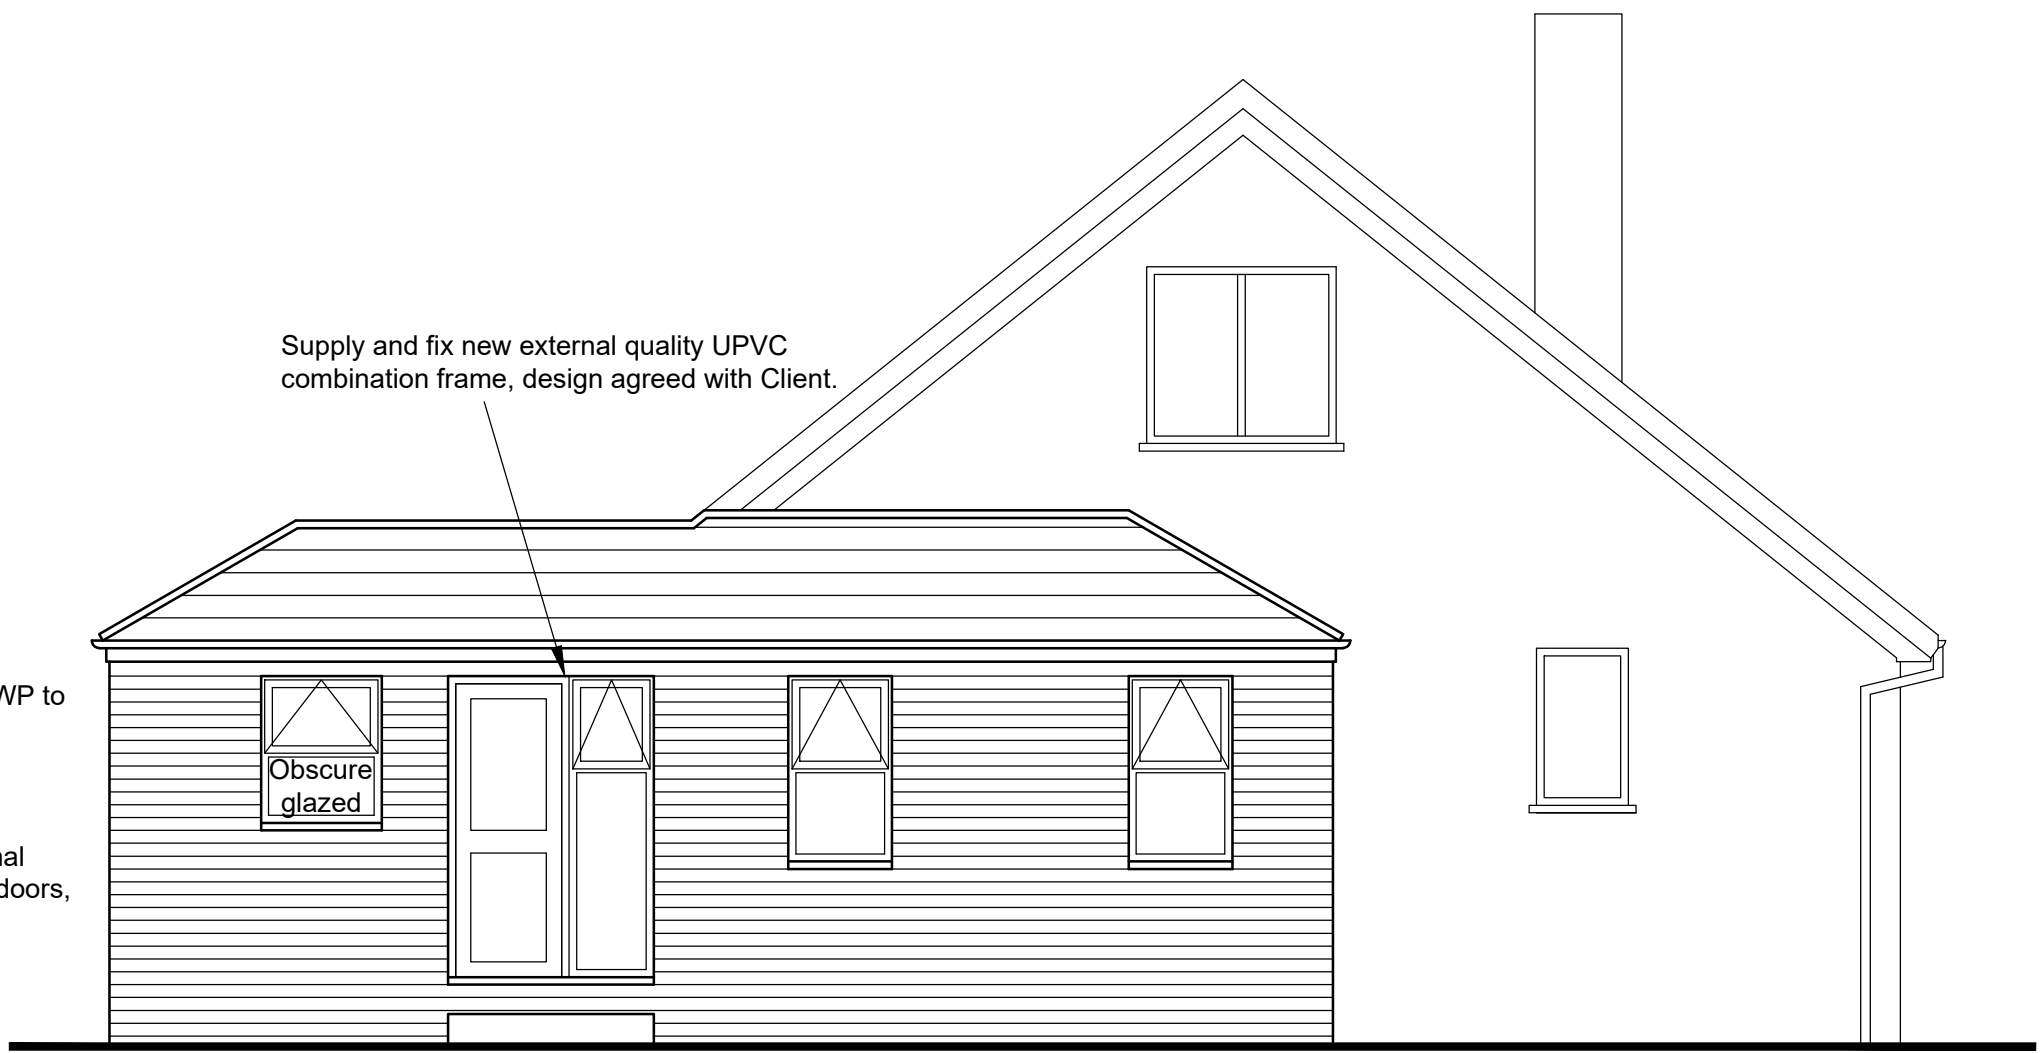


PROPOSED GABLE ELEVATION scale 1:50

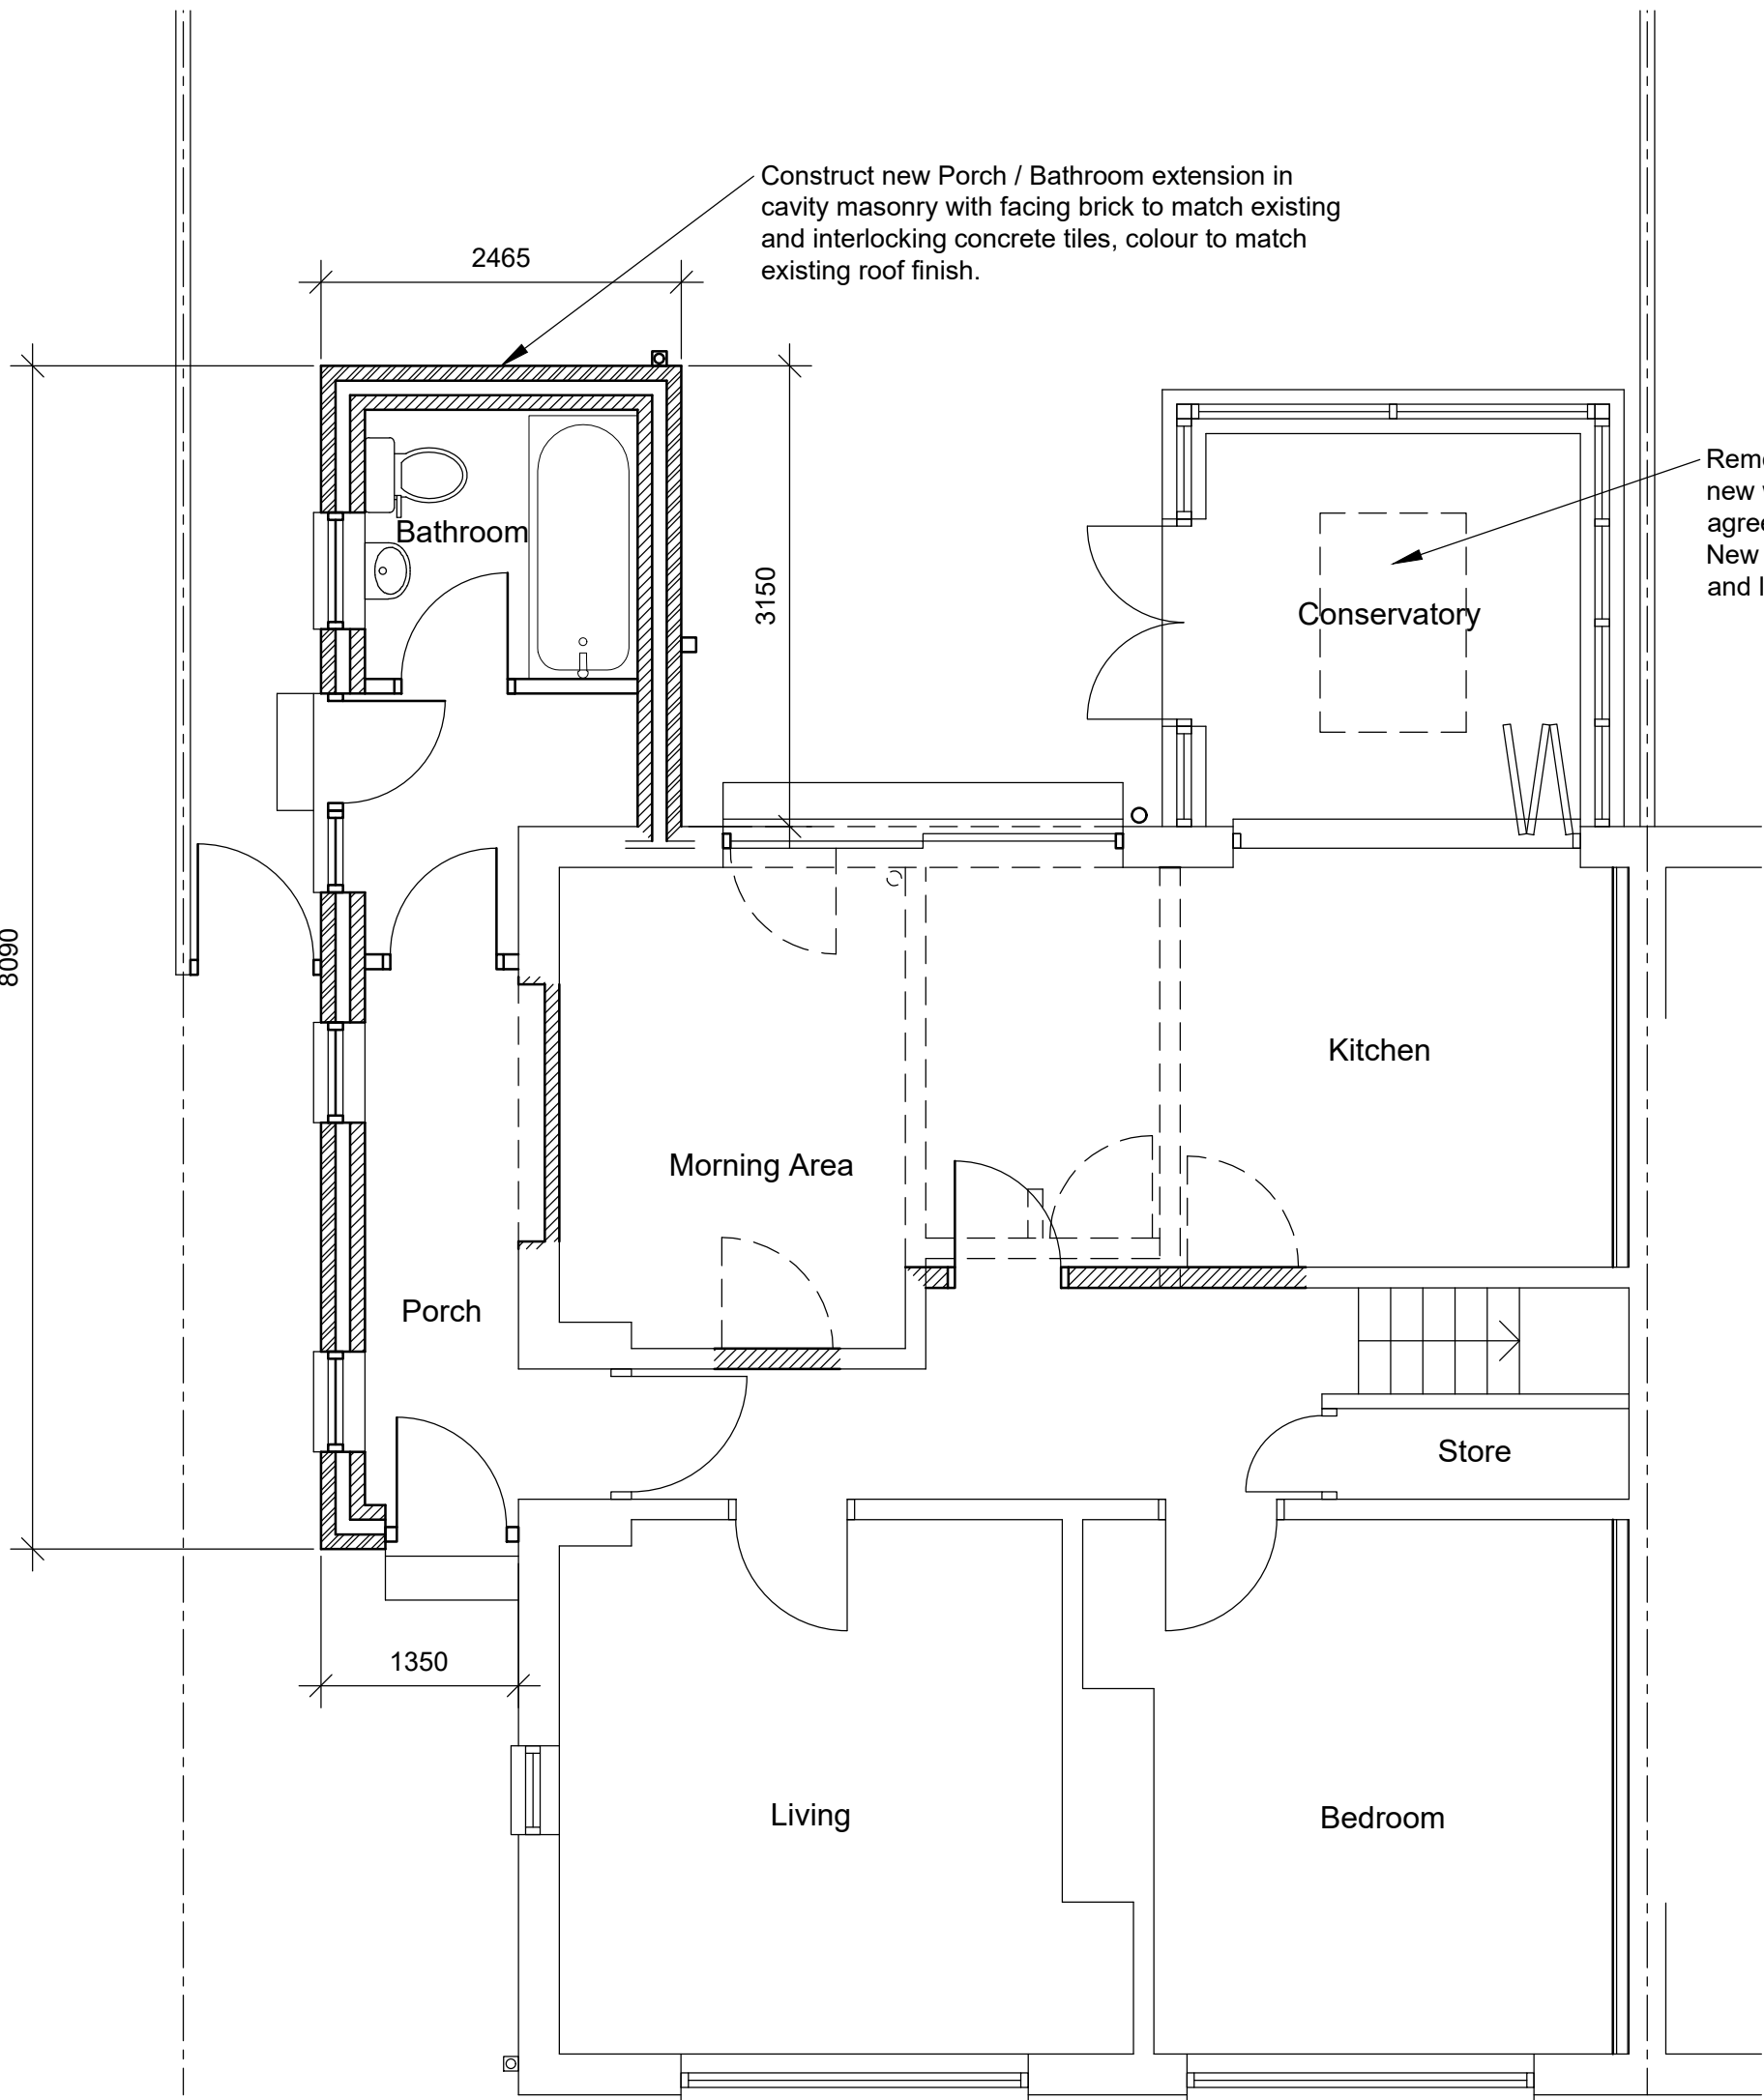


PROPOSED GROUND FLOOR PLAN scale 1:50

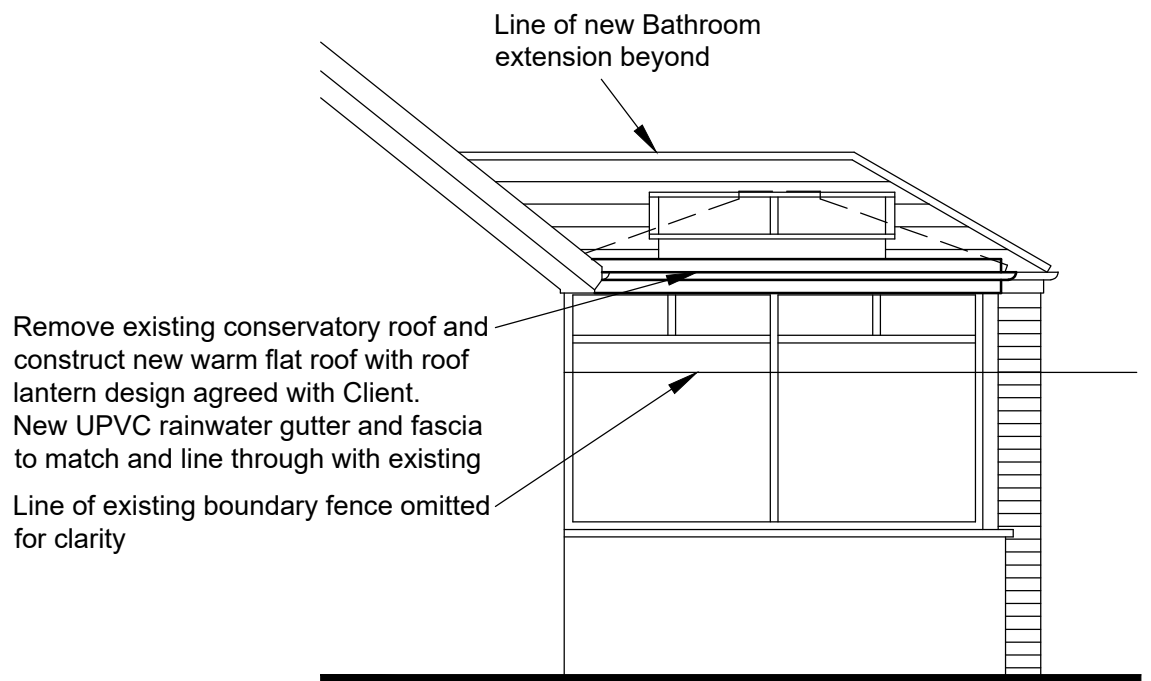


PROPOSED SIDE ELEVATION FROM No.7 scale 1:50

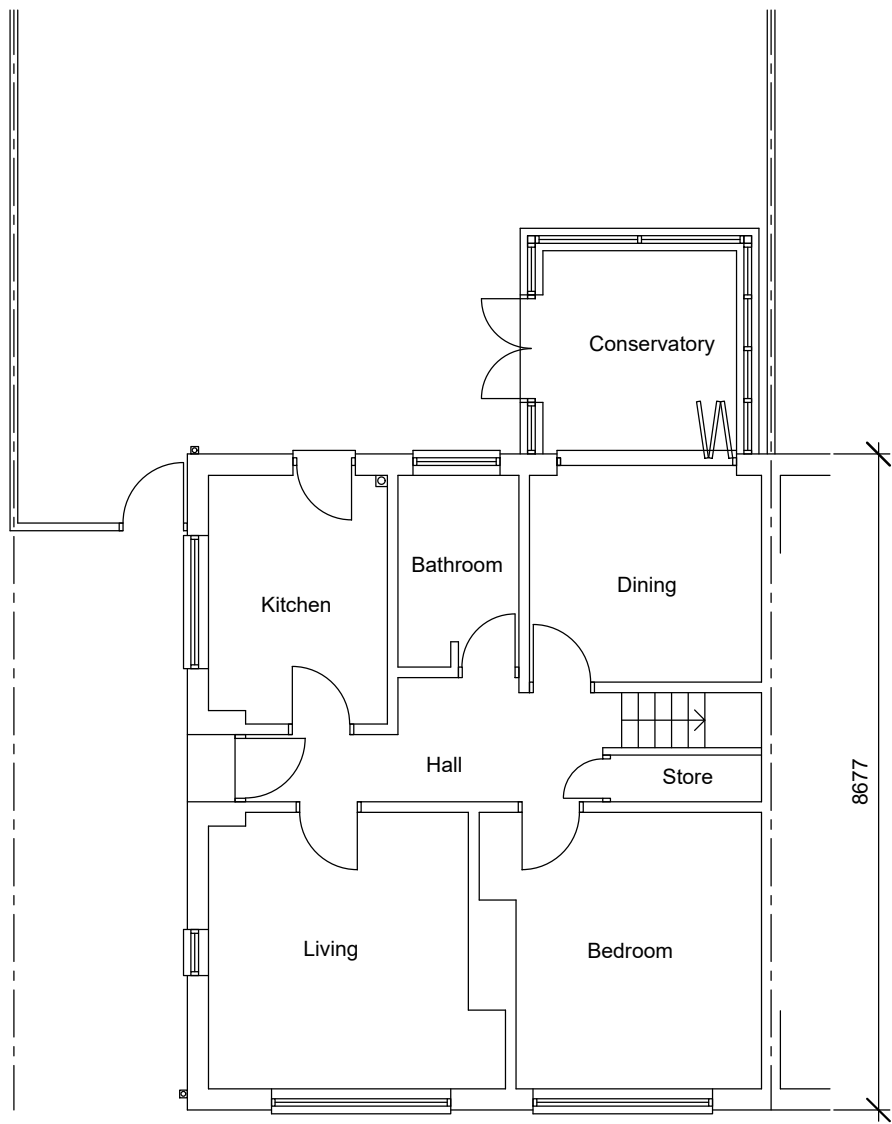

EXISTING GROUND FLOOR PLAN scale 1:100

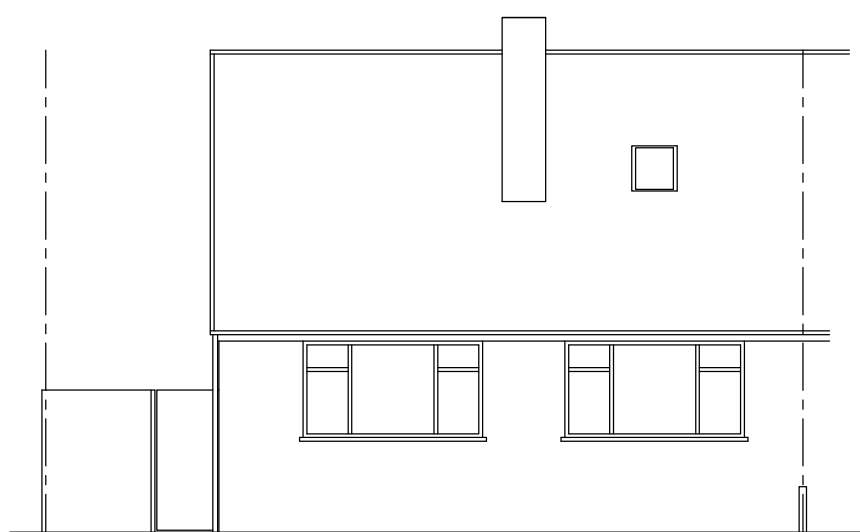


EXISTING FRONT ELEVATION scale 1:100

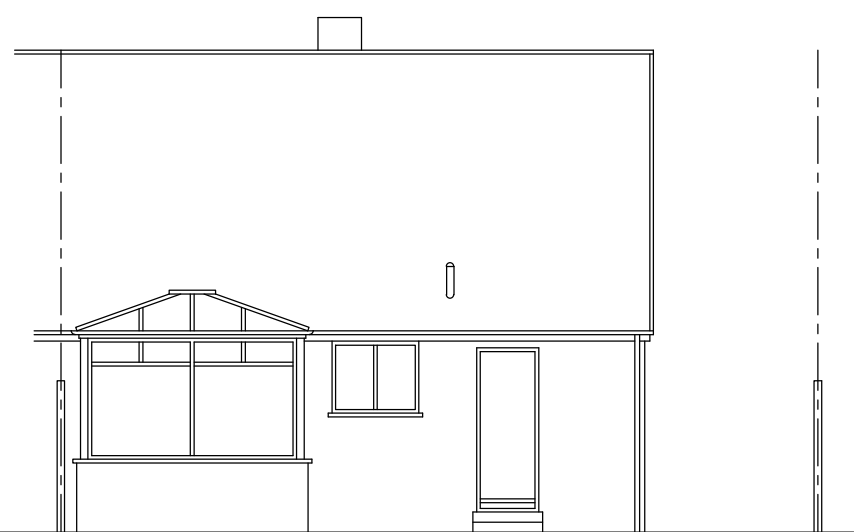

EXISTING REAR ELEVATION scale 1:100



EXISTING GABLE ELEVATION scale 1:100

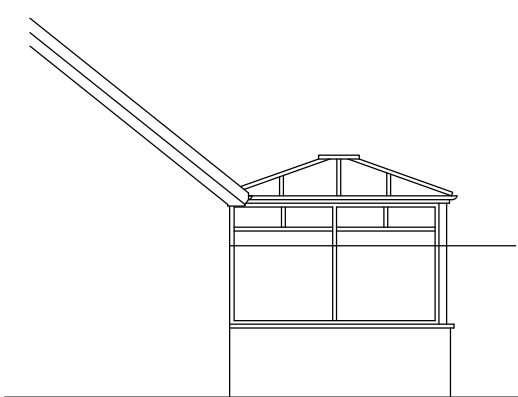

EXISTING SIDE ELEVATION FROM No.7 scale 1:100

revision A
Existing and proposed front elevation indicated.

Project Address:
**5 Kenley Avenue
WIDNES WA8 5DB**

Project Description:
Proposed single storey rear/side extension

Drawing Title:
EXISTING & PROPOSED FLOOR PLAN & ELEVATIONS

Scale: as indicated at A1 Date: March 2024
Drawing No.: KA05 - P01 Revision: A



Mobile : 07703 438 564
Email : mhampontonservices@gmail.com
Address : 94 Eastbourne Road, Birkdale, Southport PR8 4DU