





Roof Plan

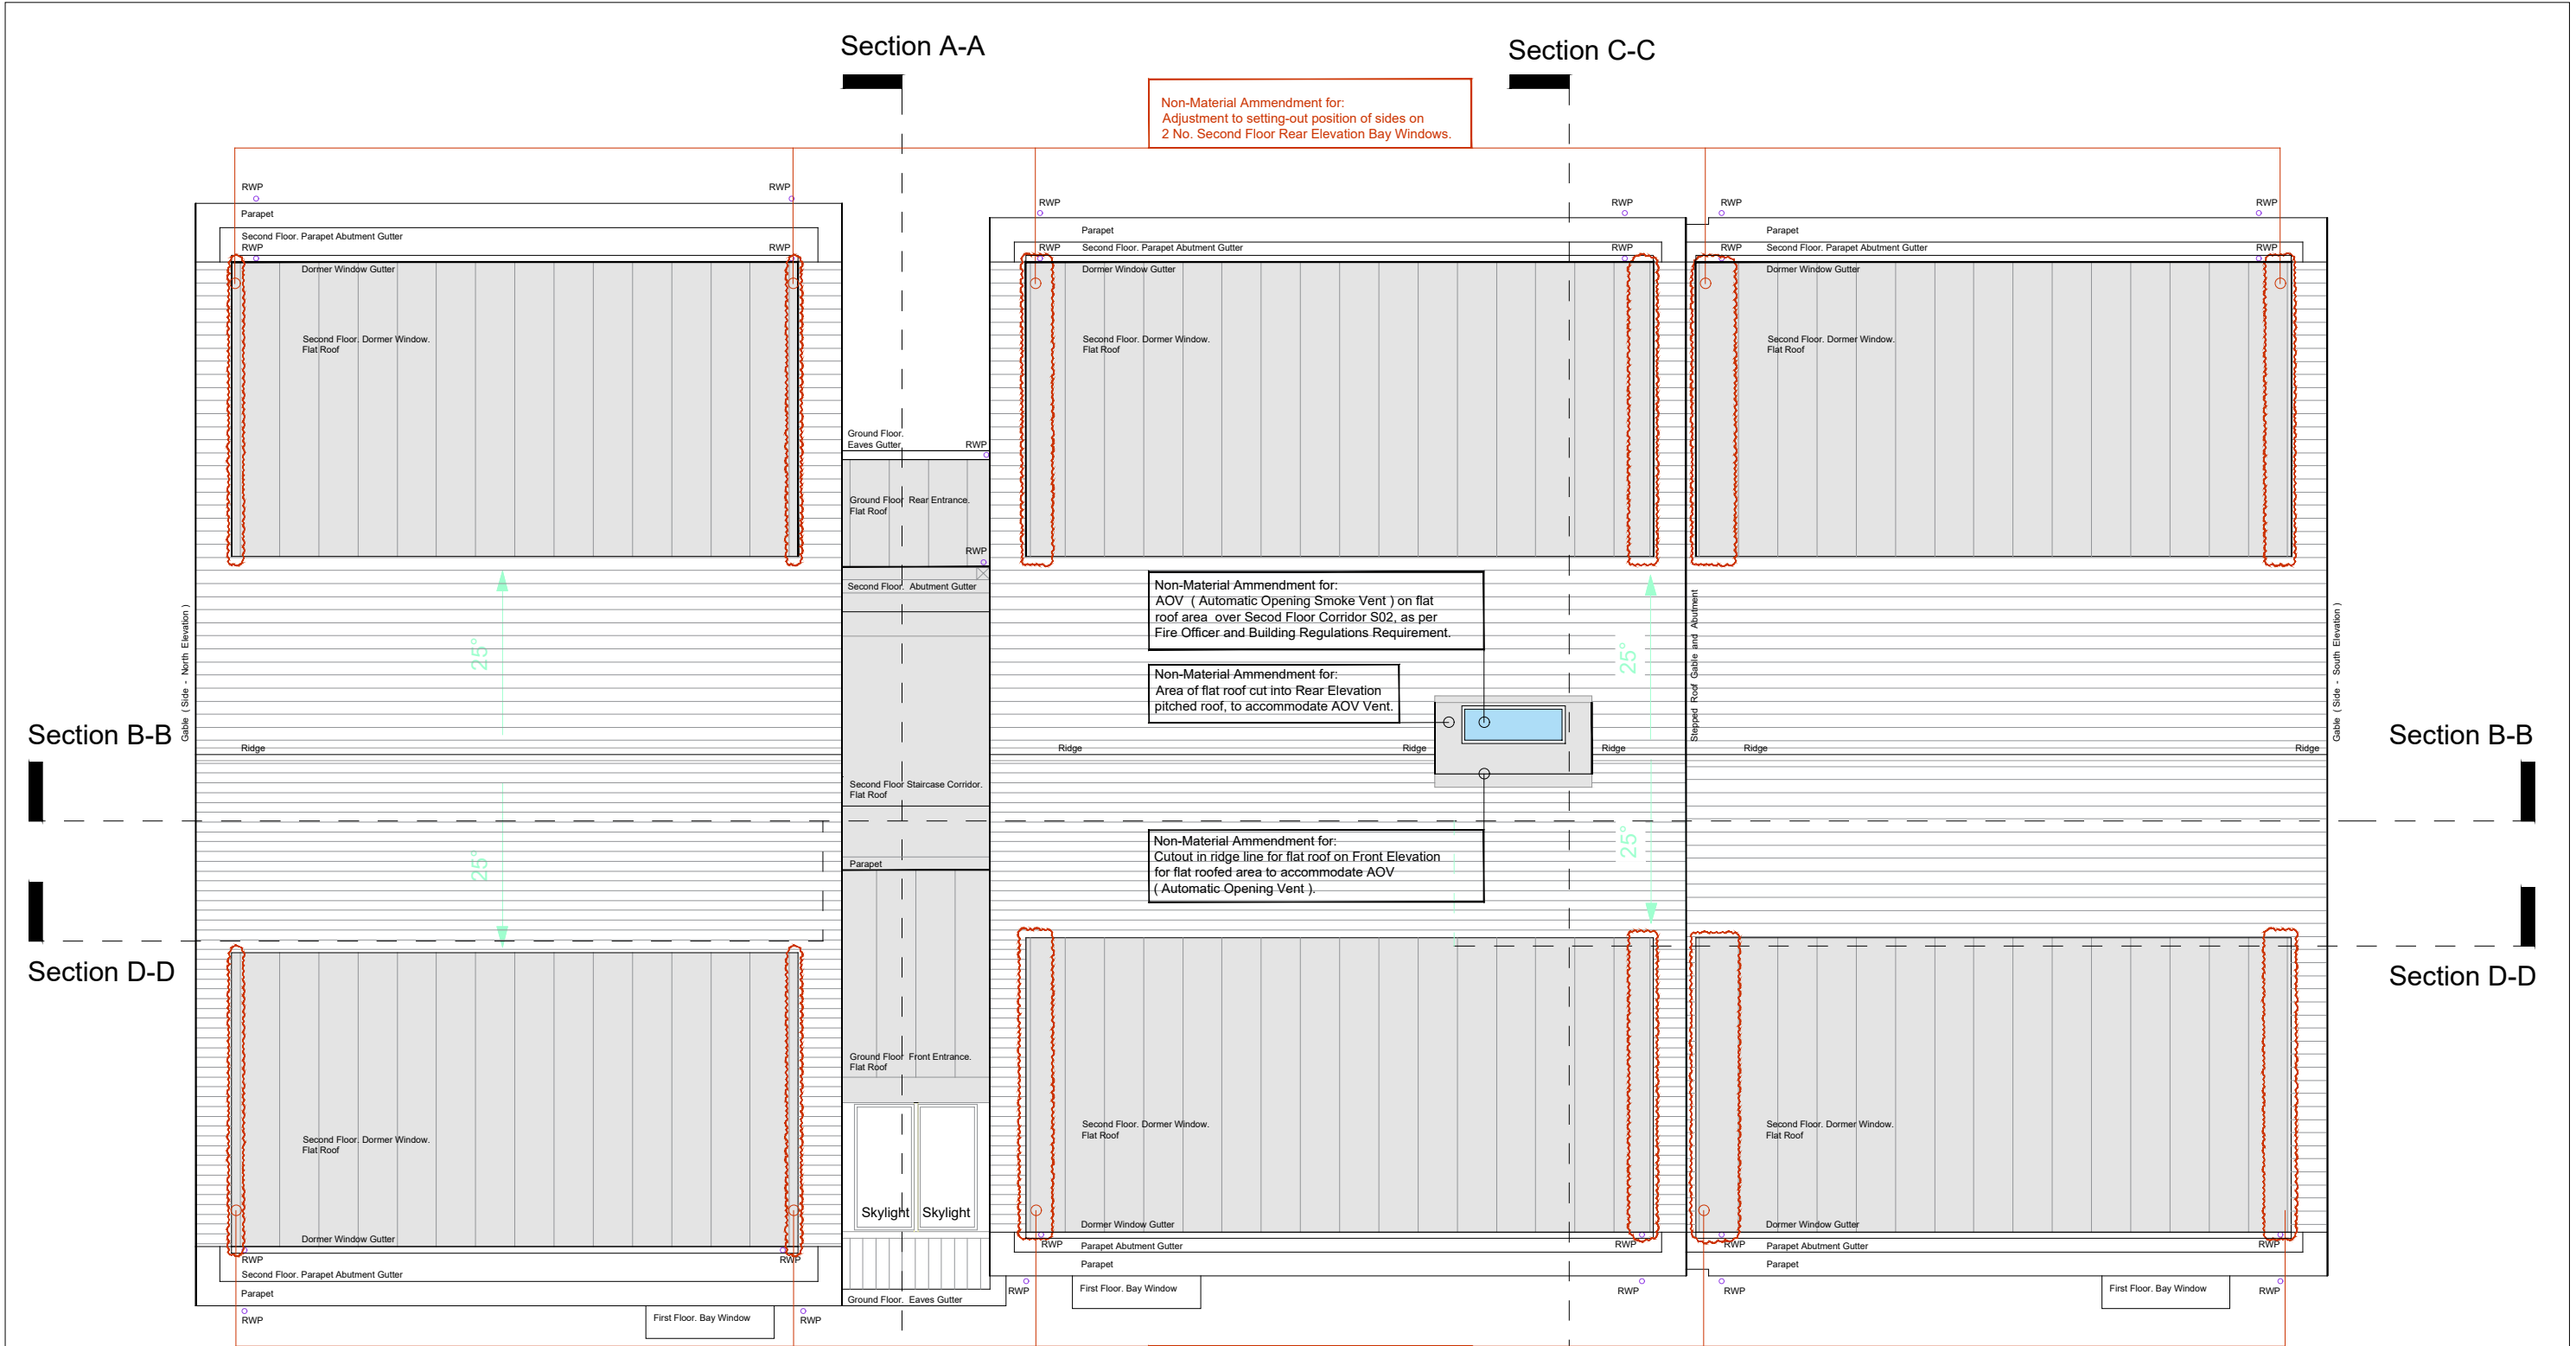

Scale 1:100 @ A3

 

Rev:	Date:	Description
A	20/01/22	Reconfiguration of dormer layout.
B	27/01/22	Reconfiguration of dormer layout.
C	13/02/22	Reconfiguration of dormer layout.
D	22/04/22	Reconfiguration of access approach.
E	01.02.24	Non-Material Ammendment for: Cutout in ridge line for flat roof on Front Elevation and for section of flat roofed area on Rear Elevation pitched roof, for AOV (Automatic Opening Vent) over corridor to comply as part of Building Regulations Fire Precautions Condition.
F	04.03.24	Non-Material Ammendment for: Adjustment to setting-out position of side cheeks on Second Floor (Front Elevation and Rear Elevation) Bay Windows.

PLANNING AMENDMENT
DRAWING: 04.03.2024

 **owen ellis**
Architects

Honeycomb, Edmund Street,
Liverpool L3 9NG
TEL: 0151 227 1555
email: info@owenellis.co.uk
web: www.owenellis.co.uk

18 No. - 2B Apartments,
Aspinall Street, Prescott, L34 5QQ.

Proposed Roof Plan

DRAWING NUMBER	REVISION	DATE
4188 / SK 05	F	April 2022
		SCALE 1:100 @ A3