


Non-Material Ammendment for:
AOV (Automatic Opening Smoke Vent) on flat
roof area over Secod Floor Corridor S02, as
per Fire Officer and Building Regulations
Requirement.

Proposed dormers flat roof to be constructed from a 3 layer felt roof asphalt system or similar.
Colour as agreed with planning dep.

Recessed masonry
brick pattern to rear of
of proposal in Ibstock
Class B Red Engineering
brick.

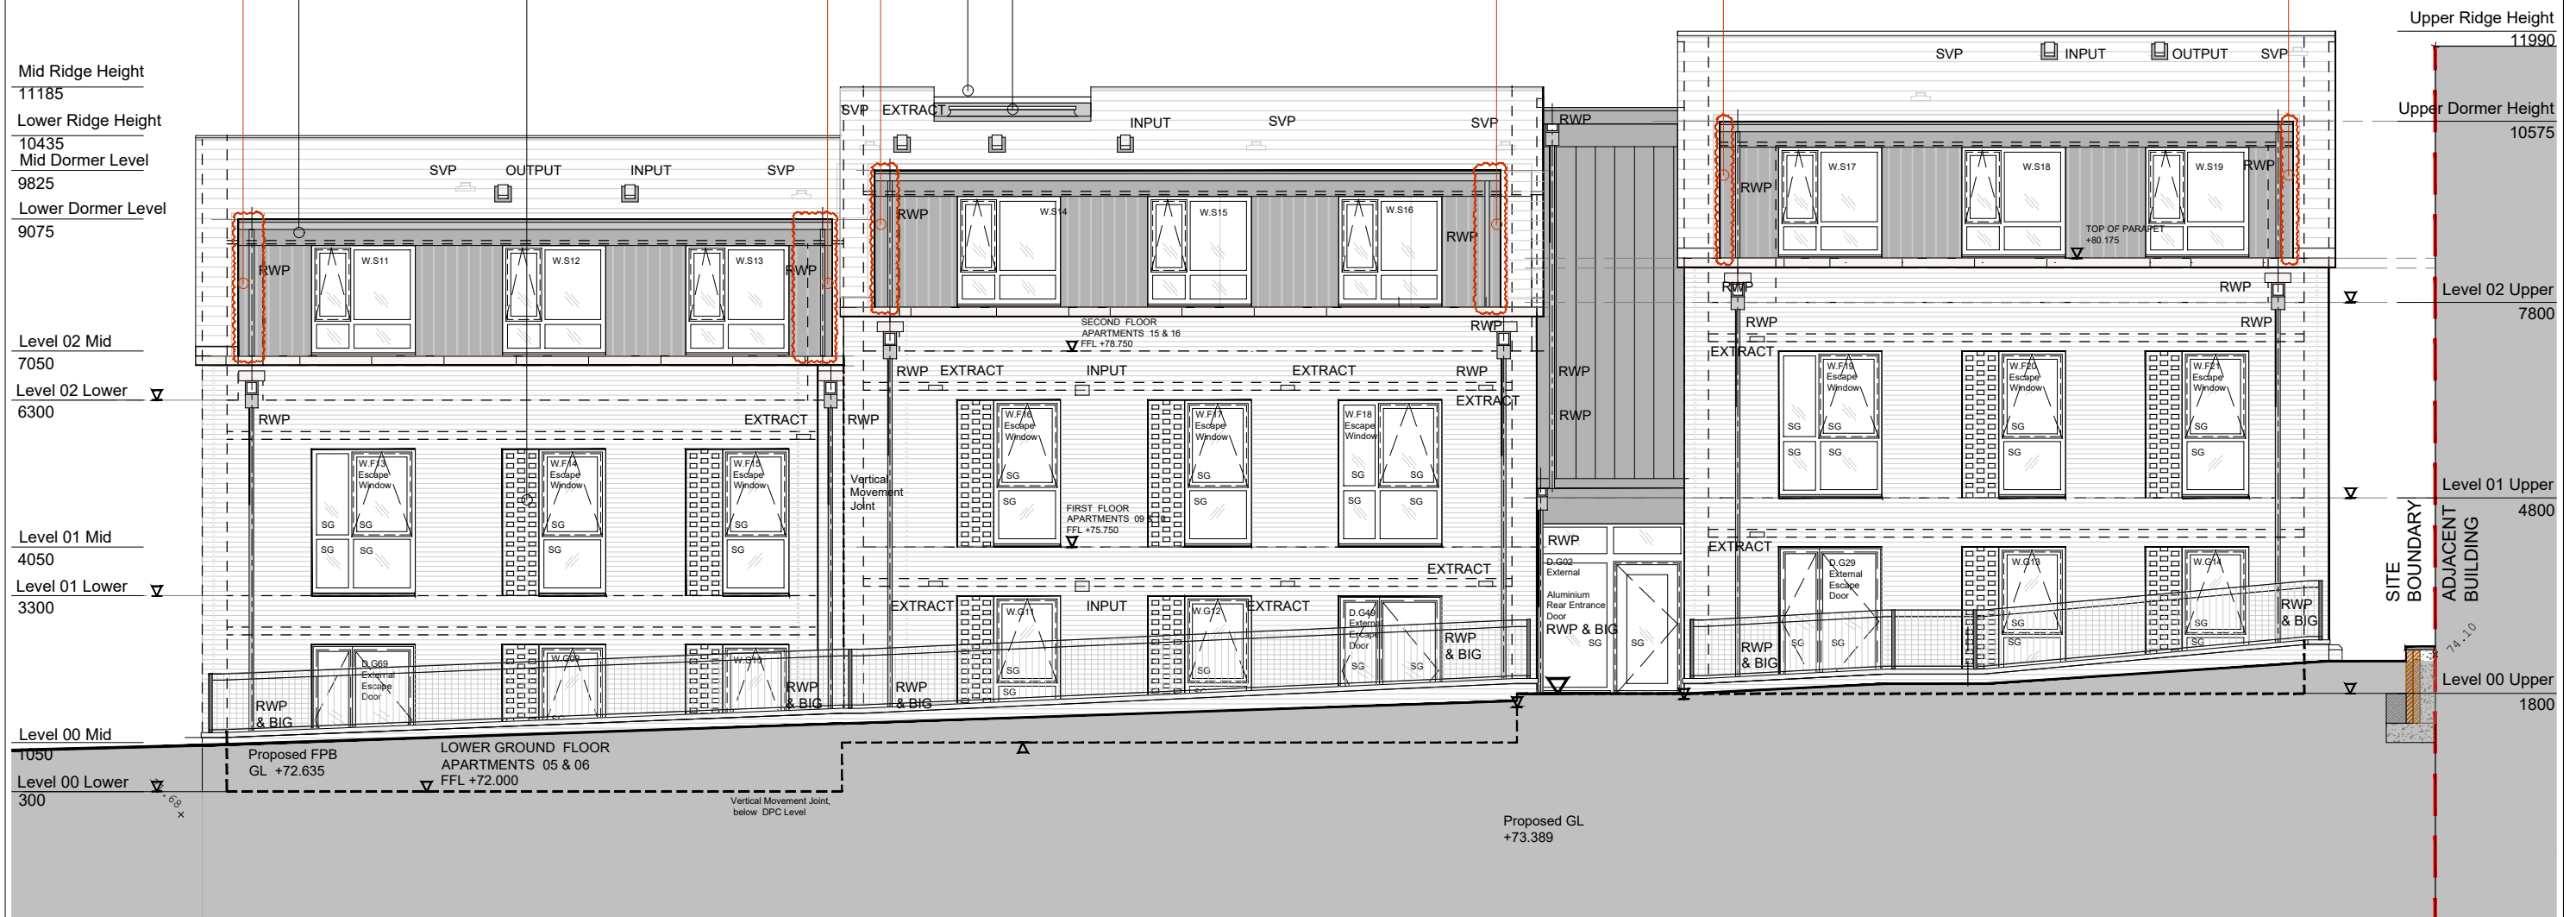

Rev:	Date:	Description
A	27/01/22	Alteration of building massing and material.
B	03/02/22	Alteration of building massing and material.
C	20/04/22	Alteration of building massing and material.
D	28/04/22	Removal of rear corridor windows.
E	13/05/22	Amended window openings.
F	08.01.24	Planning Amendment: Revision for addition of AOV Smoke vent added over Second Floor Corridor S2, as per Fire Officer and Building Regulations Requirement. Revision to First and Second Floor Window Transoms.
G	01.01.24	Planning Condition Amendment: Correction to handing of Rear (East) Elevation windows D.G49 & W.F18 on previous drawing issue. Windows installed as Approved Planning drawing: Correction to Rear Entrance Door DG.02 and Canopy Roof, on previous drawing issue.
H	04.03.24	Non-Material Ammendment for: Adjustment to setting-out position of side cheeks on Second Floor Rear Elevation Bay Windows.

PLANNING AMENDMENT
DRAWING: 04.03.2024


owen ellis
 Architects

Honeycomb, Edmund Street
 Liverpool L3 9NG
 TEL: 0151 227 1555

email: info@owenellis.co.uk
 web: www.owenellis.co.uk

18 No. - 2B Apartments,
Aspinall Street, Prescott, L34 5QQ.

Proposed Elevations (3 of 3)

DRAWING NUMBER	REVISION	DATE
4188 / SK 08	H	May 2022
		SCALE 1:100 @ A3

PROPOSED CARPARK (REAR - EAST) ELEVATION

A3 DRAWING