



Front Elevation




Left Side Elevation

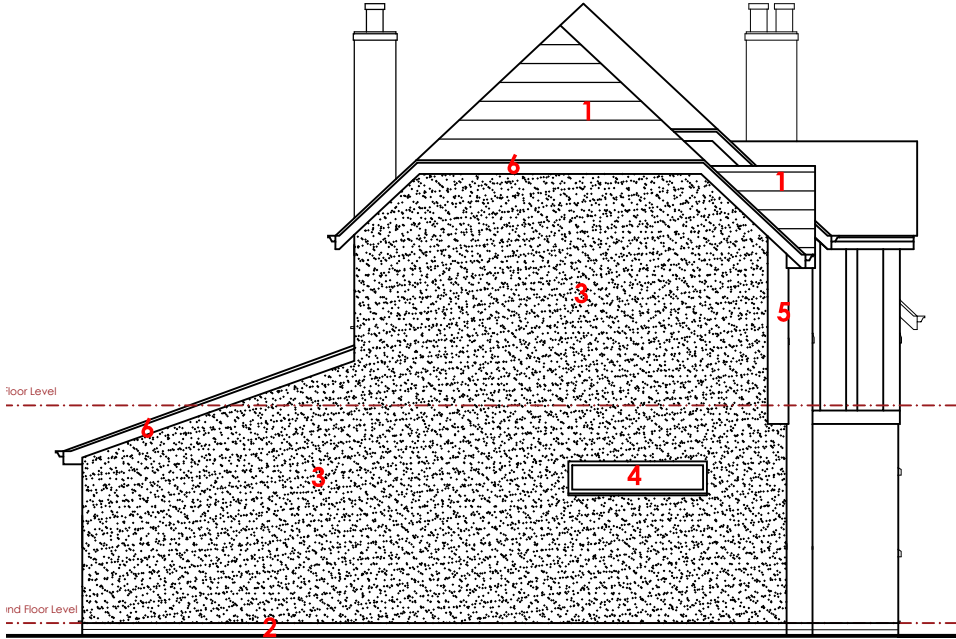

Rear Elevation

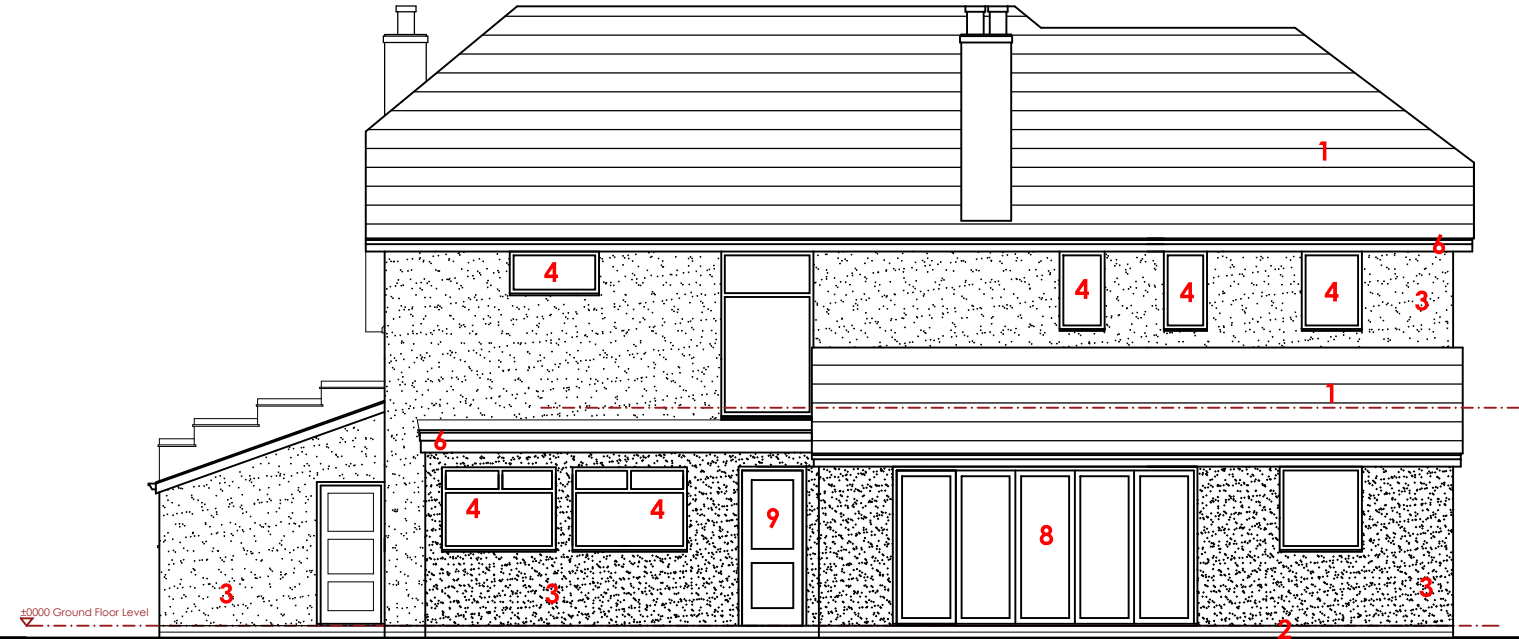

Right Side Elevation

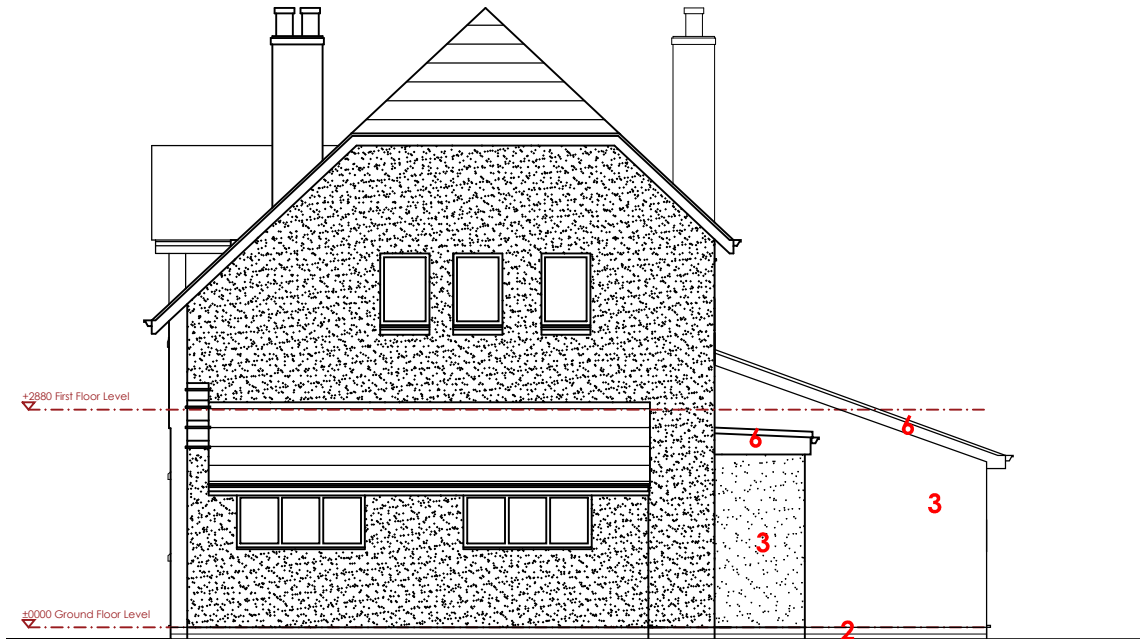

Materials

- | | | | |
|---|---------------------------------|----|---|
| 1 | Natural slate roof to match | 6 | Black eaves/rainwater goods to match |
| 2 | Red engineering coursing | 7 | Projecting feature band course to match |
| 3 | Off white render | 8 | White aluminium bi-fold doors |
| 4 | White Upvc window | 9 | White upvc glazed utility door |
| 5 | Black 'cladding board' to match | 10 | Brick cill detail to match |

Rev B: Feature cladding in line with planner comments
Rev A: Revised Layouts following client review

Project/Client

17 Higher Road, Liverpool, L25 0QG
Mr & Mrs Howard

Drawing Title

Proposed Elevations

Date

Aug 2023

Status

Planning

Scale

1:100@A3
1 2 mtrs

Drawing Number

23-700-006B



info@morpharchitecture.co.uk www.morpharchitecture.co.uk