



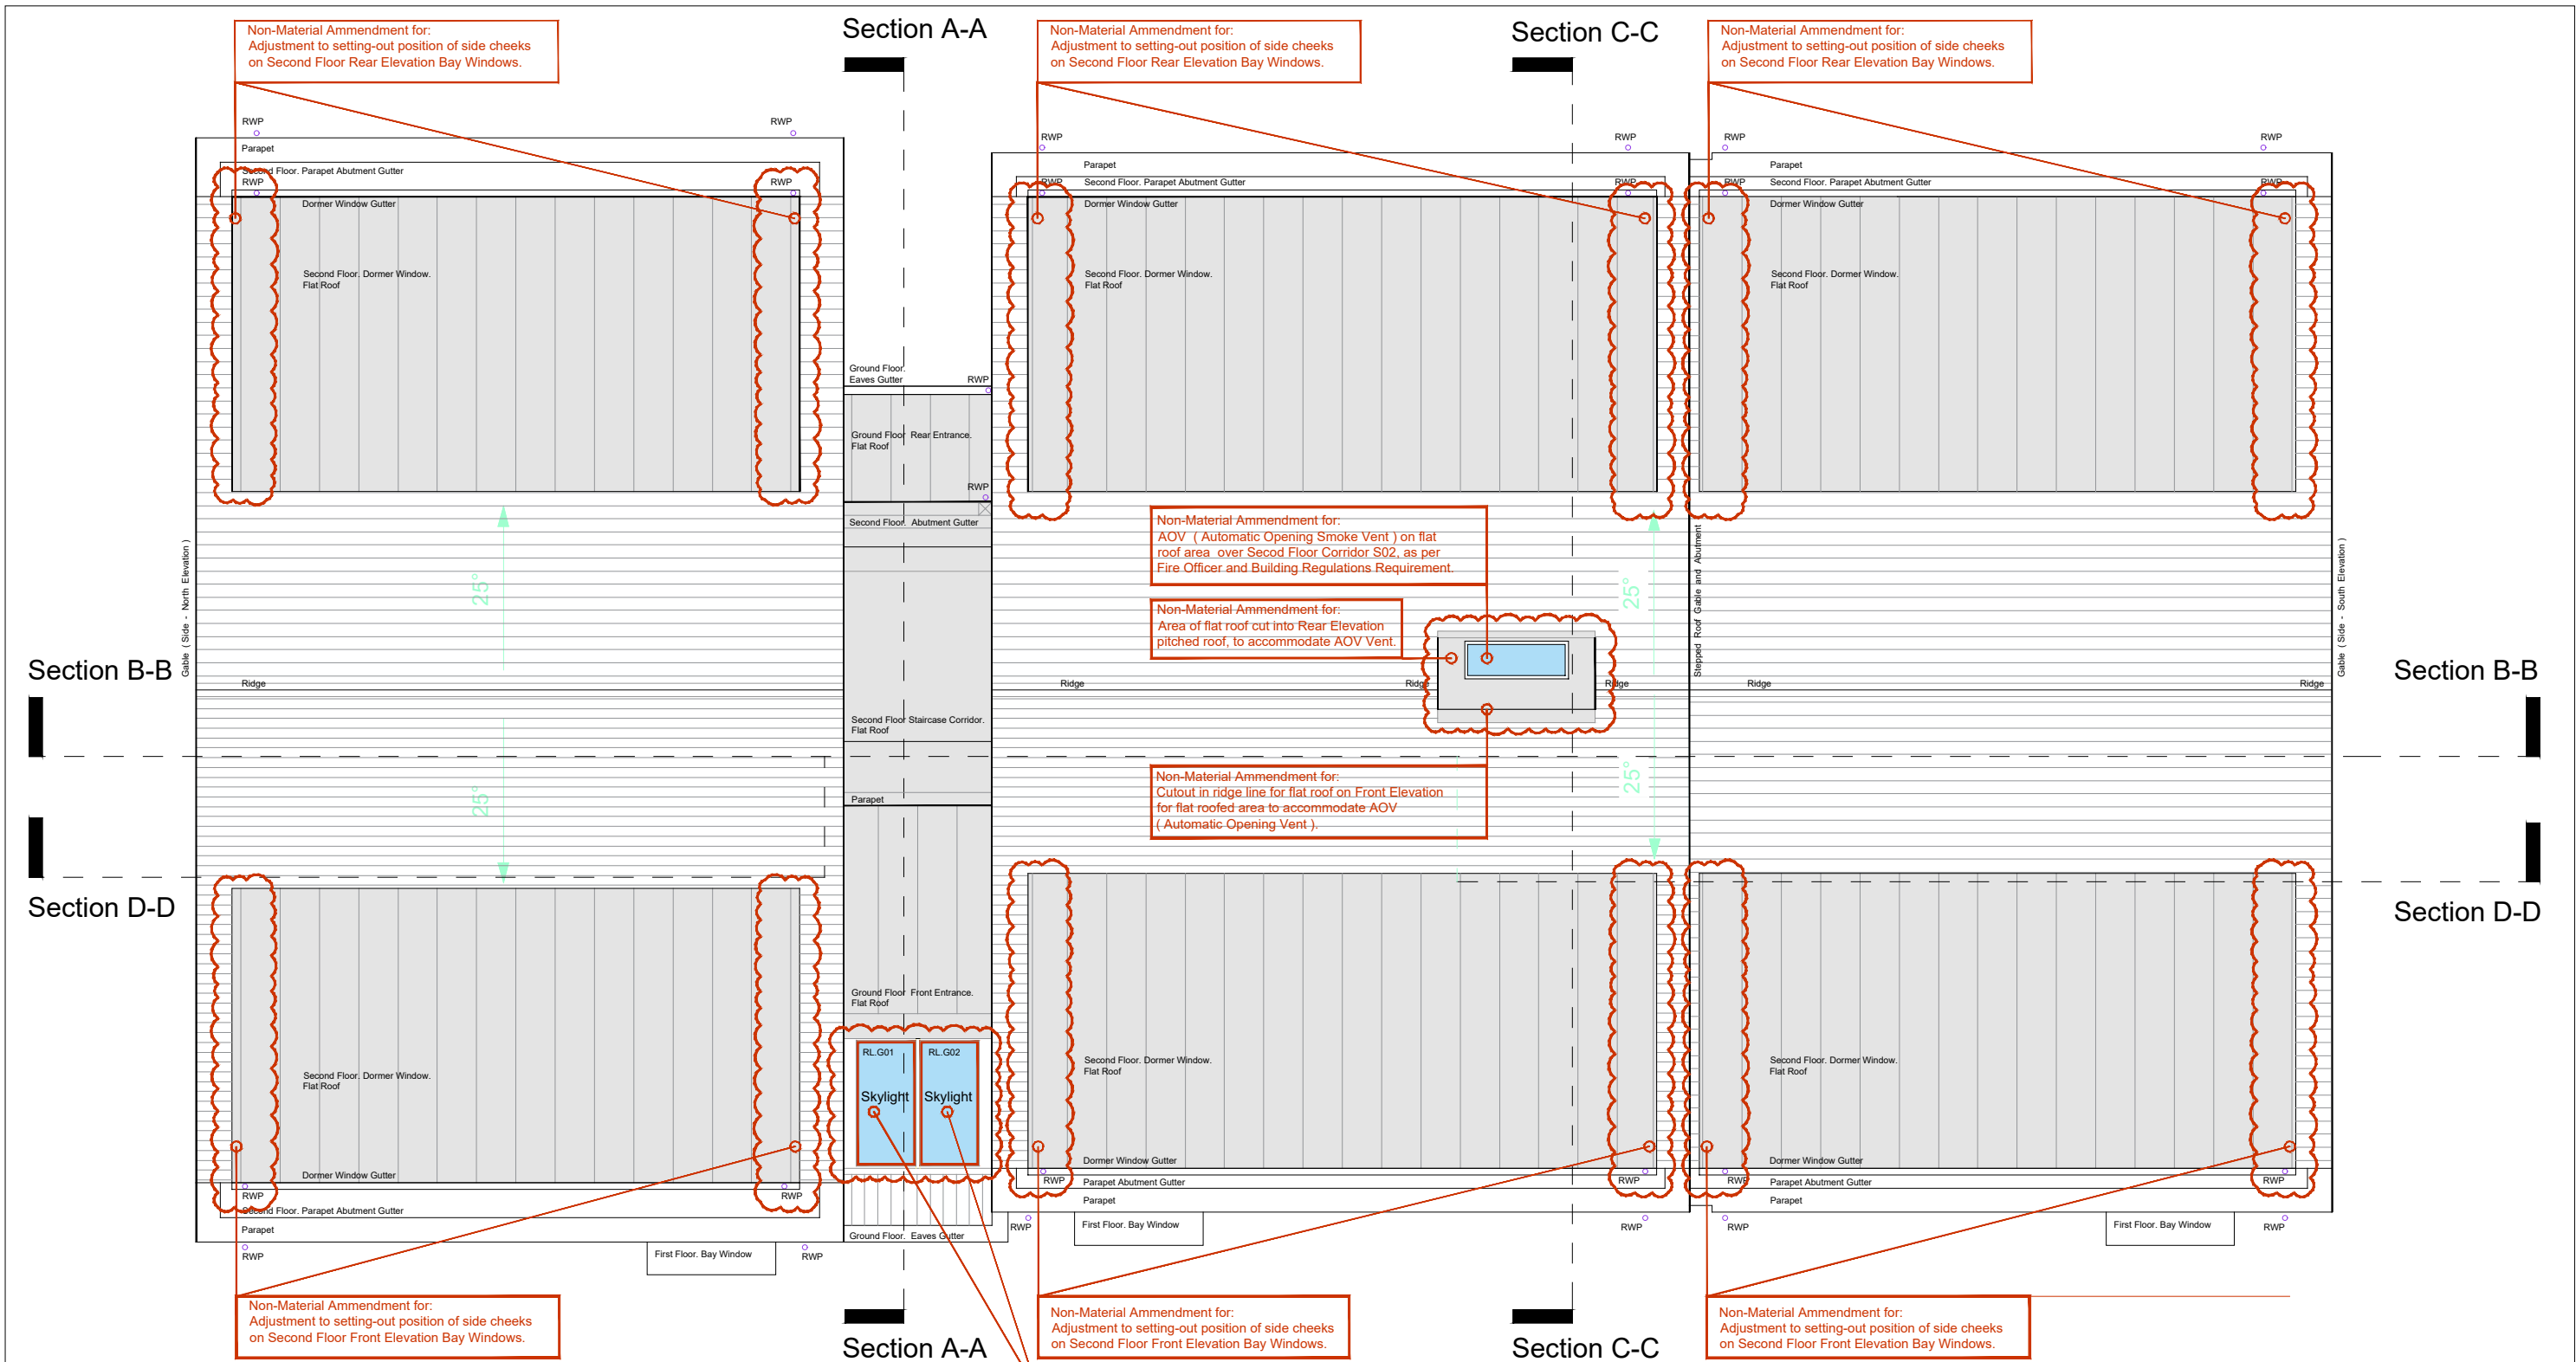

REVISION G:
Non-Material Amendment application for:
Changes to roof.
Addition of Roof AOV (Automatic Opening Vent) as per Fire Officer and Building Regulations Requirement.
Forming Cutout in Ridge and forming new flat, on Rear (East) Elevation to accommodate AOV over corridor S02.
Adjustment to setting-out position of side cheeks on Second Floor Front Elevation Bay Windows.

Roof Plan

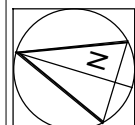

Scale 1:100 @ A3



Rev:	Date:	Description
A	20/01/22	Reconfiguration of dormer layout.
B	27/01/22	Reconfiguration of dormer layout.
C	13/02/22	Reconfiguration of dormer layout.
D	22/04/22	Reconfiguration of access approach.
E	01.02.24	Non-Material Ammdment for: Cutout in ridge line for flat roof on Front Elevation and for section of flat roofed area on Rear Elevation pitched roof, for AOV (Automatic Opening Vent) over corridor to comply as part of Building Regulations Fire Precautions Condition.
F	04.03.24	Non-Material Ammdment for: Adjustment to setting-out position of side cheeks on Second Floor (Front Elevation and Rear Elevation) Bay Windows.
G	18/03/24	Revision and Consolidation previous notes and highlighted detail on drawing, for Non-Material Ammdment Application as per Planning officers instruction. (See highlighted notes and detail in drawing)

PLANNING AMENDMENT

DRAWING: 18.03.2024



owen ellis

Architects

18 No. - 2B Apartments,
Aspinall Street, Prescott, L34 5QQ.

Proposed Roof Plan

DRAWING NUMBER	REVISION	DATE
4188 / SK 05	18.03.2024 G	April 2022
		SCALE 1:100 @ A3